




© Crown Copyright 2009
Reproduction in whole or in part is prohibited
without the prior permission of Ordnance Survey.

Location Plan
Scale 1:1250

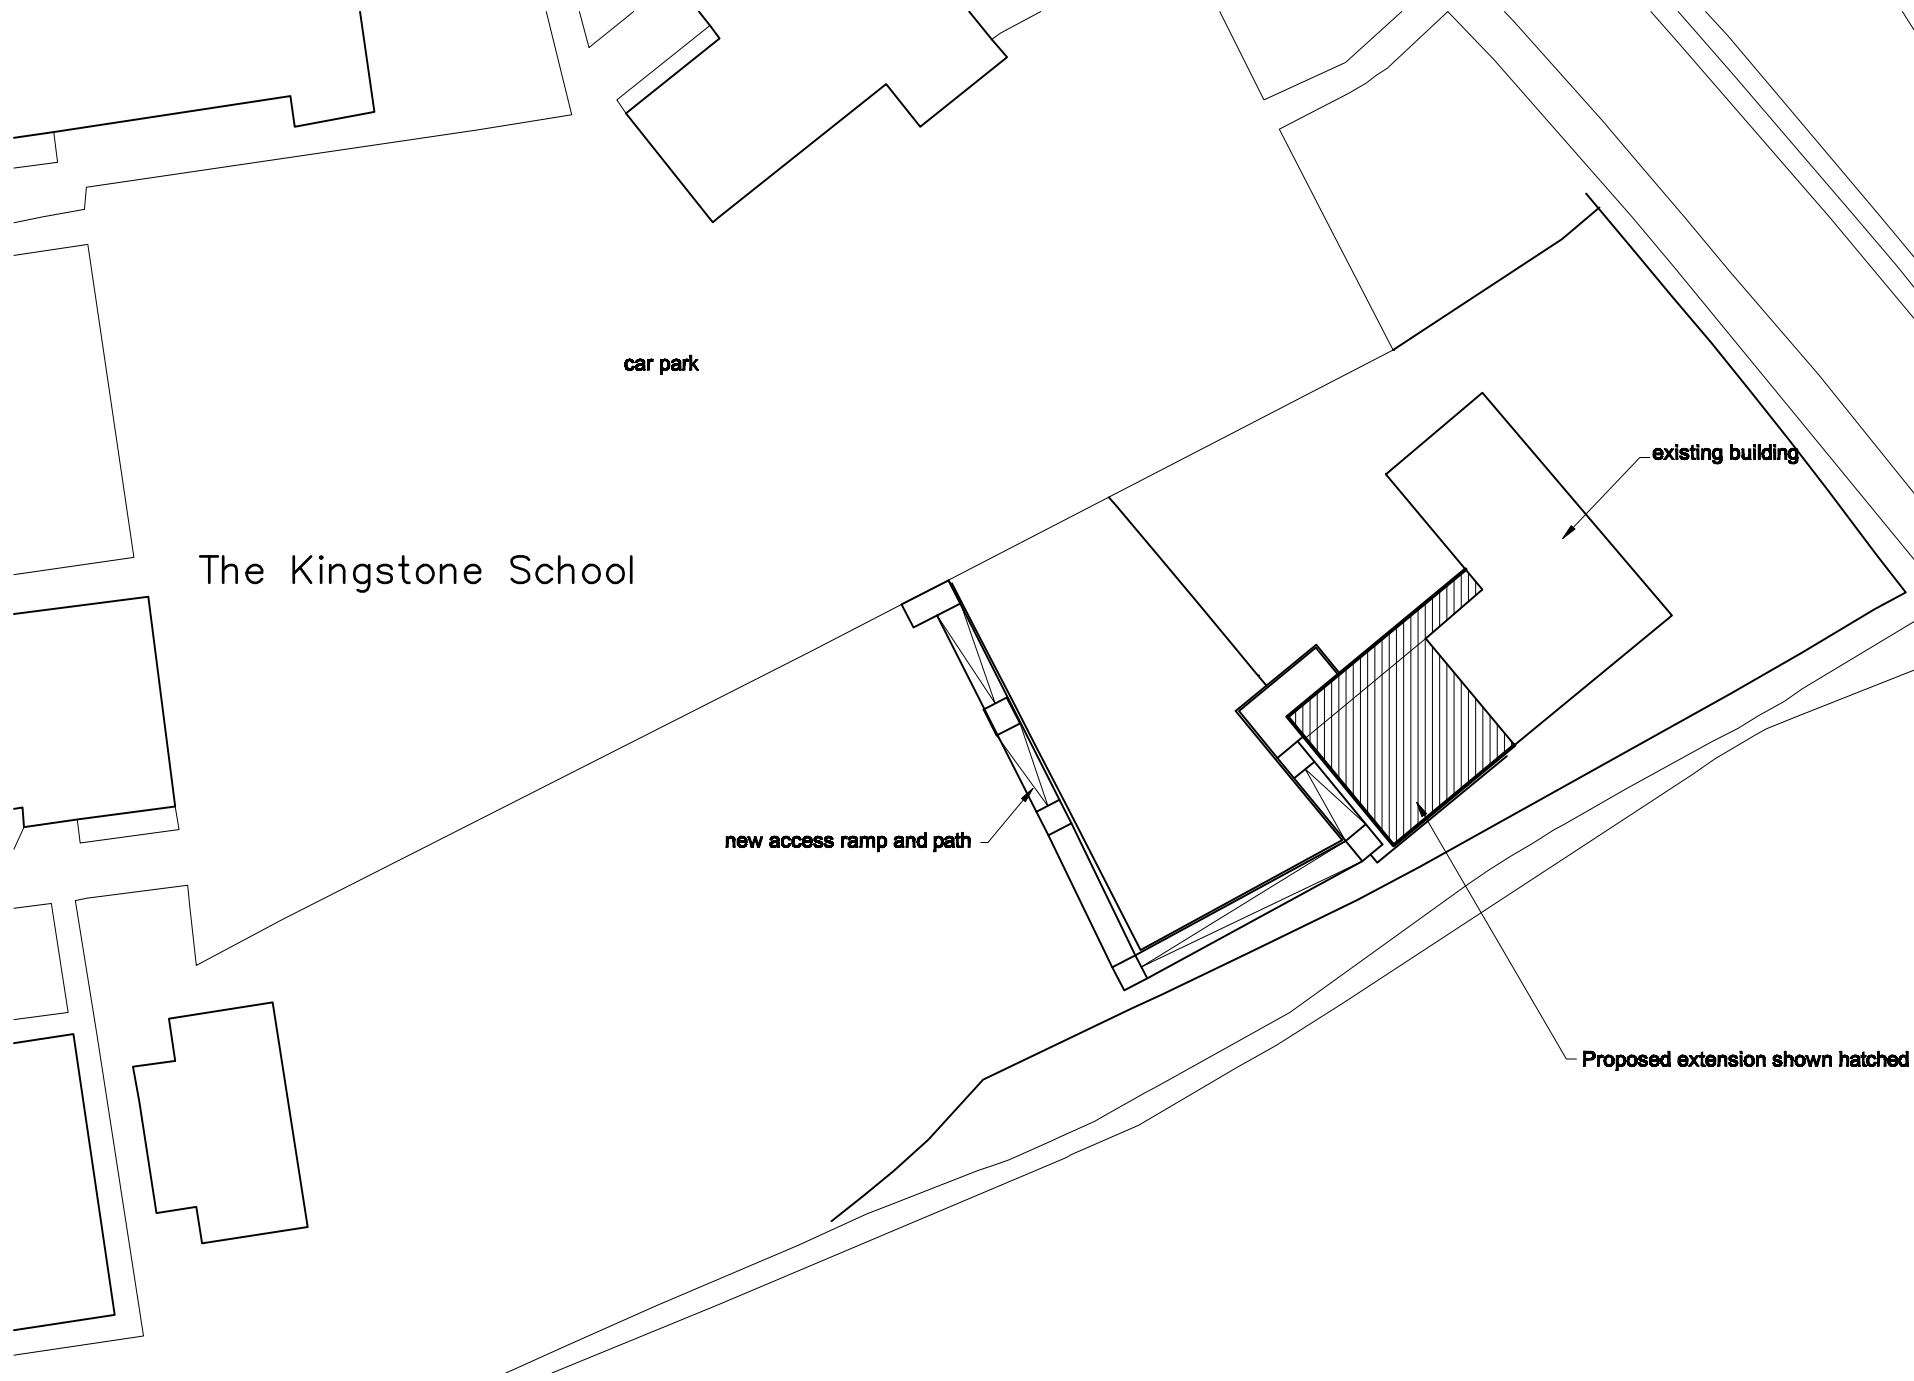

Site Plan
Scale 1:500



Client	KINGPINS NURSERY
Project	THE KINGSTONE SCHOOL BROADWAY BARNSELEY S70 6RB SINGLE STOREY EXTENSION
Title	LOCATION and SITE PLAN

Scale	SEE DRWG	Date	FEB. 2009	Drawn	AD
Drwg No.	HPS/OO3			Revision	



7 OAKLEIGH CLOSE
SHARLSTON
WAKEFIELD
WF4 1ER