


PLAN 1

MICHAEL ROWLES
46 HIGH STREET
PENISTONE
S36 6BS
01226 930002

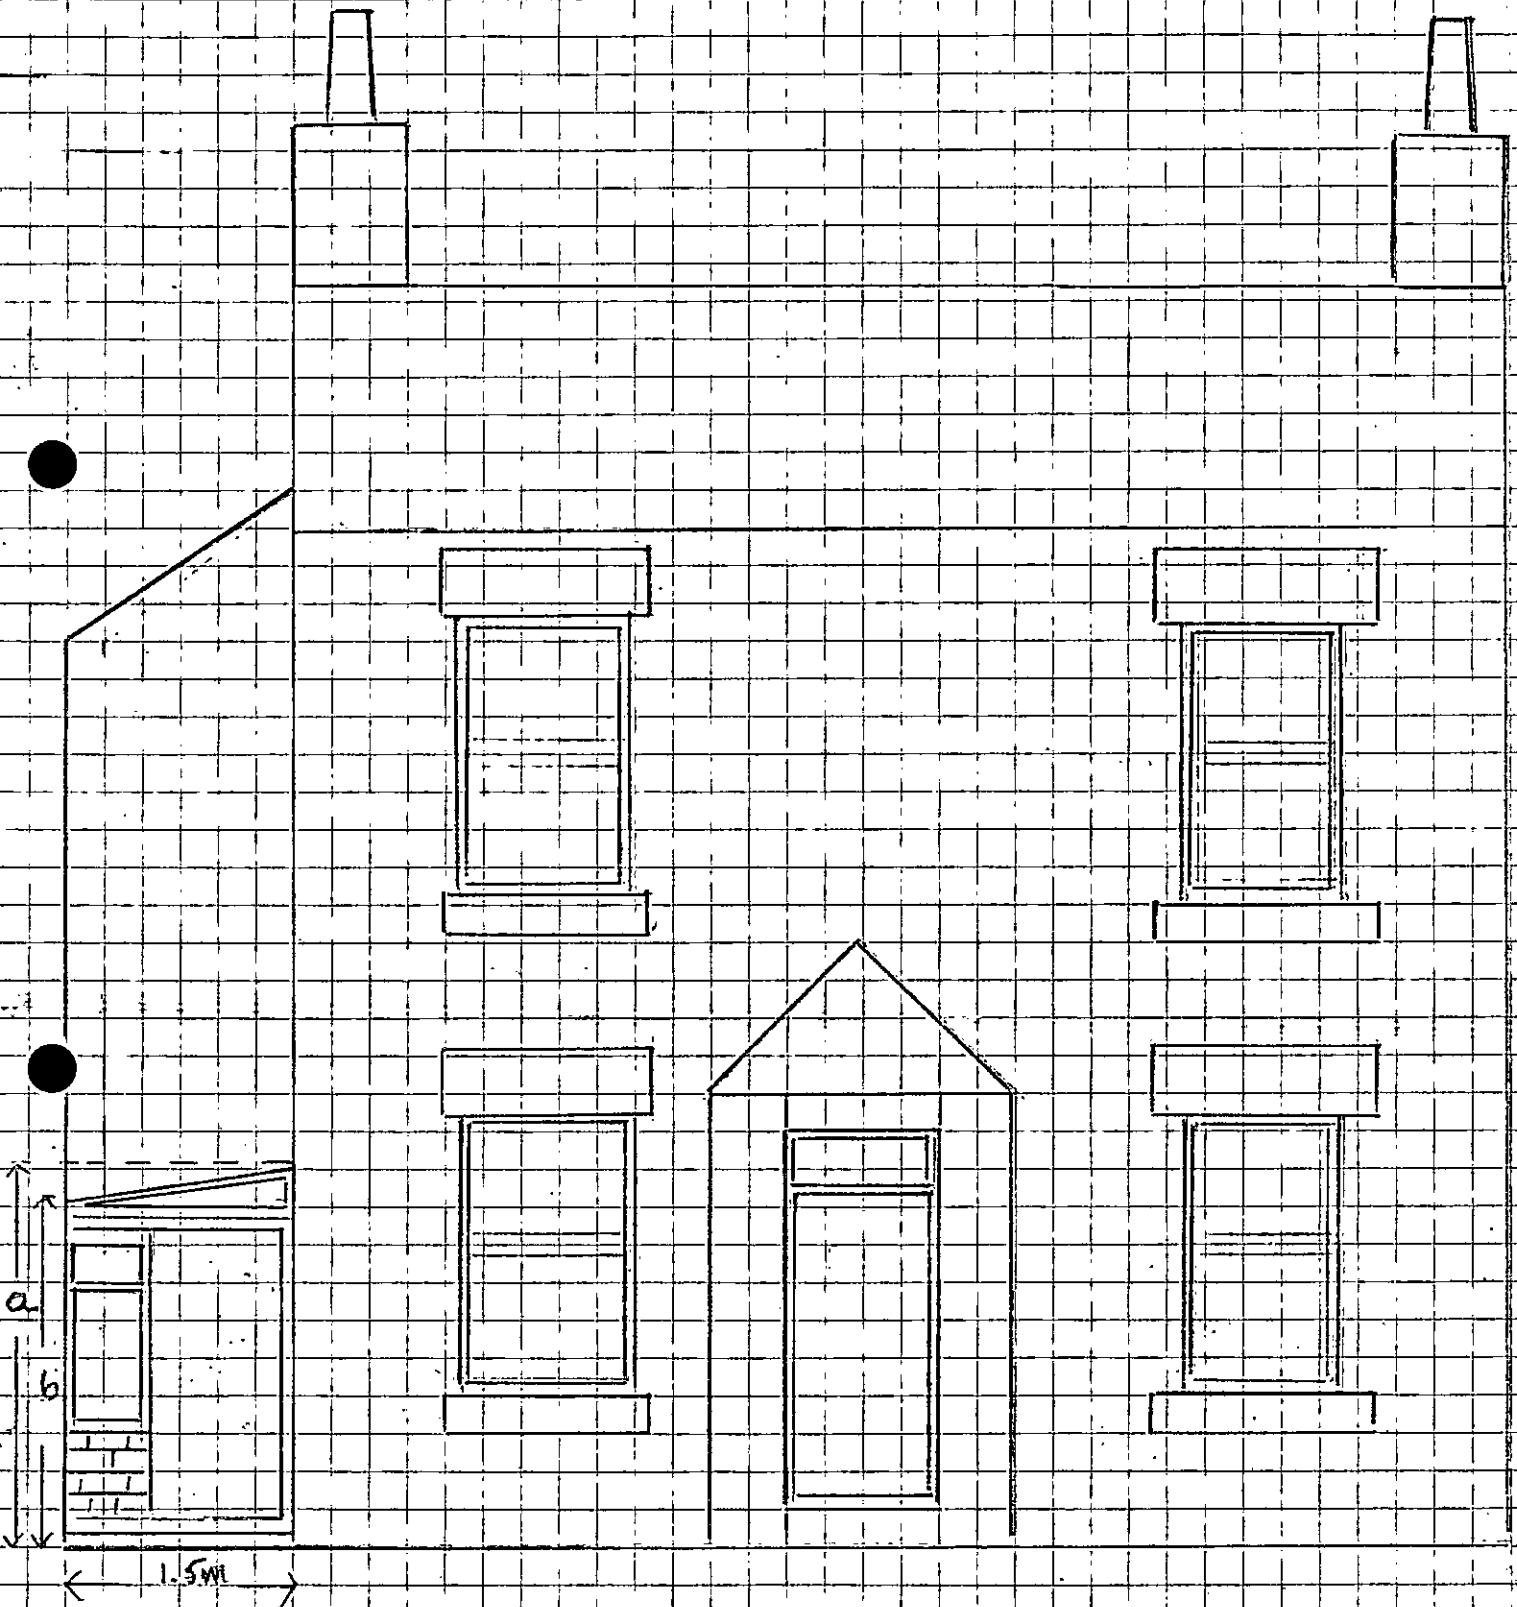


EXISTING FRONT ELEVATION

SCALE 1:50

a 2.5m
b 2.3m

PLAN 2

MICHAEL ROWLES
46 HIGH STREET
PENISTONE
S36 6BS
01226 930007

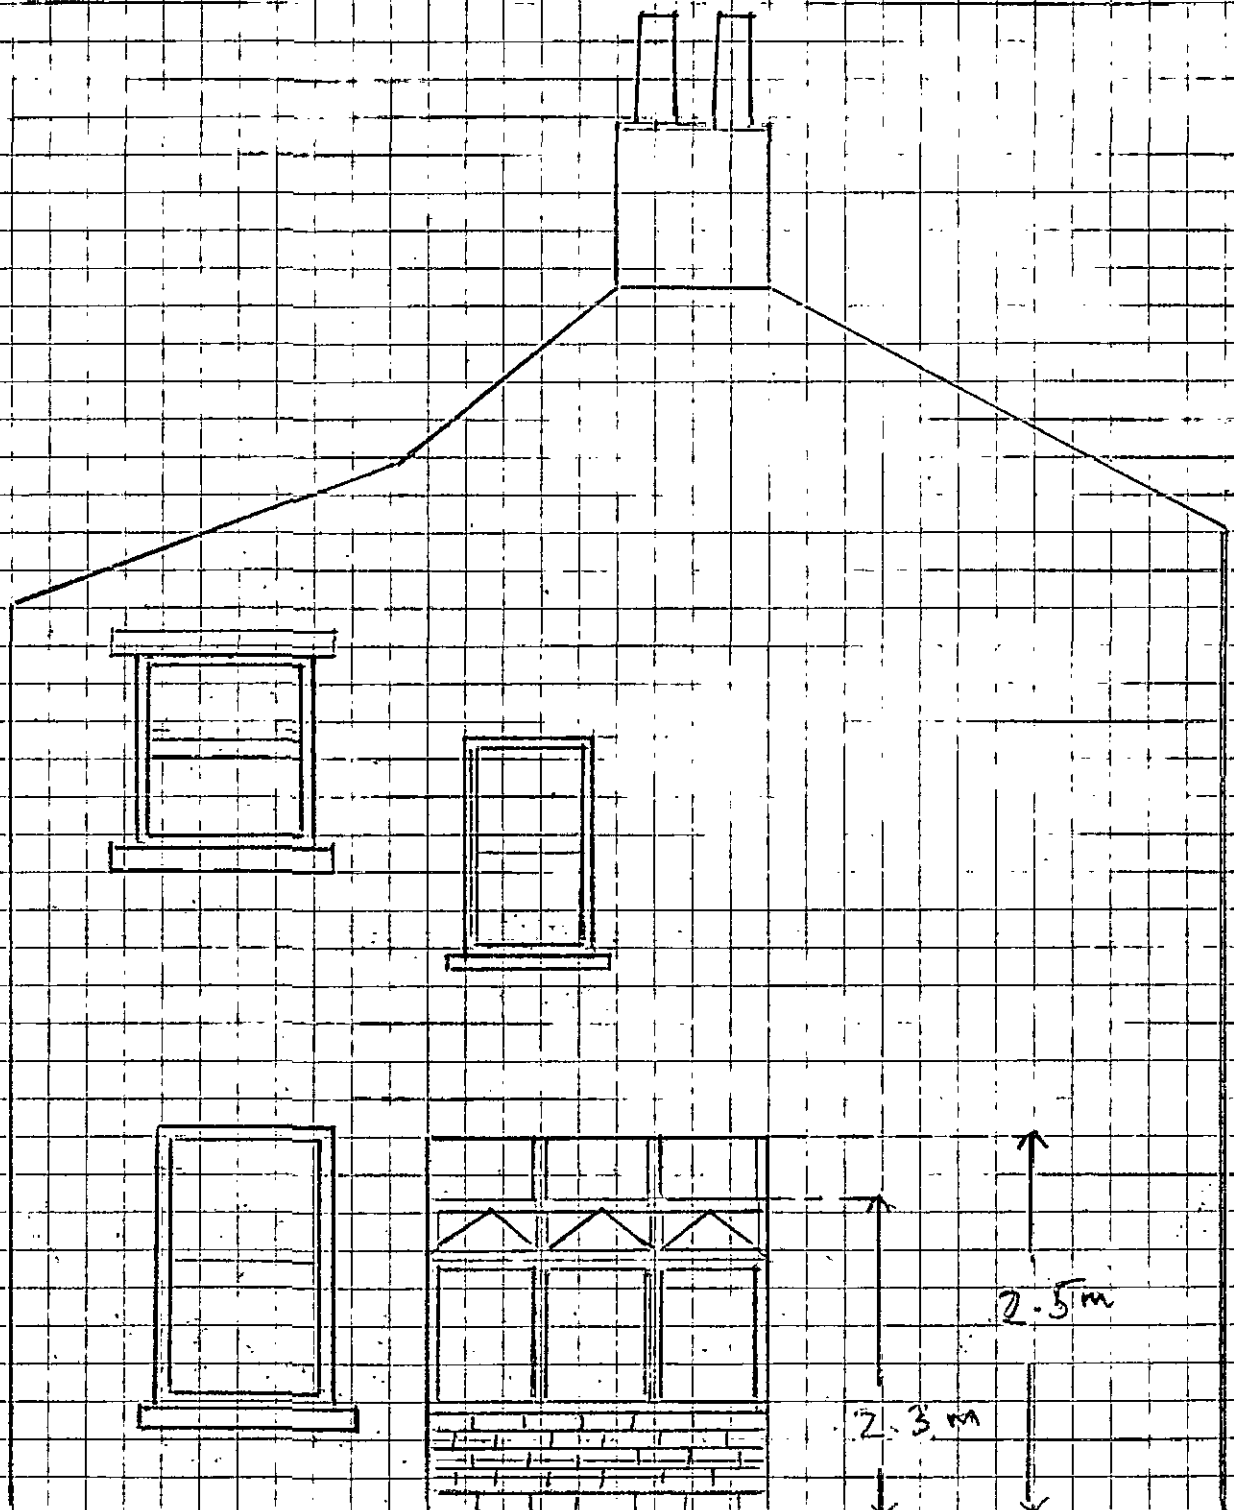

EXISTING SIDE ELEVATION

SCALE 1:50

PLAN 3

MICHAEL ROWLES
46 HIGH STREET
PENISTONE
S26 6BS
01226 930007




PROPOSED FRONT ELEVATION

SCALE 1:50

PLAN 4


MICHAEL ROWLES
46 HIGH STREET
PENISTONE
S36 6BS
01226 930007

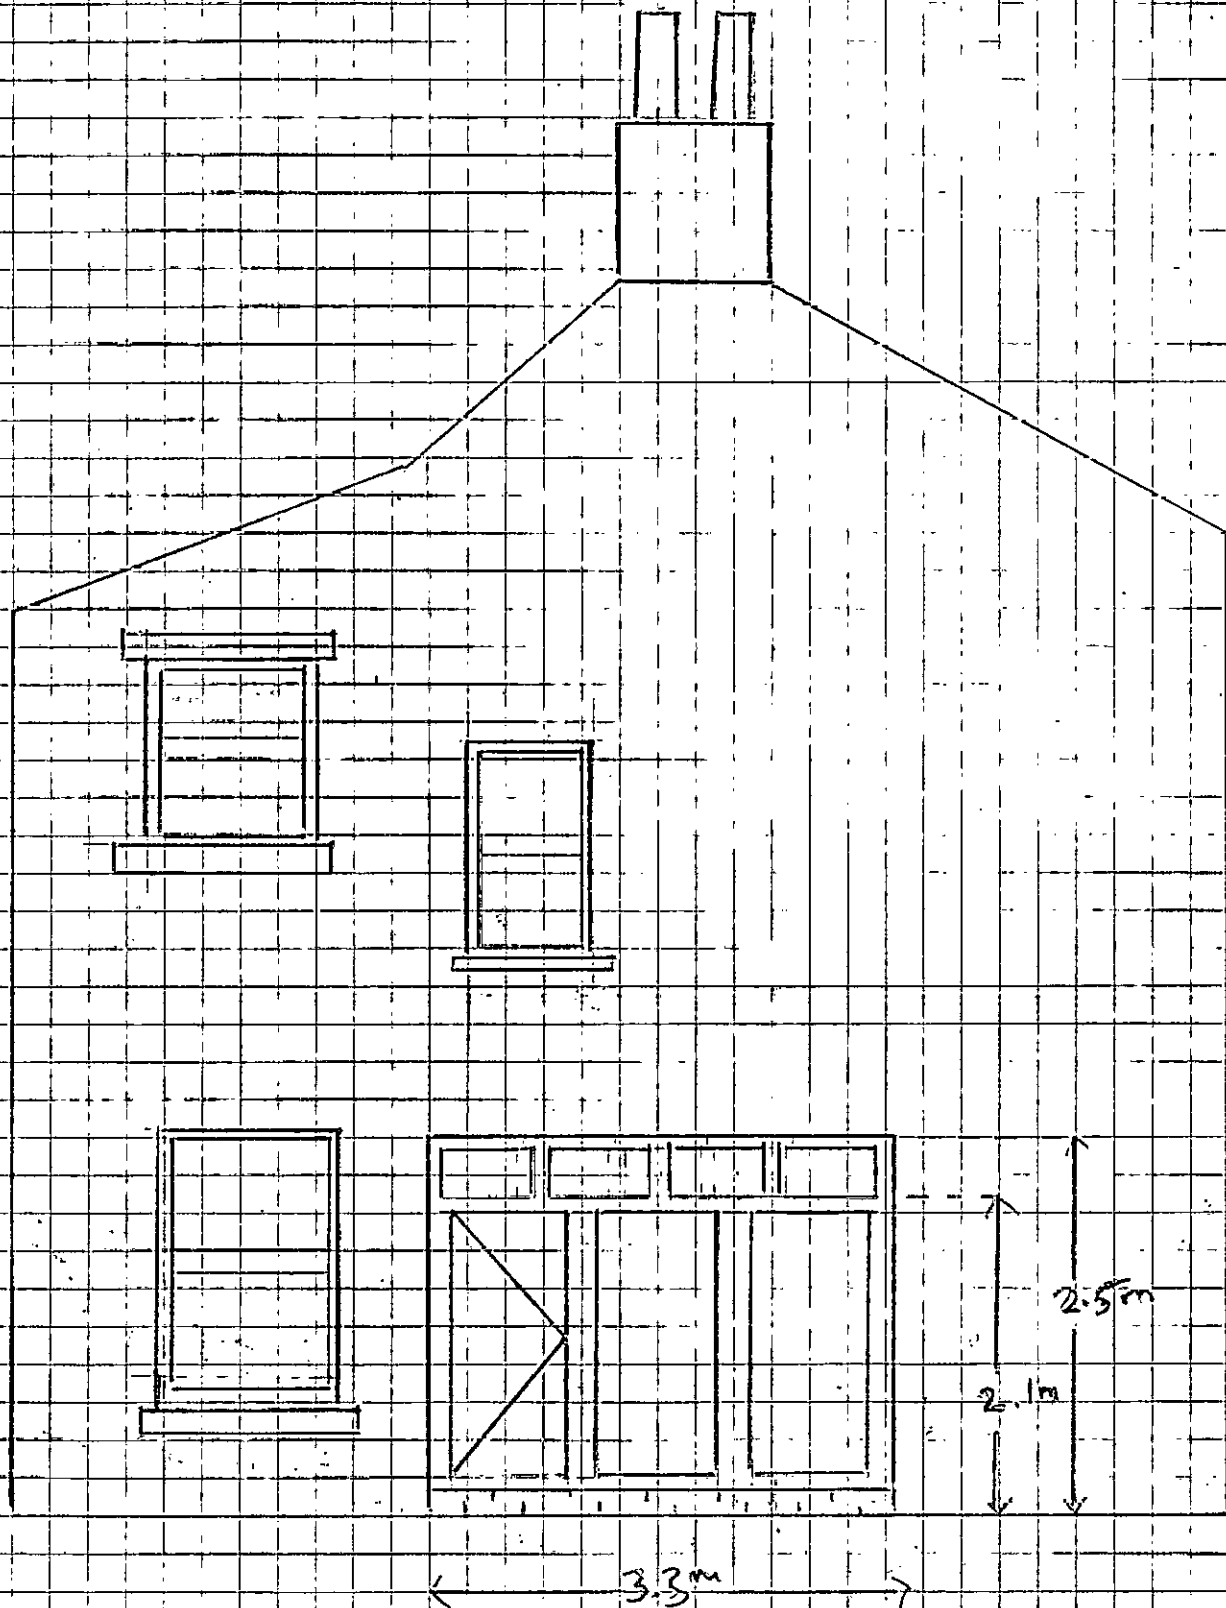

PROPOSED SIDE ELEVATION
SCALE 1:50


PLAN 5

MICHAEL ROWLES
46 HIGH STREET
PENISTONE
S36 6BS
01226 930007

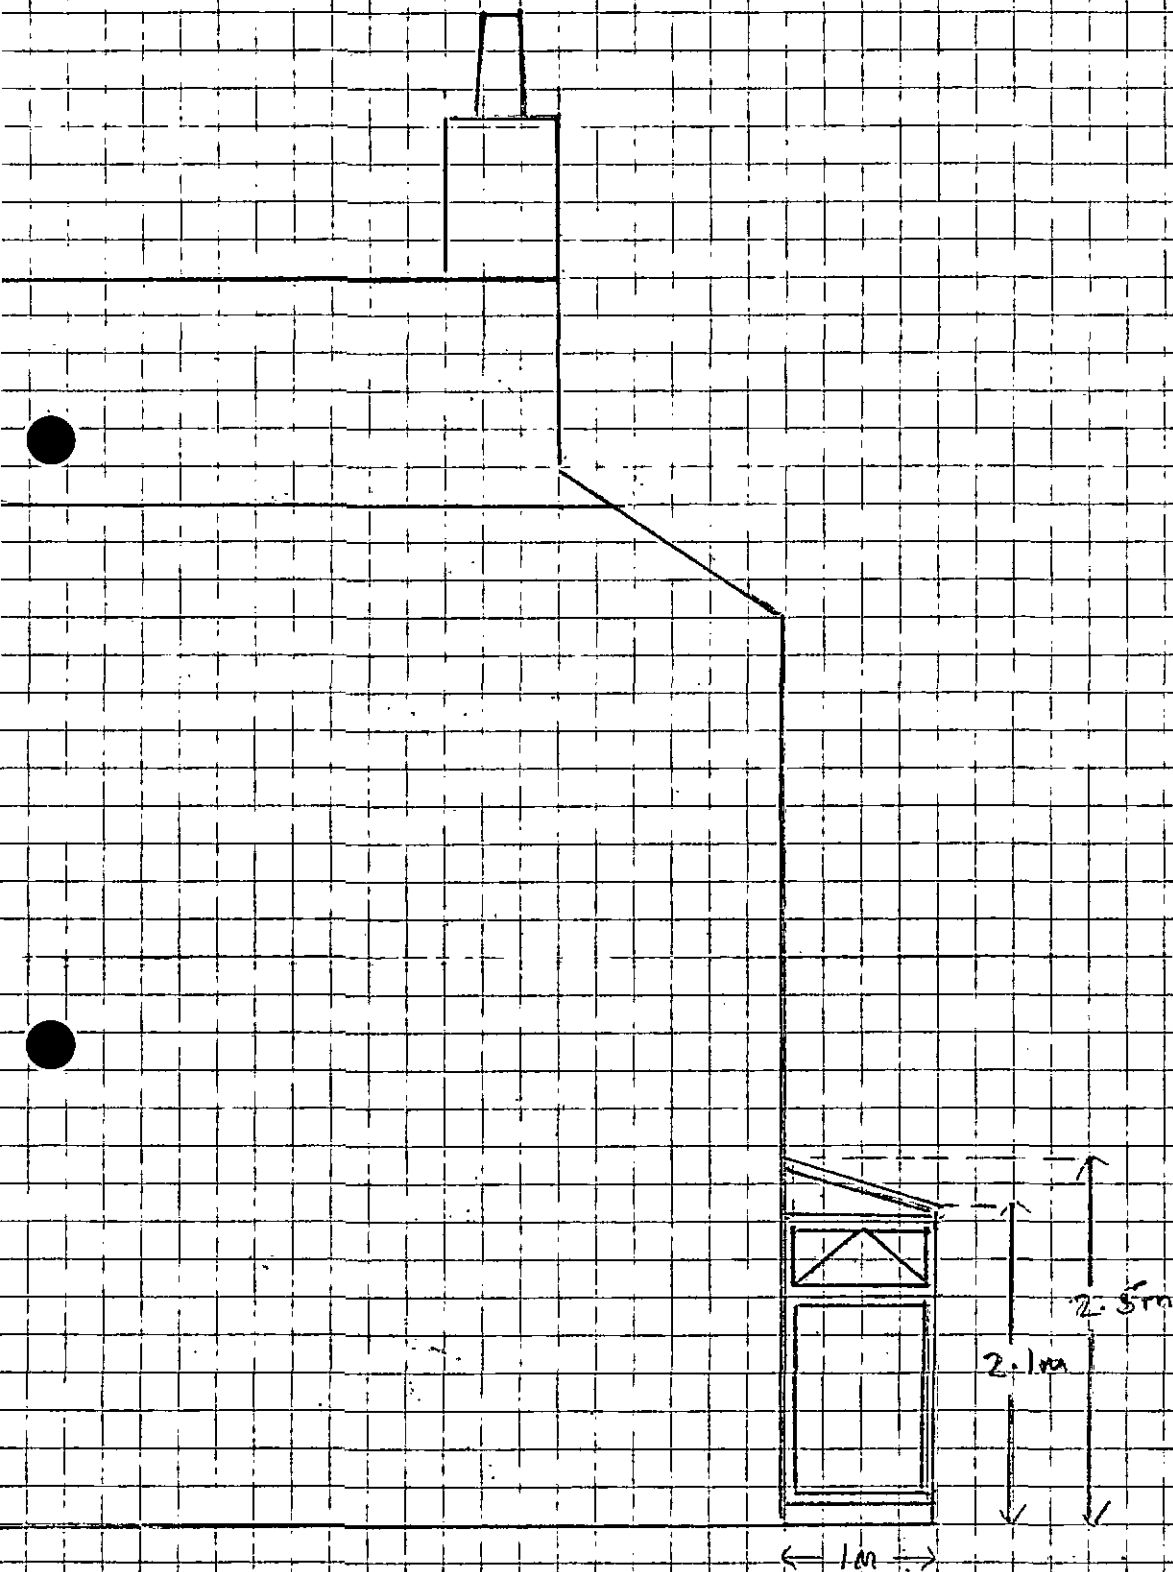


PROPOSED REAR ELEVATION
SCALE 1:50

NOTE: EXISTING PORCH IS NOT VISIBLE FROM REAR

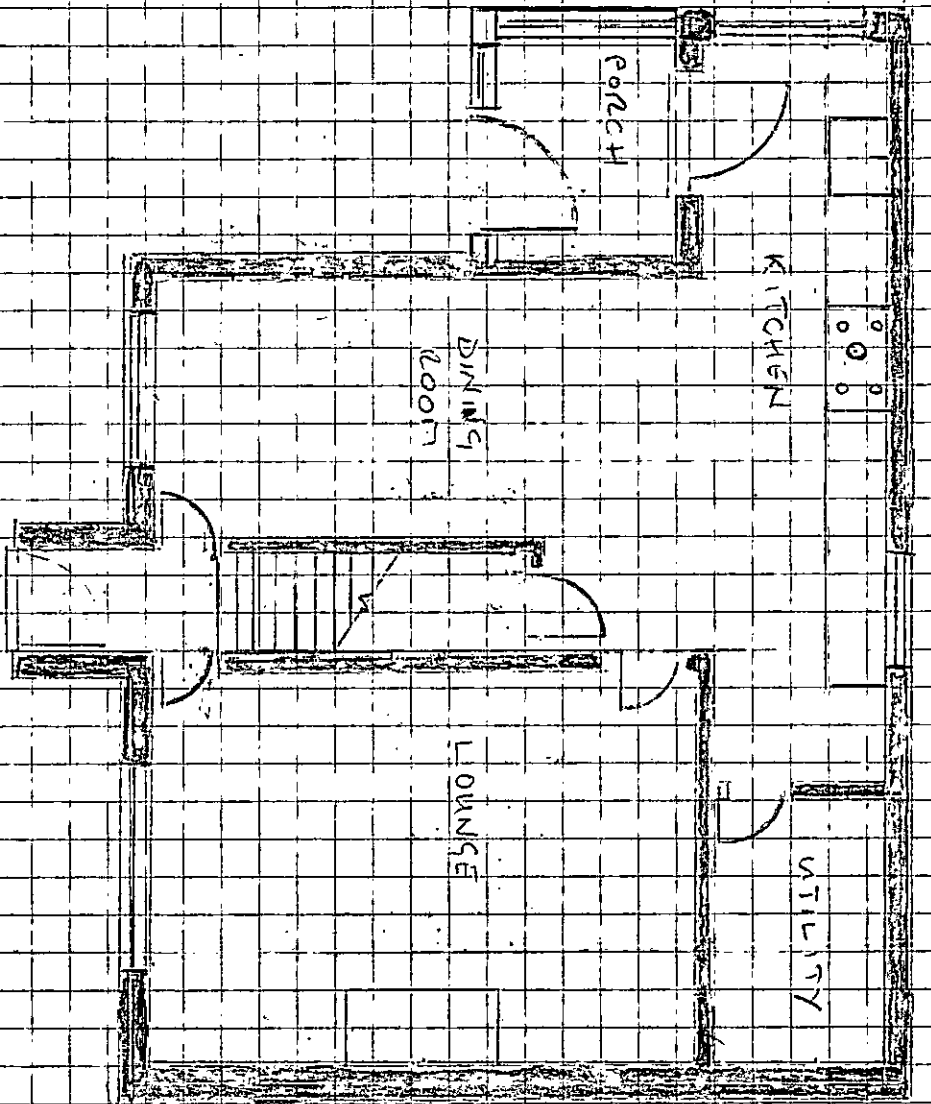

EXISTING FLOOR PLAN - GROUND FLOOR


0.05

 

Scale 1:200

Trees T1, T2

Outbuilding

 


= New build 3.3 x 2.5m



= Porch to be demolished

Boundary of 46 High Street

Parking space
for No. 44

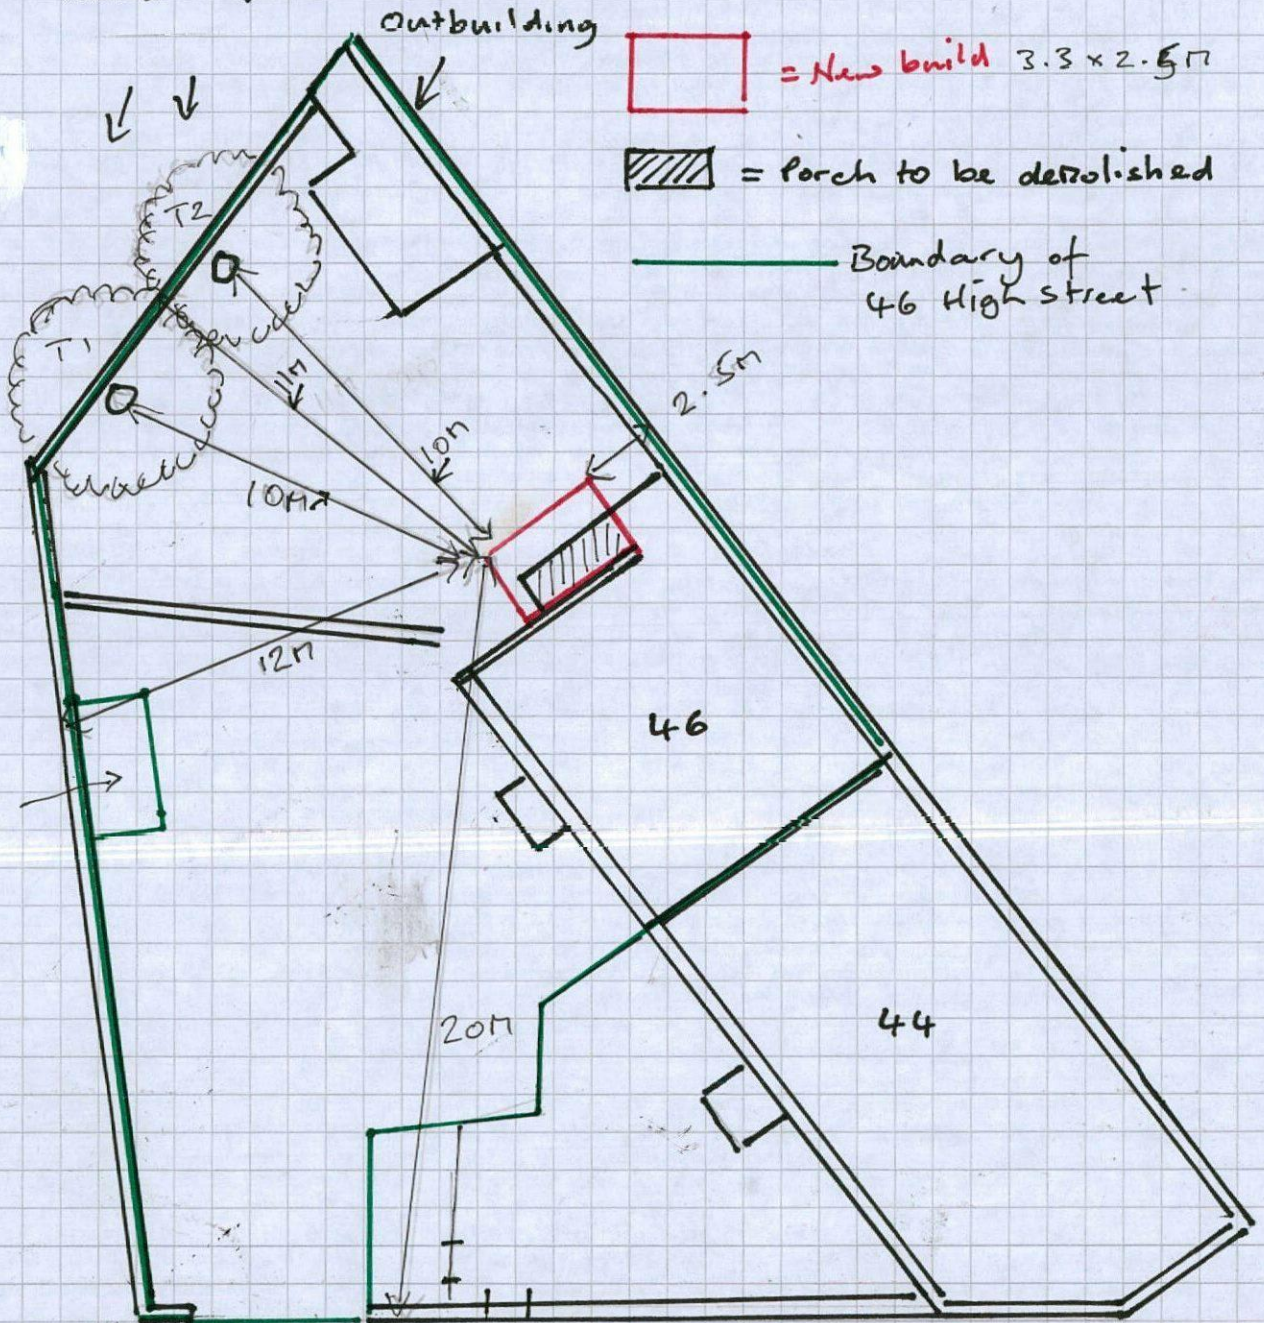

HIGH STREET

July 2017