




EXISTING & PROPOSED FRONT ELEVATION SCALE 1:100



EXISTING REAR ELEVATION SCALE 1:100




PROPOSED REAR ELEVATION SCALE 1:100

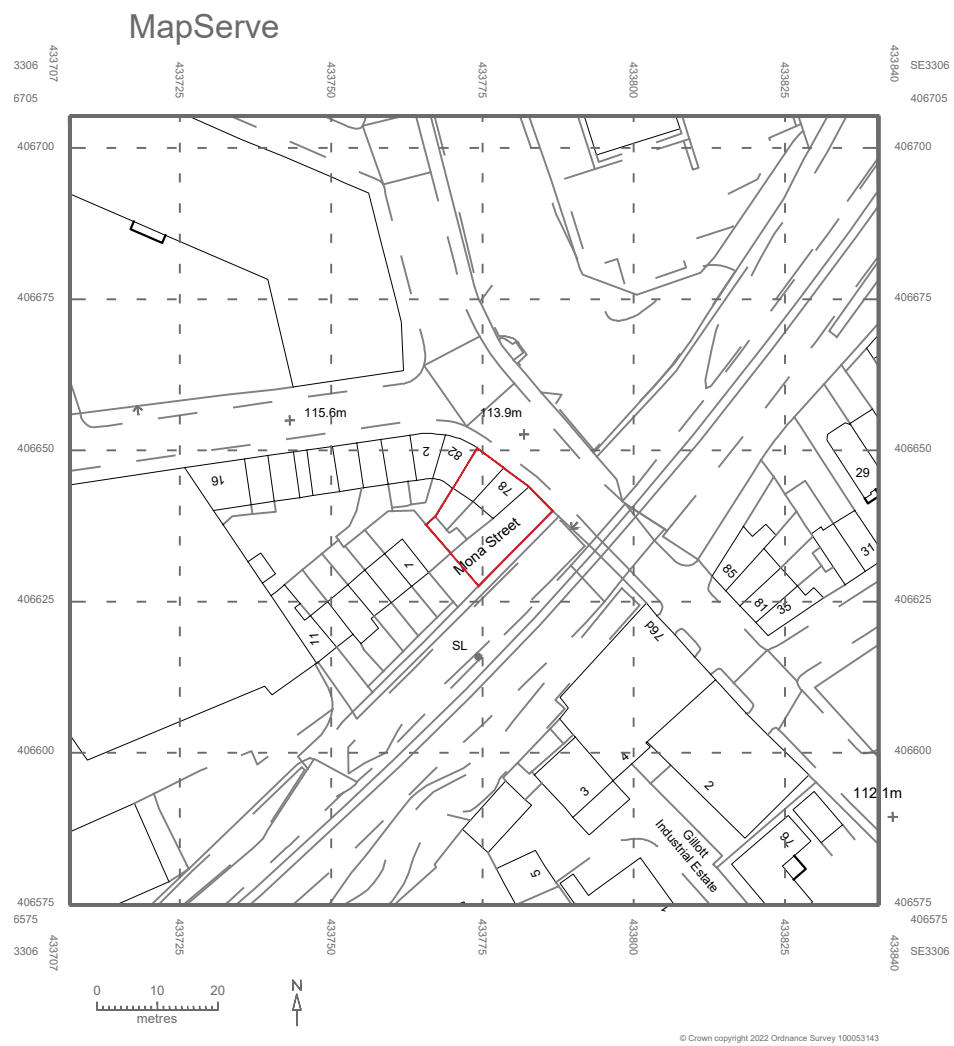


LOCATION PLAN SCALE 1:1250




EXISTING FIRST FLOOR PLAN SCALE 1:50

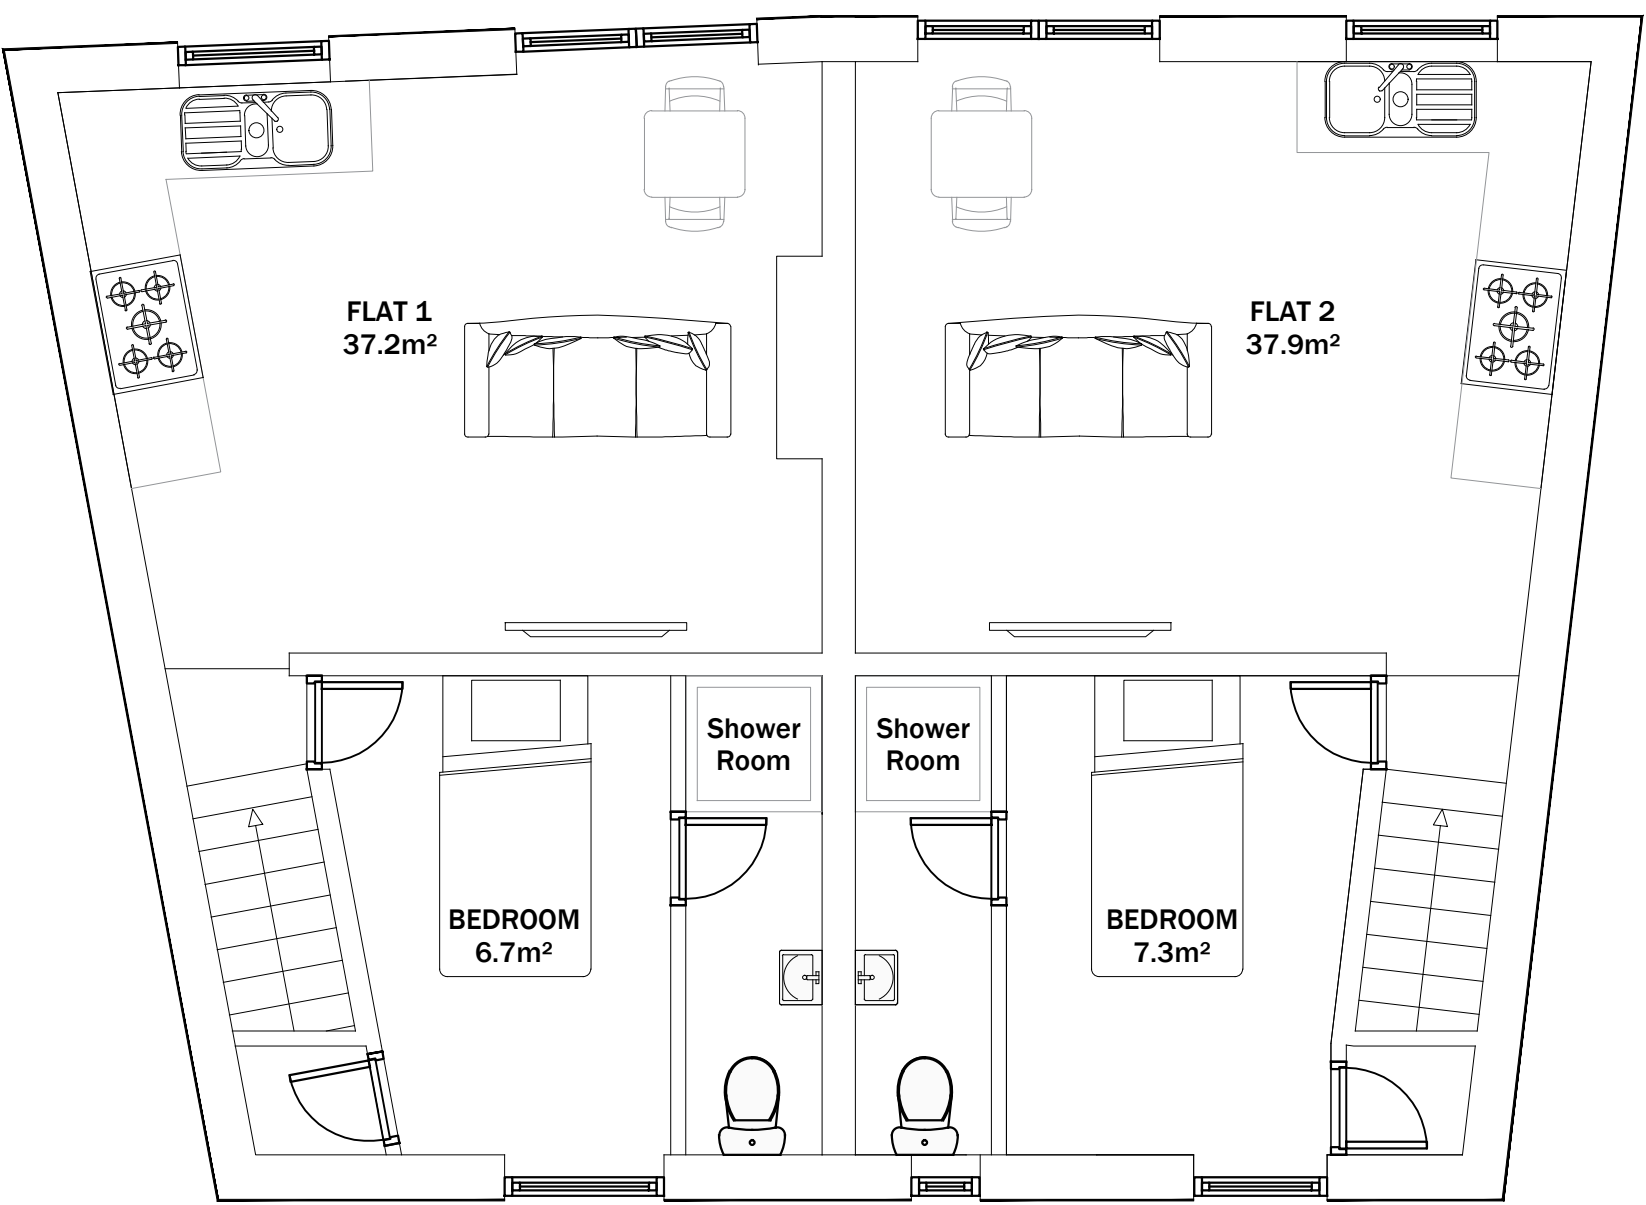


PROPOSED FIRST FLOOR PLAN SCALE 1:50

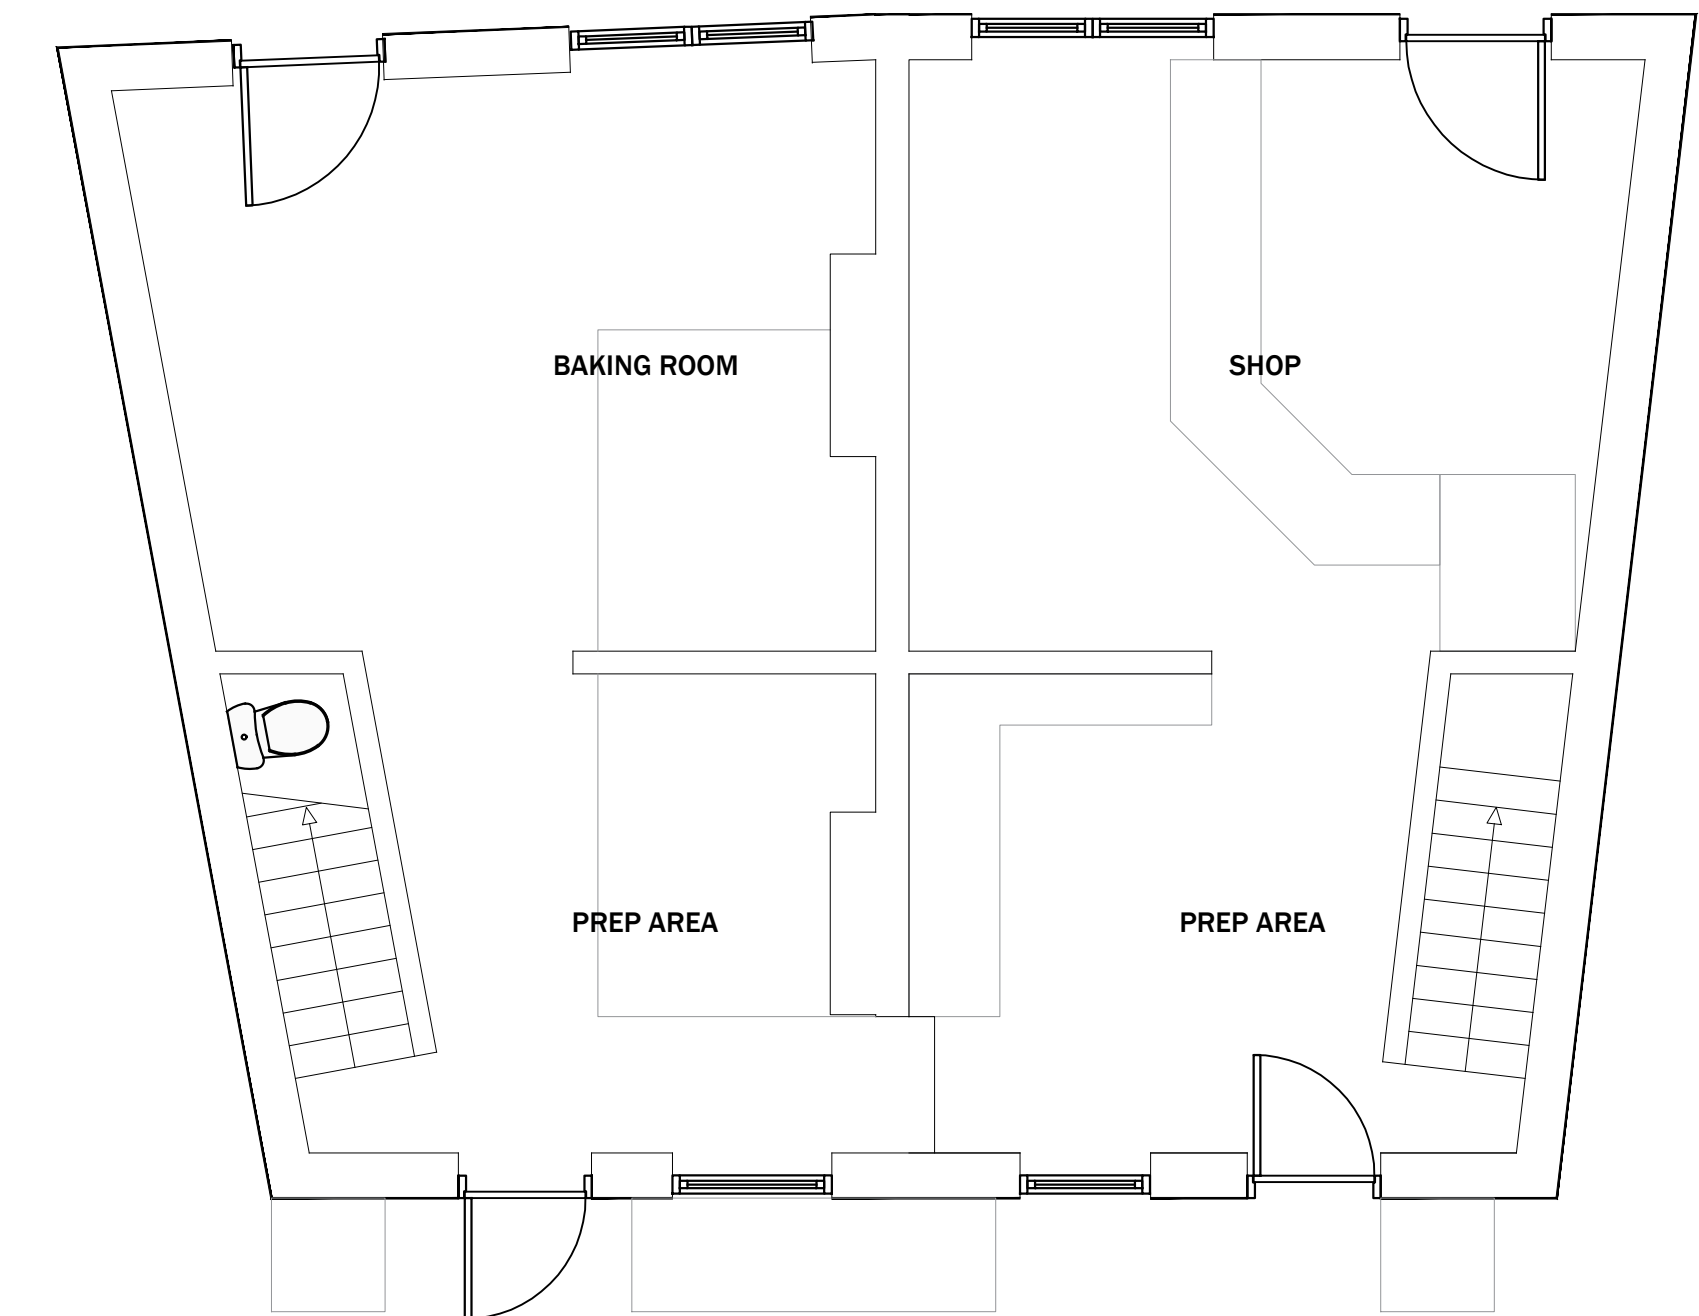

EXISTING GROUND FLOOR PLAN SCALE 1:50

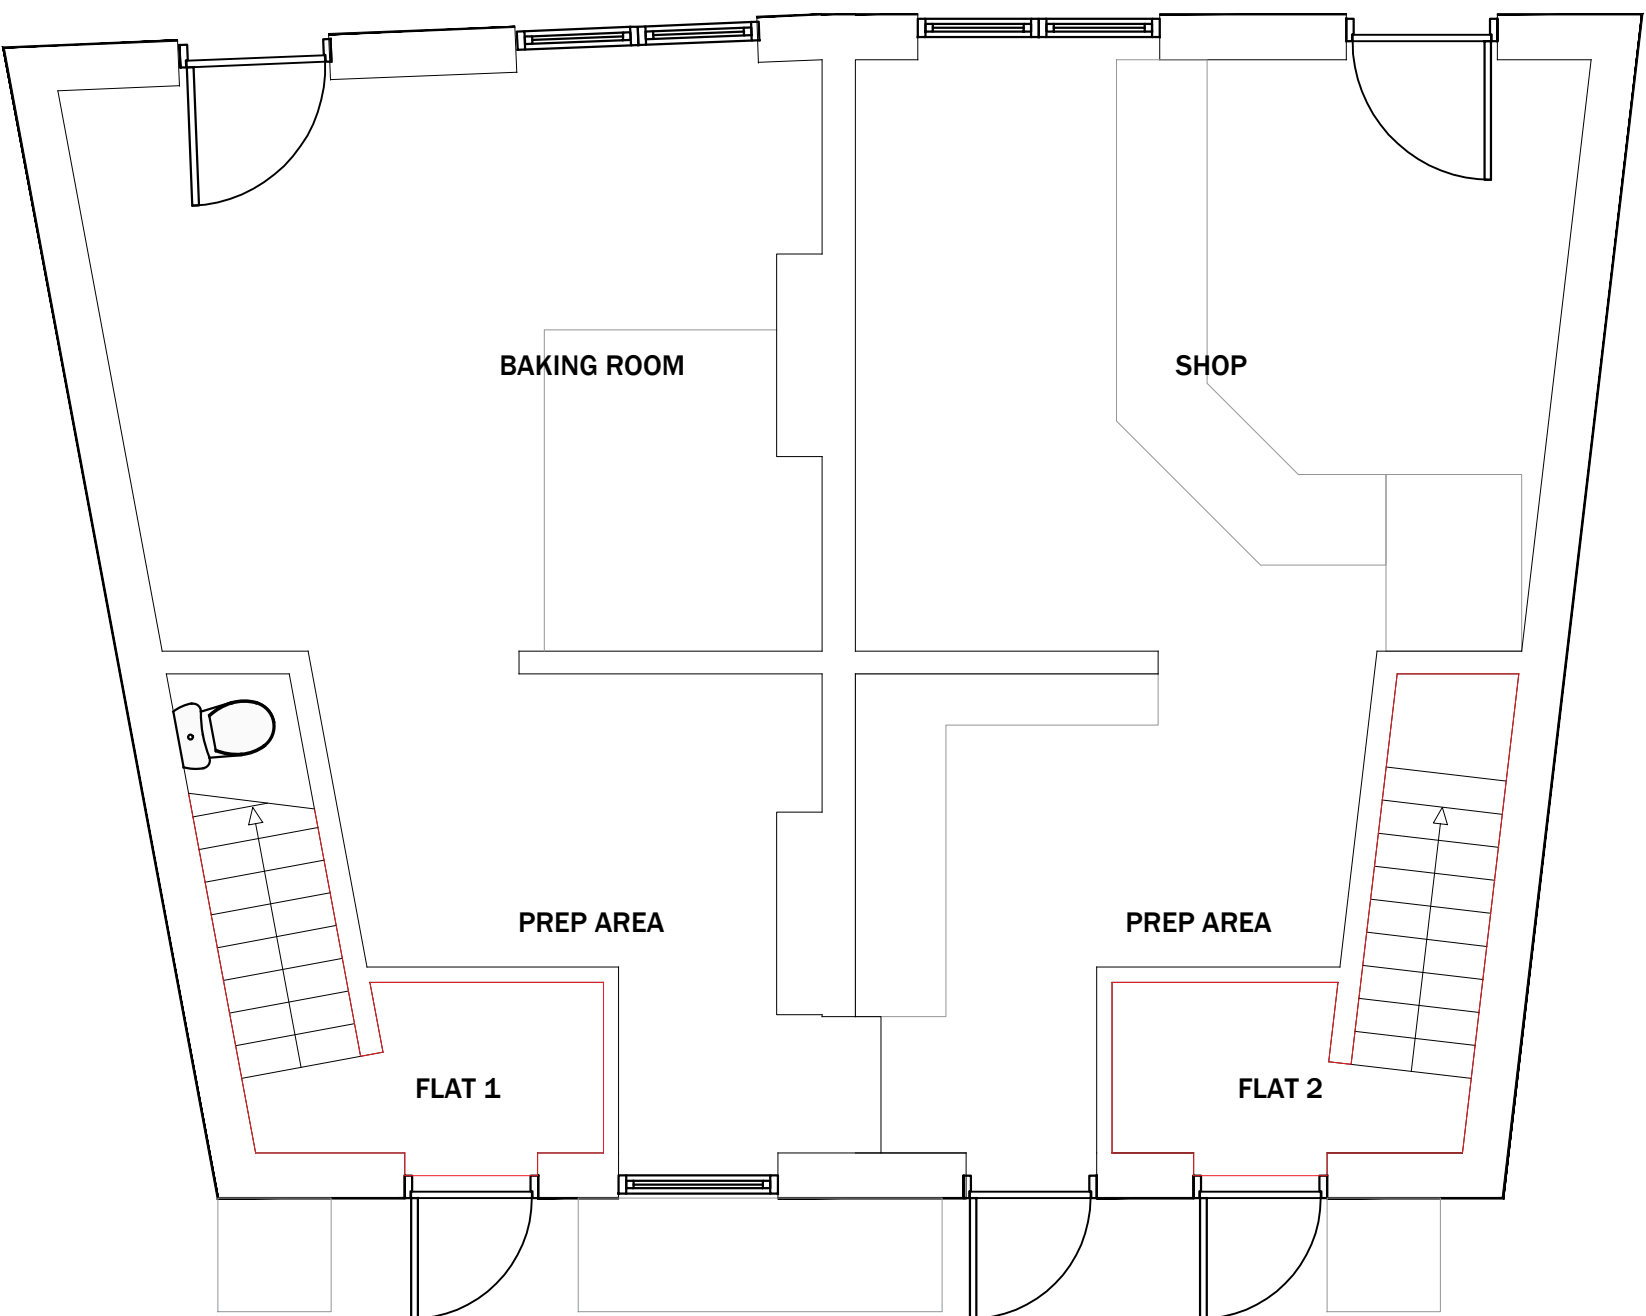

PROPOSED GROUND FLOOR PLAN SCALE 1:50

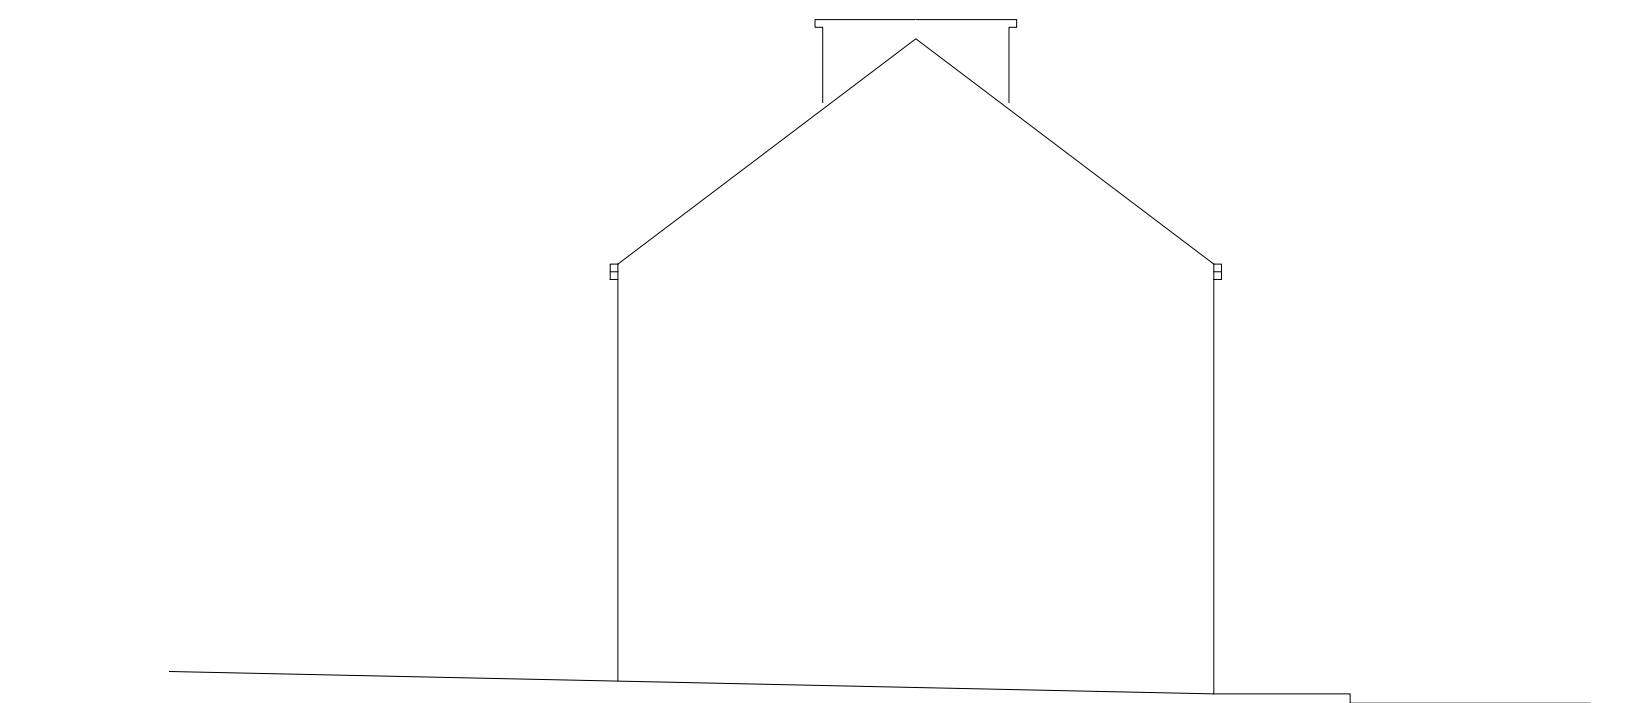

EXISTING AND PROPOSED SIDE ELEVATION SCALE 1:100



SITE / BLOCK PLAN SCALE 1:100



HIRST ARCHITECTURE LTD
WWW.LHADESIGN.COM

THIS DRAWING/COPY AND ANY DESIGN THEREON IS PROTECTED BY COPYRIGHT AND IS THE PROPERTY OF HIRST ARCHITECTURE LTD. IT IS TO BE USED ONLY FOR THE PURPOSE FOR WHICH IT WAS EXPRESSLY LOANED AND IS NOT TO BE COPIED IN ANY FORMAT. INFORMATION WITHIN THIS DRAWING IS NOT TO BE PASSED TO ANY THIRD PARTY WITHOUT PRIOR WRITTEN CONSENT. ALL MEASUREMENTS TO BE CHECKED ON SITE PRIOR TO CONSTRUCTION. DO NOT SCALE THIS DRAWING.
HIRST ARCHITECTURE LTD
COMPANY NUMBER 12942045
2020 ©

NOT FOR CONSTRUCTION

PROJECT
BIRKINSHAW FLATS
78-80 Summer Lane
BARNSELEY S70 2NN


CLIENT:
Mr R. Walsh

Notes:

DRAWING STAGE:
PLANNING
DRAWING TITLE:
**PROPOSED BUILDING
COMBINED PLANS**

JOB NO: **HA-22-11** DRAWING NO: **03**

REVISION	DESCRIPTION	DATE
--	ORIGINAL ISSUE	MAY 22
--		
--		
--		
--		
--		

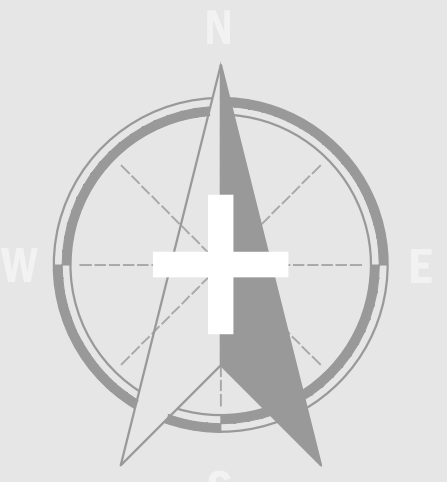

SCALE
VARIES A.1
HIRST ARCHITECTURE LTD © 2022