

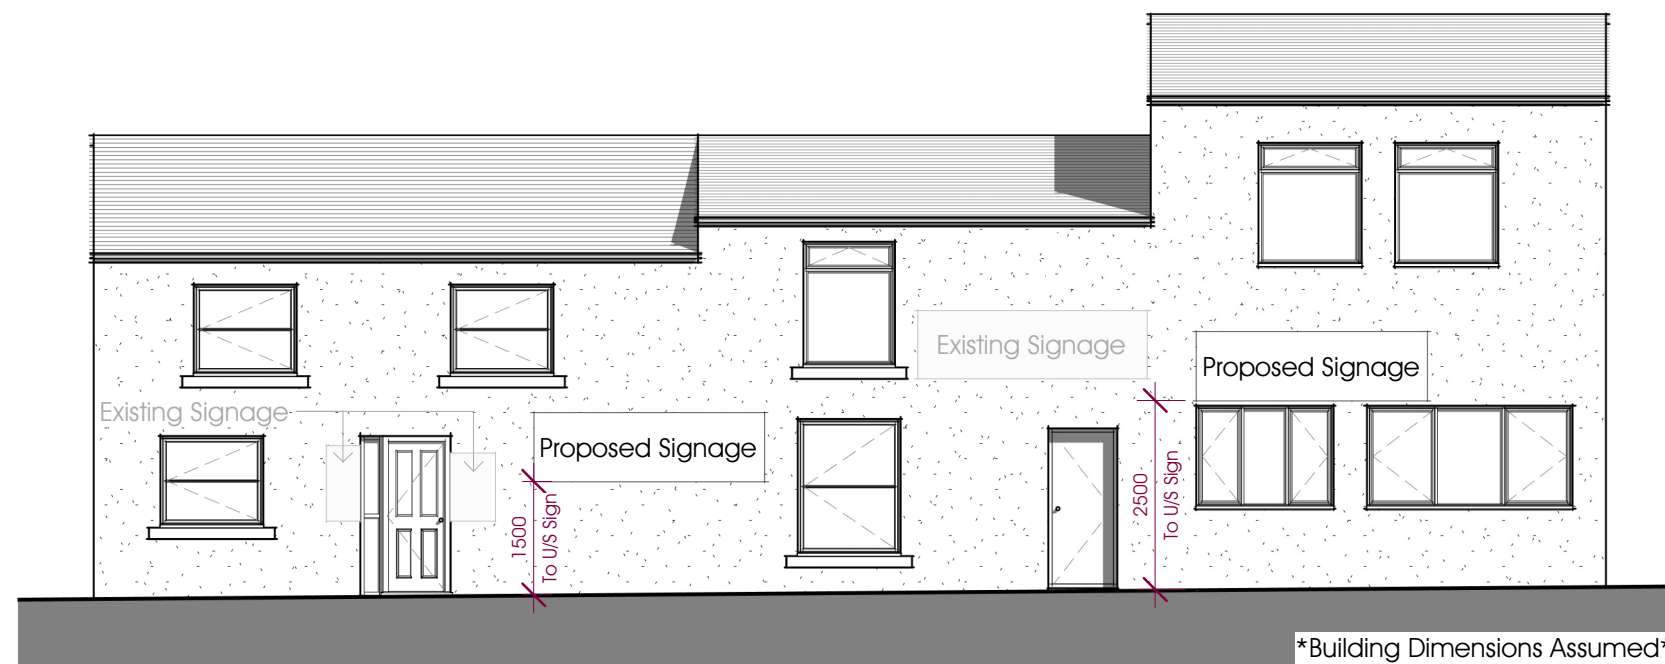


 

**P1** Front Elevation with Proposed Signage  
1 : 100

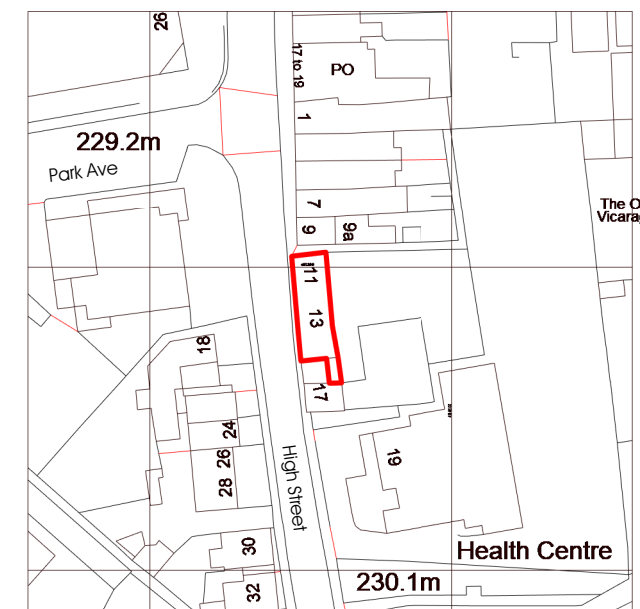

Ordnance Survey, (c) Crown Copyright 2021. All rights reserved. Licence number 100022432

**LP** Location Plan  
1 : 1250



**P2** Proposed Signage  
1 : 25



**aldrock**  
architecture • surveying • energy



PROJECT NAME & LOCATION  
AL46 - 11-15 High Street  
Penistone, S36 6BR

DRAWING TITLE  
Proposed Signage

| PROJECT NO. | DWG NO. | REV.              |
|-------------|---------|-------------------|
| AH          | 001     |                   |
| DRAWN.      | CHECK.  | SCALE.            |
| JS          | LB      | As indicated @ A3 |

UNIT 5 CUNNINGHAM COURT  
LIONS DRIVE  
SHADSWORTH BUSINESS PARK  
BLACKBURN  
BB1 2QX  
T: +44 (0) 1254 774943  
E: INFO@ALDROCK.CO.UK

STATUS  
Planning  
DATE  
19/08/21