



- PROPOSED MATERIALS
- MASONRY
 - NATURAL COURSED STONE
 - ROOF TILES
 - STONE SLATES
 - DOORS
 - ALUMINIUM
 - WINDOWS
 - ALUMINIUM
 - RAINWATER GOODS
 - BLACK CAST IRON
 - SOFFITS & FASCIA'S
 - TIMBER
 - OAK FRAME
 - GREEN OAK

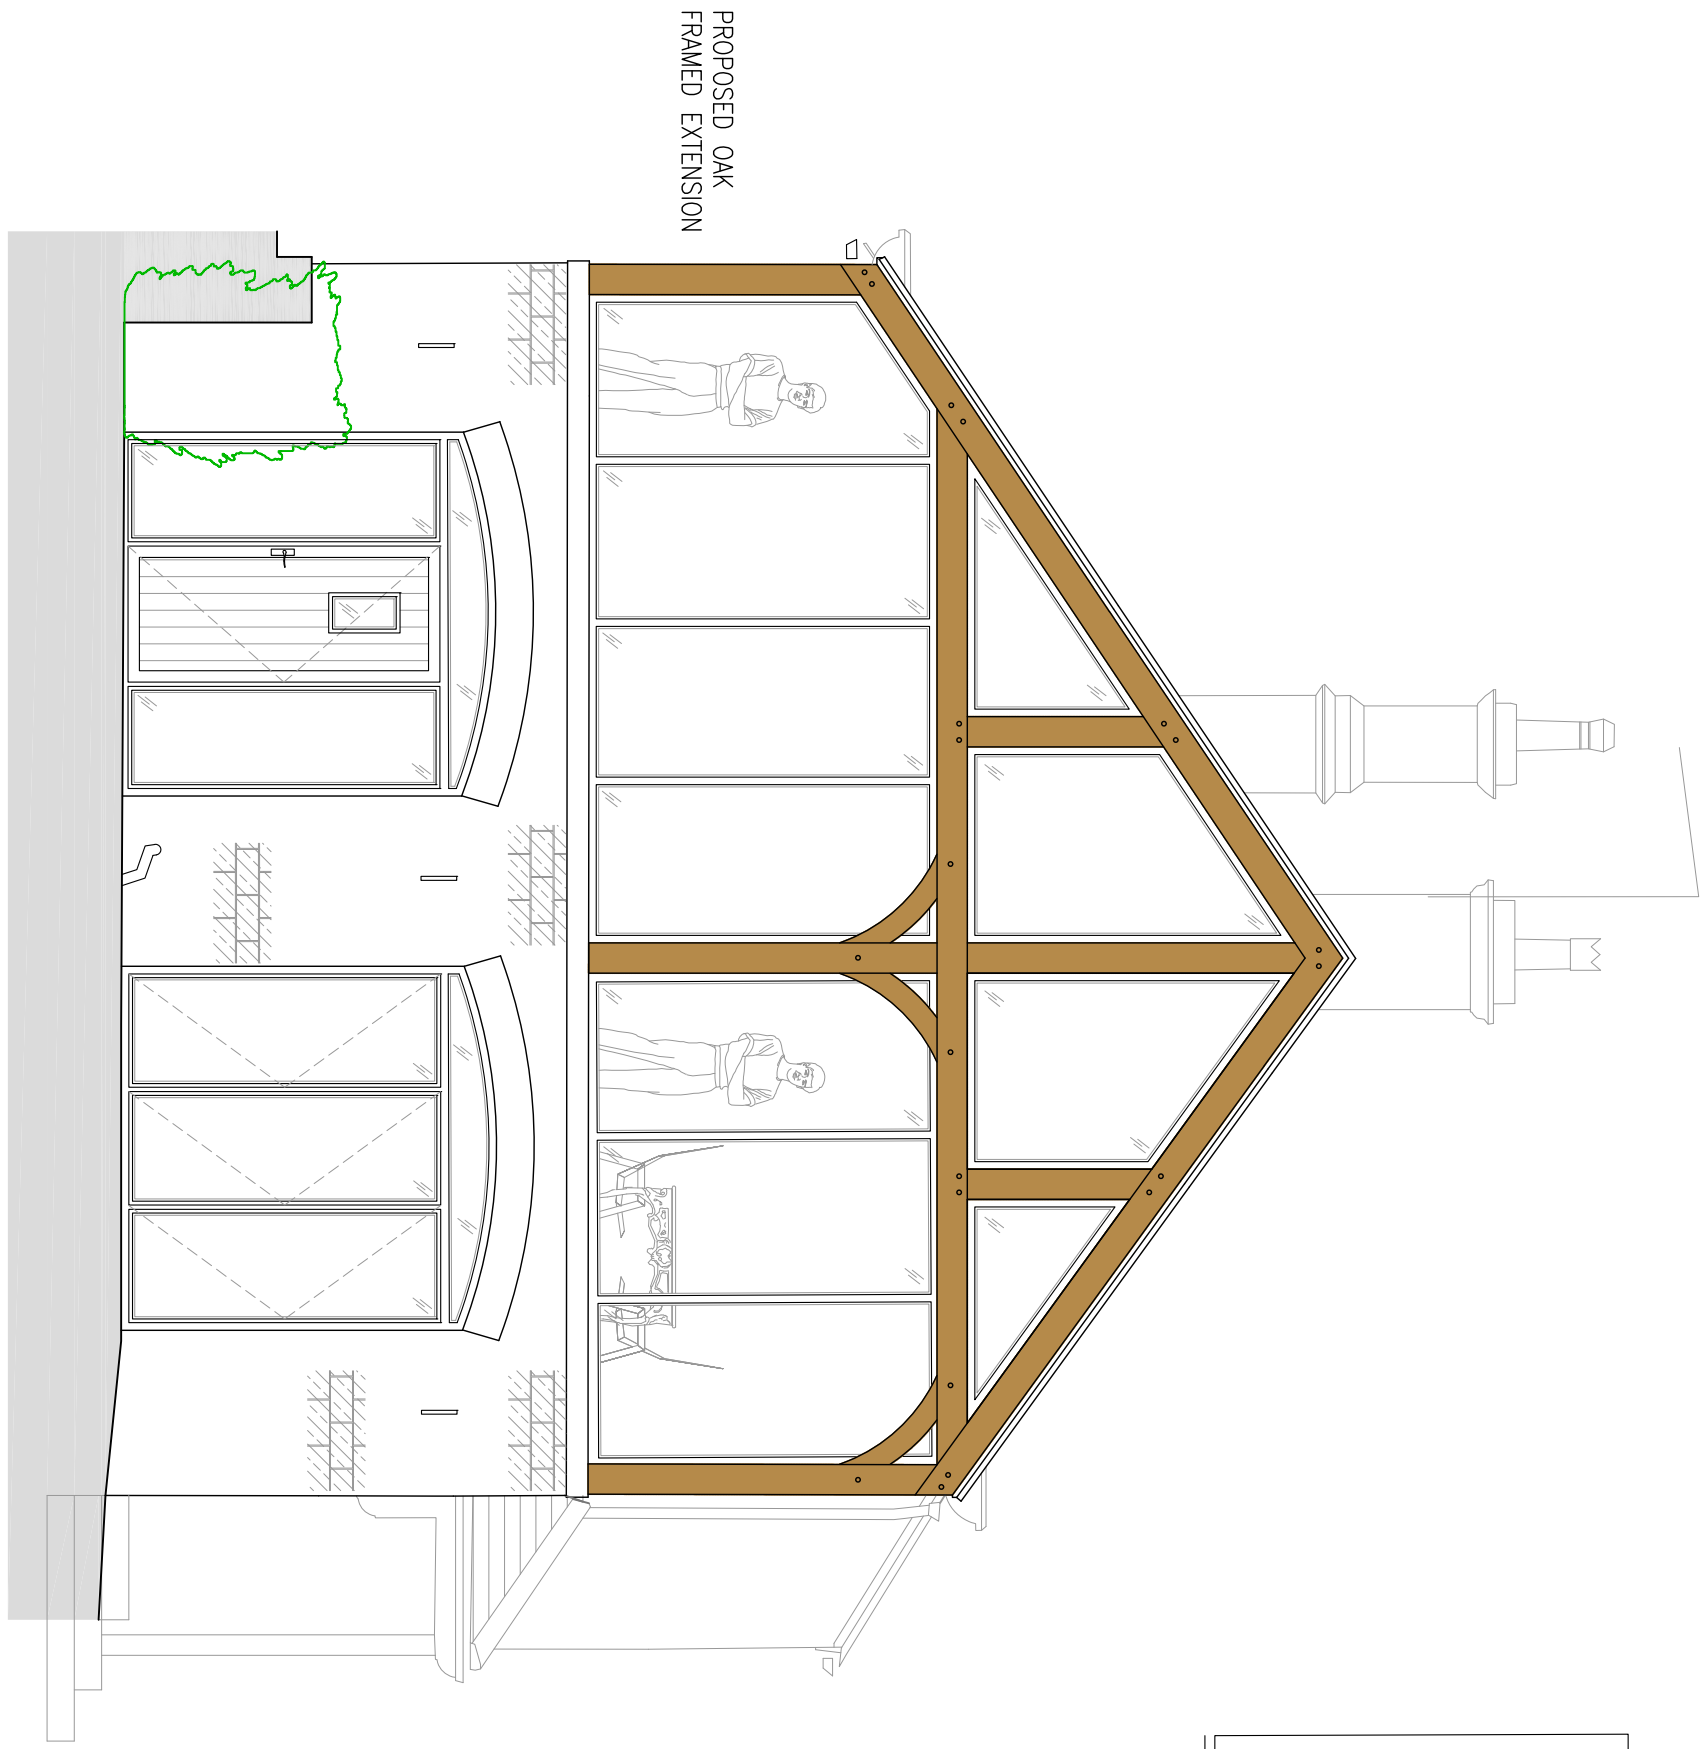


PROPOSED WEST FACING ELEVATION
SCALE 1:50

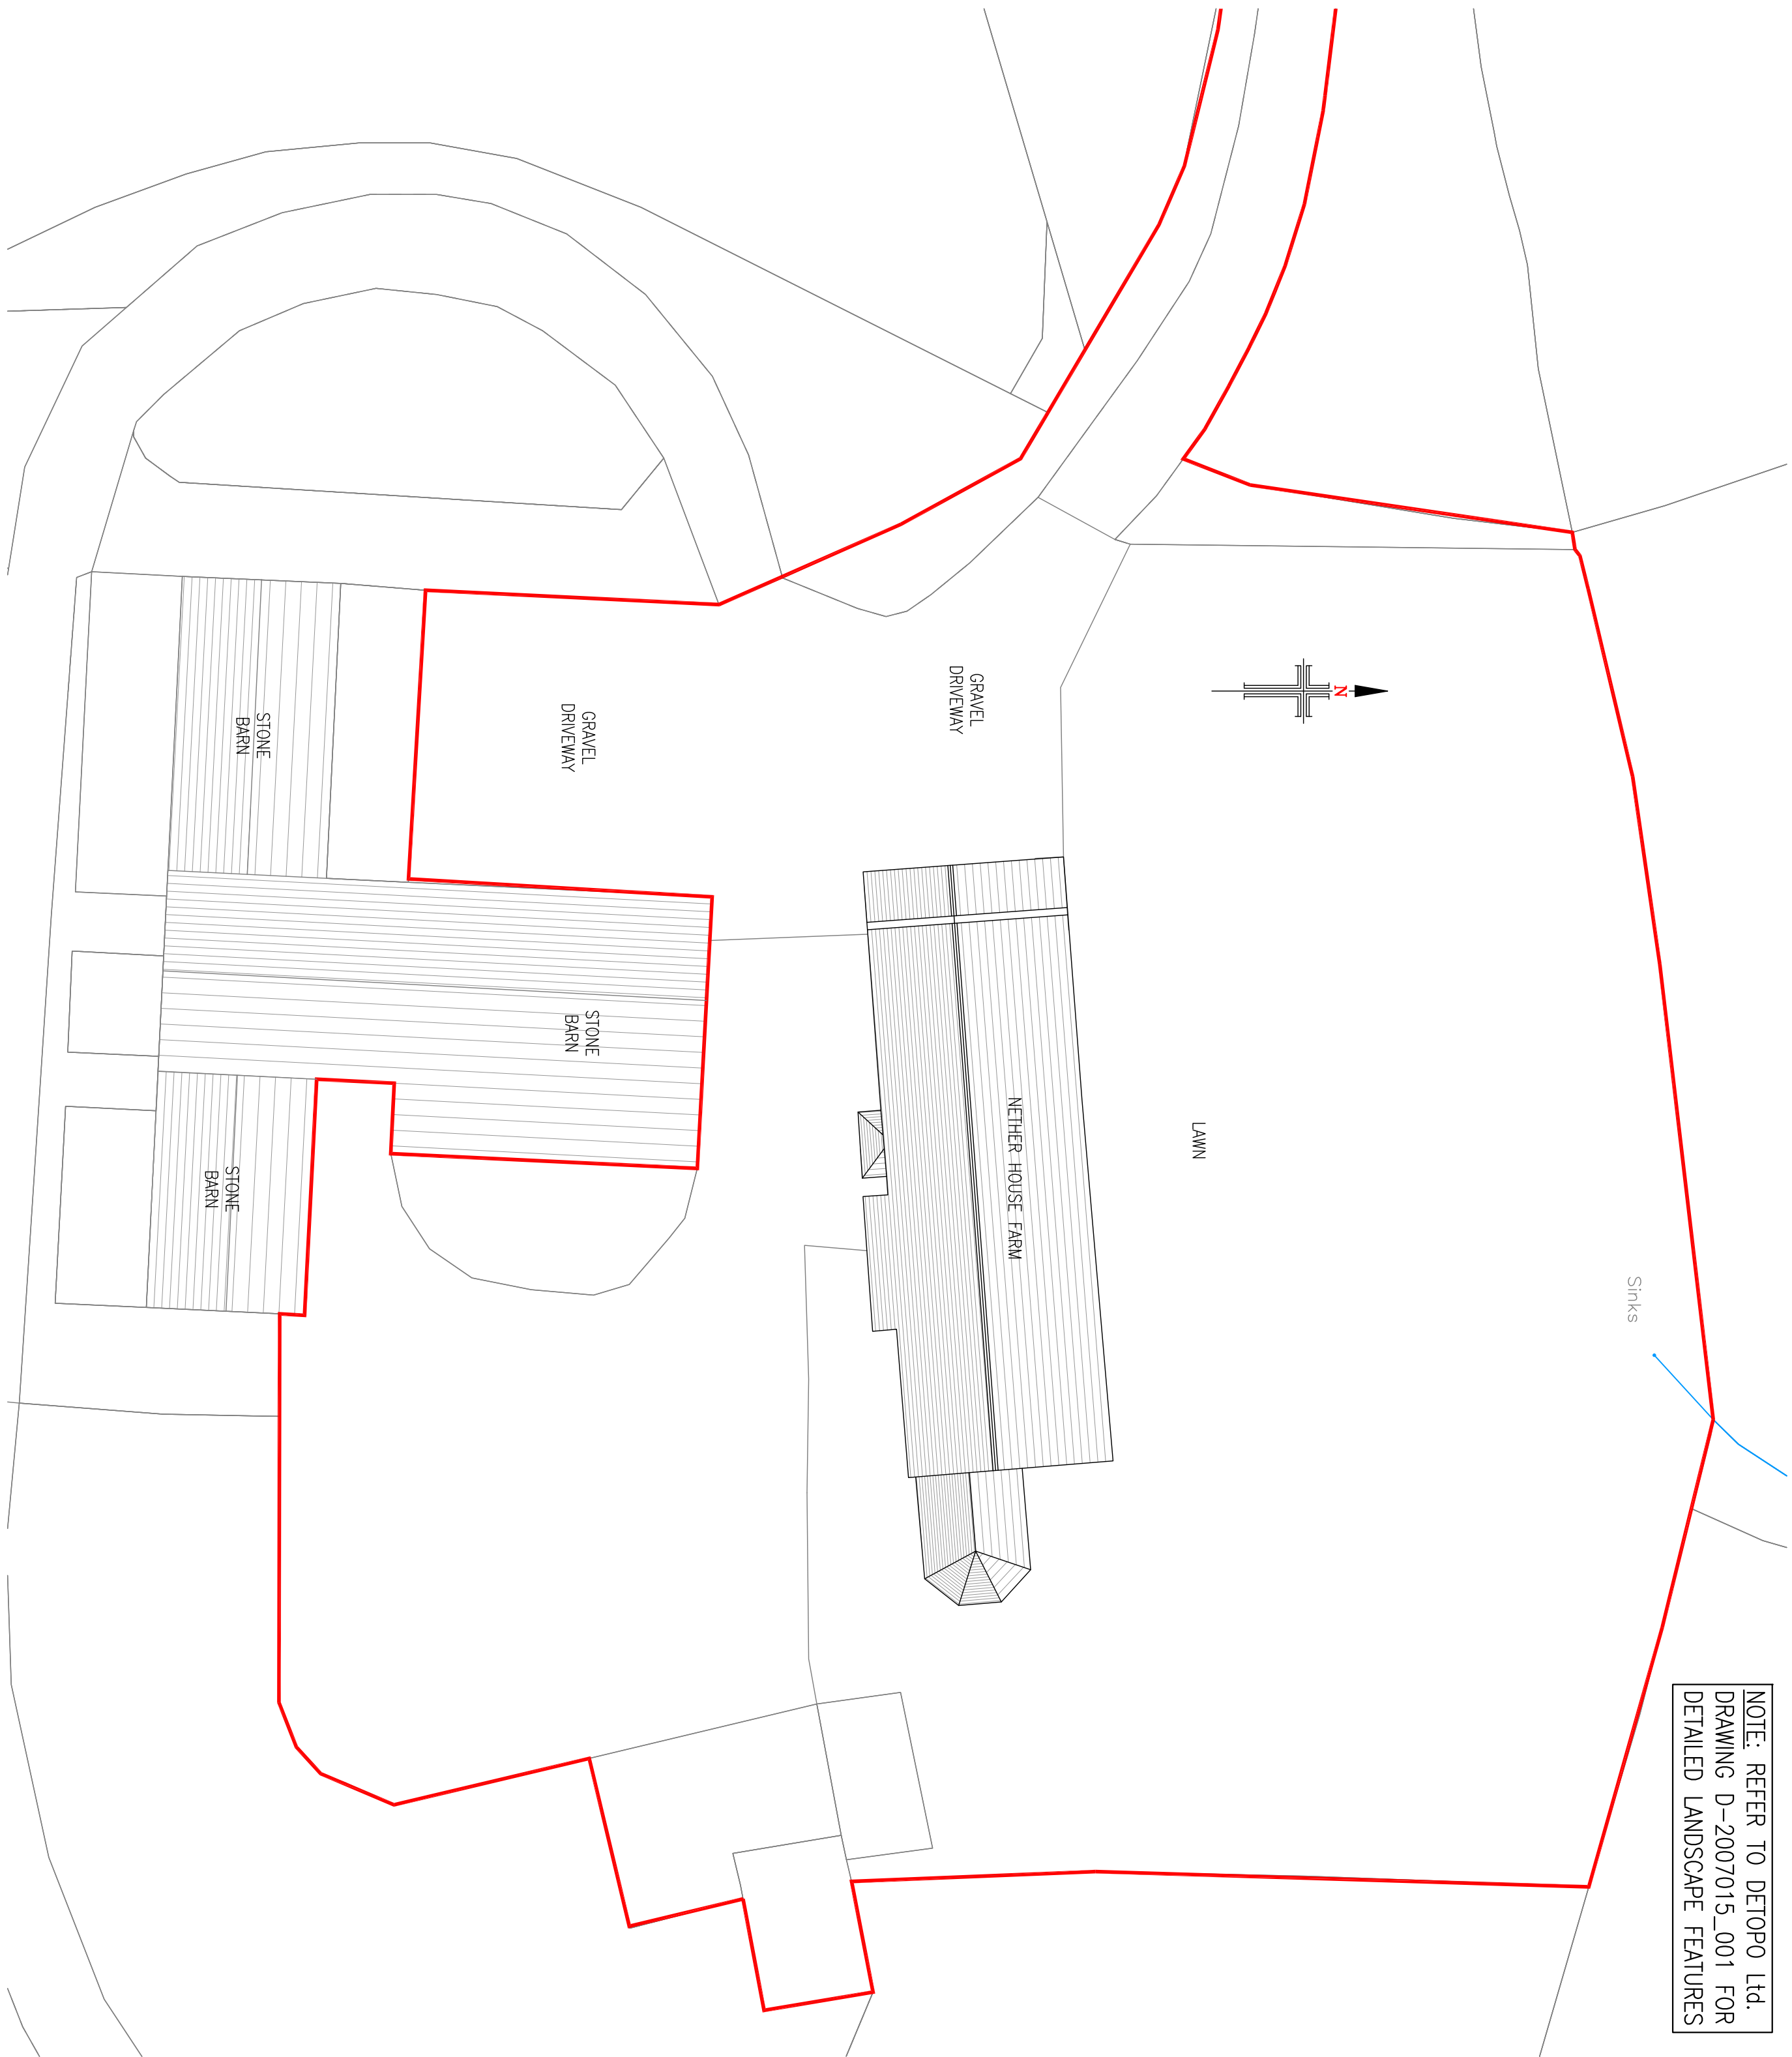

PROPOSED SITE PLAN
SCALE 1:200

NOTE: REFER TO DETOPO Ltd.
DRAWING D-2007015_001 FOR
DETAILED LANDSCAPE FEATURES

 

NOTE: CONTRACTOR TO CHECK ALL DIMENSIONS ON
SITE PRIOR TO ANY FABRICATION OR CONSTRUCTION



NOTES

- No dimensions to be scaled.
IF IN DOUBT ASK.
- All dimensions must be checked and verified on site by the Contractor prior to the commencement of works and Hinchliffe Architecture & Design Ltd. to be notified of any discrepancies.
- The copyright of these drawings remains the property of Hinchliffe Architecture & Design Ltd. They must not be reproduced in any way without prior written consent from the originator (Hinchliffe Architecture & Design Ltd.)
- Any works undertaken on site prior to obtaining full written approval from Kirklees Planning Department & Kirklees Building Control is at the Contractor/Clients own risk. Works should not commence until ALL approvals are granted.

NOTE: DRAWING TO BE READ IN
CONJUNCTION WITH ALL STRUCTURAL
ENGINEERS CALCULATIONS & DETAILS

B 16/09 AMENDMENTS MADE FOLLOWING CLIENT COMMENTS RECEIVED 16.09.2020	
A 14/09 AMENDMENTS MADE FOLLOWING CLIENT COMMENTS RECEIVED 14.09.2020	
Rev.	Description
Status	Date

PLANNING



hinchliffe

ARCHITECTURE & DESIGN LTD

246 CHATFIELD ROAD
HEATHWOOD
SHEFFIELD S10 7JH
0114 276 1447
0114 276 1448
www.hinchliffe-architecture.co.uk

INDUSTRIAL ESTATE
246 CHATFIELD ROAD
HEATHWOOD
SHEFFIELD S10 7JH
0114 276 1447
0114 276 1448
www.hinchliffe-architecture.co.uk

Client
Ms L. TUNNACLIFFE

Project
NETHER HOUSE FARM
NETHER HOUSE LANE
PENSTONE
SHEFFIELD, S36 9FL

Drawing Title
PROPOSED ELEVATIONS
(SHEET 2 of 2)
& PROPOSED SITE PLAN

Scale (at A1)
AS SHOWN

Date
08.09.2020

Dwg. no.
NHF-20-PL06

Rev.
B