




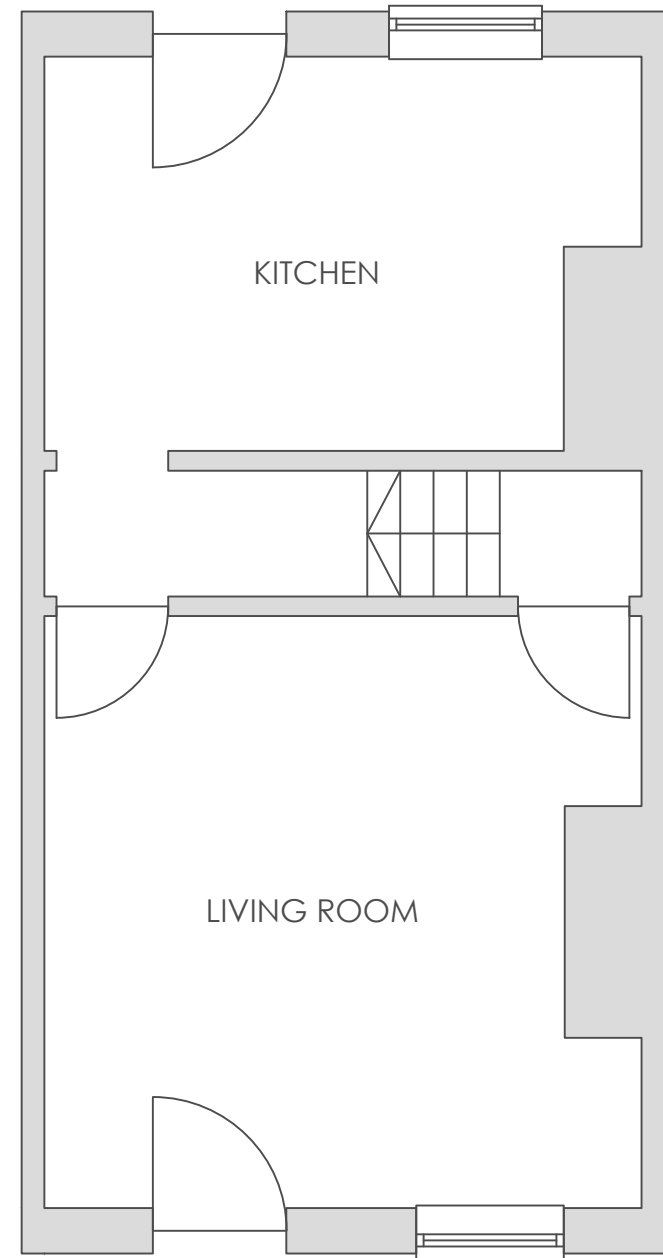


EXISTING GROUND FLOOR PLAN 1:50

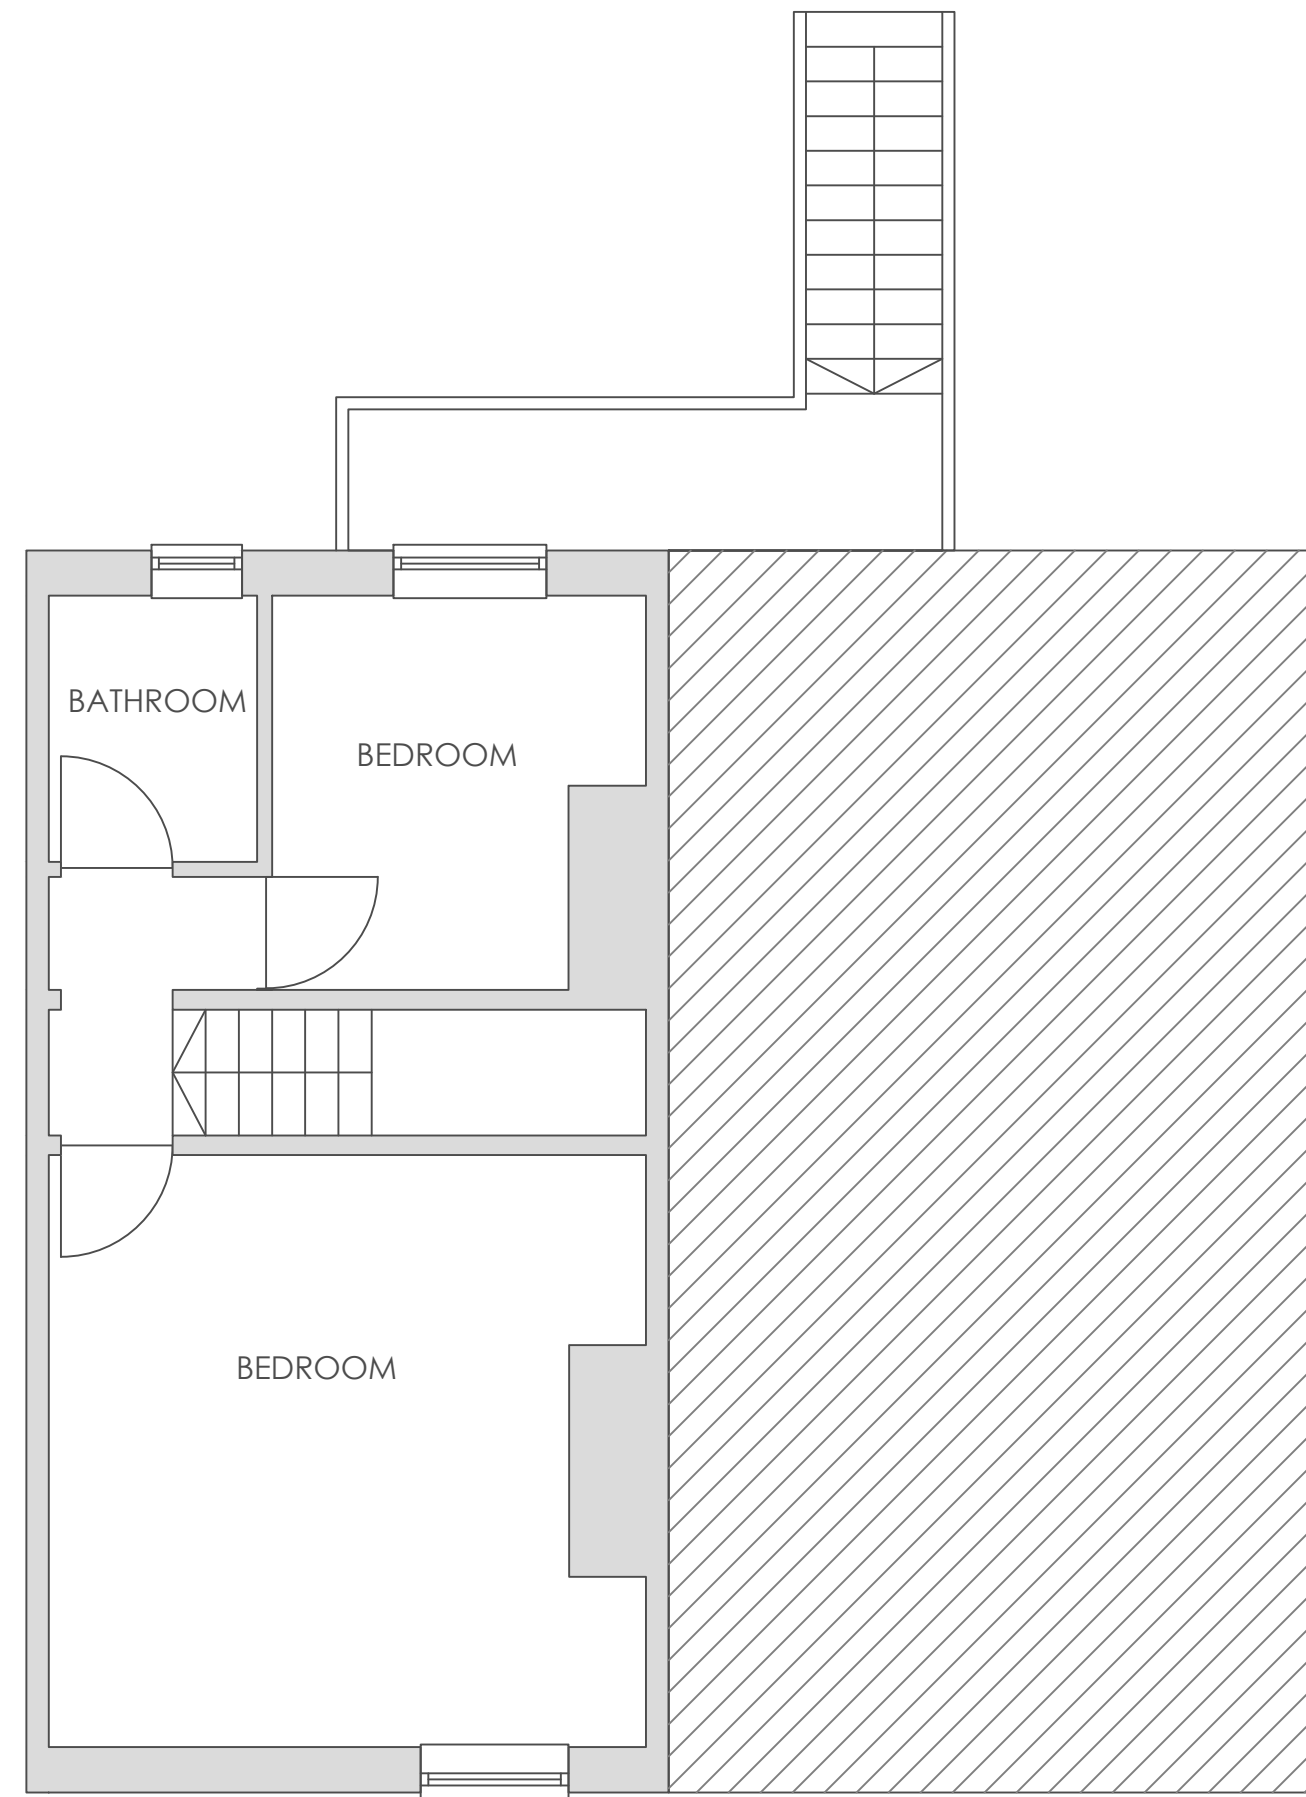


EXISTING FIRST FLOOR PLAN 1:50

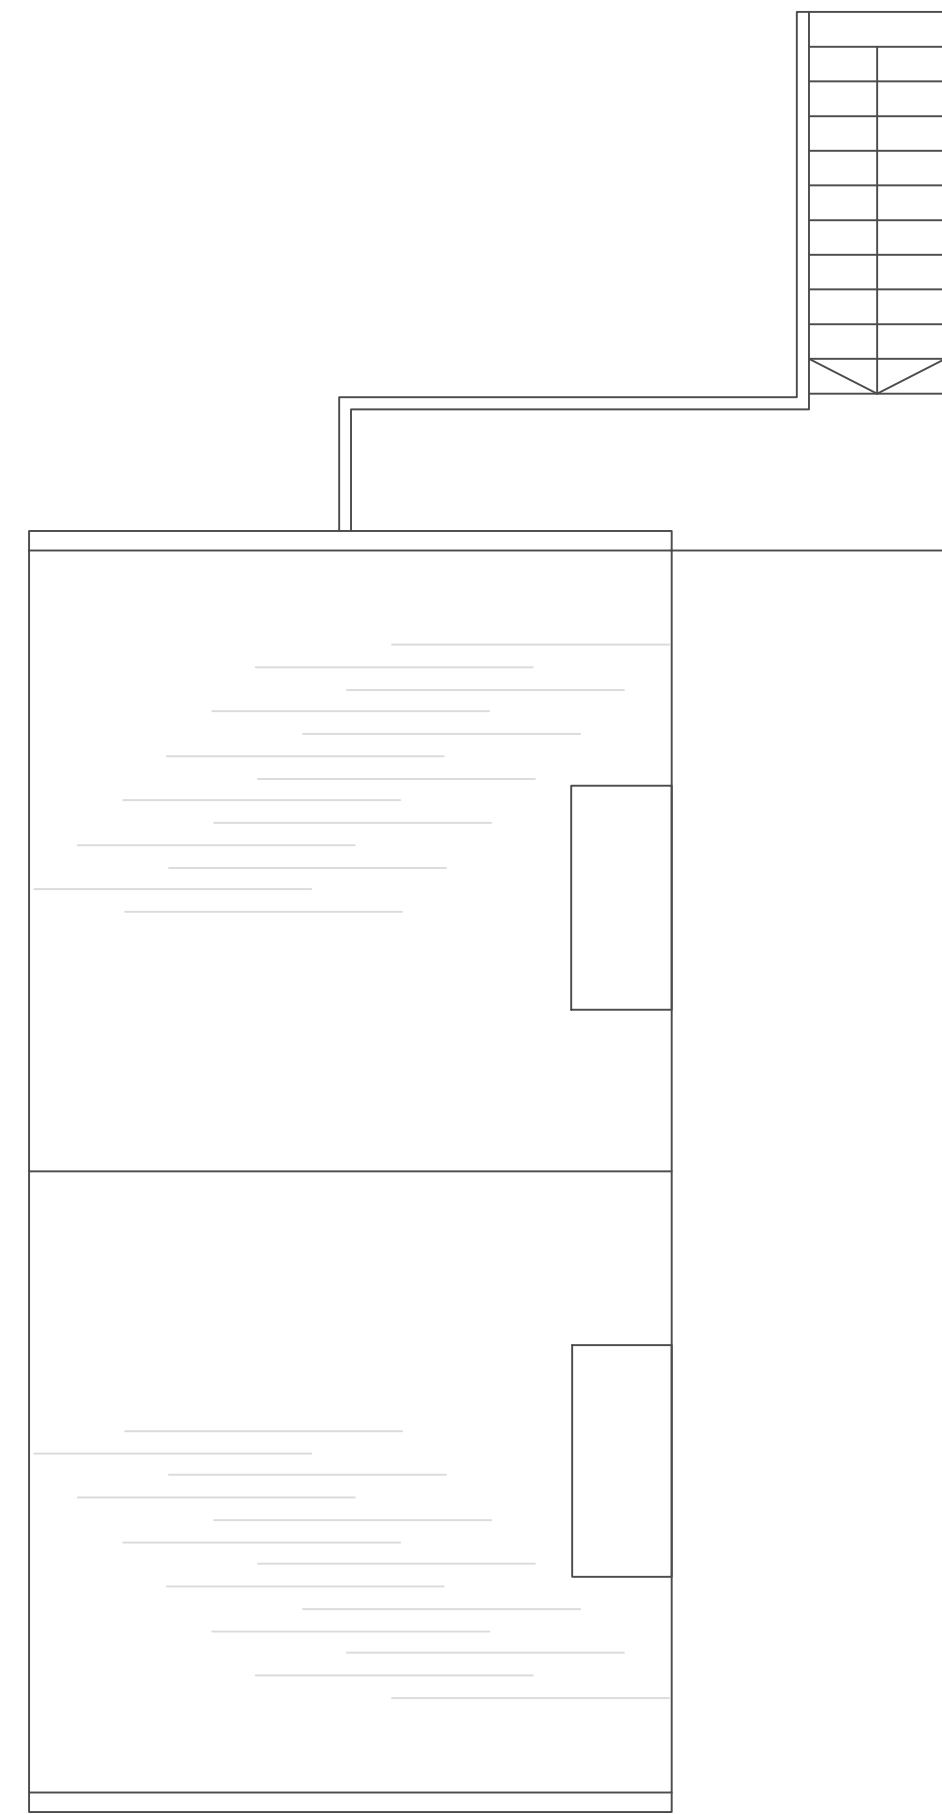


EXISTING ROOF PLAN 1:50

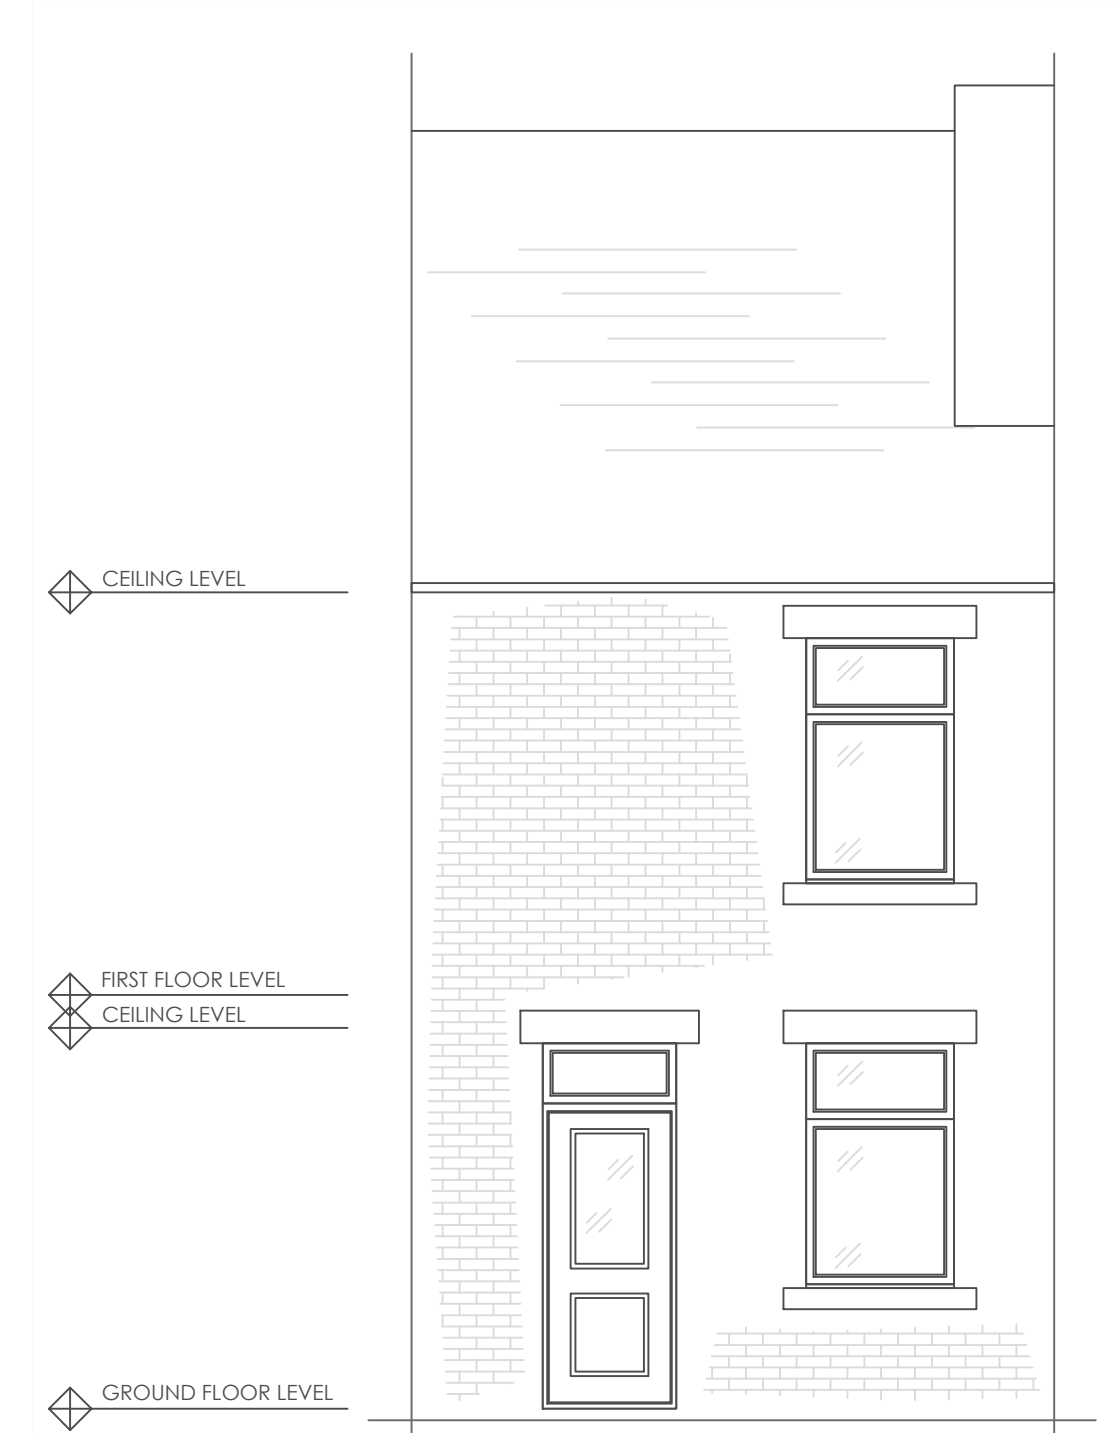


EXISTING FRONT ELEVATION 1:50

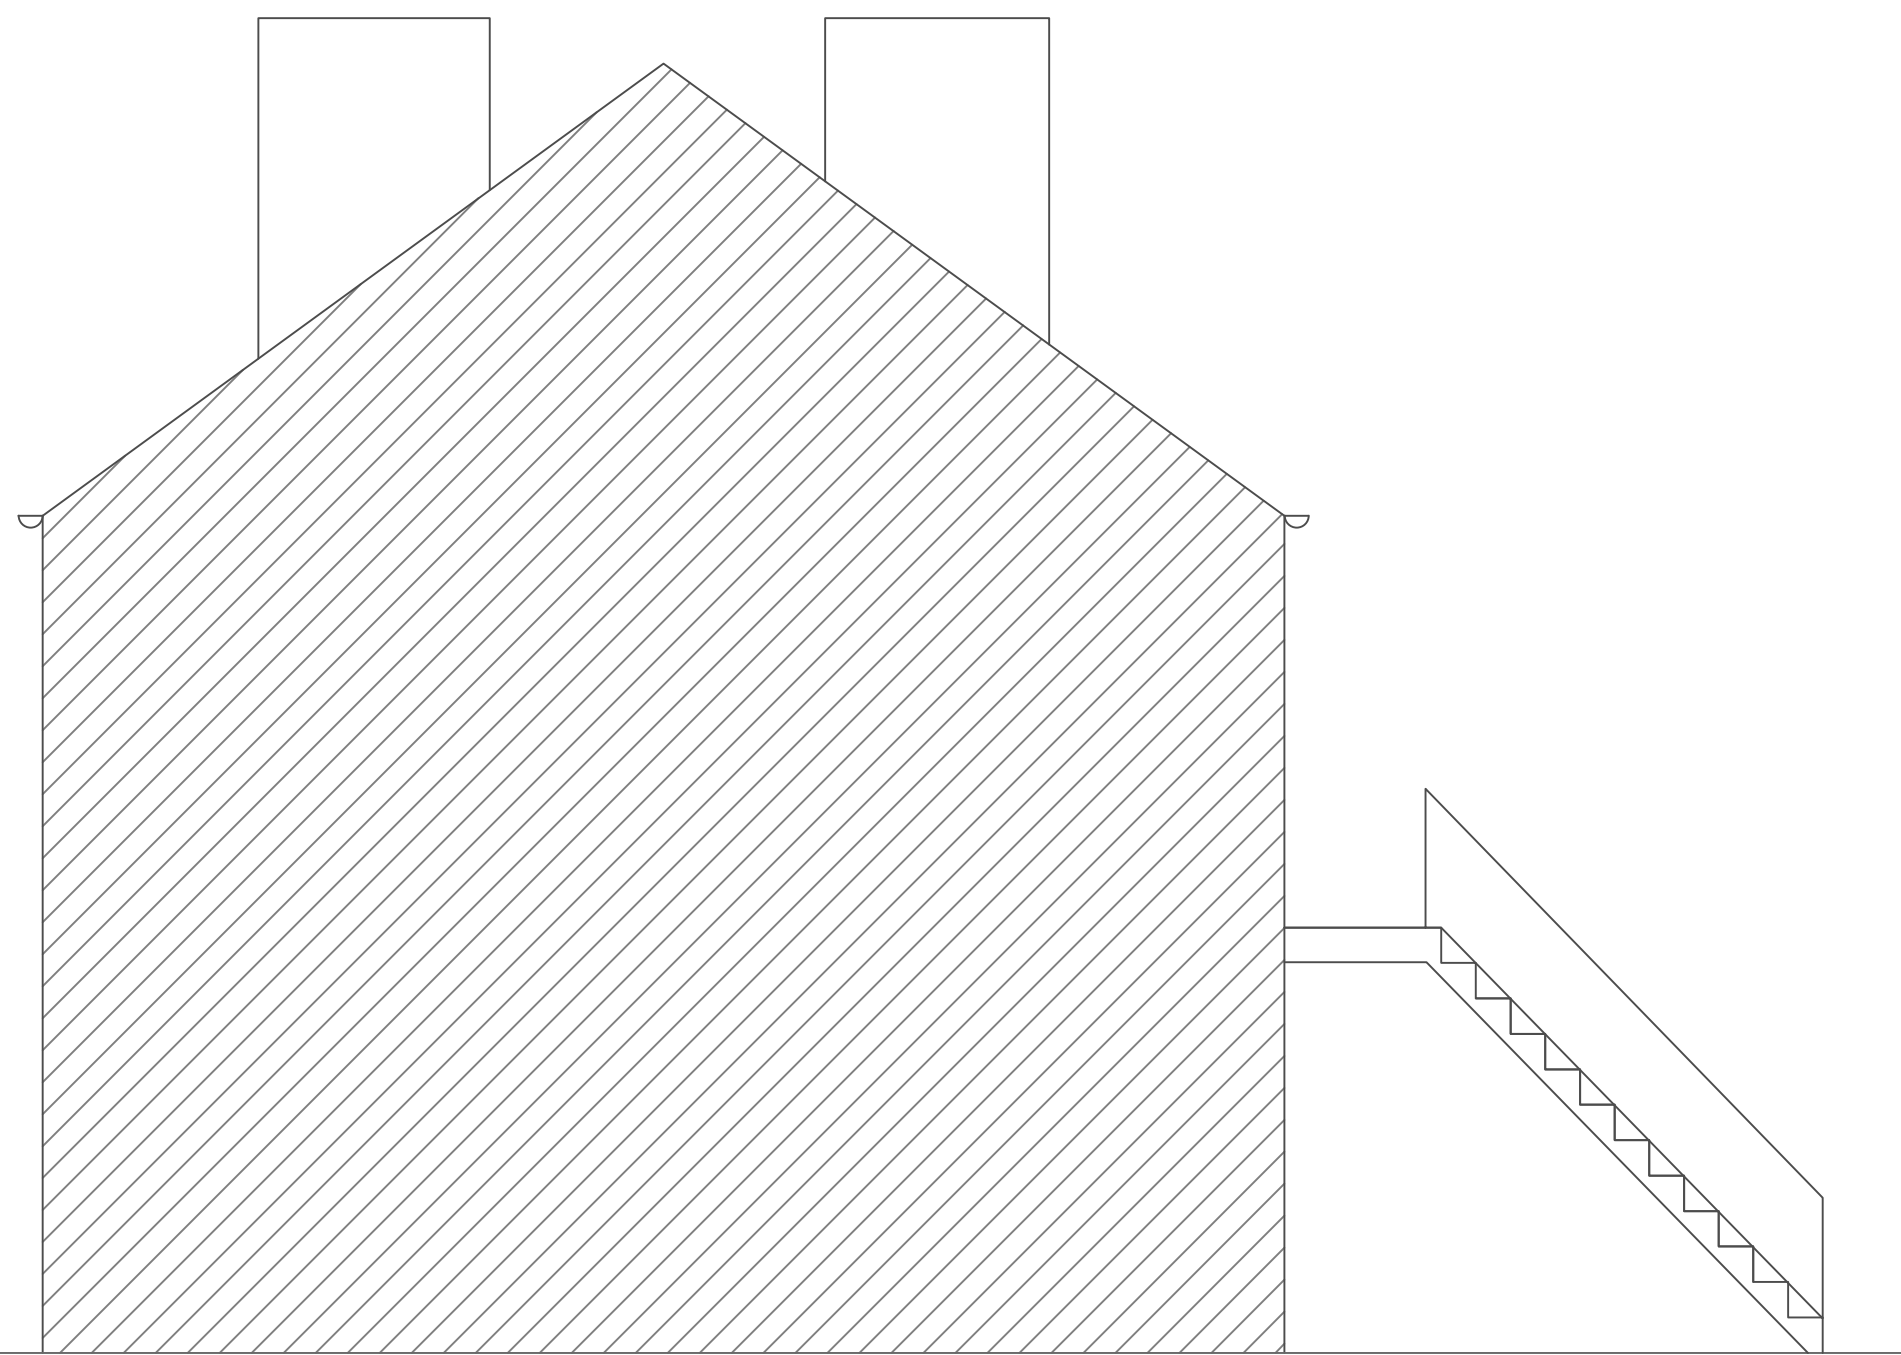

EXISTING SIDE ELEVATION 1:50

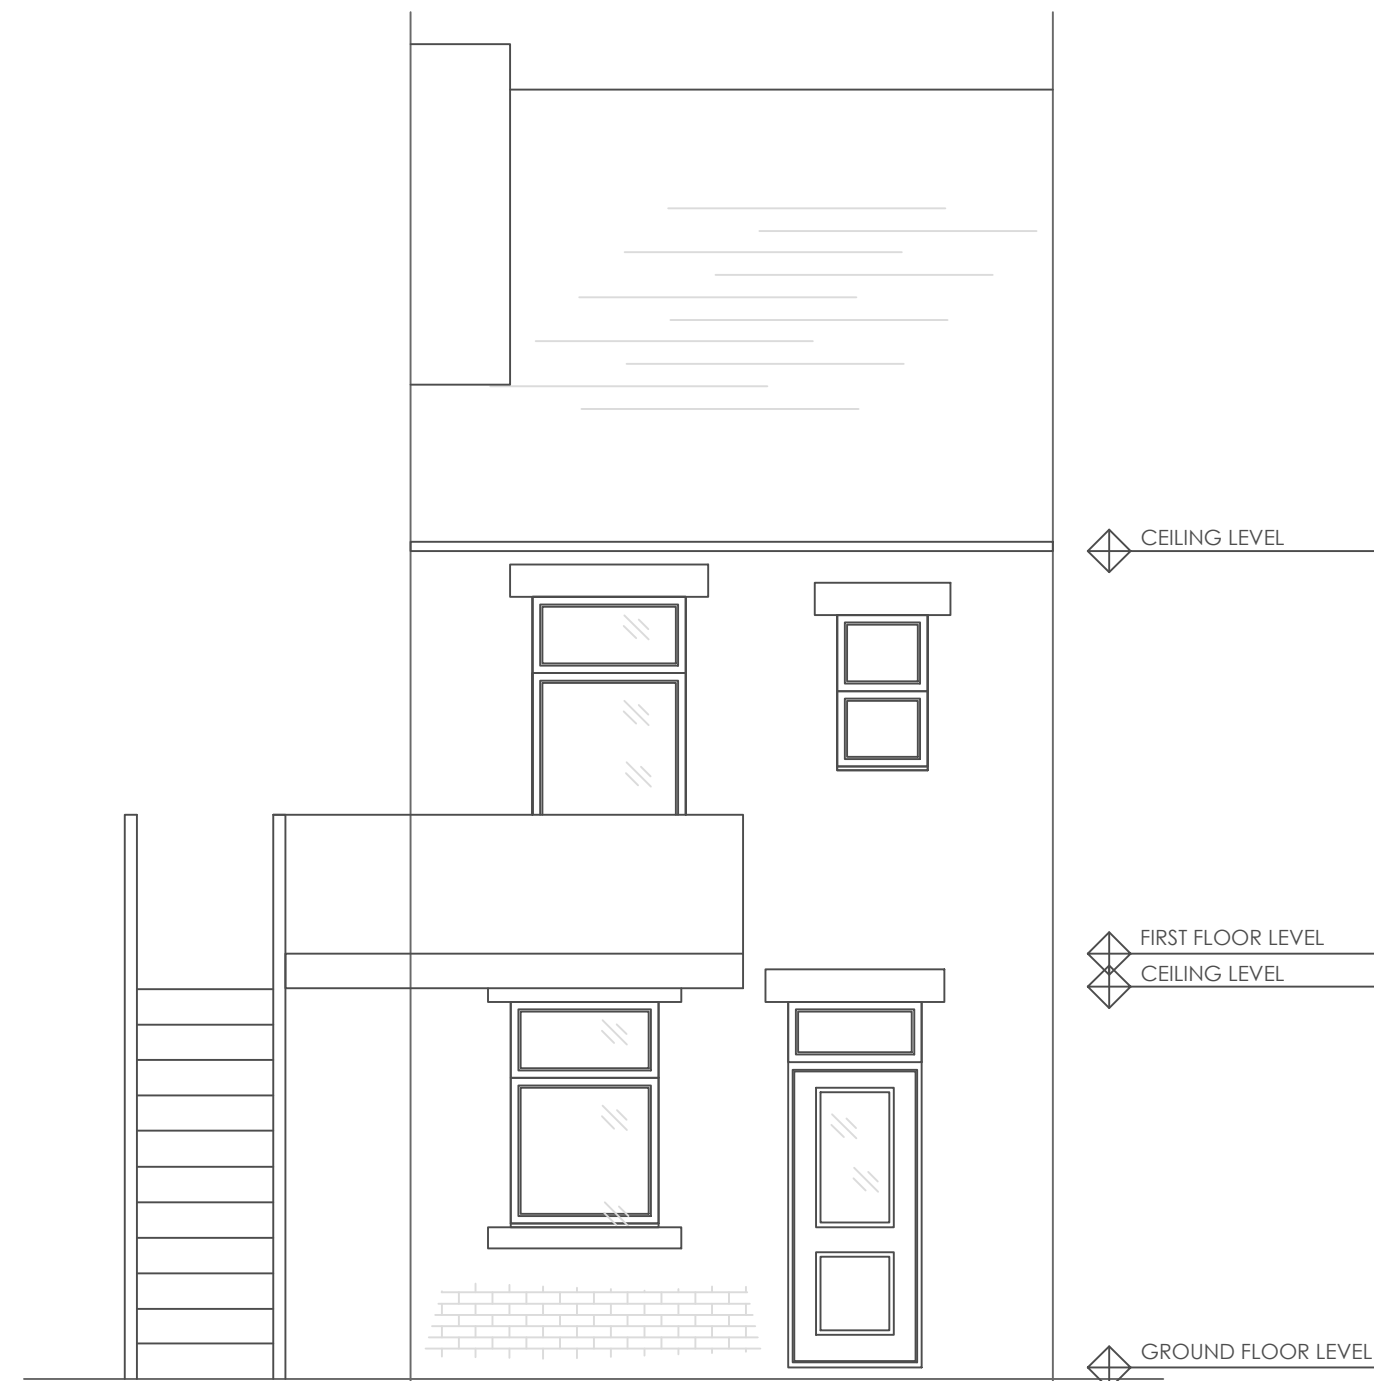

EXISTING REAR ELEVATION 1:50

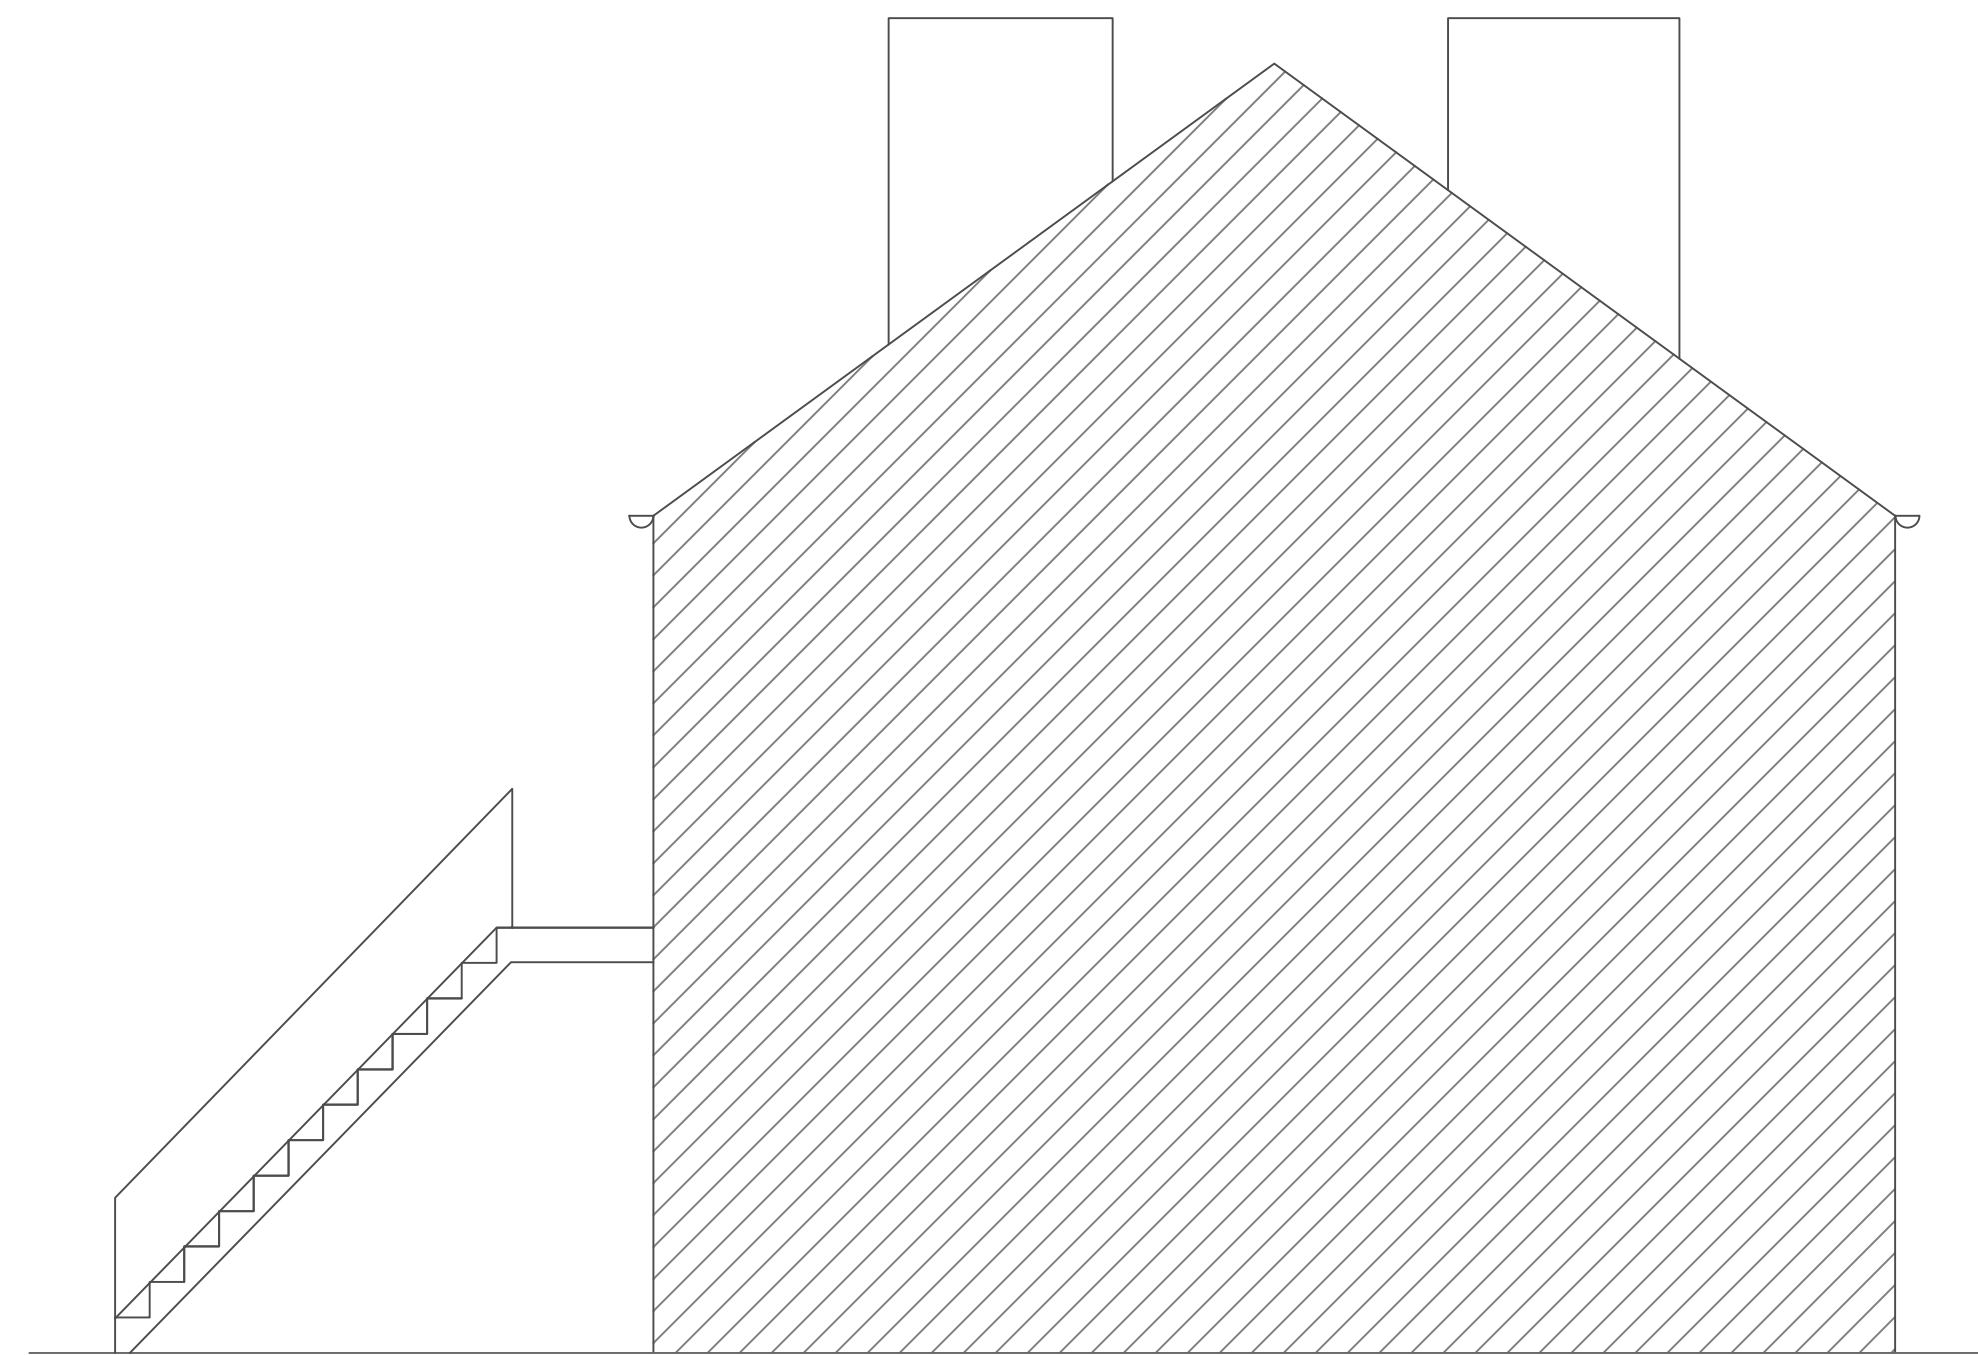

EXISTING SIDE ELEVATION 1:50

HAMPTON
DESIGN CONTRACTORS

MR RASHID
20 TOWNGATE
MAPPLEWELL
S75 6AT

PLANNING APPLICATION
GROUND FLOOR
CHANGE OF USE WITH
FIRST FLOOR DWELLING

EXISTING:
GA PLANS
ELEVATIONS

SCALE:
1:50
1:50

DATE: 03/2022
DRAWING NO: 002
PAPER SIZE A1