

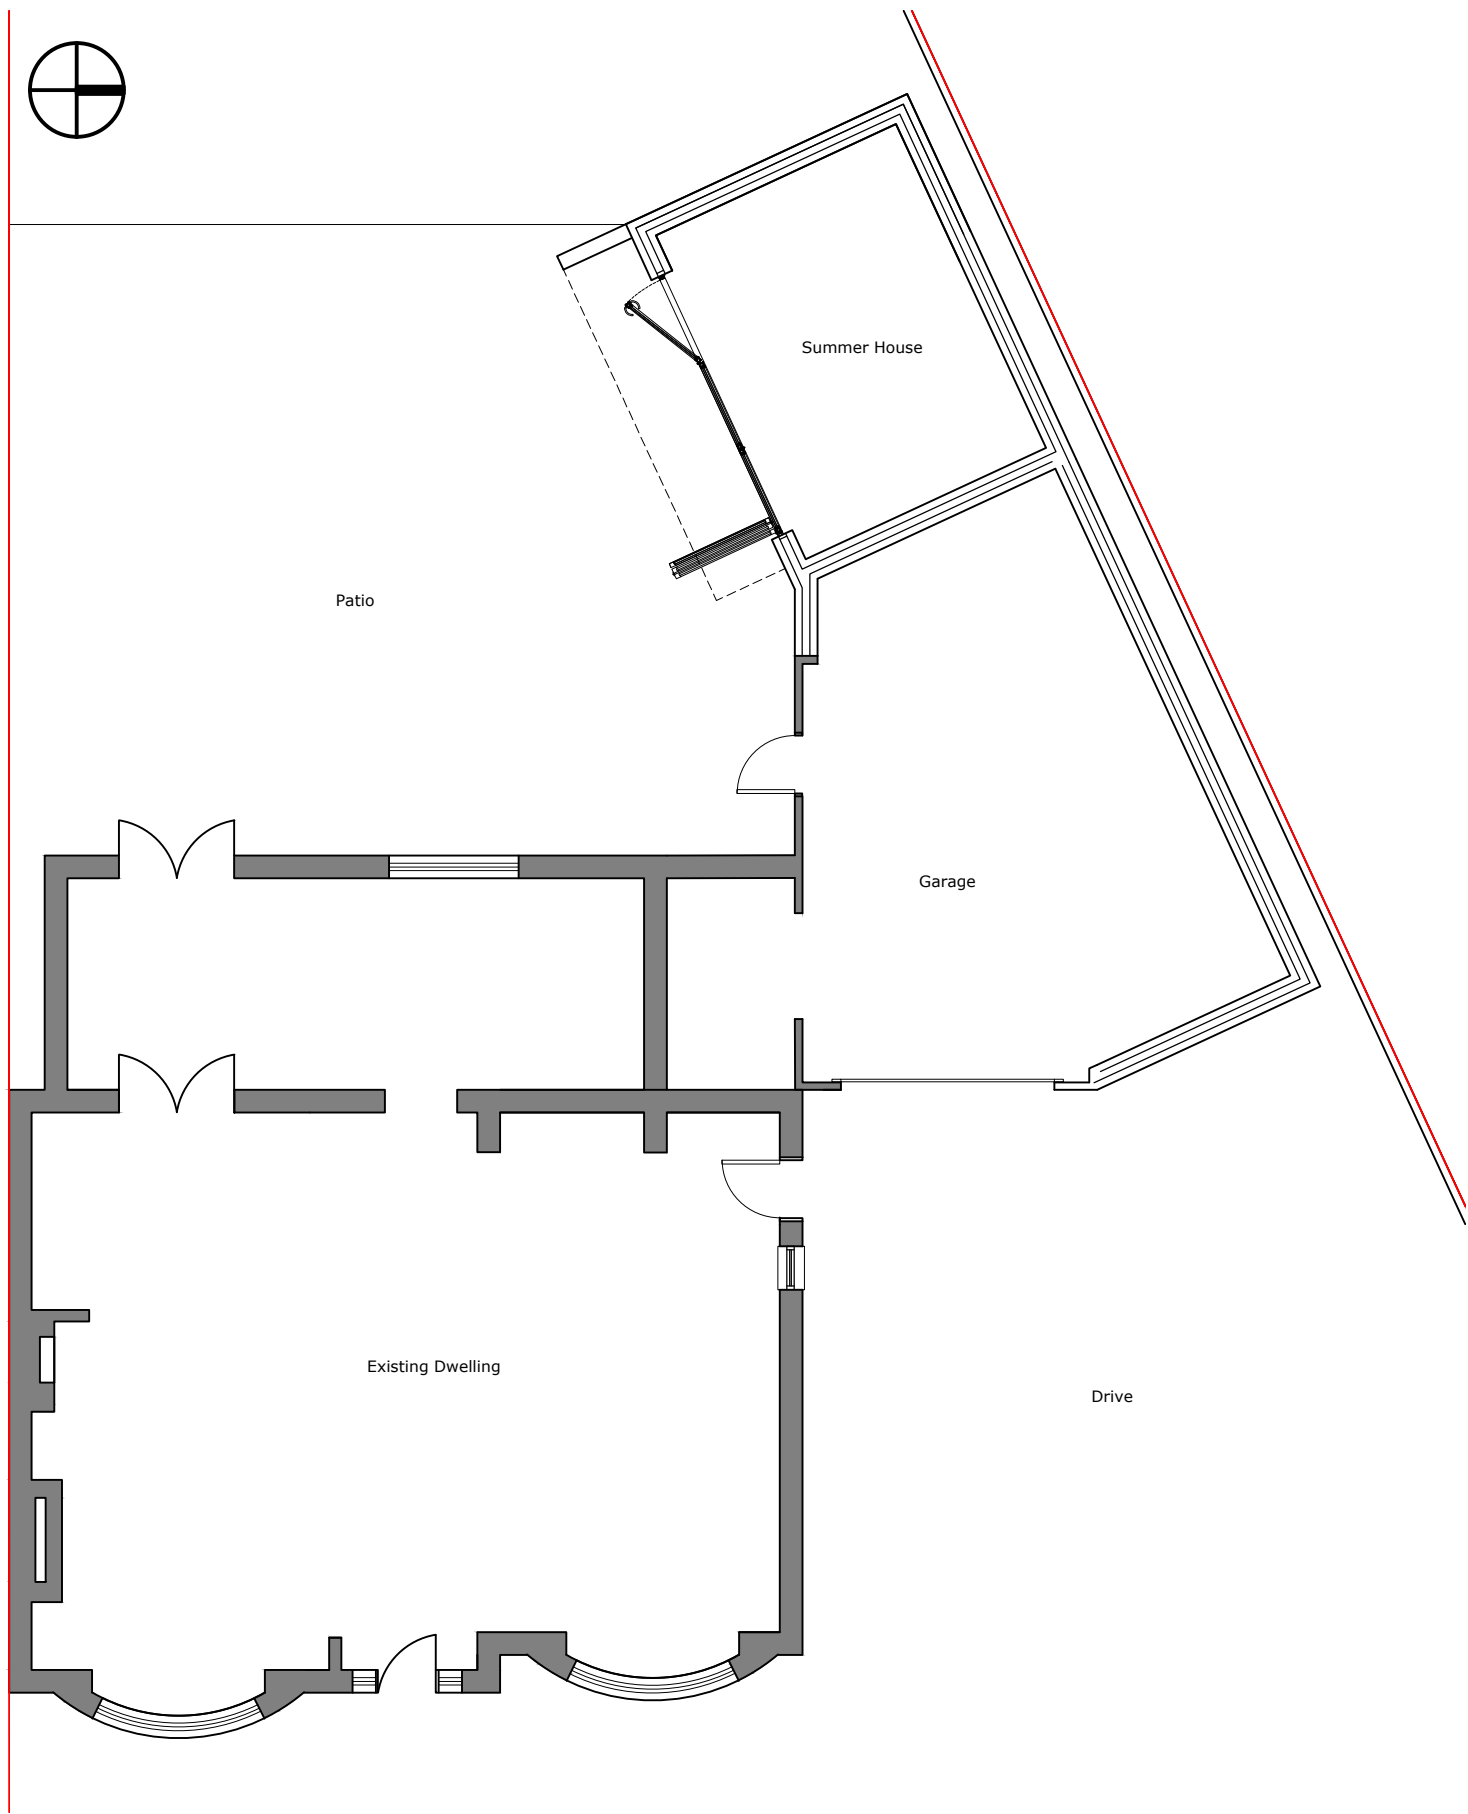
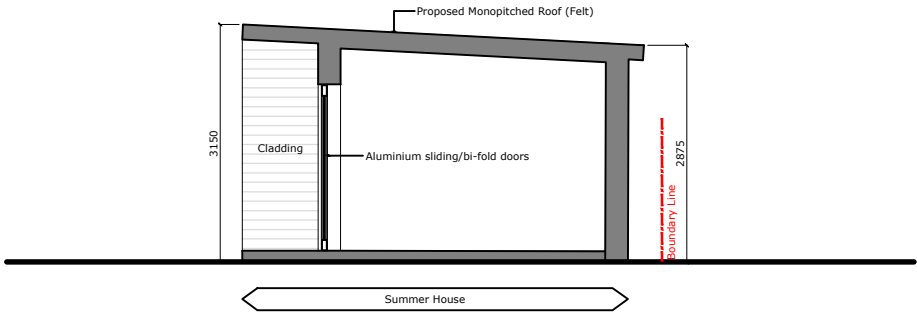
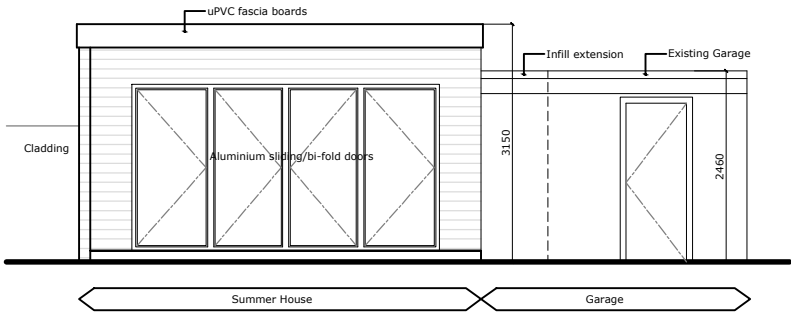
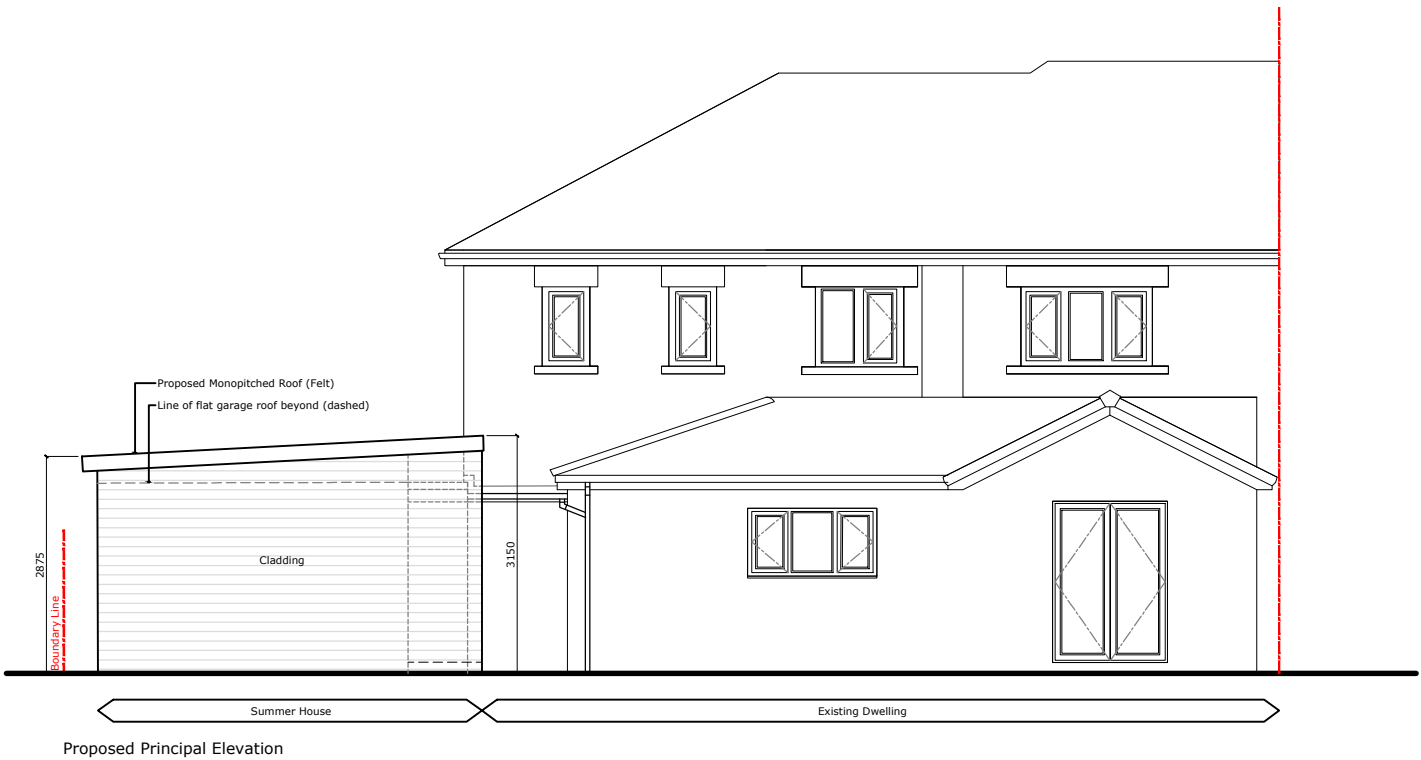
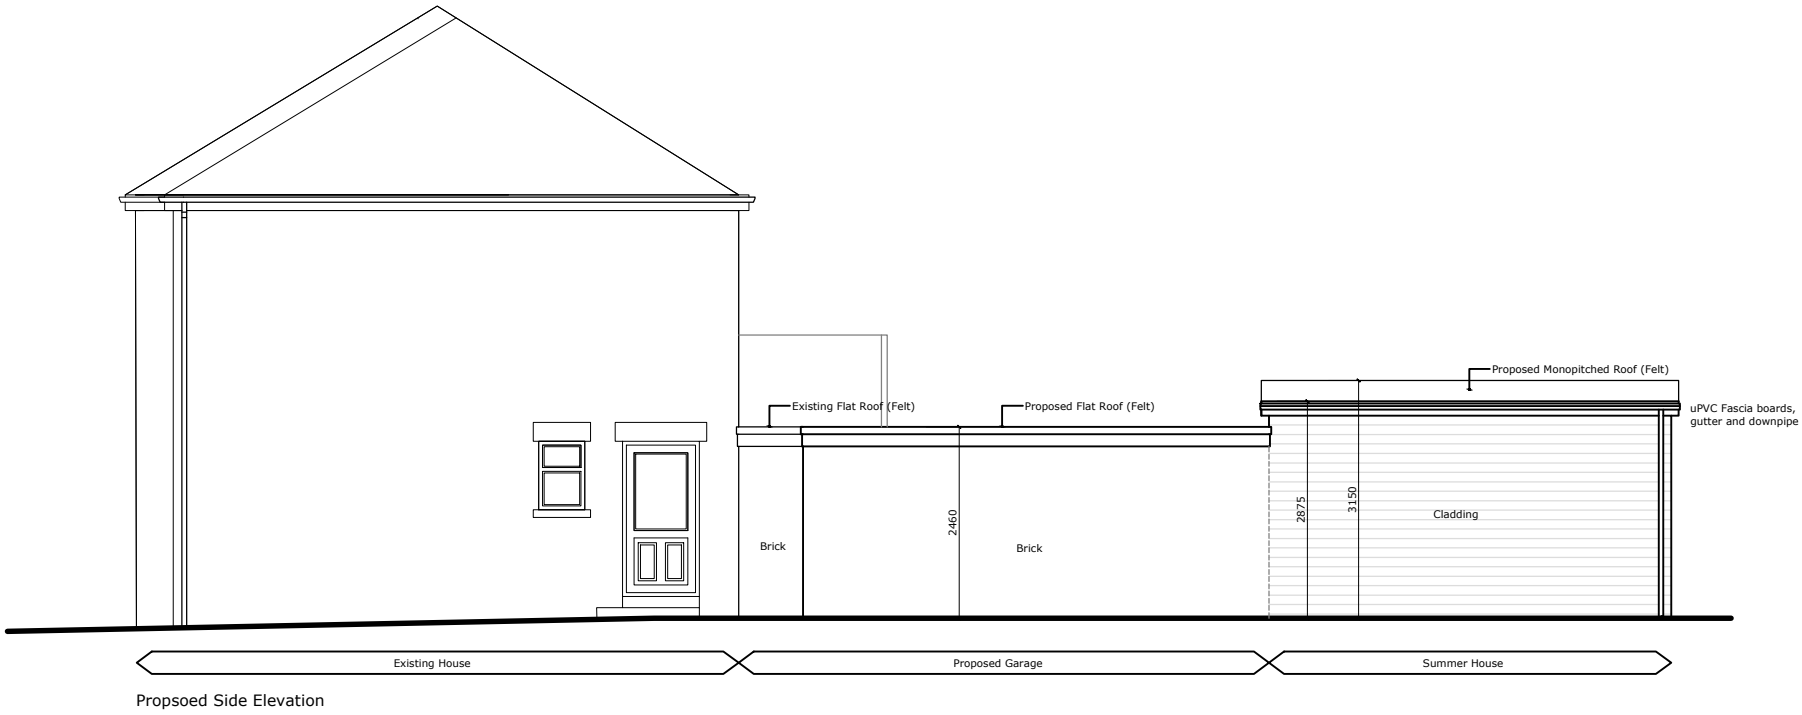


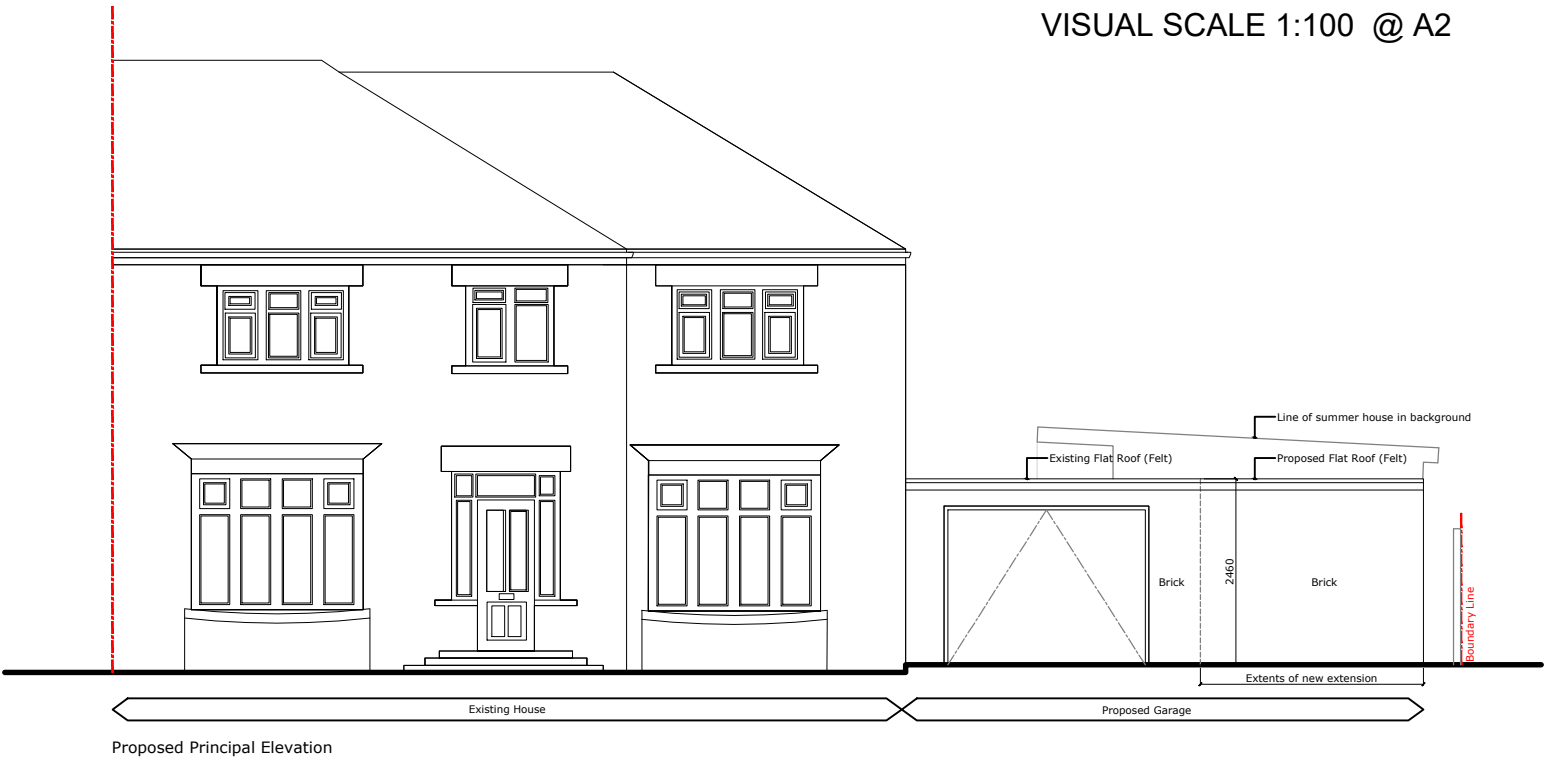

Proposed Site Plan - 1:100

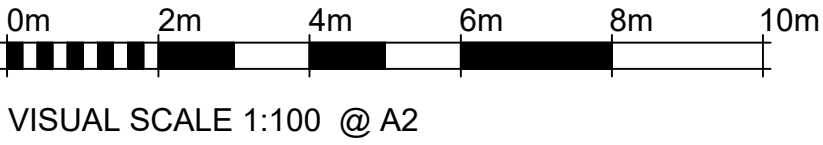

Do not scale from this drawing
The contractor is to check all dimensions on site and report any discrepancies to the architect
All rights described in chapter IV of the copyright, designs and patents act 1988 have been generally asserted

Notes

Rev	Description	Date
A	Initial Issue	20.02.21

S75.
DESIGN

Project
13 Edderthorpe Lane
Darfield
Barnsley
S73 9BH

Drawing
Proposed Plan & Elevations

Scale 1:100	Drawn CJR	Date 10.02.21
Drawing Purpose FOR PLANNING		
Ref 1022-S75-XX-XX-DR-A-02001	Rev. A	