


Drawing No.	Rev No.
MVW001 -007	

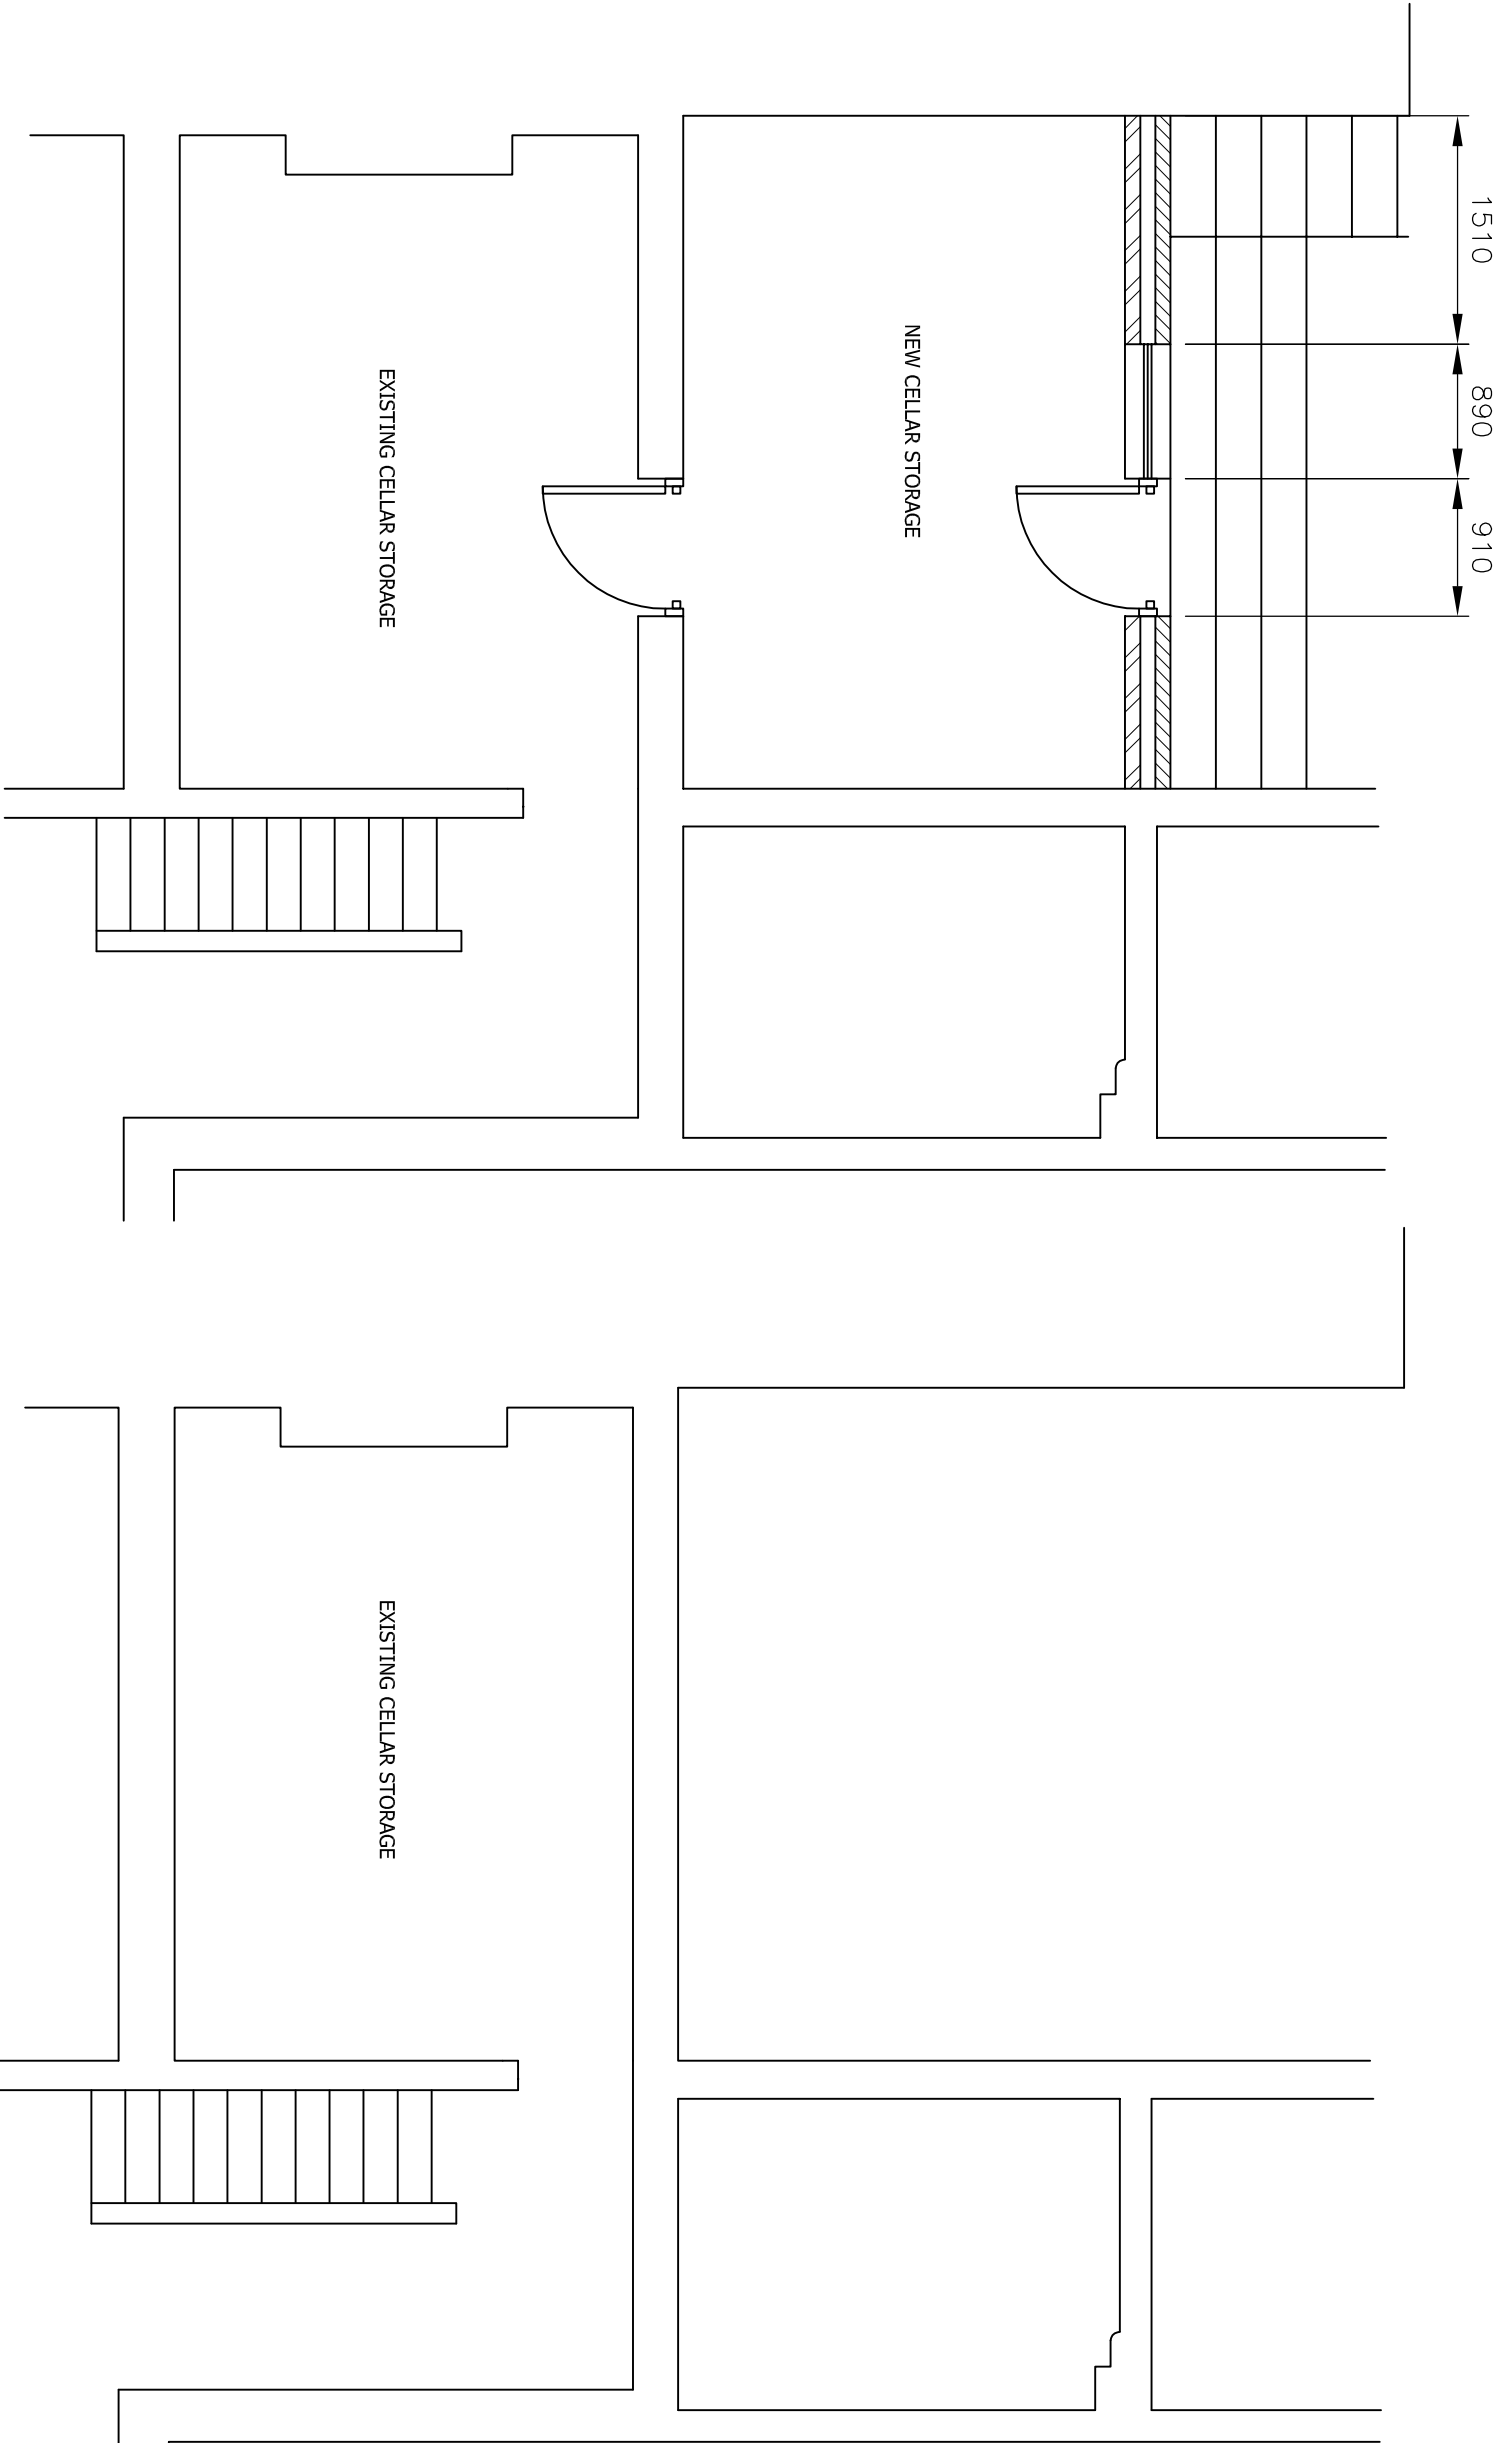

PROPOSED BASEMENT FLOOR PLAN
SCALE 1:50 AT A3

EXISTING BASEMENT FLOOR PLAN
SCALE 1:50 AT A3

DO NOT SCALE: Contractor to check all dimensions and report any omissions or errors

NOTES

Rev	Description	By	CHK	App	Date
-----	-------------	----	-----	-----	------

JRB DESIGNS Ltd
1 Saville Road
Cuddworth
Barnsley
S72 8LT
Tel: 01226 383542
Fax: 01226 380078
Mob: 07970 541132
Email: joinie@jrbdesigns.co.uk

This drawing is copyright. © Jrbdesigns Ltd.

Client
MRS V WINFIELD

Drawing Title

PROPOSED PLANS BF

Address

**121 DODWORTH ROAD
BARN斯LEY
S70 6HL**

Project Title:

**PROPOSED FOUR STOREY
REAR EXTENSION**

Purpose of Issue:

CONSTRUCTION

Drawing Status

FIRST ISSUE

Scale at A3 AS SHOWN	Drawn By JRB	Date 31/03/2014
Checked By	Approved By	Date 31/03/2014
Project No. MVW001	Drawing No. 007	Revision -

APPROVAL ☒ INFORMATION ☐ TENDER ☐ CONTRACT ☐ CONSTRUCTION ☐