

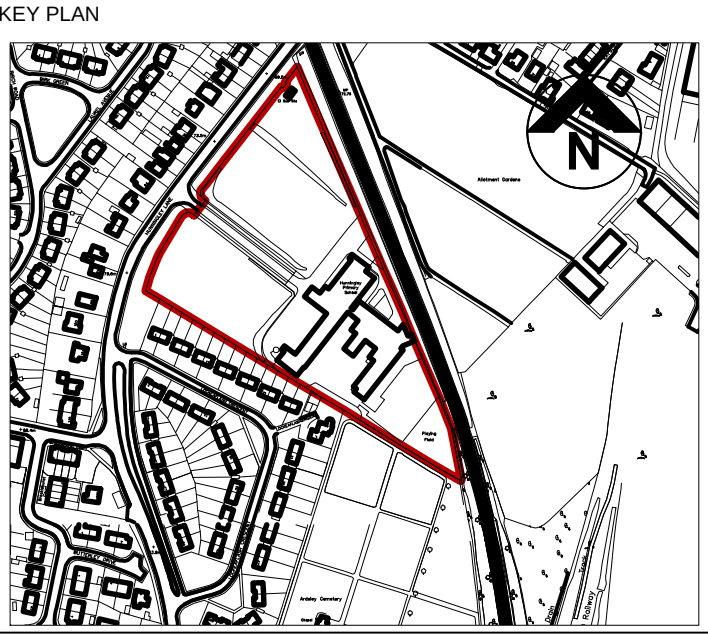
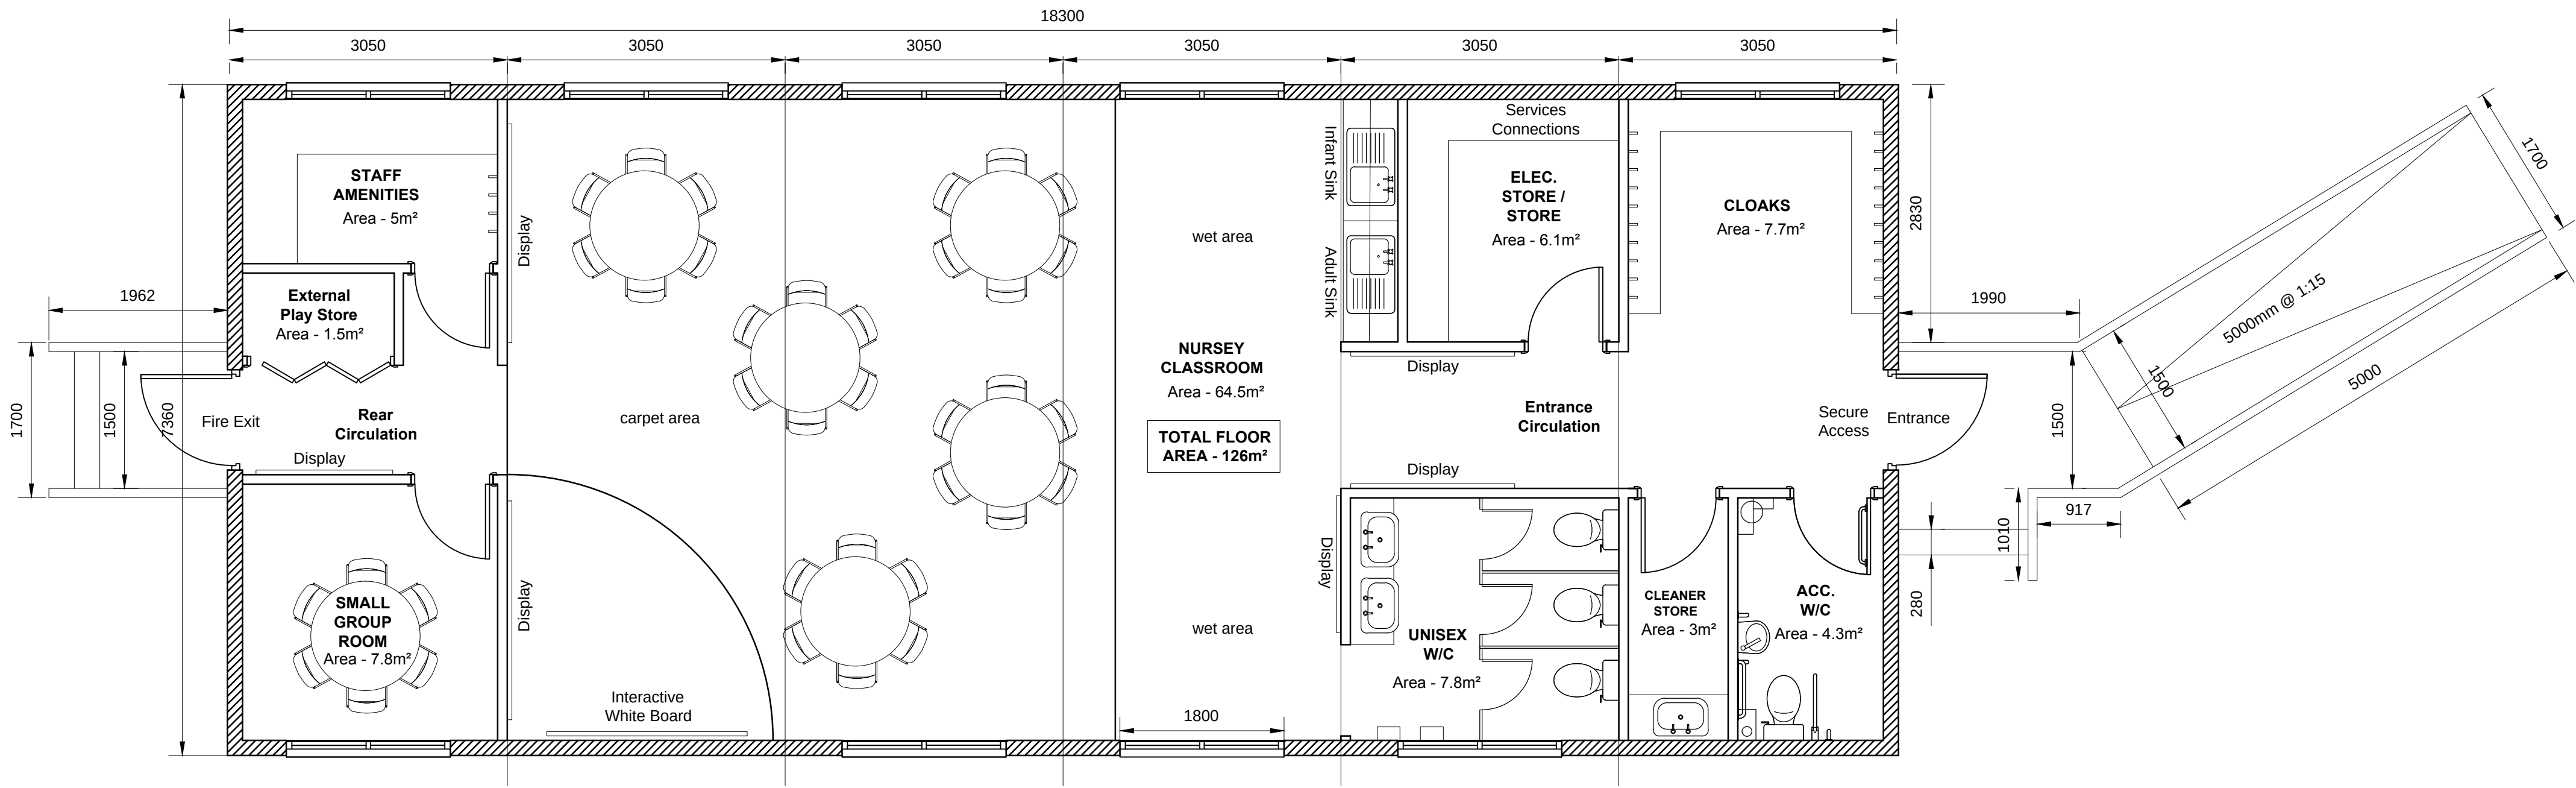


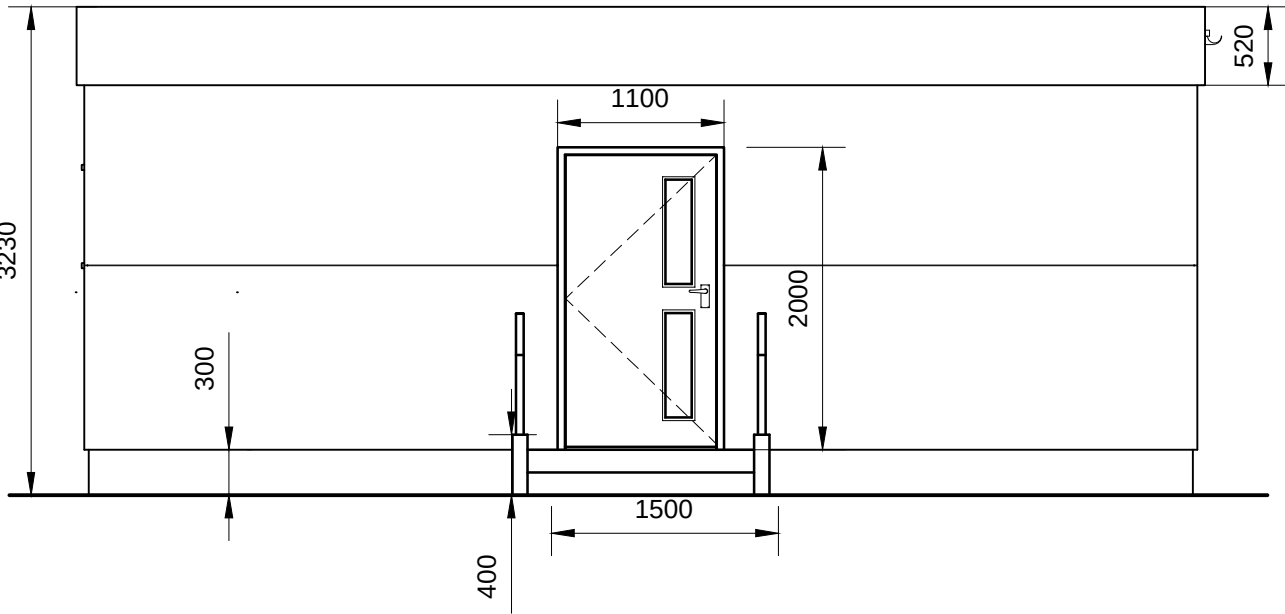



Notes:

Proposed Floor Plan @ 1:50

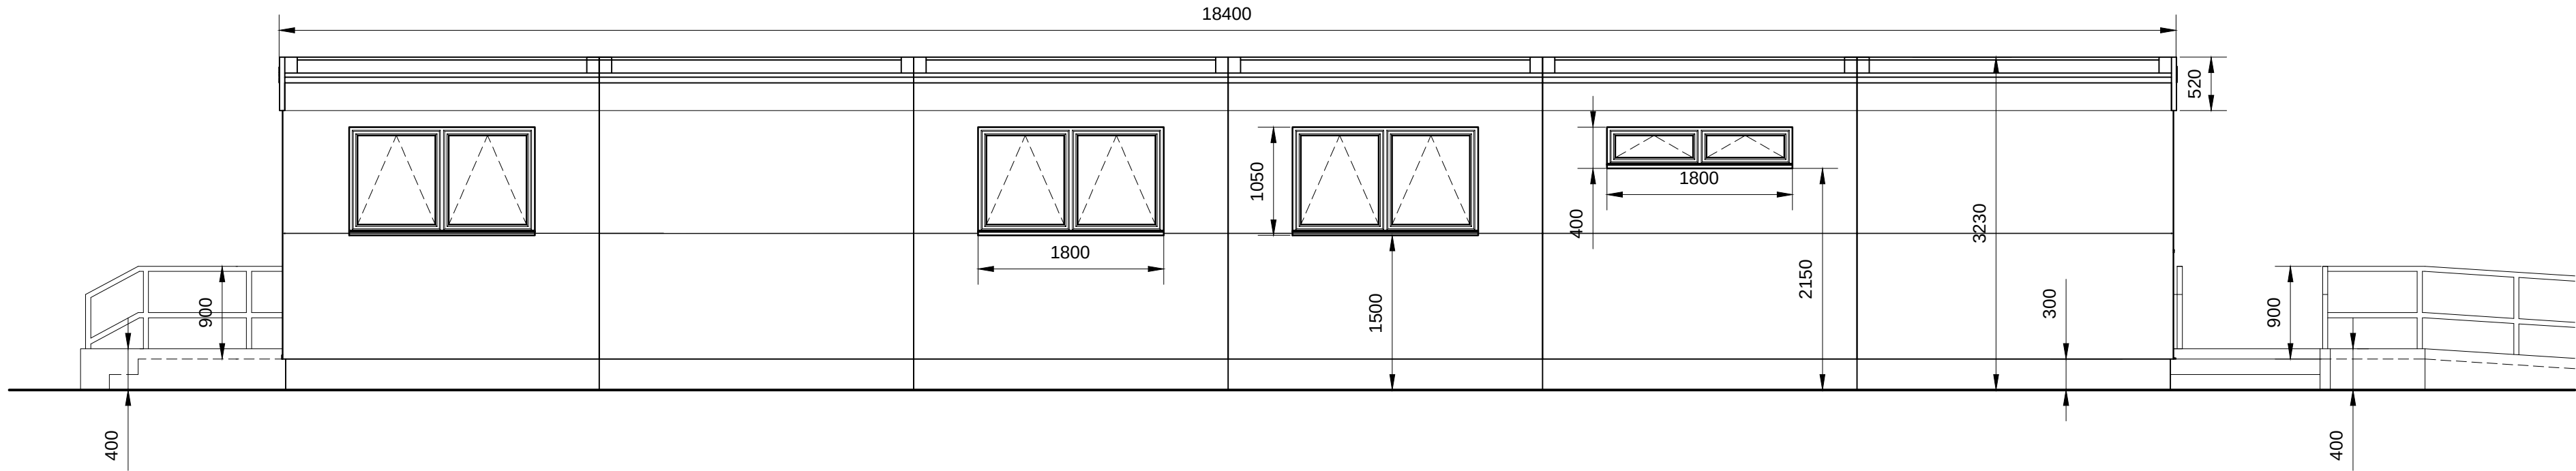

Proposed Elevation A @ 1:50

Proposed Elevation B @ 1:50

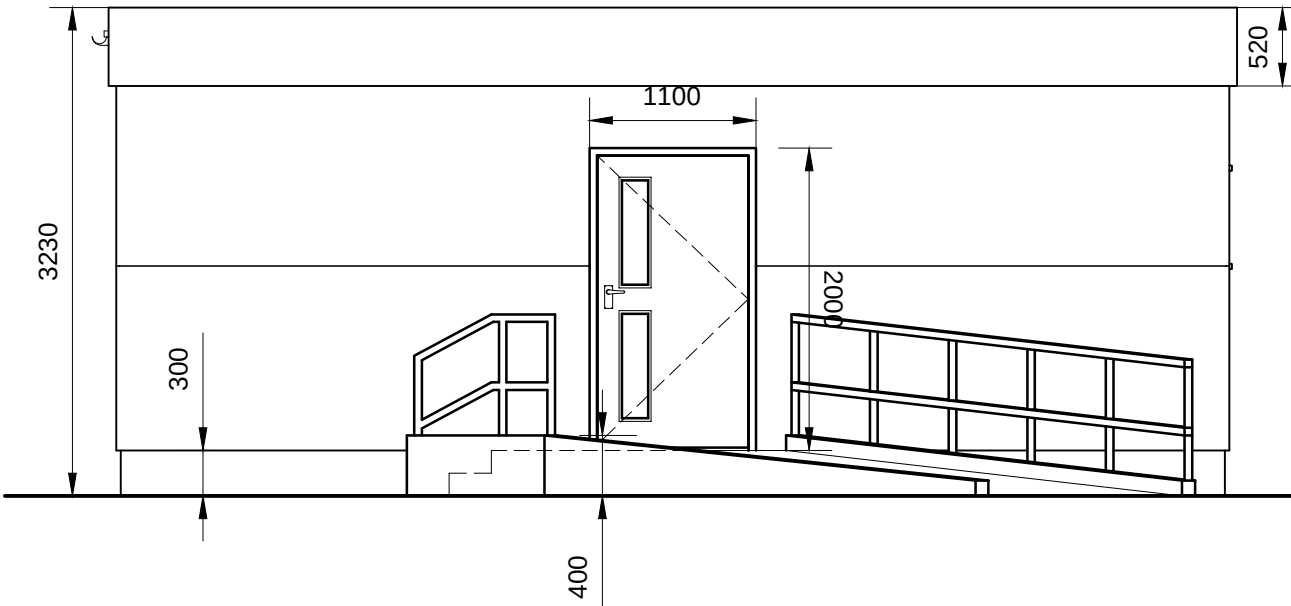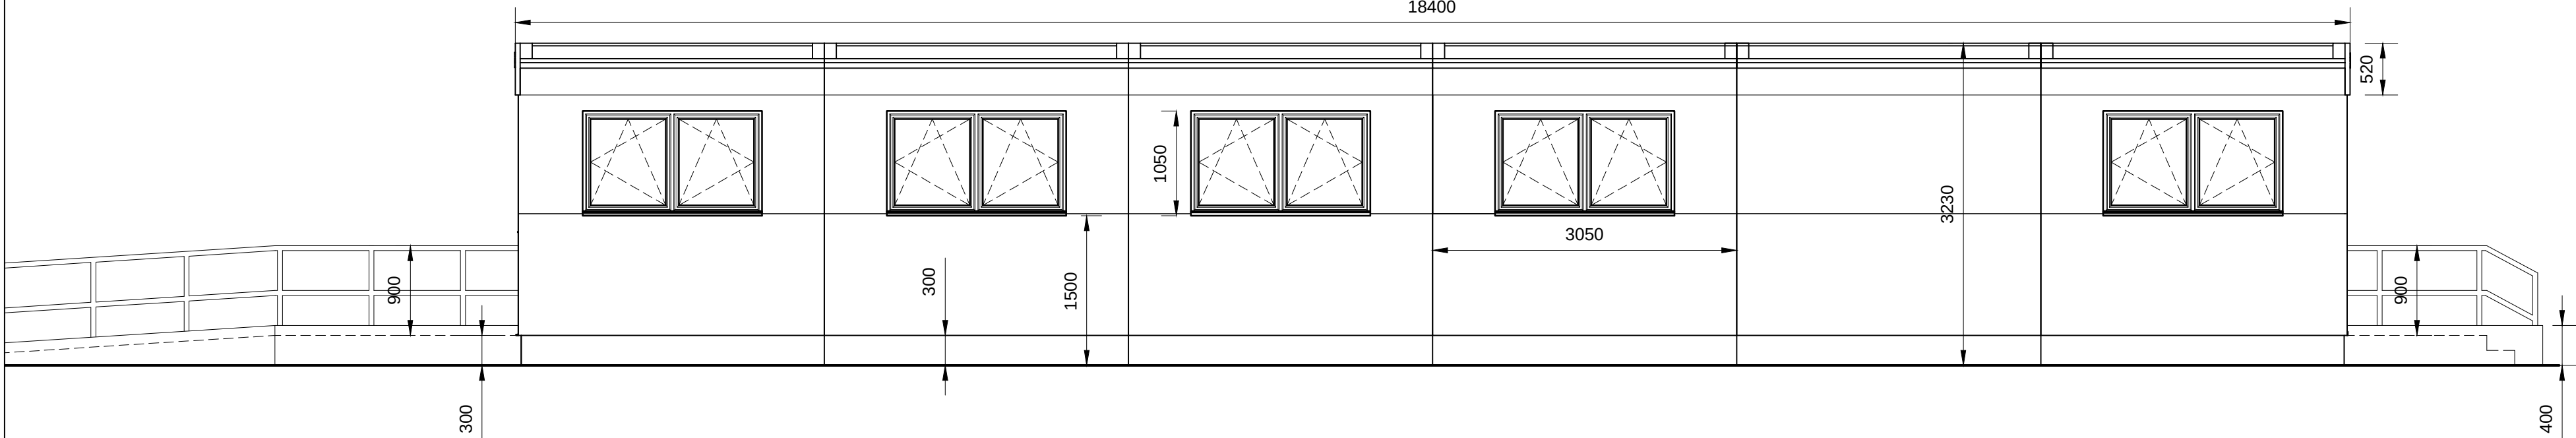

Proposed Elevation C @ 1:50

Proposed Elevation D @ 1:50

Layout altered following meeting with client, ramp and steps altered, mobile lowered by 300mm.										THIS DRAWING IS PRODUCED FOR USE IN THIS PROJECT ONLY AND MAY NOT BE USED FOR ANY OTHER PURPOSE. NPS PROPERTY CONSULTANTS LTD ACCEPT NO LIABILITY FOR THE USE OF THIS DRAWING OTHER THAN THE PURPOSE FOR WHICH IT WAS INTENDED IN CONNECTION WITH THIS PROJECT AS RECORDED IN THE PURPOSE FOR ISSUE AND FILE STATUS CODE.										RESPONSIBILITY IS NOT ACCEPTED FOR OTHERS SCALING DIRECTLY FROM THIS DRAWING. DO NOT SCALE FROM THIS DRAWING. USE WRITTEN DIMENSIONS ONLY.										CLIENT		TITLE				SCALES		DISCIPLINE		PROJECT NUMBER	
P4		SBL		21.04.15																1:50		ARCHITECT		16-1-1030																	
Layout updated with ramped and stepped access and egress, layout altered to suit position on site.										THIS DRAWING MAY NOT BE REPRODUCED IN ANY FORM WITHOUT PRIOR WRITTEN AGREEMENT OF NPS PROPERTY CONSULTANTS LTD.																				ORIGINAL SHEET SIZE		A1				DRAWING NUMBER		REV CODE			
P3		SBL		14.04.15				PH												NPS-DR-A-(00)-020		P4																			
COMMENT										© CROWN COPYRIGHT AND DATABASE RIGHTS 2015 ORDNANCE SURVEY LICENCE NUMBER 100022264										PROJECT										STATUS CODE		PURPOSE OF ISSUE		DRAWN BY							
REV		DRAWN		DATE		CHECKED		DATE		APPROVED		DATE								S0		PLANNING APPROVAL		SBL																	