


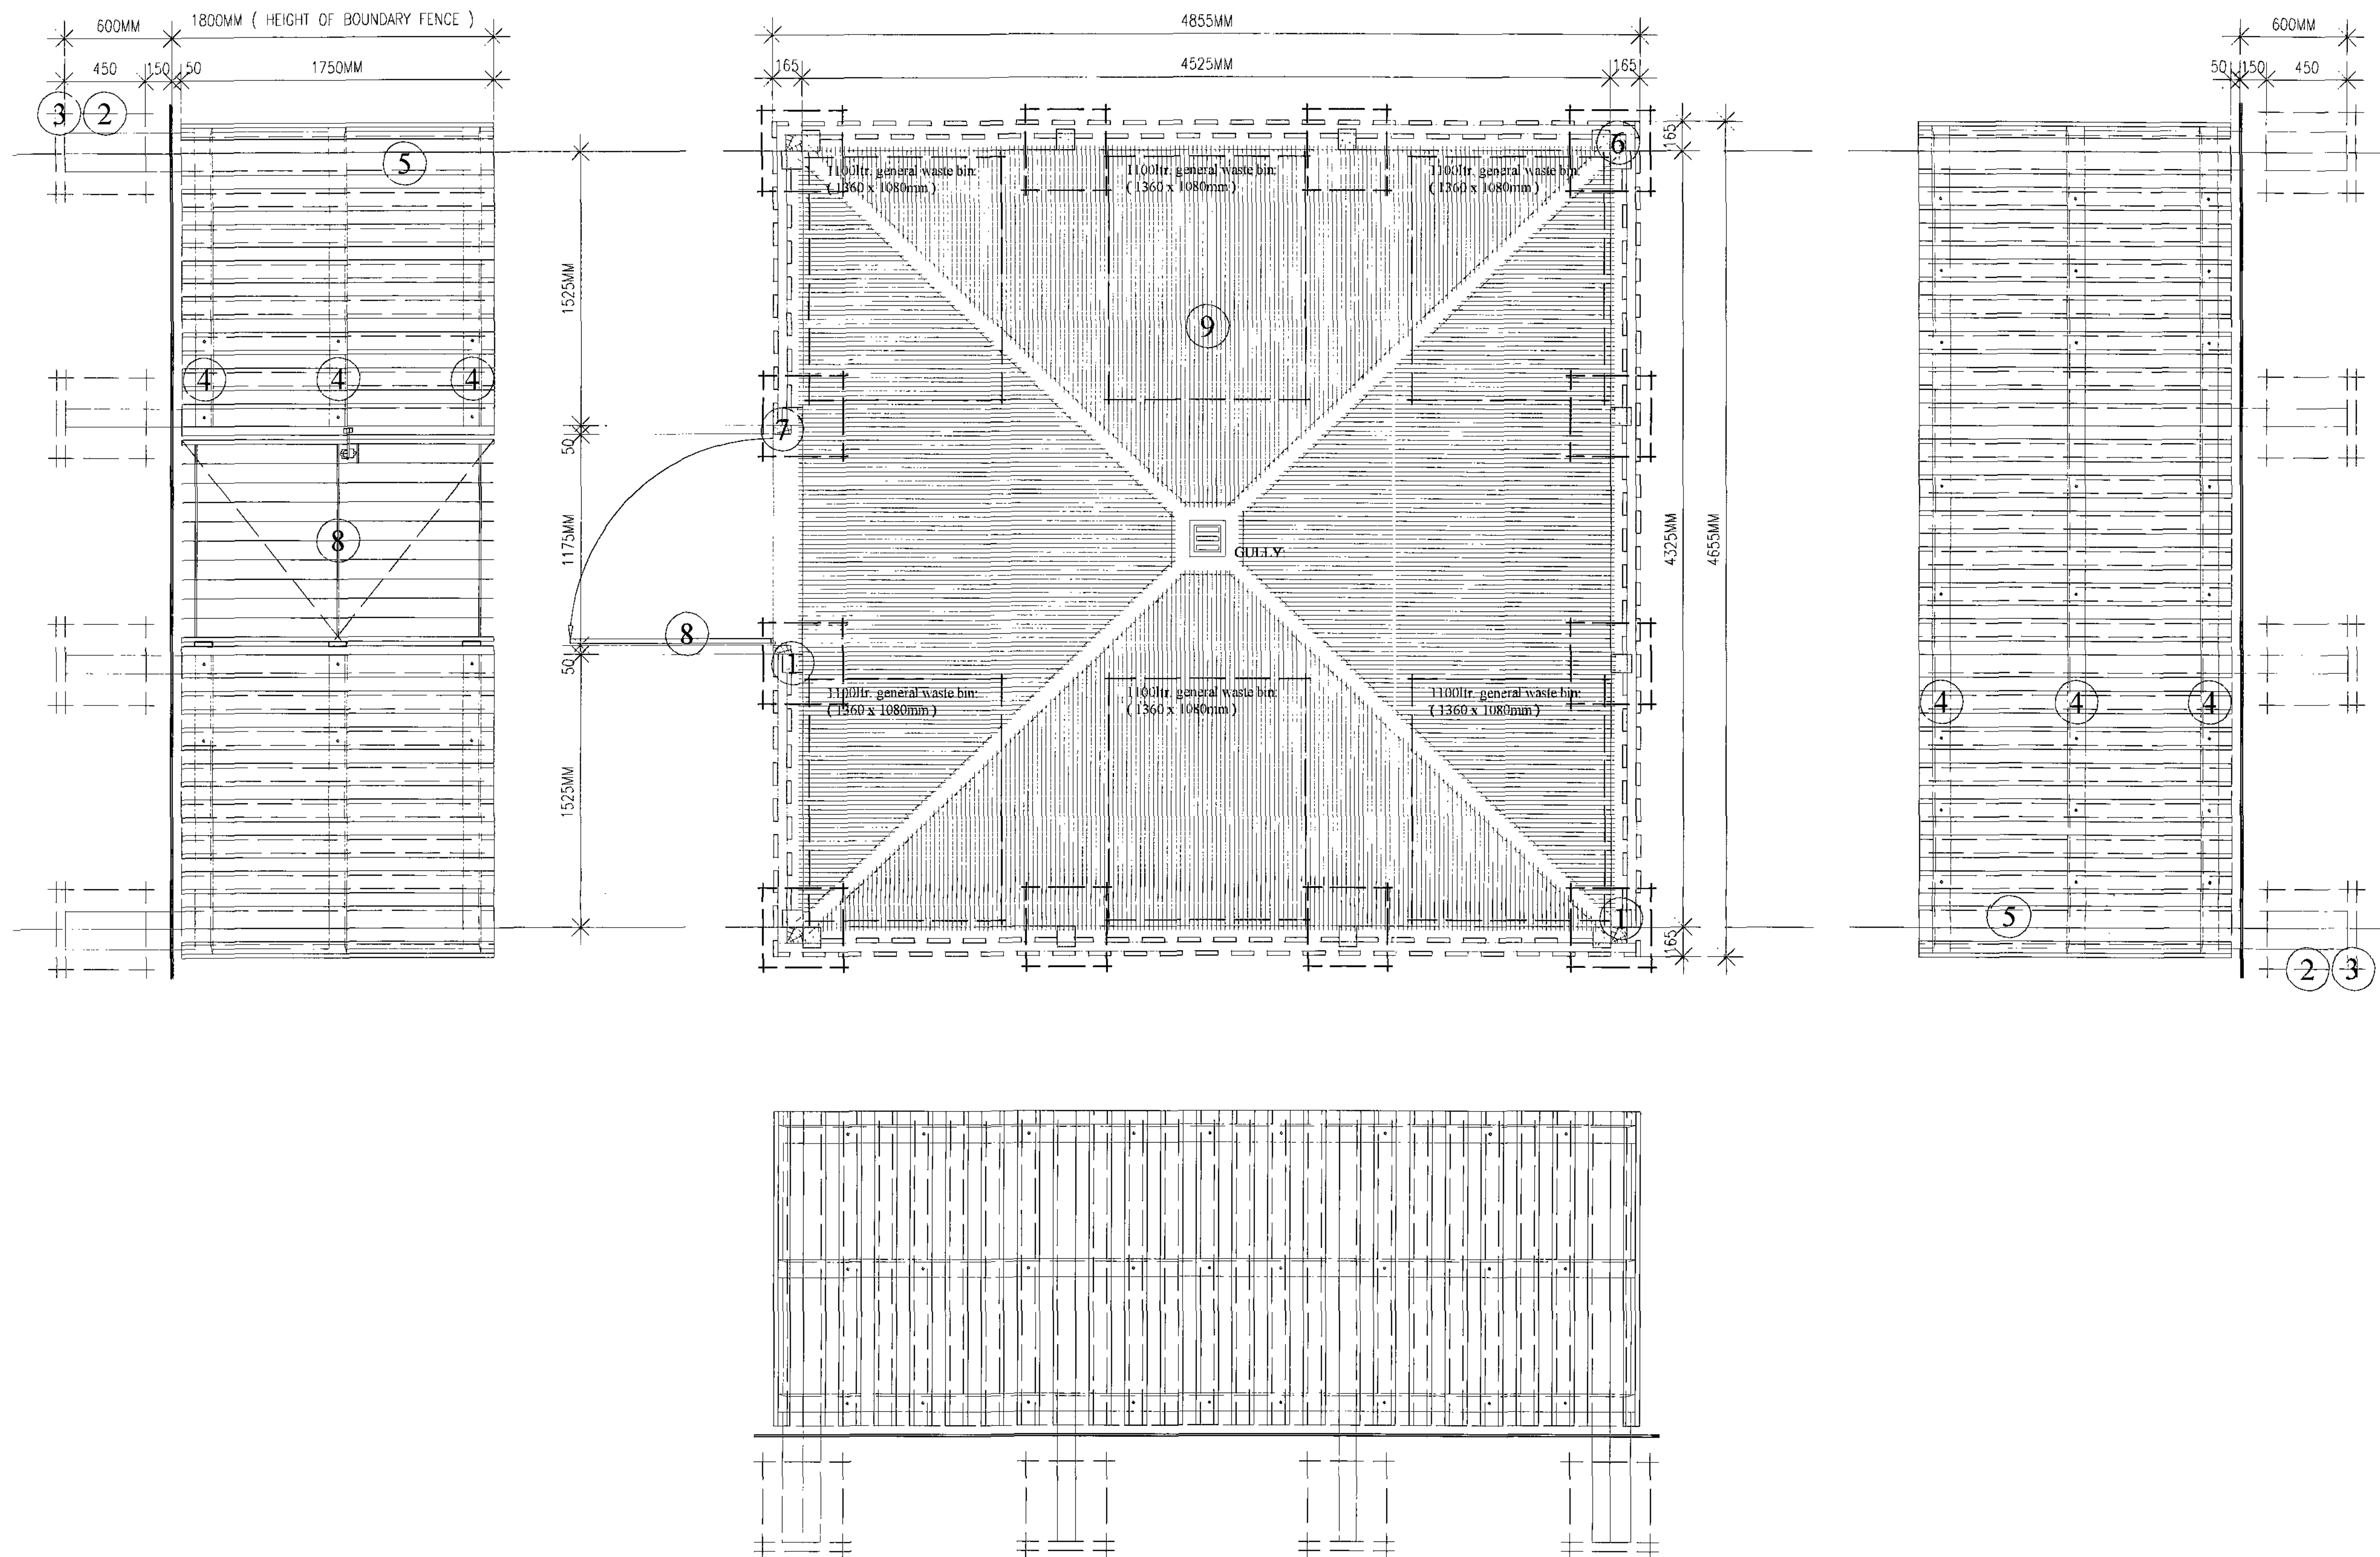

1.8M HIGH LARGE BIN STORE

- | | |
|---|---|
| 1. 100 x 115 x 2400mm morticed pre-cast concrete fence posts: | 6. 90 x 90mm timber corner post: |
| 2. 450 x 450 x 450mm C20 concrete surround to post base: | 7. 100 x 50mm timber liner to gate: |
| 3. 50mm well consolidated granular layer to level posts: | 8. Steel gate fitted with pad bolt: |
| 4. 3no. 100 x 50mm once weathered horizontal timber rails: | 9. Waste area 150mm thick C30 reinforced concrete slab layed to falls with brushed finish, trowelled edges & valleys: |
| 5. 125 x 25mm hit & miss vertical timber boards: | |

REVISIONS

•20 H 03•
HOMWOOD DESIGN
 ARCHITECTURAL TECHNOLOGIST & PLANNING CONSULTANT
 9 GORVA HOUSE
 ORCHARD STREET
 TAYNSIDE, STAINLEY, BRG 7BS
 TELEPHONE: 01827 55303 FAX: 01827 55301
 EMAIL: info@homewoodesign.co.uk

Voyage

© Voyage 2008

PROJECT
 PROPOSED DEVELOPMENT
 FORMER PINDER OAKS HOSPITAL
 UPPER SHEFFIELD ROAD
 BARNLEY


DRAWING TITLE
 BIN STORE
 PLANS AND ELEVATIONS

STANDARD DETAILS

SCALE 1:20 CHECKED


DATE JULY 2008 DRAWN BY BA

DWG.NO 423/2008-07	REV. —
-----------------------	-----------

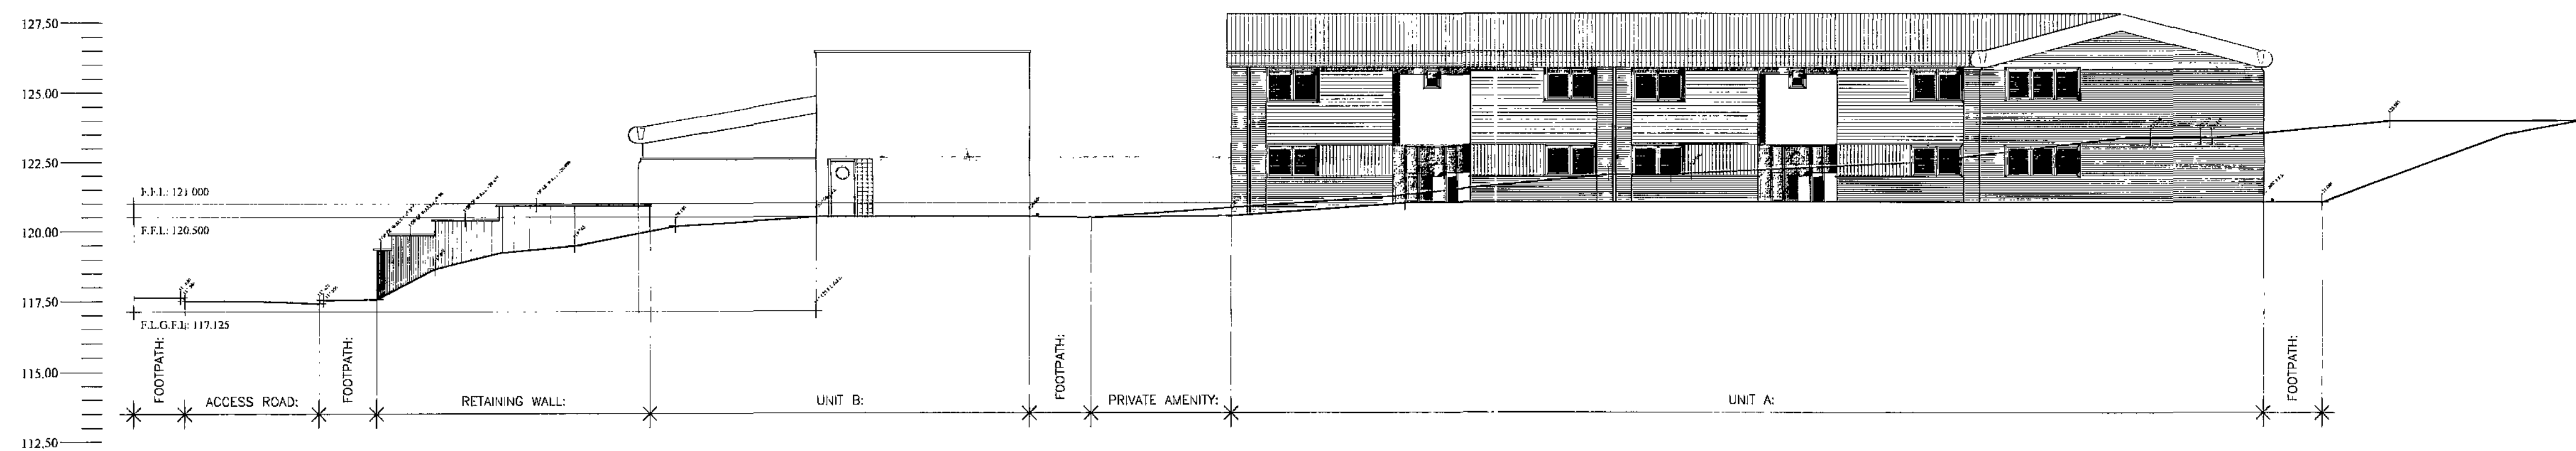

SITE SECTION A.A:

REVISIONS

 
HOMWOOD DESIGN
 ARCHITECTURAL TECHNOLOGIST & PLANNING CONSULTANT
 9 OFF A HOUSE
 GORFARRO STREET
 TAMWORTH STAFFS. B79 7BE
 TELEPHONE: 01827 55581 FAX/EMAIL: 01827 55581
 EMAIL: info@homewooddesign.co.uk

VOYAGE

© Voyage 2007

PROJECT
 PROPOSED DEVELOPMENT
 FORMER PINDAR OAKS HOSPITAL
 UPPER SHEFFIELD ROAD
 BARNSELEY


DRAWING TITLE
 PLANNING DRAWING
 SITE SECTION

PLANNING DRAWING

SCALE 1:150 CHECKED

DATE JUN.2008 DRAWN BY MB

DWG.NO 423/2008-06	REV. -
-----------------------	-----------

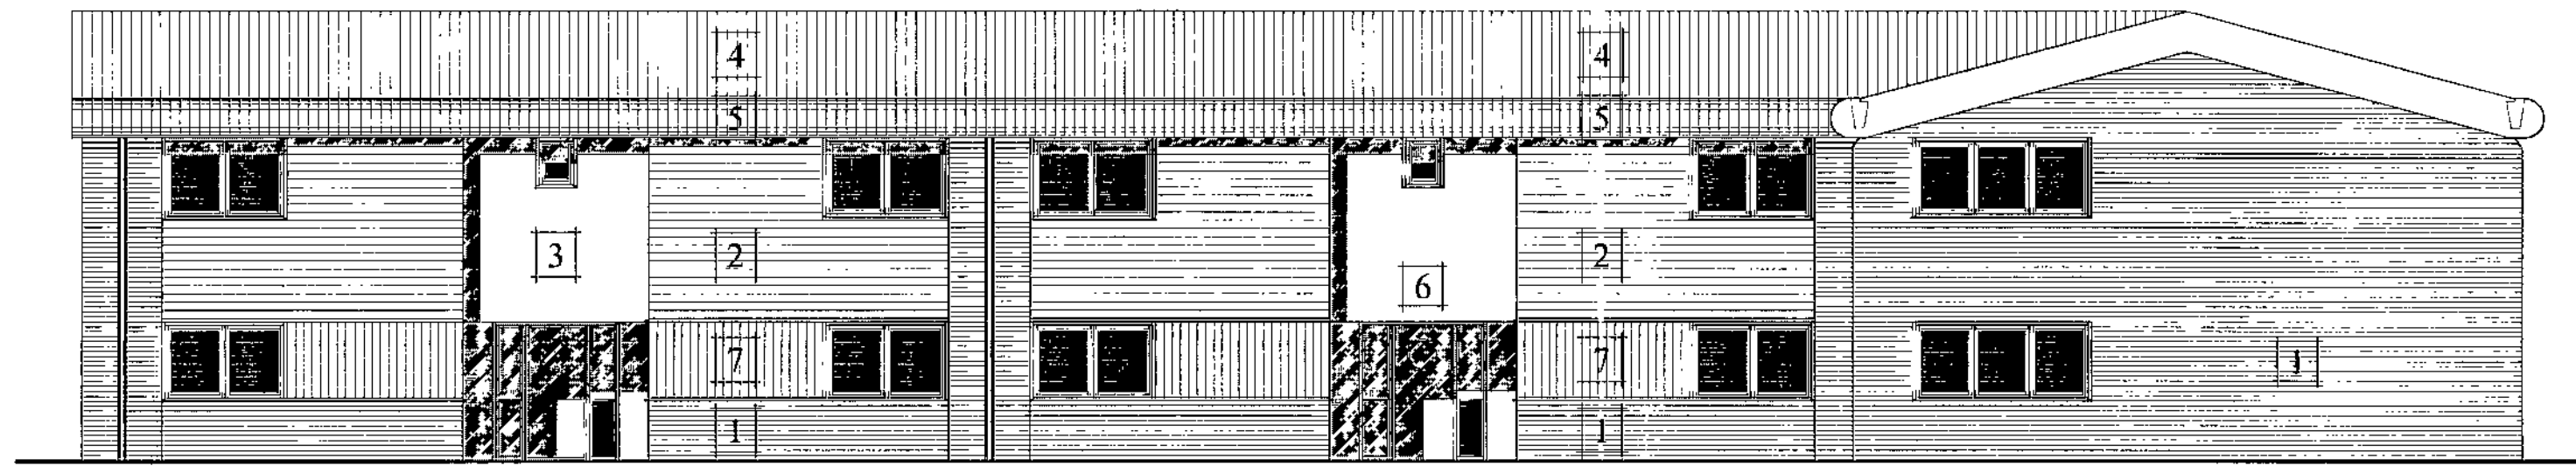


PROPOSED FRONT ELEVATION:


- LEGEND
- 1. FACING BRICKWORK: IBSTOCK OTTERBURN ANTIQUE
 - 2. HORIZONTAL TIMBER CLADDING: VINCENT TIMBER UNTREATED THERMOWOOD CHANNEL BOARDS
 - 3. RENDER: MANTIS
 - 4. ROOF: STEEL PROFILED SHEET CLADDING COLOUR METALLIC SILVER
 - 5. STEEL SHEET CONCEALED GUTTER & BARGE: COLOUR METALLIC SILVER
 - 6. DOORS, WINDOWS & FRAMES: PLASTIC COLOUR WHITE
 - 7. VERTICAL TIMBER CLADDING: VINCENT TIMBER UNTREATED THERMOWOOD P.M.V. BOARDS



PROPOSED REAR ELEVATION:

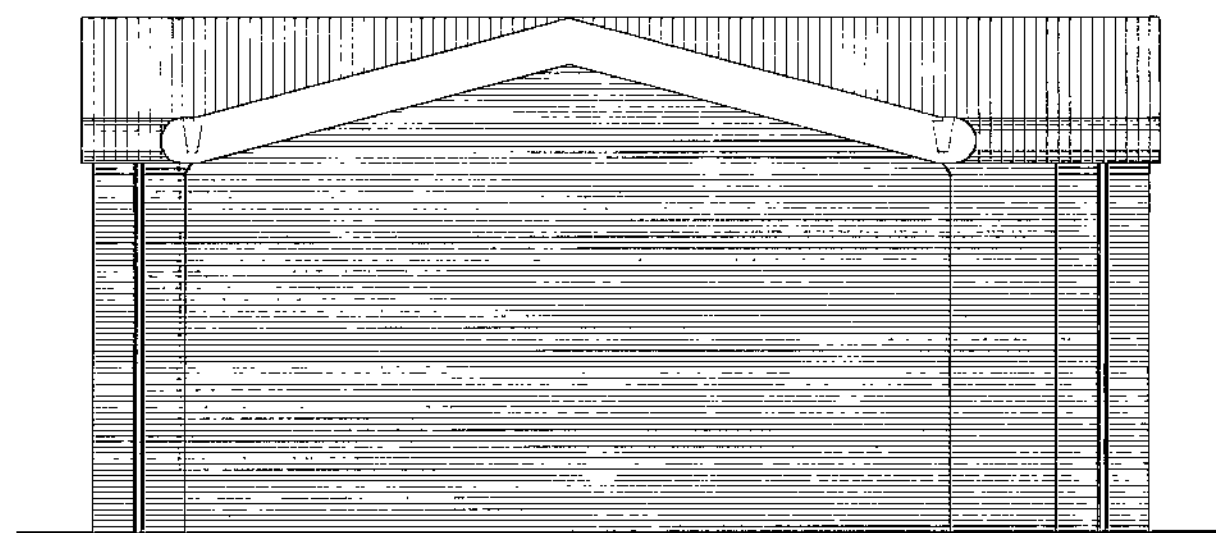


PROPOSED LEFT SIDE ELEVATION:

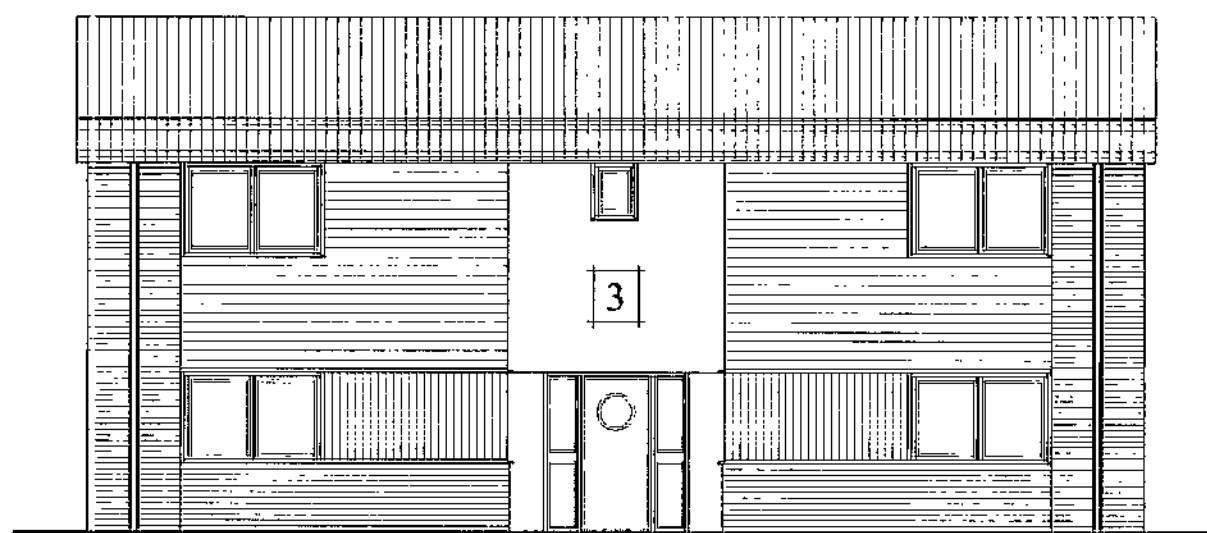


PROPOSED RIGHT SIDE ELEVATION:

REVISIONS	
REVA	26/06/08 FOOTPRINT REDUCED & LAYOUT UPDATED
• 20 • HOMWOOD DESIGN ARCHITECTURAL, TEXTILE DESIGN & PLANNING CONSULTANT 9 OFFA HOUSE ORCHARD STREET TAMWORTH STAFFS B79 7BE TELEPHONE: 01827 53503 FAX: 01827 53501 EMAIL: info@homwooddesign.co.uk	
VOYAGE	
© Voyage 2008	
PROJECT PROPOSED DEVELOPMENT FORMER PINDAR OAKS HOSPITAL UPPER SHEFFIELD ROAD BARNSELEY	
DRAWING TITLE PLANNING DRAWING PROPOSED ELEVATIONS: UNIT A	
PLANNING DRAWING	
SCALE 1:100	CHECKED
DATE MAY.2008	DRAWN BY AB
DWG.NO 423/2008-05	REV. A

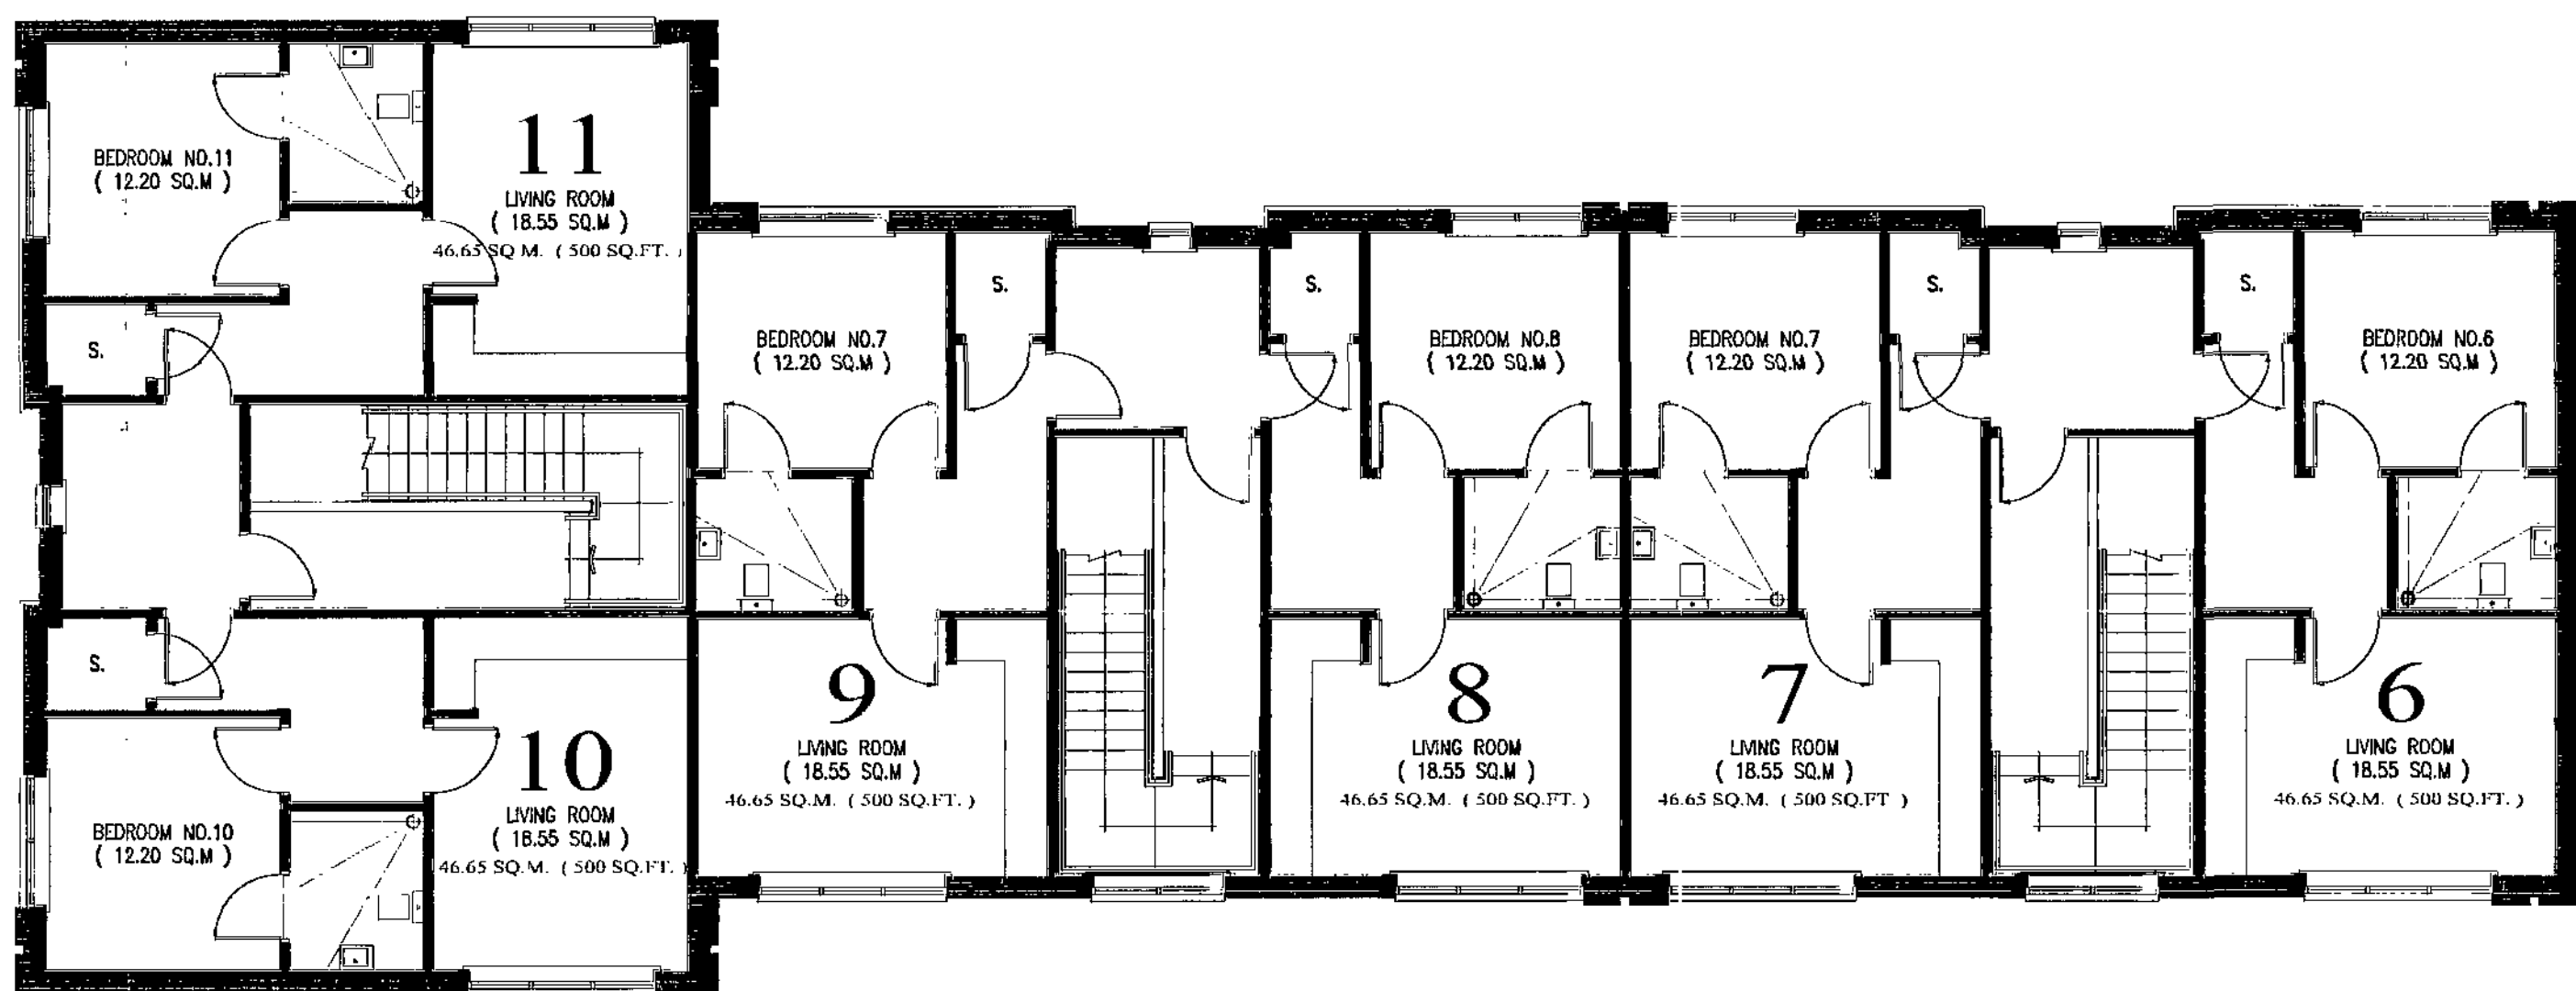



FIRST FLOOR PLAN :

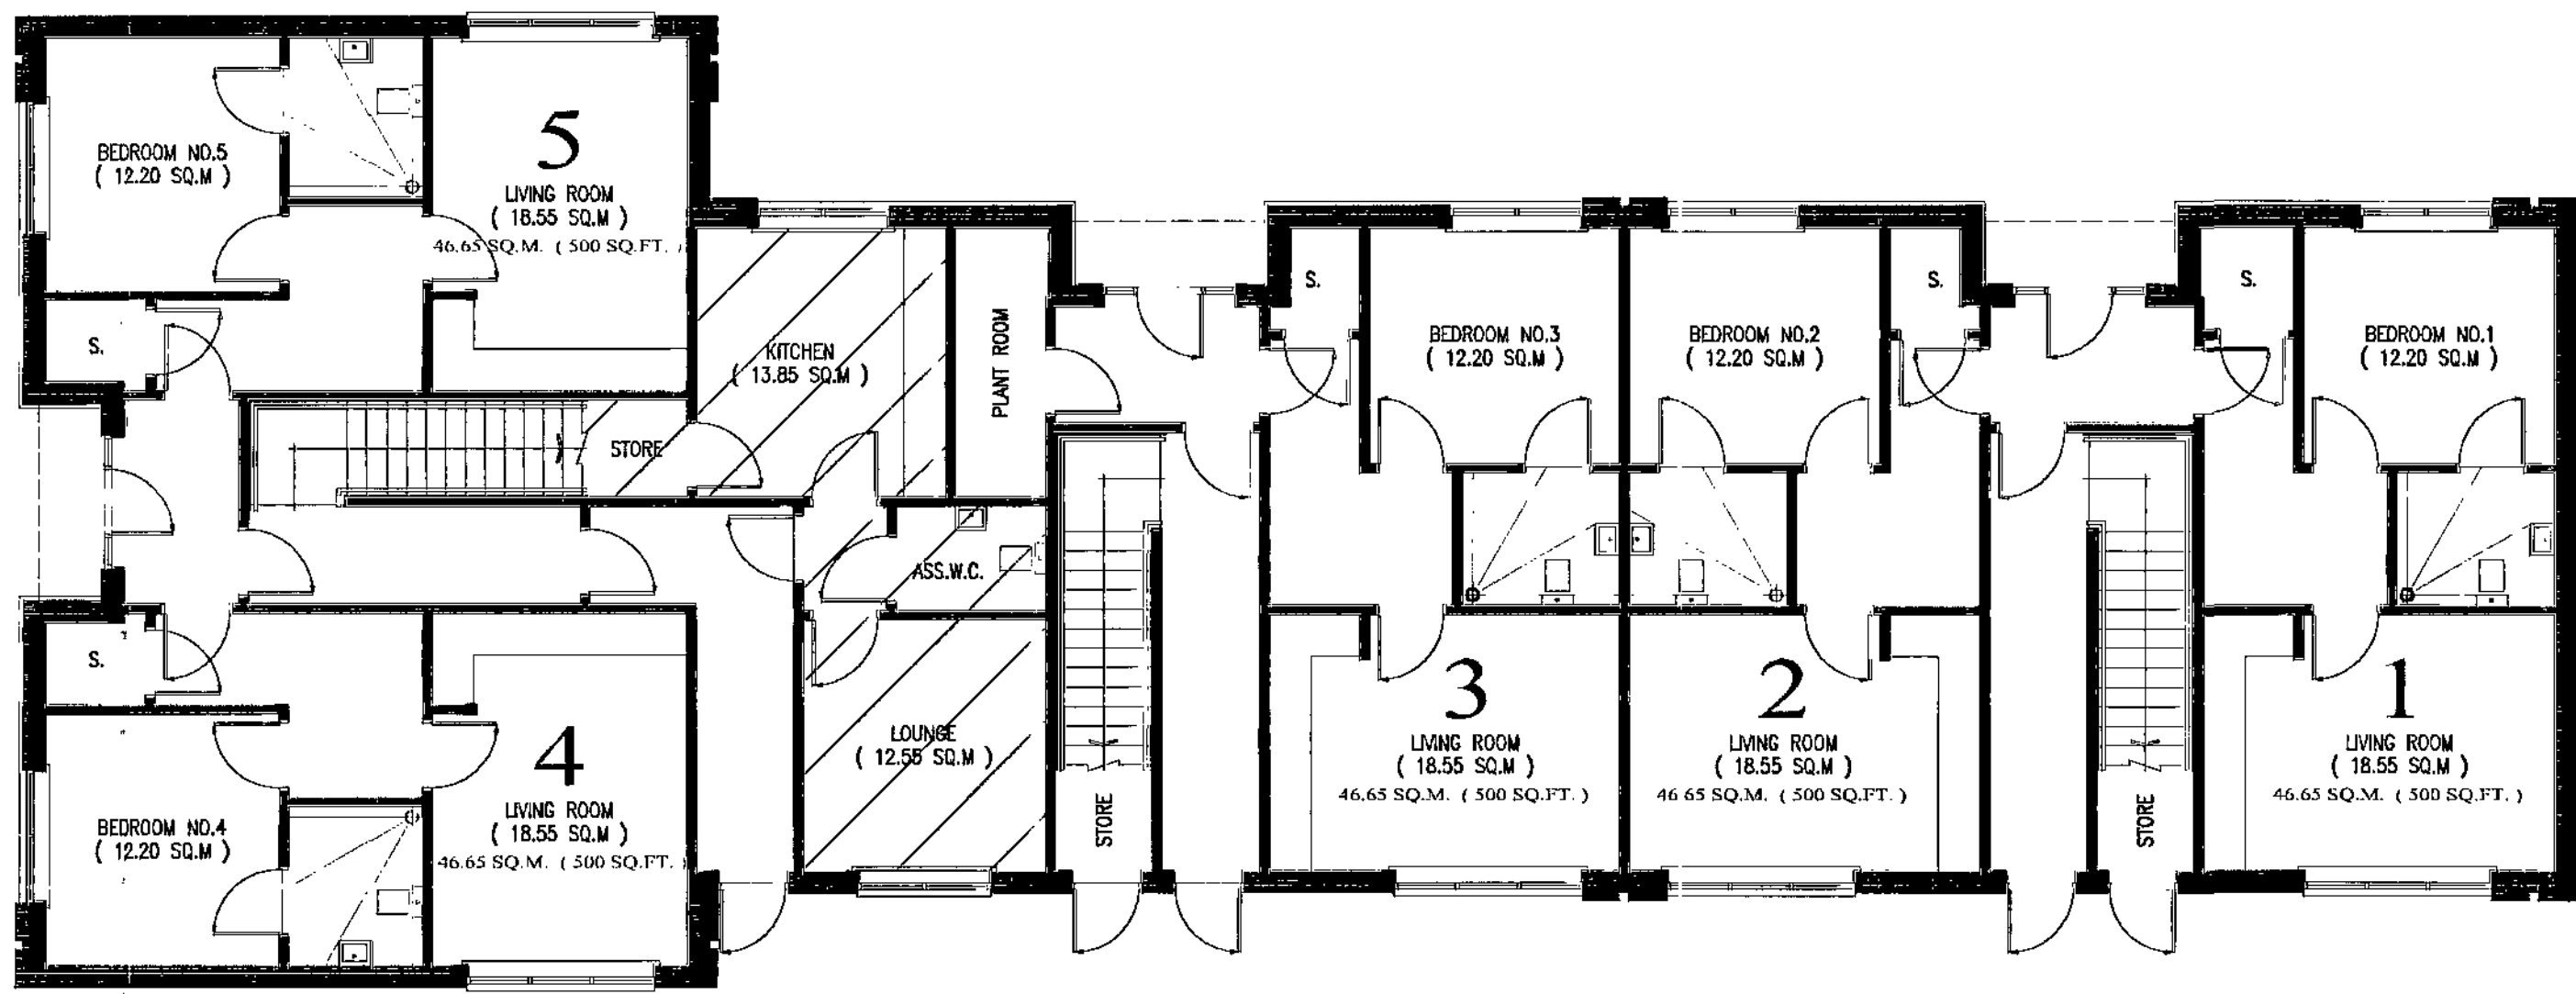

GROUND FLOOR PLAN :

 DENOTES EXTENT OF COMMON AREAS:

REVISIONS	
REV A	26/06/08 TOPDOWN REDUCED & LAYOUT UPDATED
REV A	10/08/08 SCHEME REVISED
• 24 H 03 • HOMWOOD DESIGN ARCHITECTURAL, INTERIOR DESIGN & PLANNING CONSULTANT 9 GEPHA HOUSE ORCHARD STREET TAMBORETH, STAFFS, BN9 7BP TELEPHONE: 01827 55503 FACSIMILE: 01827 55300 EMAIL: info@homewooddesign.co.uk	
VOYAGE	
© Voyage 2008	
PROJECT PROPOSED DEVELOPMENT FORMER PINDAR OAKS HOSPITAL UPPER SHEFFIELD ROAD BARNSELEY	
DRAWING TITLE PLANNING DRAWING PROPOSED FLOOR PLANS, UNIT A	
PLANNING DRAWING	
SCALE	CHECKED
DATE	DRAWN BY
423/2008-01	B

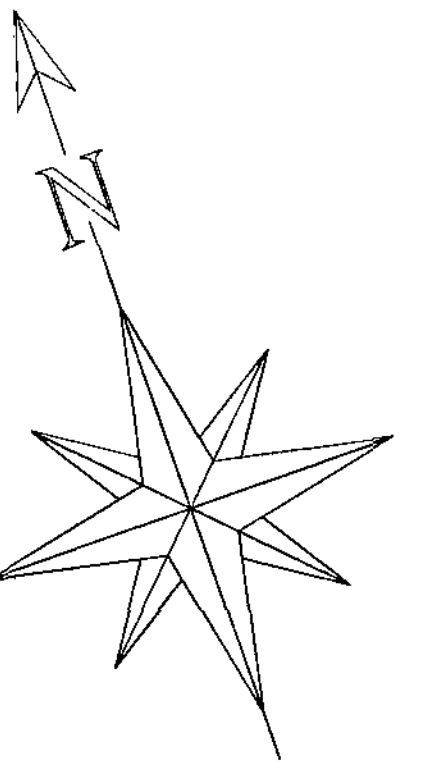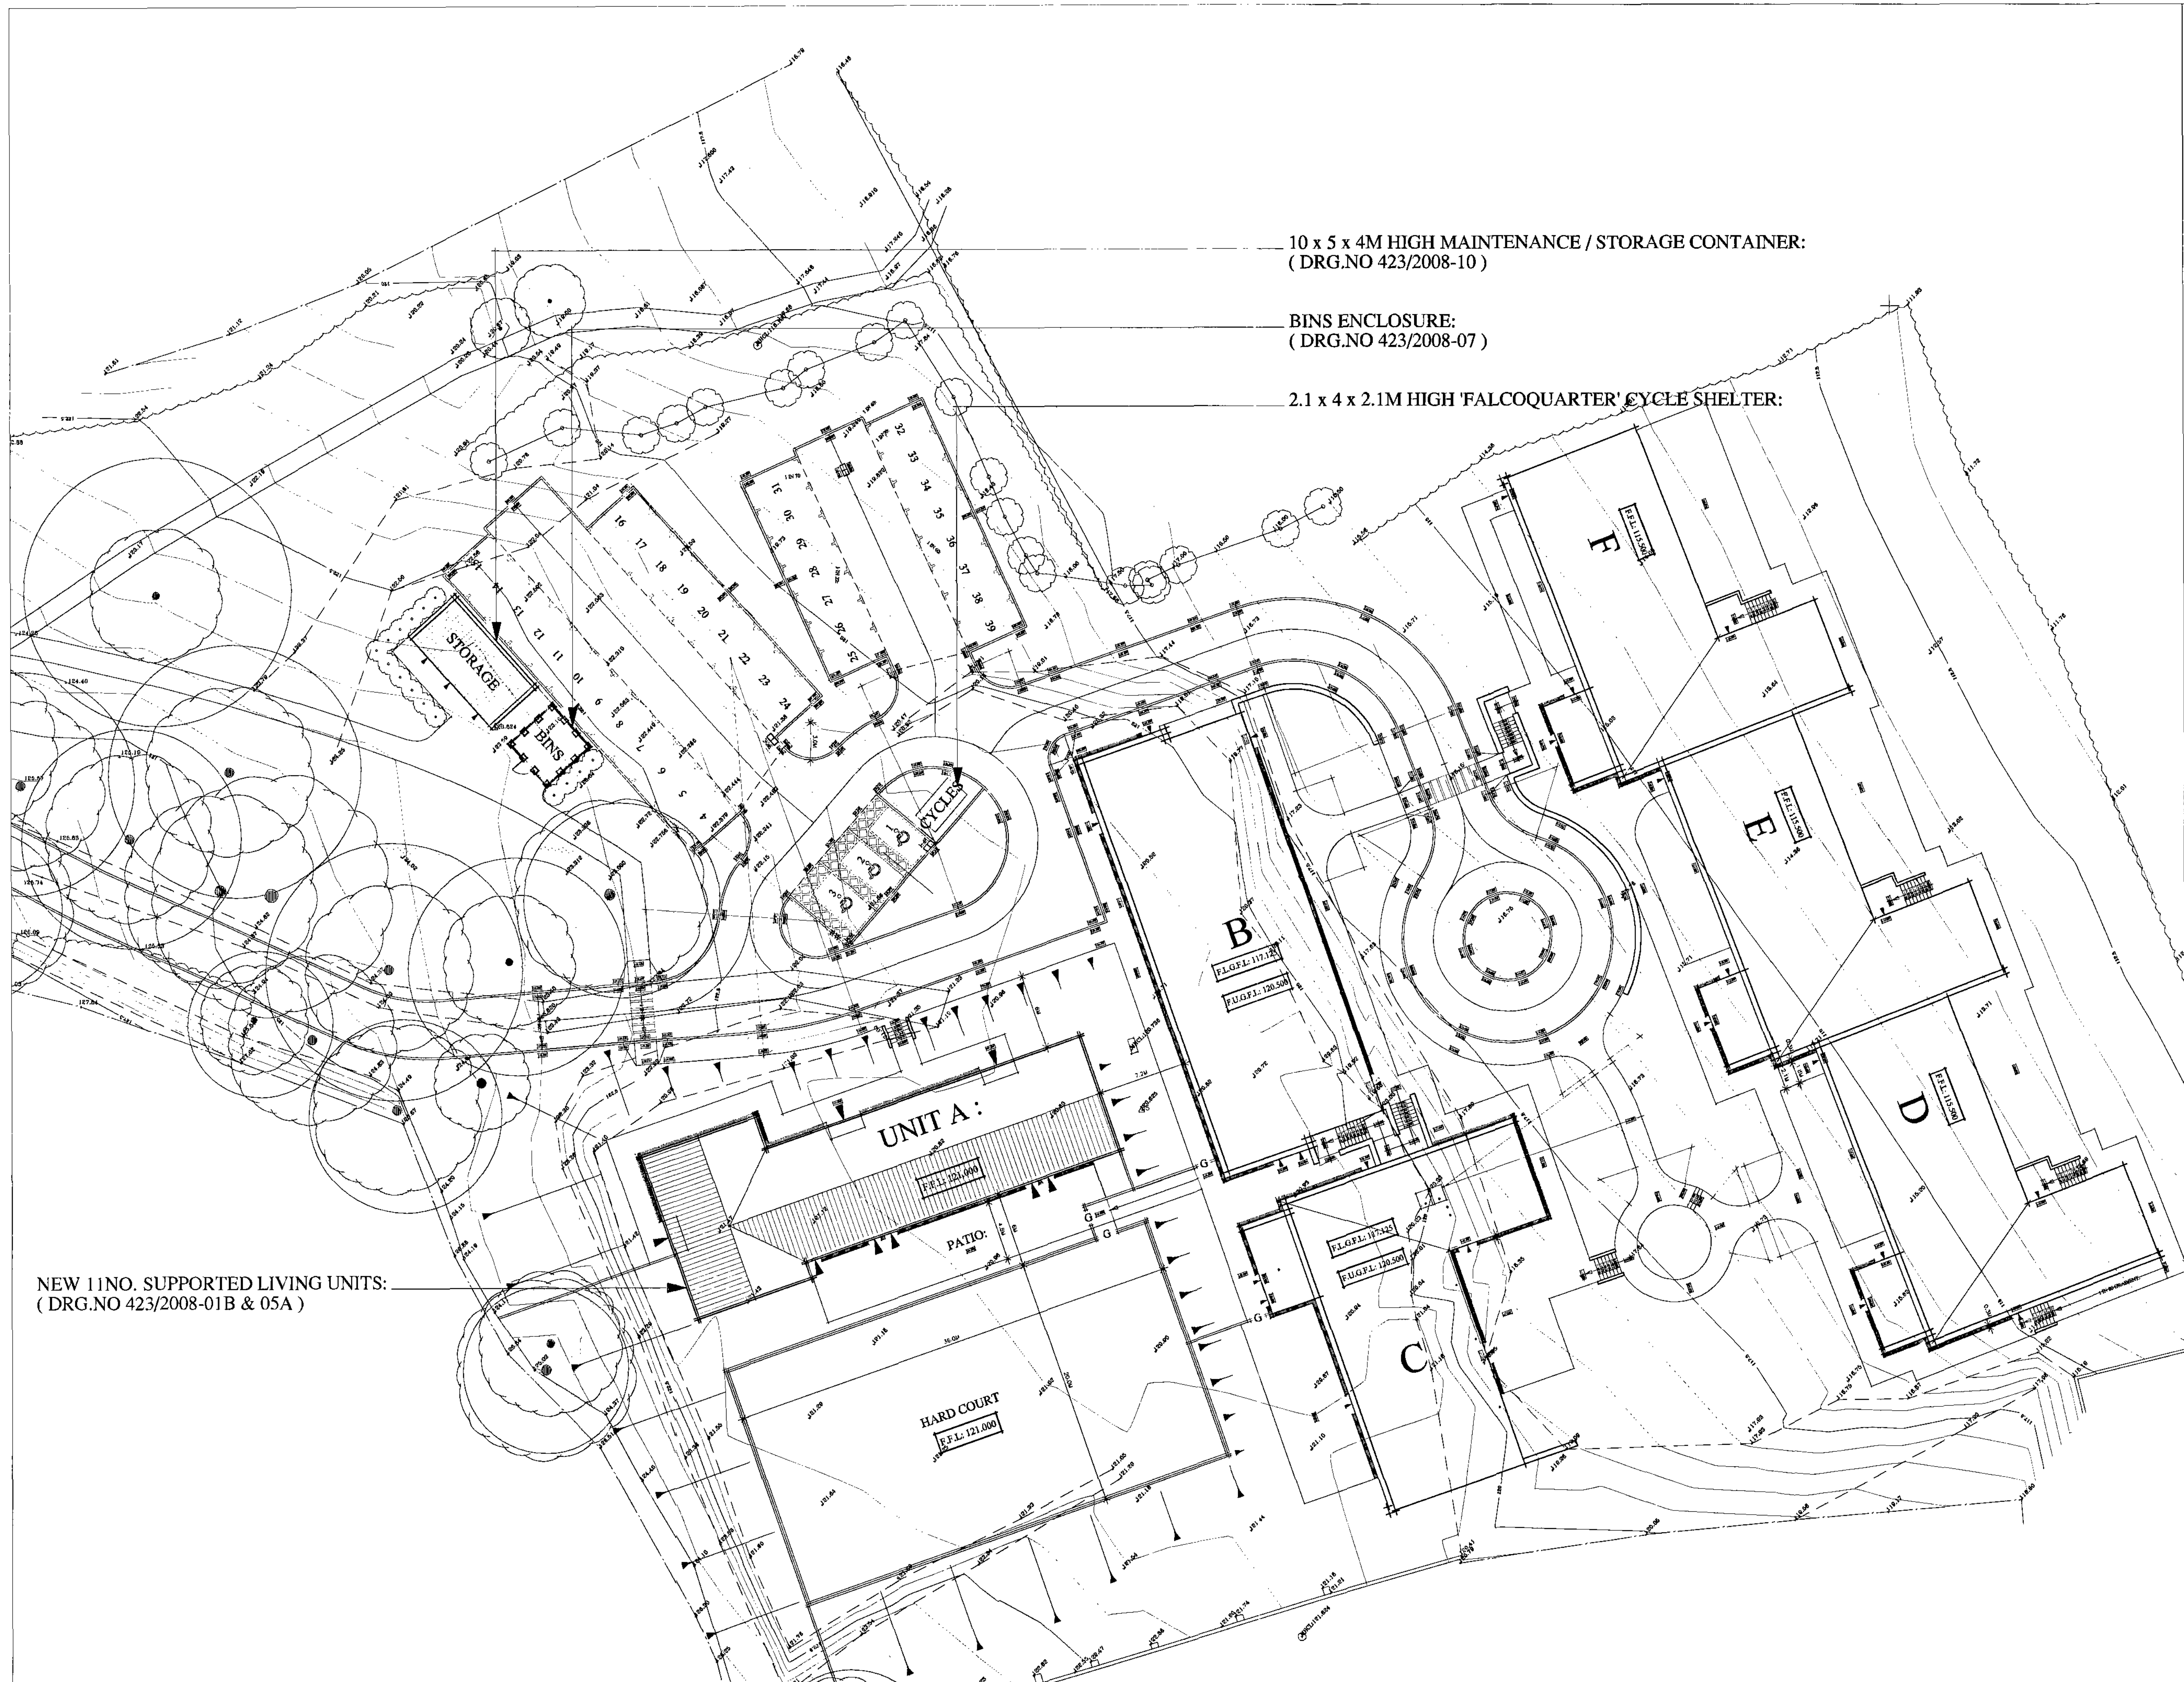

REVISIONS	
REV B	28/01/2008 STORAGE SHED SIZE UPDATED AND REFERENCED TO DRAWING ABOVE
REV A	01/01/2008 UNIT A BUILDING FOOTPRINT REDUCED IN ACCORDANCE WITH CURRENT PLANS BIN STORE, CYCLE SHELTER AND MAINTENANCE SHED ADDED TO LAYOUT

• 2013 •
HOMWOOD DESIGN
 ARCHITECTURAL TECHNOLOGIST & PLANNING CONSULTANT
 9 GORDON HOUSE
 GORDON STREET
 TAINWORTH STAFFS NG7 9BE
 TELEPHONE: 01827 55555 FAX/EMAIL: 01827 55387
 EMAIL: info@homewooddesign.co.uk

VOYAGE

© Voyage 2007

PROJECT
 PROPOSED DEVELOPMENT
 UNIT A
 FORMER PINDAR OAKS HOSPITAL
 UPPER SHEFFIELD ROAD
 BARNSELY



DRAWING TITLE
 PLANNING DRAWING
 SITE PLAN

PLANNING DRAWING

SCALE 1:250 CHECKED

DATE JUN.2008 DRAWN BY MB

DWG.NO	REV.
423/2008-02	B.

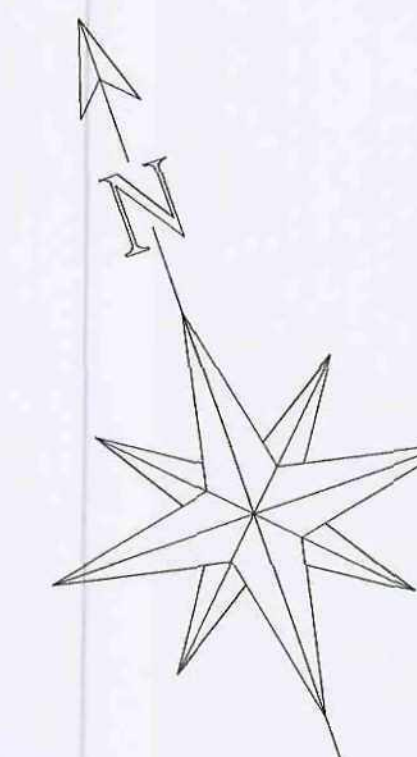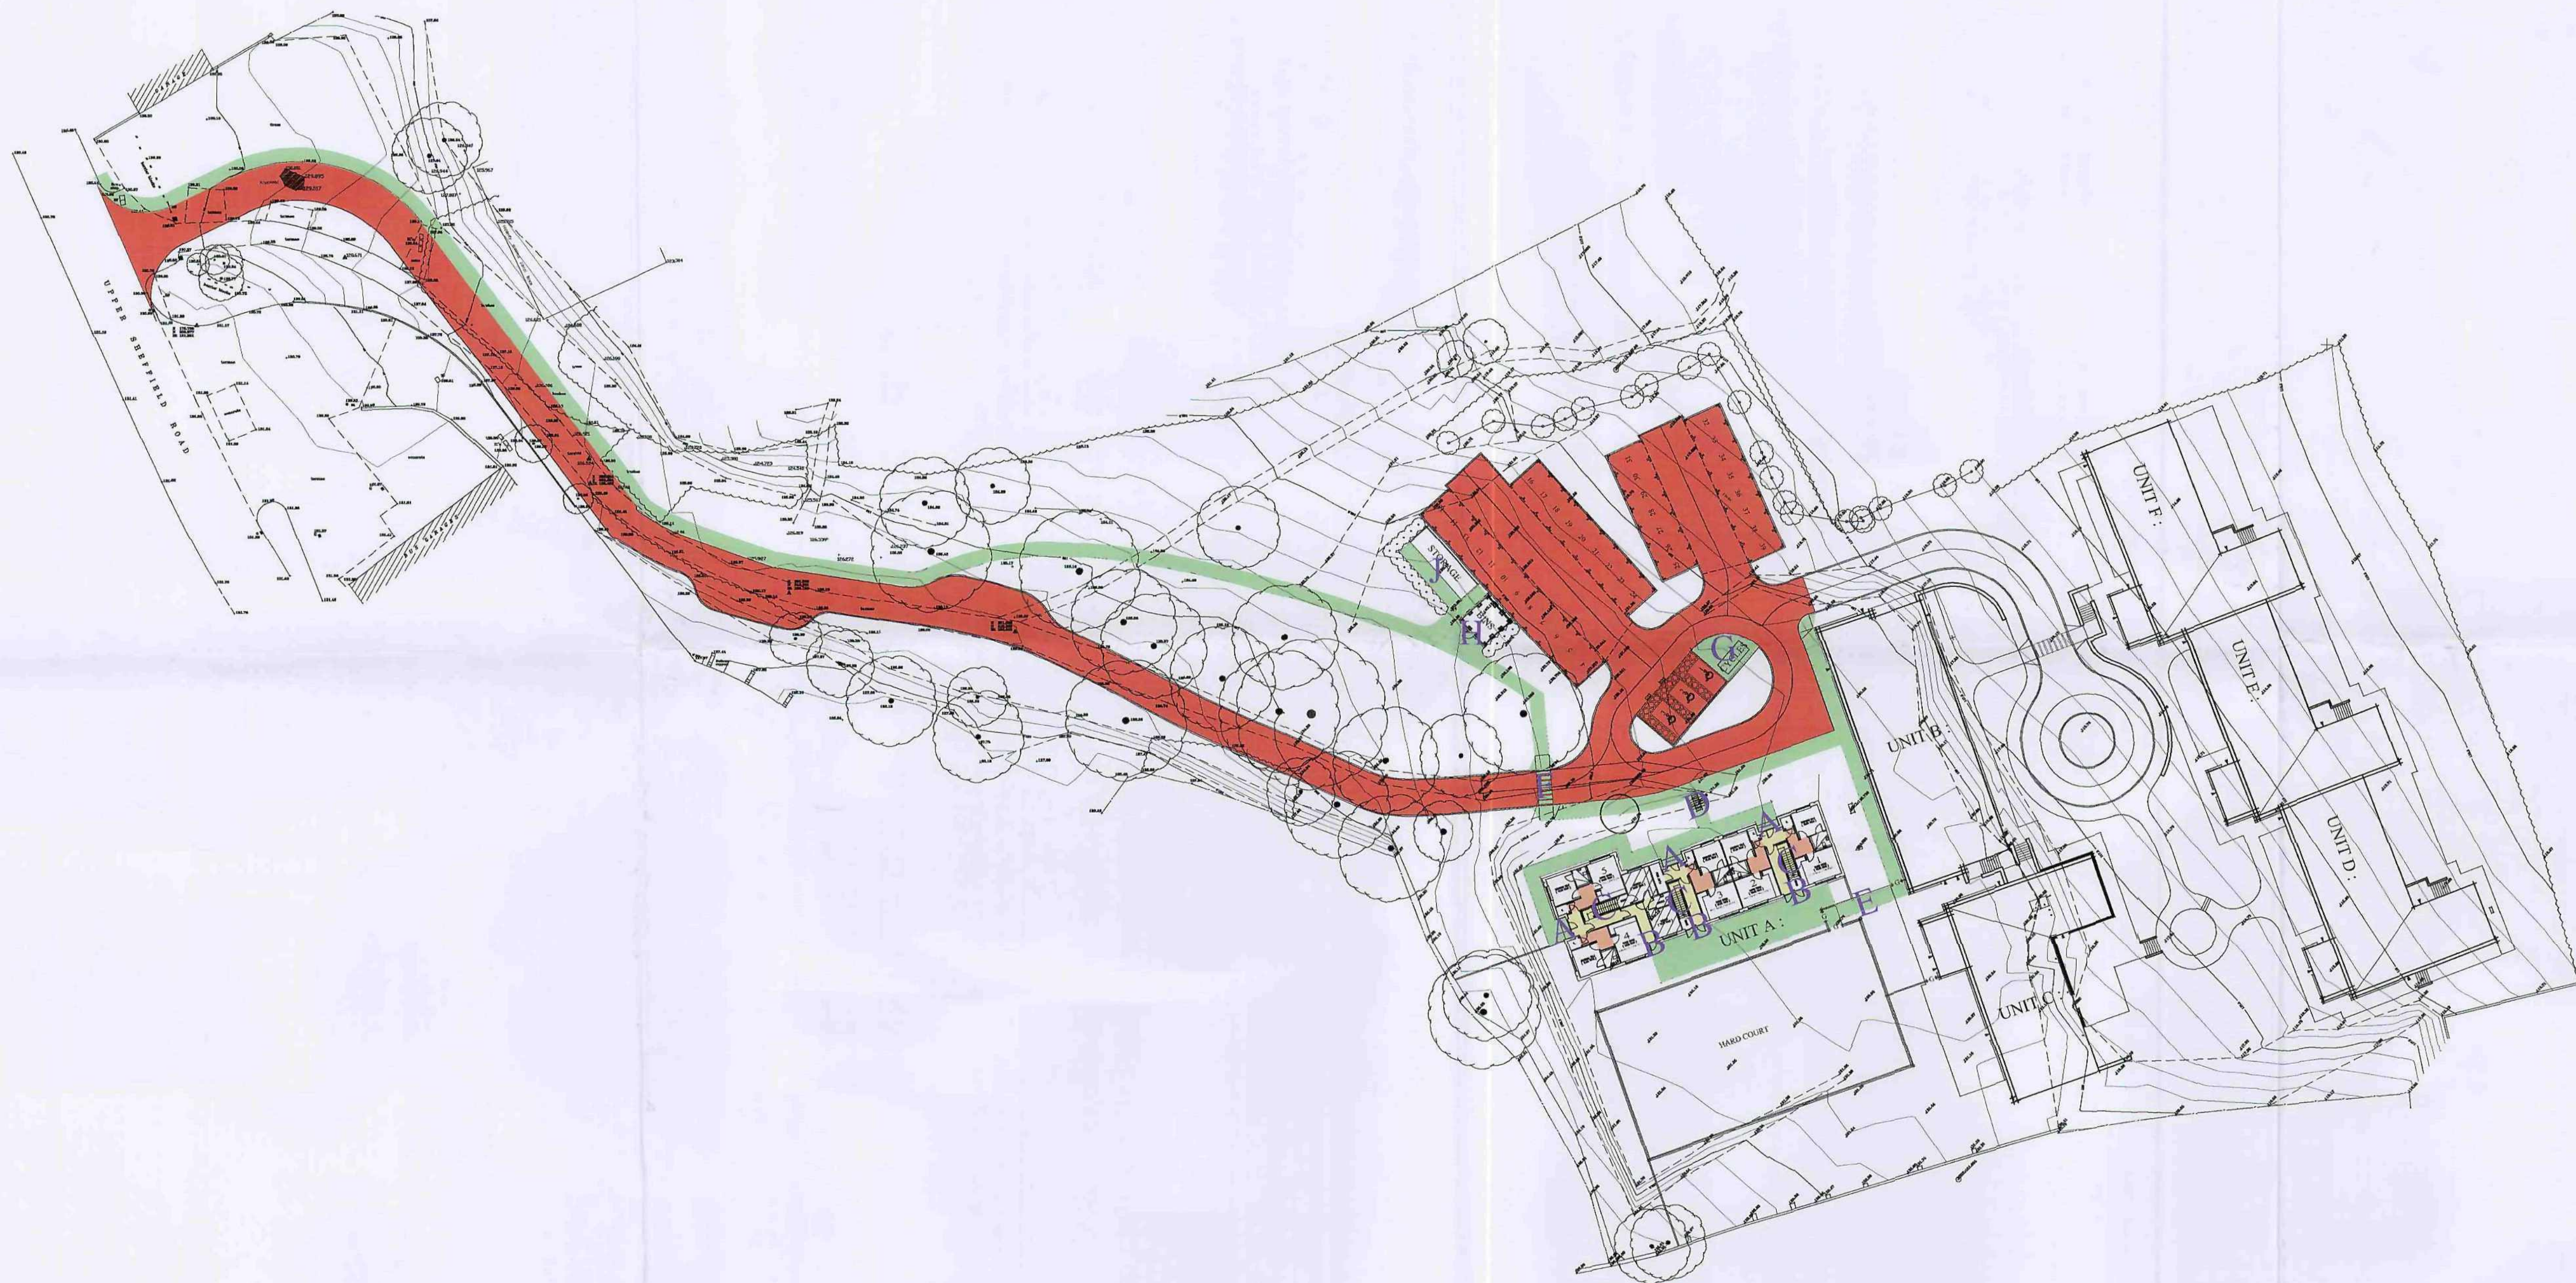

REVISIONS

•20 H 03•
HOMWOOD DESIGN
 ARCHITECTURAL, TECHNOLOGIST & PLANNING CONSULTANT
 9 OFFA HOUSE
 ORCHARD STREET
 TADWORTH STAFFS. B79 7BE
 TELEPHONE: 01827 55503 FACSIMILE: 01827 55301
 EMAIL: info@homewoodesign.co.uk

Voyage

© Voyage 2008



PROJECT
 PROPOSED DEVELOPMENT
 FORMER PINDAR OAKS HOSPITAL
 UPPER SHEFFIELD ROAD
 BARNSELY

DRAWING TITLE
 PLANNING DRAWING
 ACCESS SITE PLAN

PLANNING DRAWING

SCALE 1:500	CHECKED
DATE JULY.2008	DRAWN BY AB

423/2007-08	REV.
-------------	------

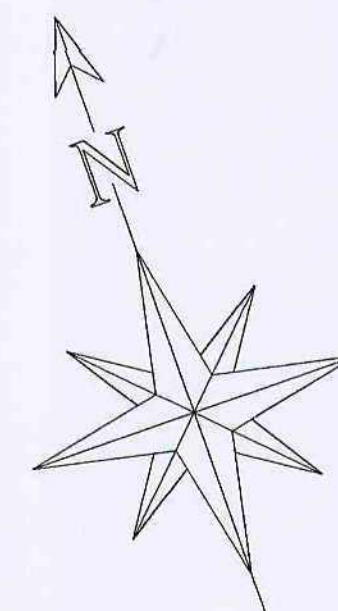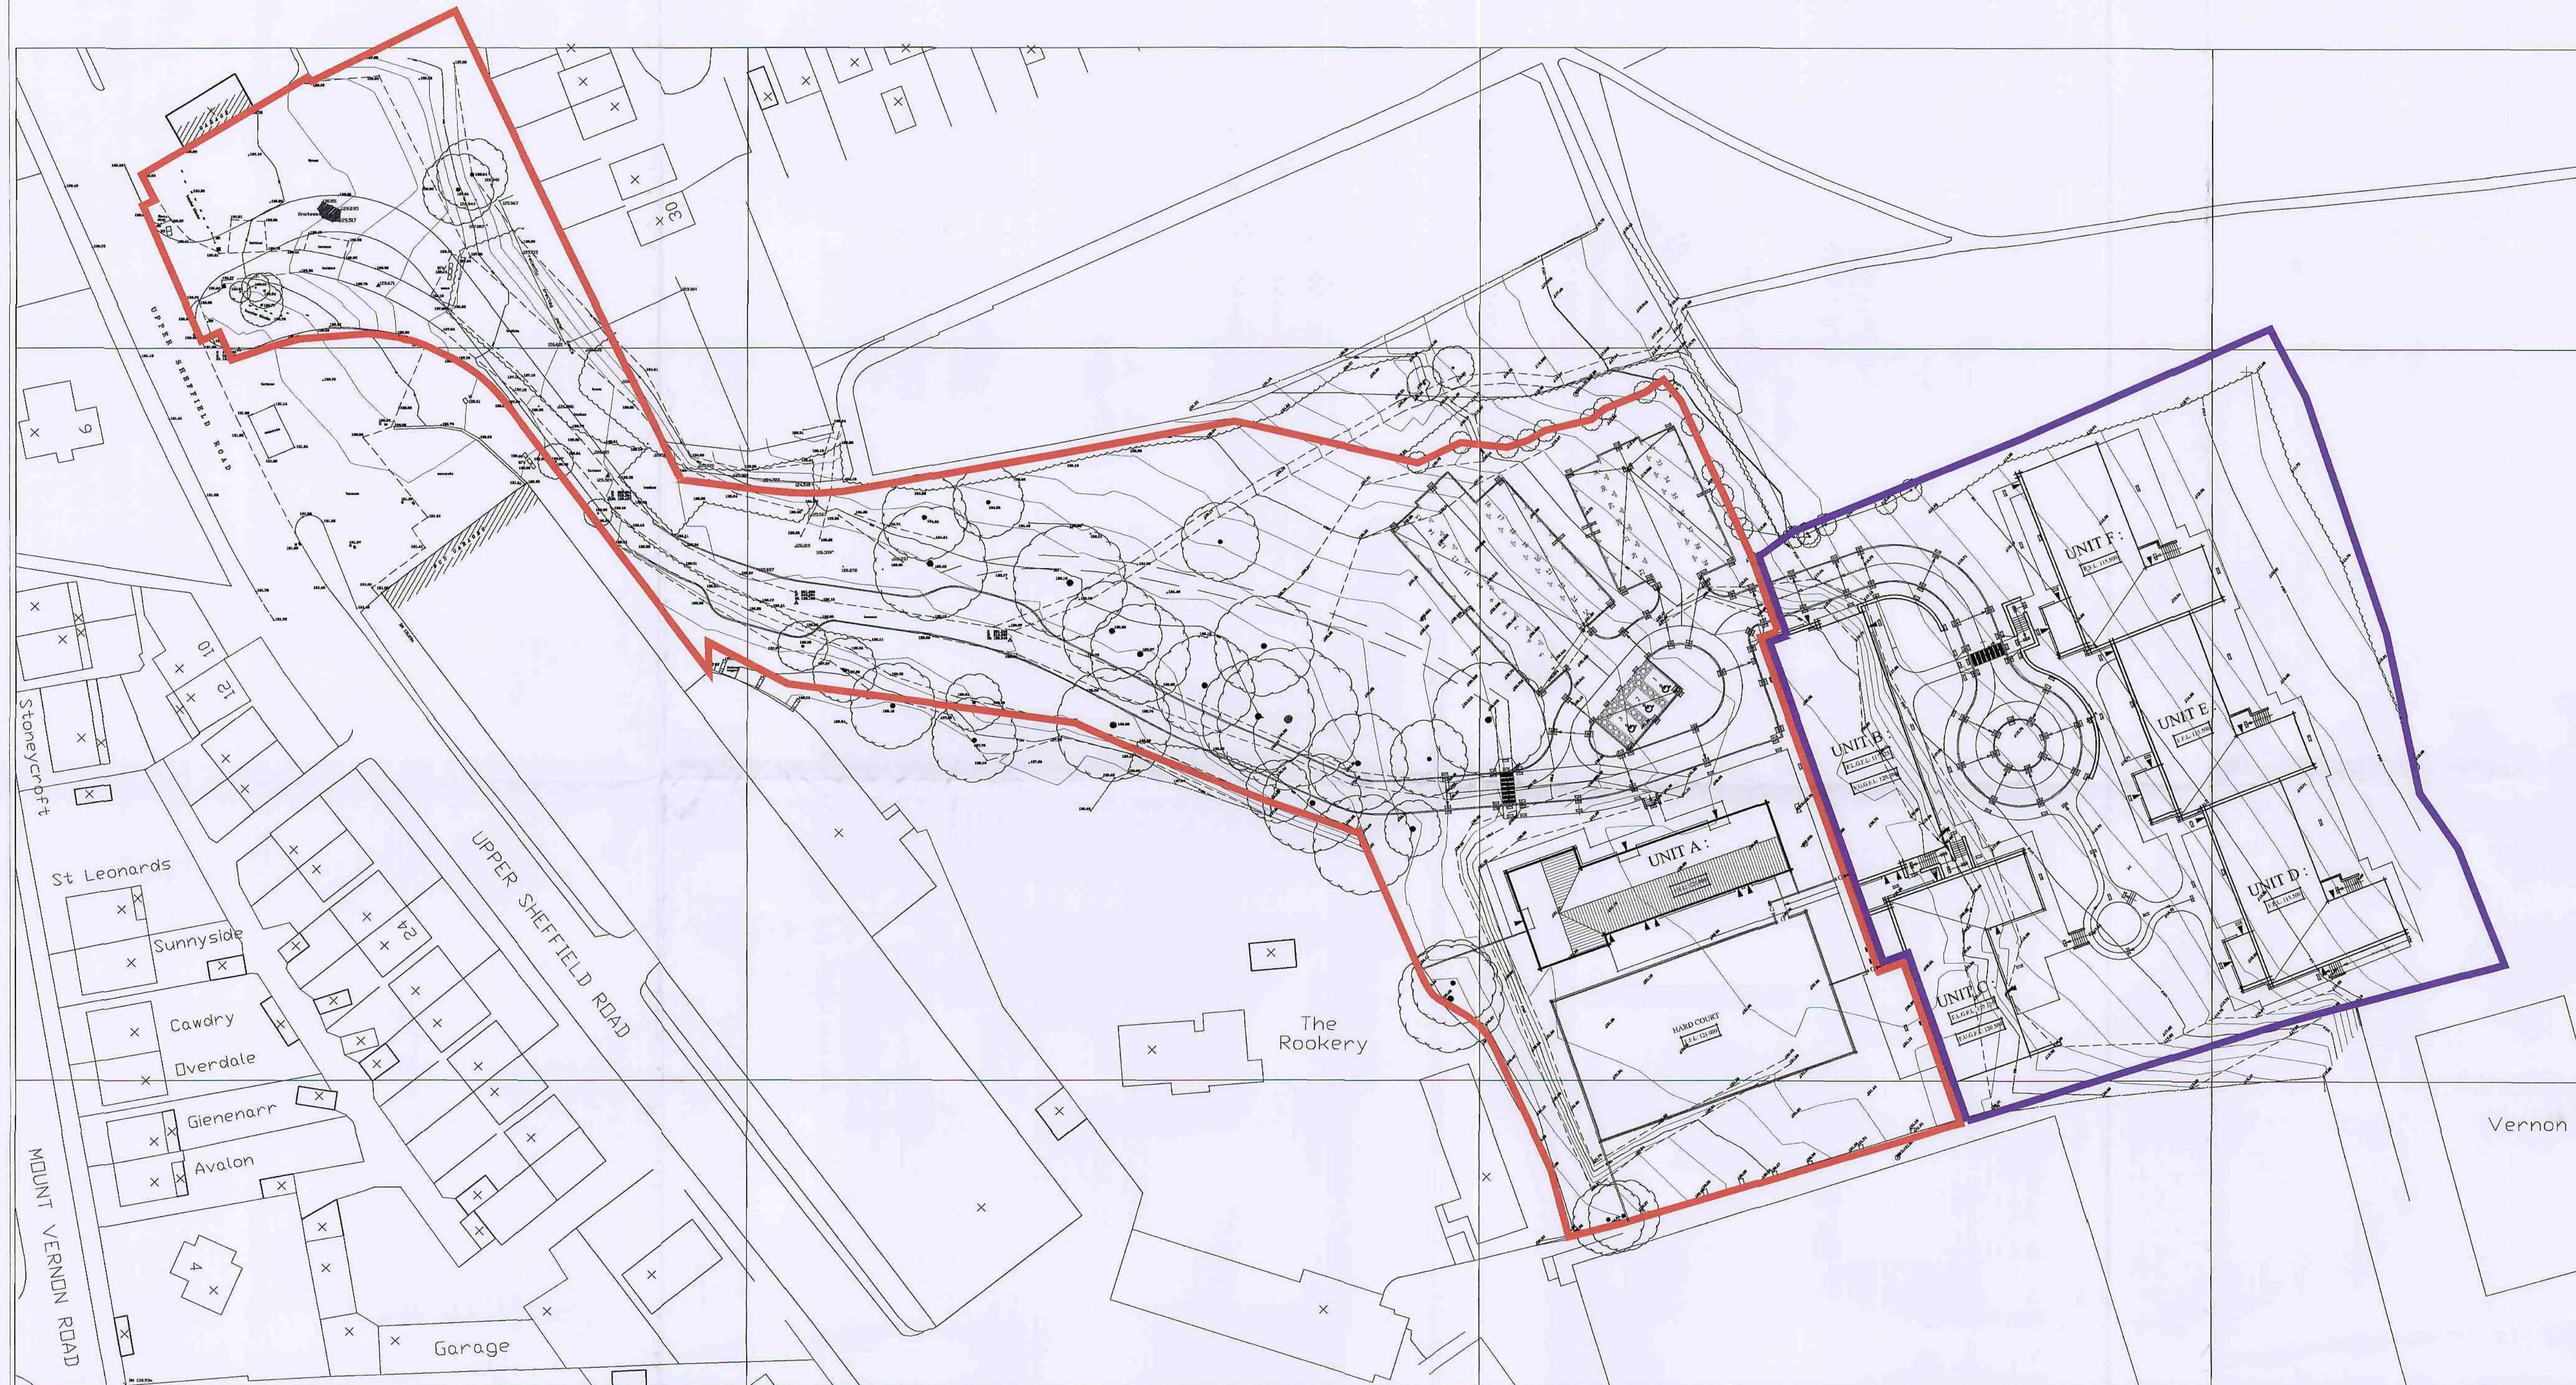

REVISIONS		
REVA	26/06/08	RED LINE BOUNDARY UPDATED AS SHOWN: DRAWING UPDATED WITH REVISED UNIT A FOOTPRINT & PARKING

• 20 **H** 03 •
HOMWOOD DESIGN
 ARCHITECTURAL, TECHNICAL & PLANNING CONSULTANT
 9 DRYDA HOUSE
 ORCHARD STREET
 TAMWORTH STAFFS B79 7BE
 TELEPHONE: 01827 55500 FACSIMILE: 01827 55301
 EMAIL: info@homewoodesign.co.uk

VOYAGE

© Voyage 2008

PROJECT
 PROPOSED DEVELOPMENT
 FORMER PINDAR OAKS HOSPITAL
 UPPER SHEFFIELD ROAD
 BARNLEY

DRAWING TITLE
 PLANNING DRAWING
 LOCATION PLAN

PLANNING DRAWING

SCALE	1:500	CHECKED
DATE	JUN.2008	DRAWN BY MB

423/2008-03	REV. A.
-------------	------------