



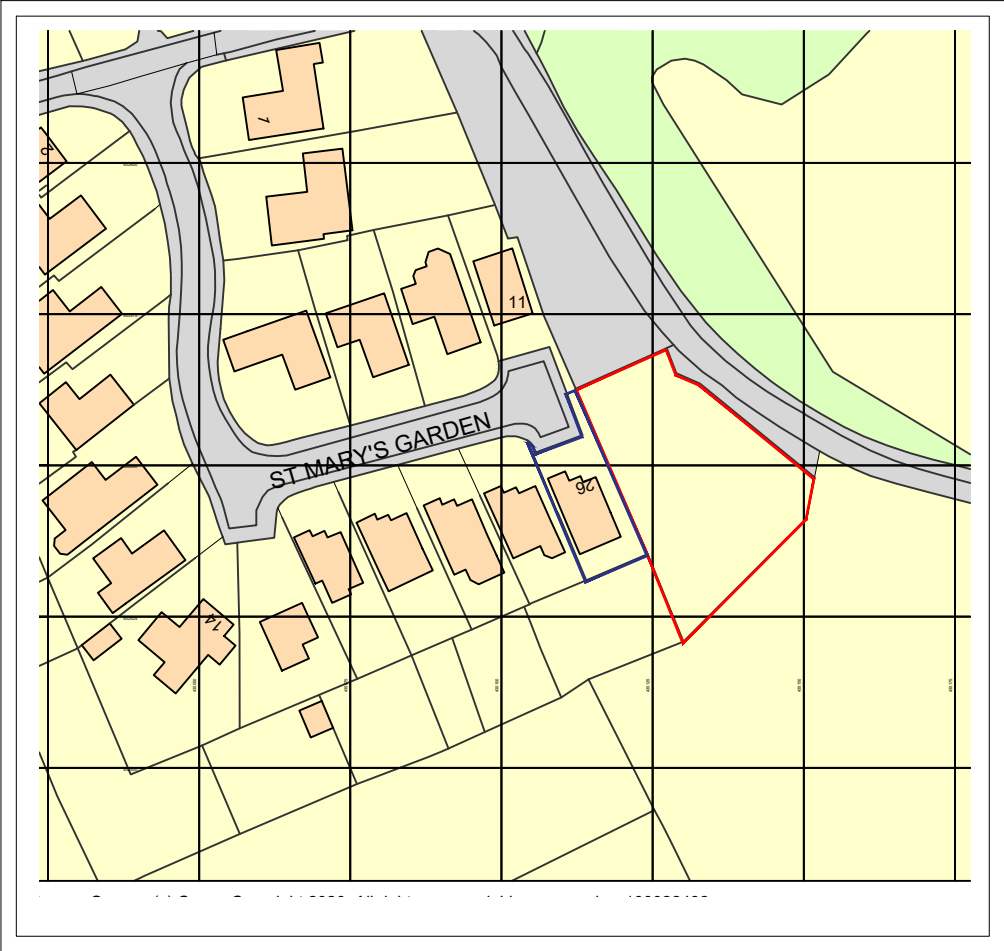


LOCATION PLAN 1:1250



EXISTING SITE PLAN 1:500

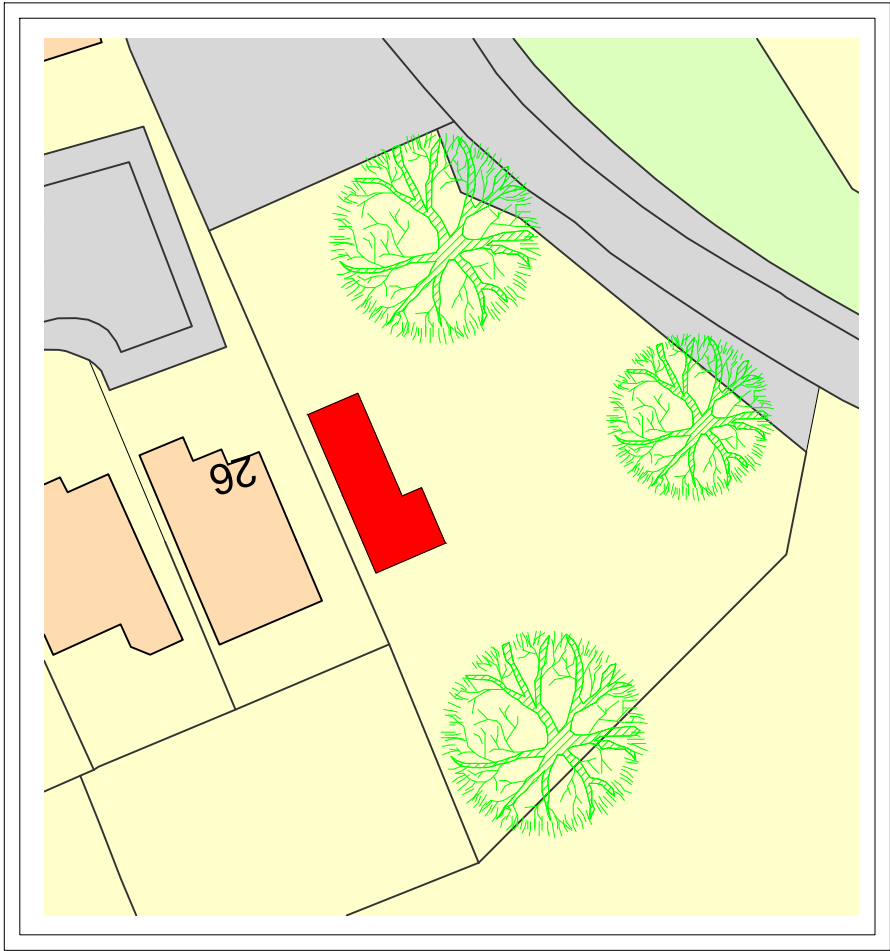

PROPOSED SITE PLAN 1:500

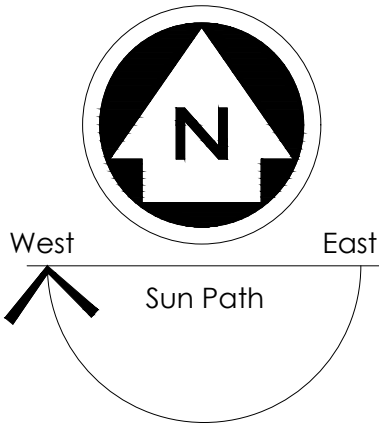

Rev.	Date	Remarks

NOTES

ALL DIMENSIONS TO BE CHECKED ON SITE
ALL SUBJECT TO STRUCTURAL
ENGINEERS CHECKS AND
CALCULATIONS
TO BE READ IN CONJUNCTION
WITH CONSTRUCTION SPECIFICATION
DO NOT SCALE FROM THIS DRAWING
EXCEPT FOR THE PURPOSES OF LOCAL
AUTHORITY PLANNING
IF ANY VARIATIONS ARE MADE TO
SPECIFICATION/DRAWINGS WITHOUT DK
DESIGNS KNOWLEDGE, DK DESIGNS WILL
NOT BE HELD ACCOUNTABLE FOR NON
COMPLIANCE OF PLANNING AND BUILDING
REGULATIONS
This drawing and all the information
shown is the property of DK Designs and
shall not be copied whole, or in part, or
used for any other purpose without written
permission of the Company


DK DESIGNS
FUTURE PROJECTS TODAY

7A HAYWOOD HOUSE, HYDRA BUSINESS PARK
NETHER LANE
SHEFFIELD
S35 1ZX
TEL OFFICE:- 07591 206852
WEB:- WWW.DK-DESIGNS.CO.UK
EMAIL :- DESIGNS@DK-DESIGNS.CO.UK



Client:
Mr Leon Day

26 St Marys Gardens, Worsborough Village
LOCATION AND SITE PLANS


Scales: 1:50@ A1	Date: Mar 20
Drawing Number: 2020-022-01	Revision: -
Drawn by: DKC/KLU	

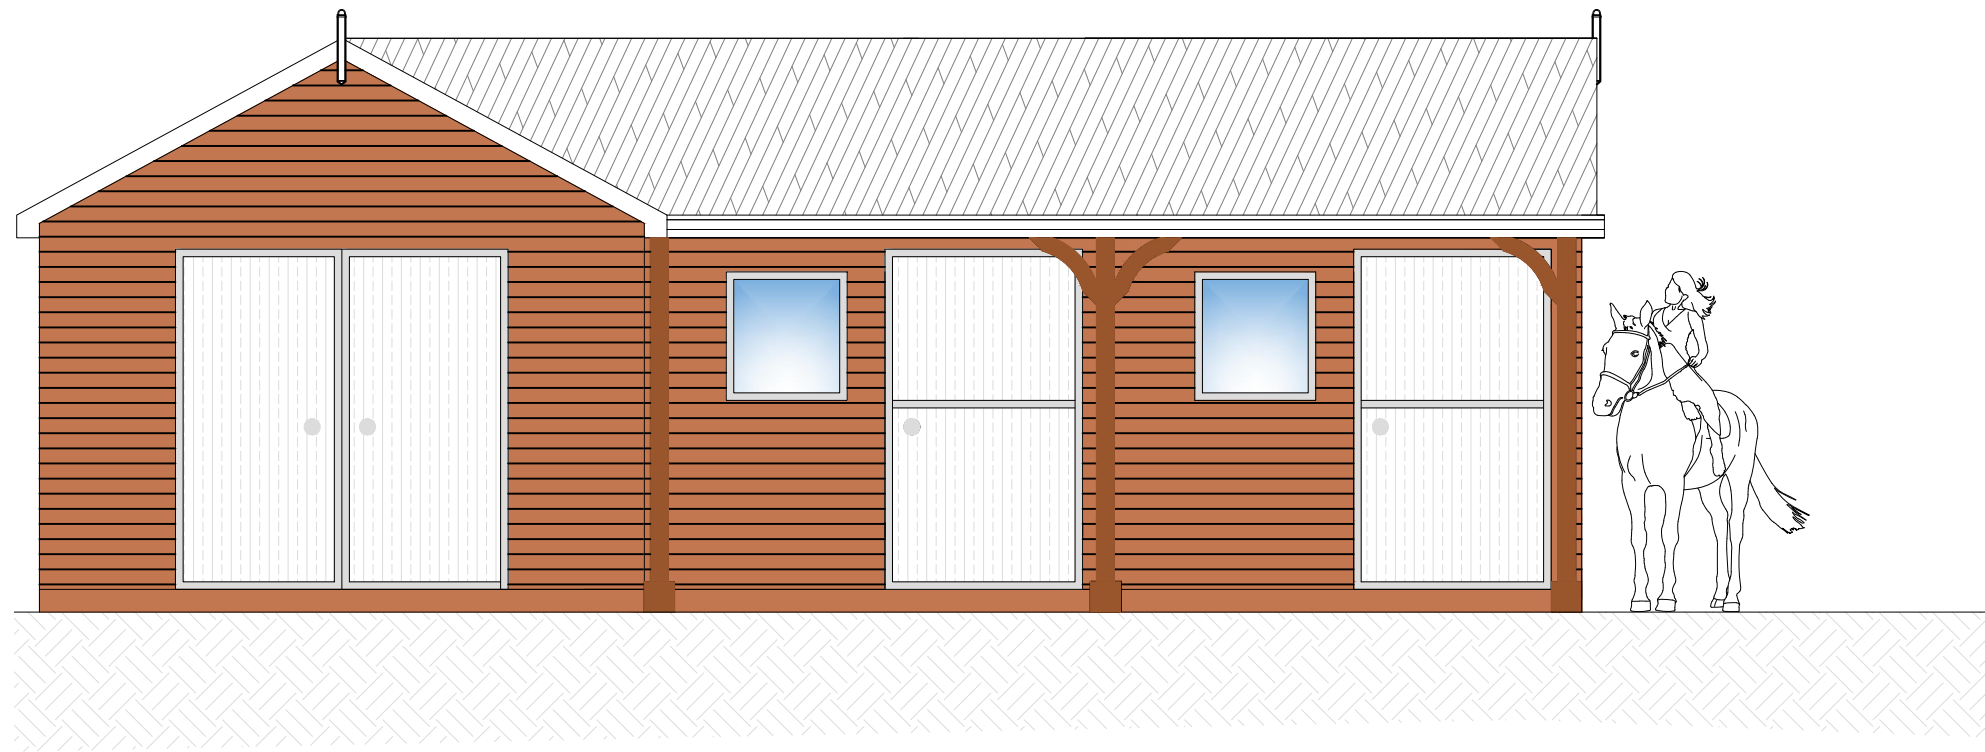


Front Elevation

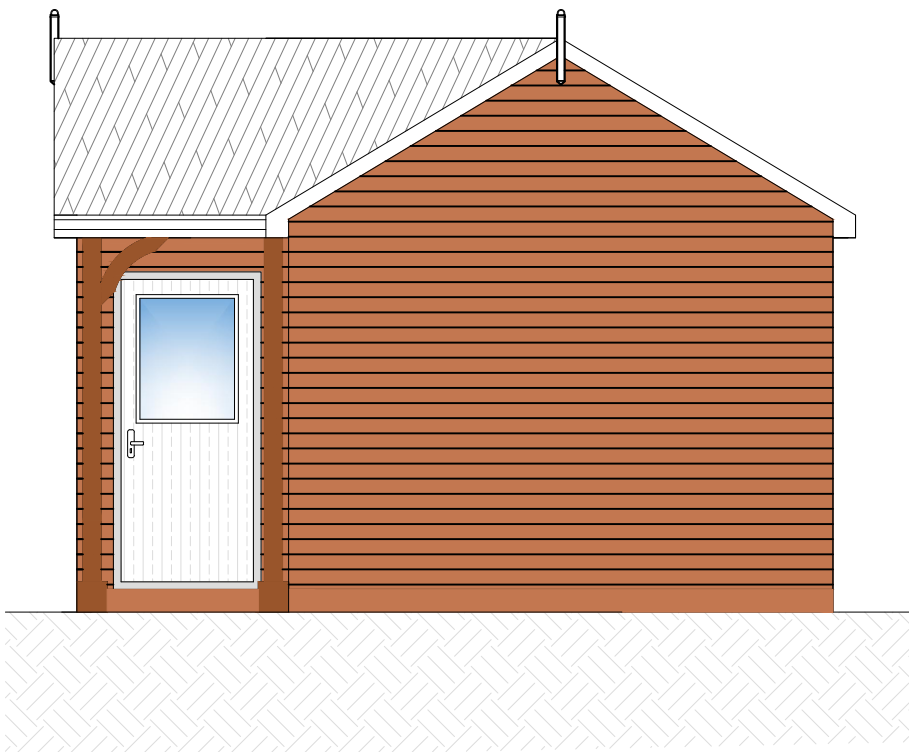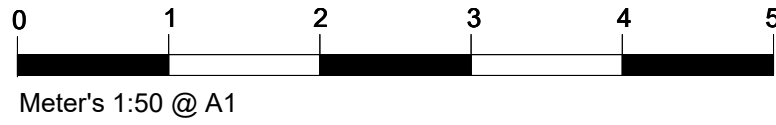


Side Elevation

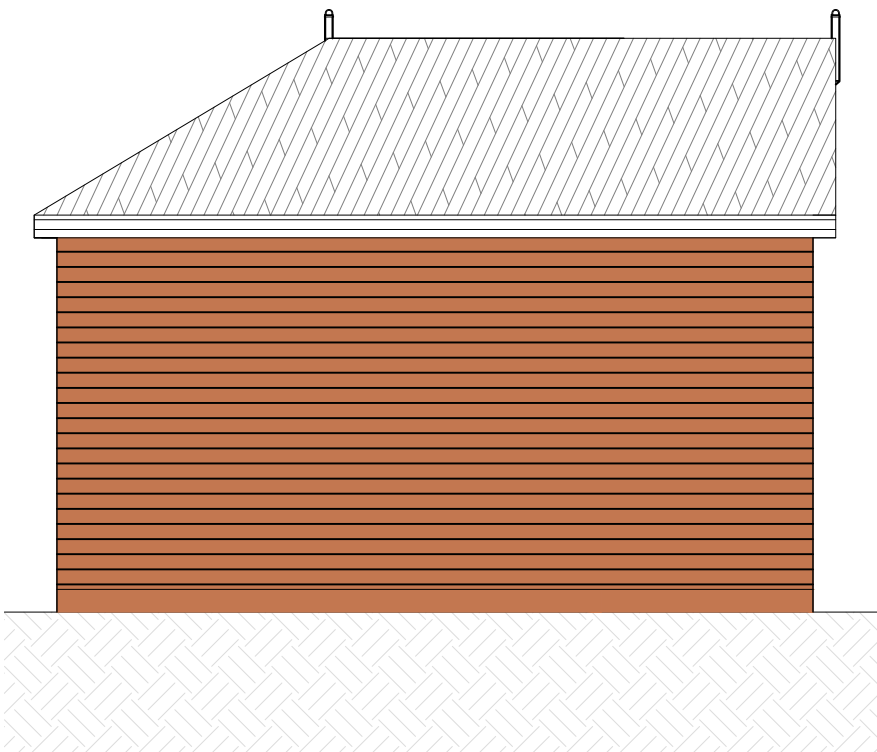



Side Elevation

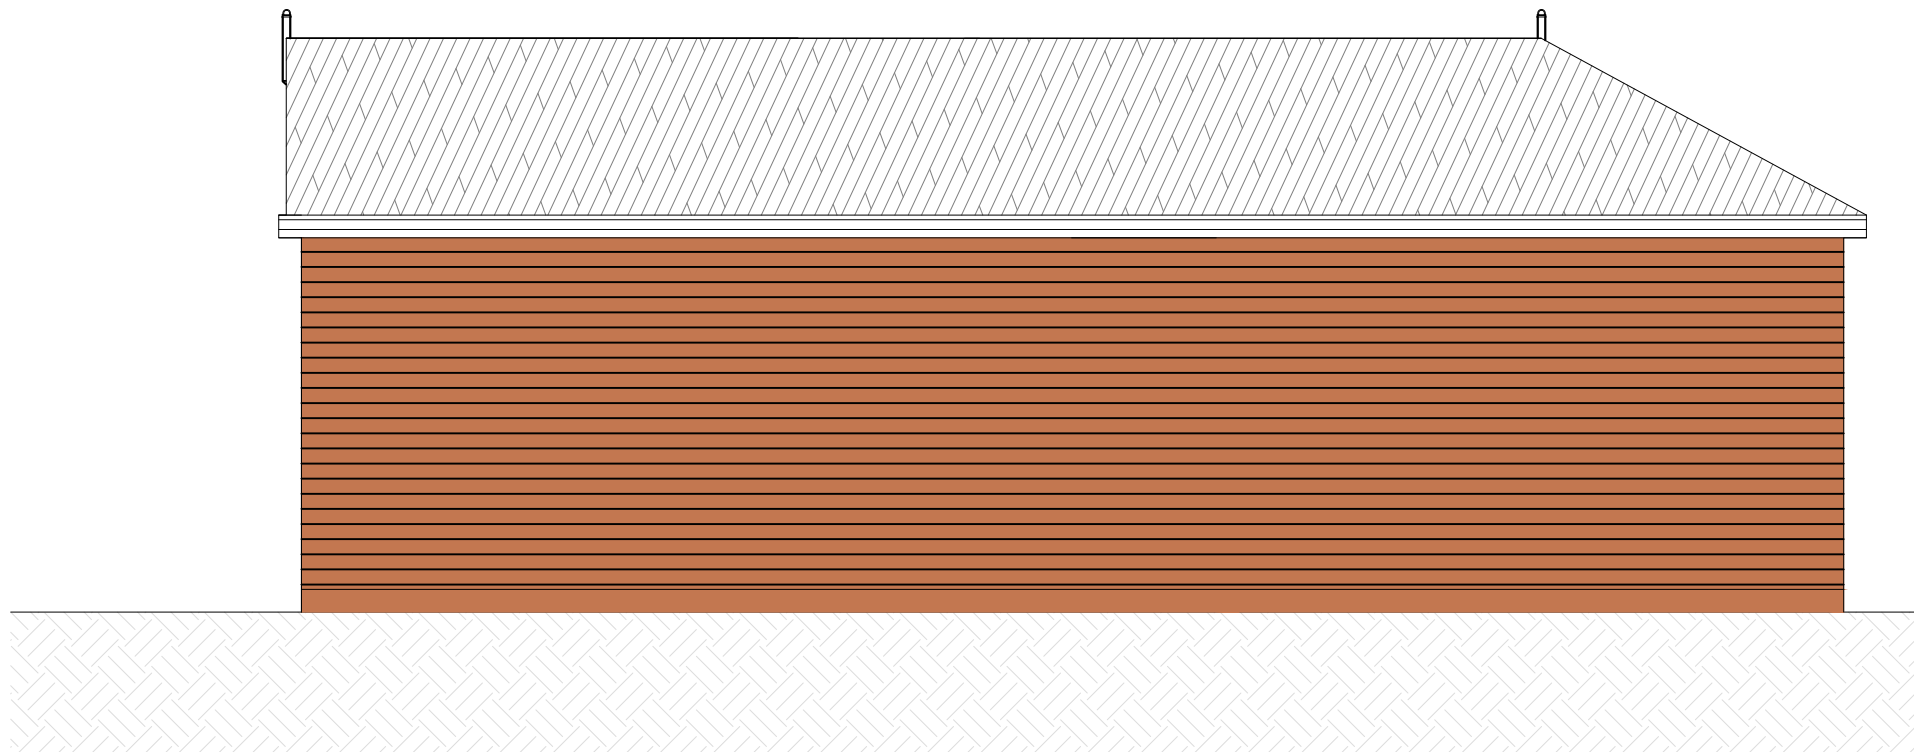

Rear Elevation

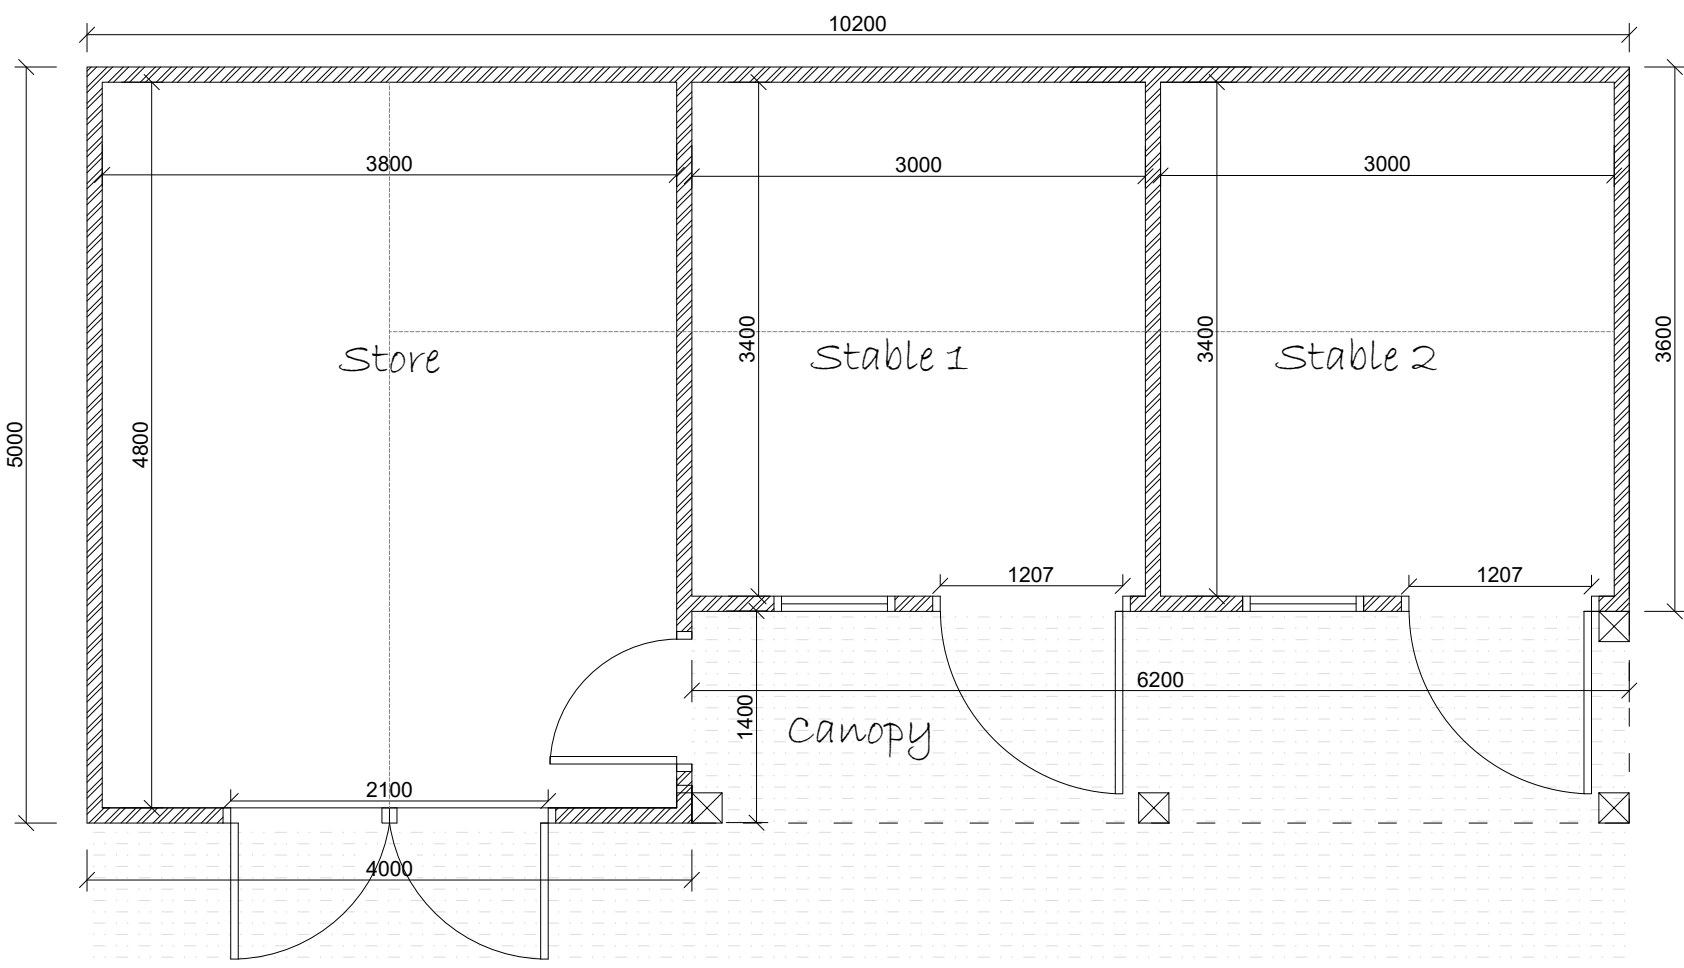

Ground Floor Plan

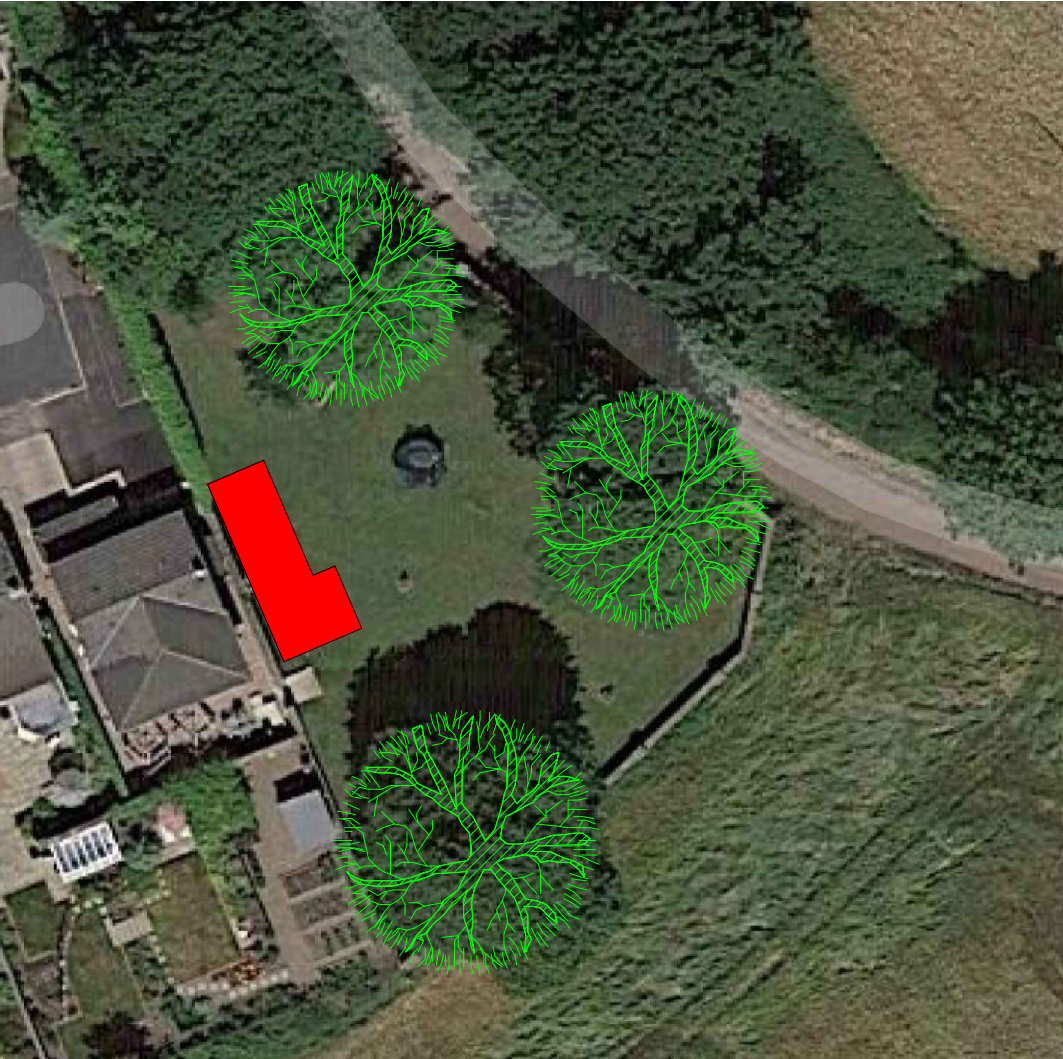 

A 07.09.2020 Material / hardstanding added

Rev.	Date.	Remarks
------	-------	---------

Wall Key

Timber Frame

Materials

Metal sheeting

Timber

Concrete - Hard standing area

Electrical and Heating To clients spec

Pendant Light

Spot Light

External Light

Switch. (All switches 1200mm above floor)

Double 13 Amp sockets, 450mm min. above floor.

Double 13 Amp sockets, 1050mm min. above floor.

T.V aerial socket.(H.L denotes 1050mm high)

Smoke detector wired permanently to a seperatly fused circuit.

Carbon Monoxide Detector to BS EN 50291:2001

Heat Detector

Mechanical extract fan

e.f

NOTES

ALL DIMENSIONS TO BE CHECKED ON SITE
ALL SUBJECT TO STRUCTURAL
ENGINEERS CHECKS AND
CALCULATIONS

TO BE READ IN CONJUNCTION
WITH CONSTRUCTION SPECIFICATION
DO NOT SCALE FROM THIS DRAWING
EXCEPT FOR THE PURPOSES OF LOCAL
AUTHORITY PLANNING

IF ANY VARIATIONS ARE MADE TO
SPECIFICATION/DRAWINGS WITHOUT DK
DESIGNS KNOWLEDGE, DK DESIGNS WILL
NOT BE HELD ACCOUNTABLE FOR NON
COMPLIANCE OF PLANNING AND BUILDING
REGULATIONS

This drawing and all the information
shown is the property of DK Designs and
shall not be copied whole, or in part, or
used for any other purpose without written
permission of the Company

DK DESIGNS
FUTURE PROJECTS TODAY

7A HAYWOOD HOUSE, HYDRA BUSINESS PARK
NETHER LANE
SHEFFIELD
S35 1ZX

TEL OFFICE:- 07591 206852

WEB:- www.dk-designs.co.uk

EMAIL :- DESIGNS@DK-DESIGNS.CO.UK

Client:
Mr Leon Day

26 St Marys Gardens, Worsbrough Village
PROPOSED FLOOR PLANS & ELEVATIONS

Scales
1:50 1:100 @ A1

Drawing Number
2020-022-02

Revision
-

Date:
Mar 20

Drawn by:
DCK/KLU