




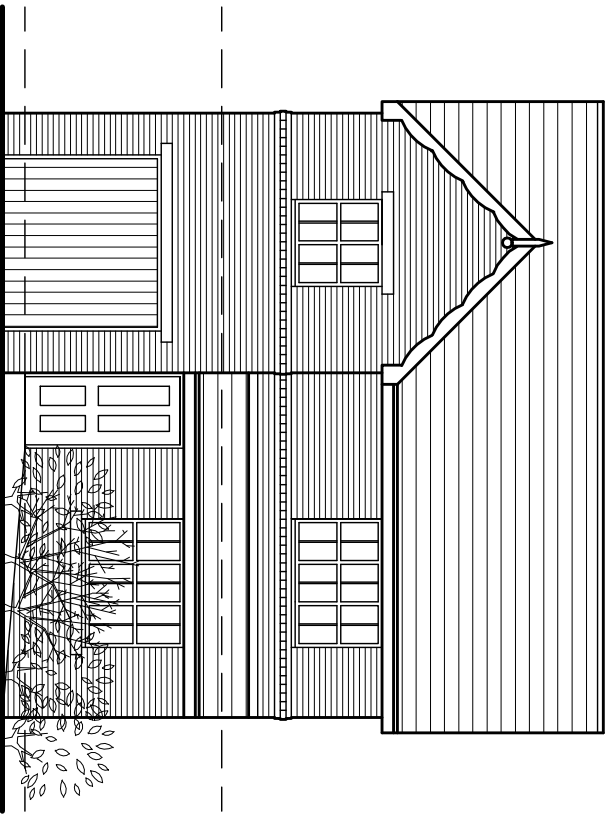


front elevation

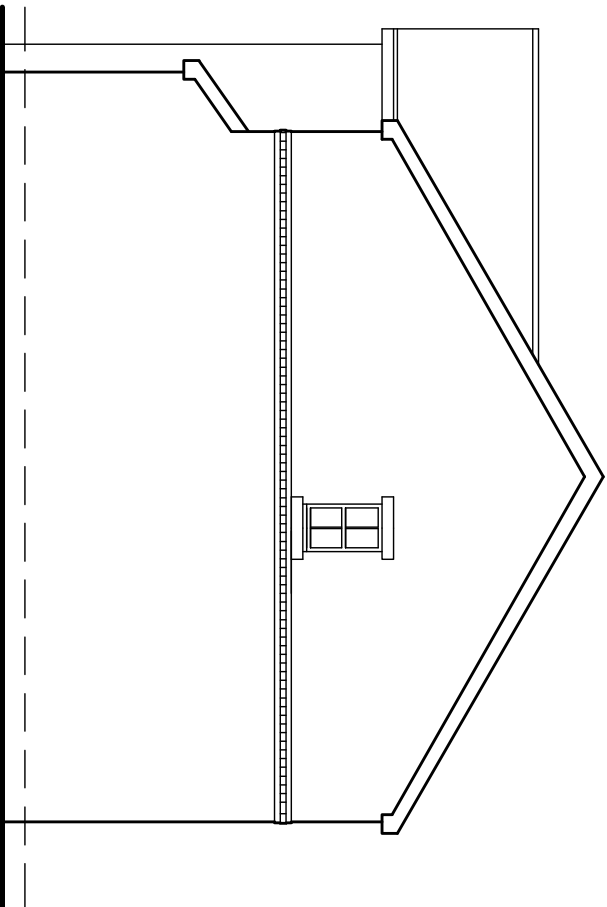


side elevation

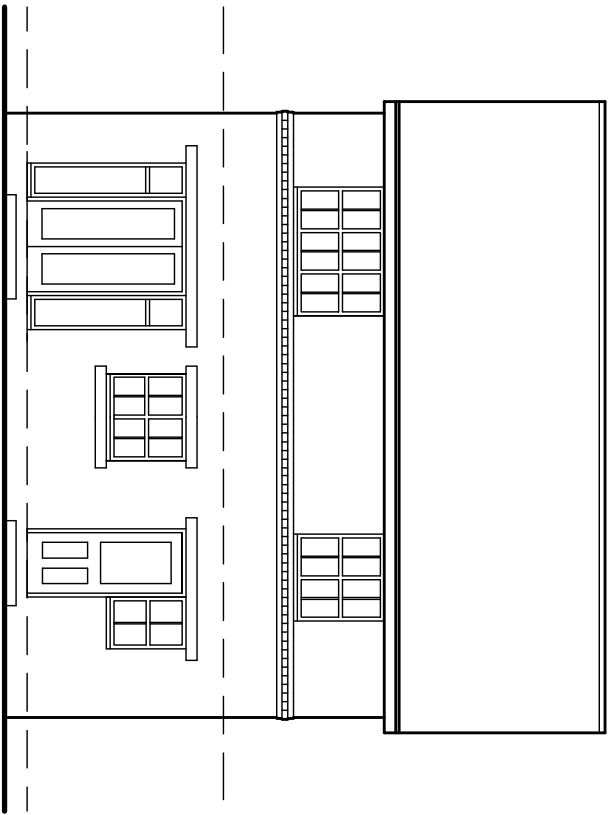


rear elevation

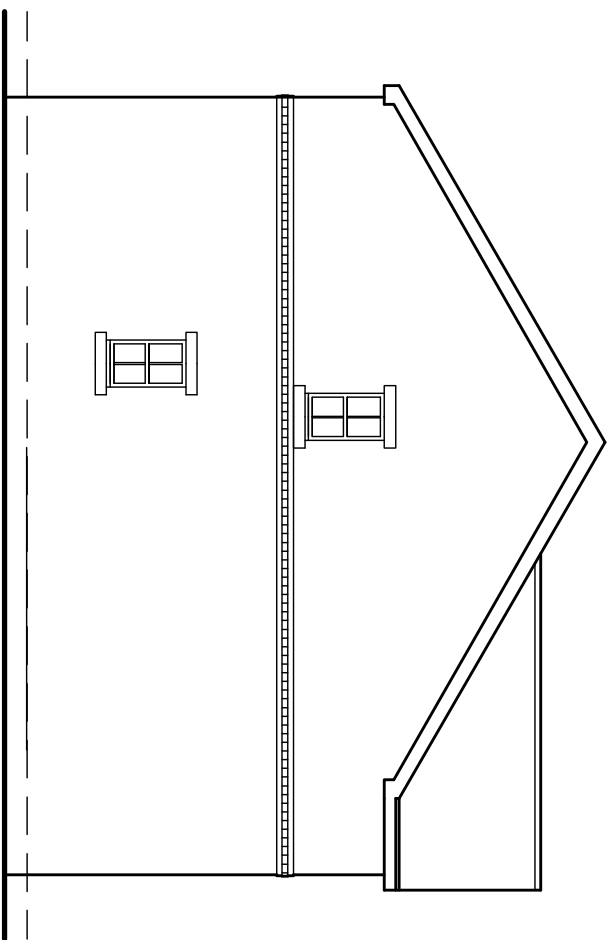

side elevation

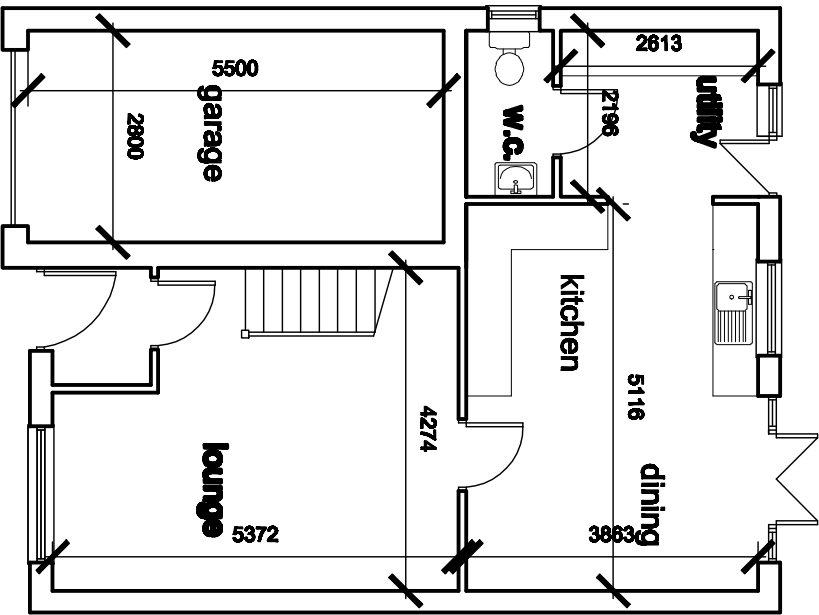

Ground Floor Plan

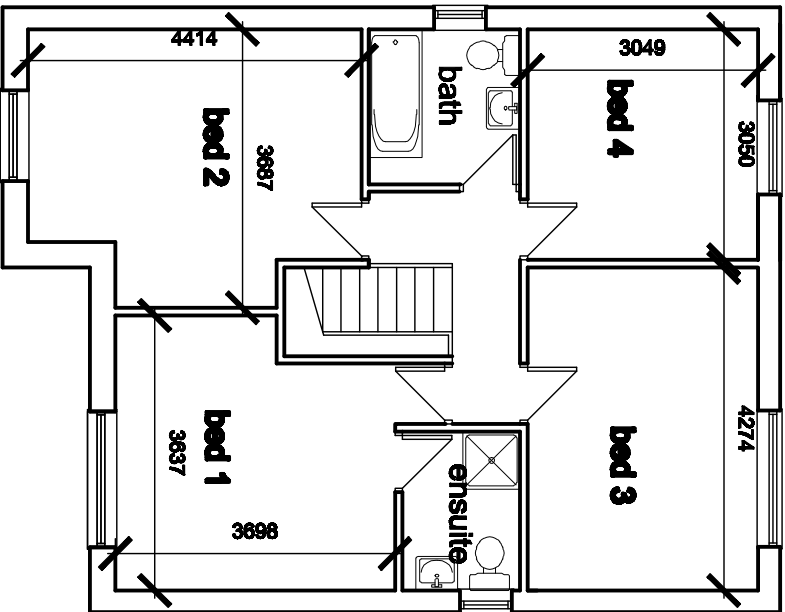

First Floor Plan



LOCATION PLAN

SCALE 1:1250



CONC POSTS
6" X5" DARK STAINED TIMBER
LARCH LAP FENCING PANELS

FENCE TYPE A

CONC POSTS
125X25MM DARK STAINED TIMBER
FENCING AND RAILS
CONC GRAVEL BOARDS

FENCE TYPE B
1800MM HIGH

EXISTING STONE WALL RETAINED OPENINGS
FORMED FOR NEW ENTRANCE AND WALL RESULT IN
MATERIALS SALVAGED FROM EXISTING TO FORM
FULL FRONT BOUNDARY WALL

HIGHAM COMMON ROAD

SITE PLAN

SCALE 1:200

White Agus Partnership				PROVINCENCE VILLA, 42 SACOVILLE STREET, BARNESLEY, S70 2JH SURVEYORS AND BUILDING DESIGN CONSULTANTS			
Project: RESIDENTIAL DEVELOPMENT HIGHAM COMMON ROAD BARNESLEY				Client: MR G. HANSON			
Drawing Title: PLANS AND ELEVATIONS				Date: FEB 2010	Scale: 1:100 @ A2		
Rev: 09-079				Dwg. No. 04	Rev. A		
Date: 04-04-11	Suffix: A	Description: IMMOR REVISIONS			Date:	Suffix:	Description: