




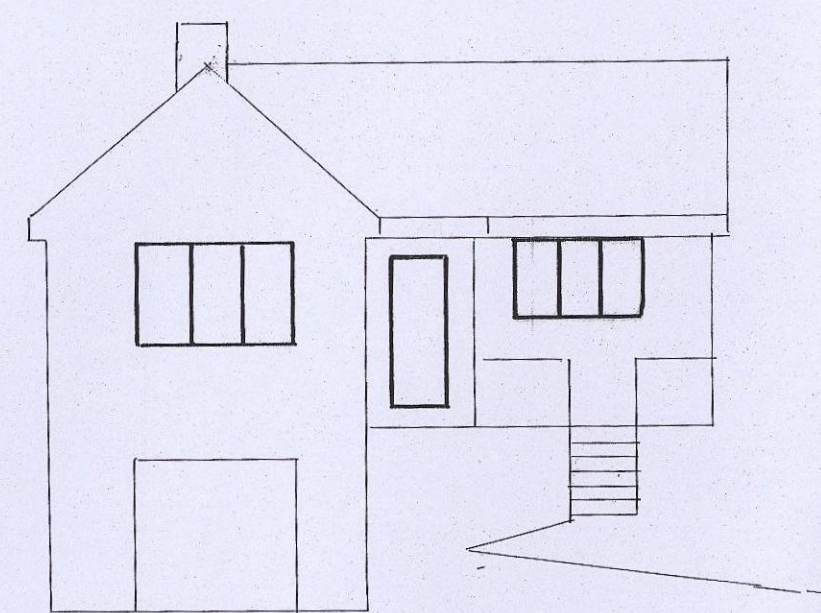


EXISTING FRONT ELEVATION

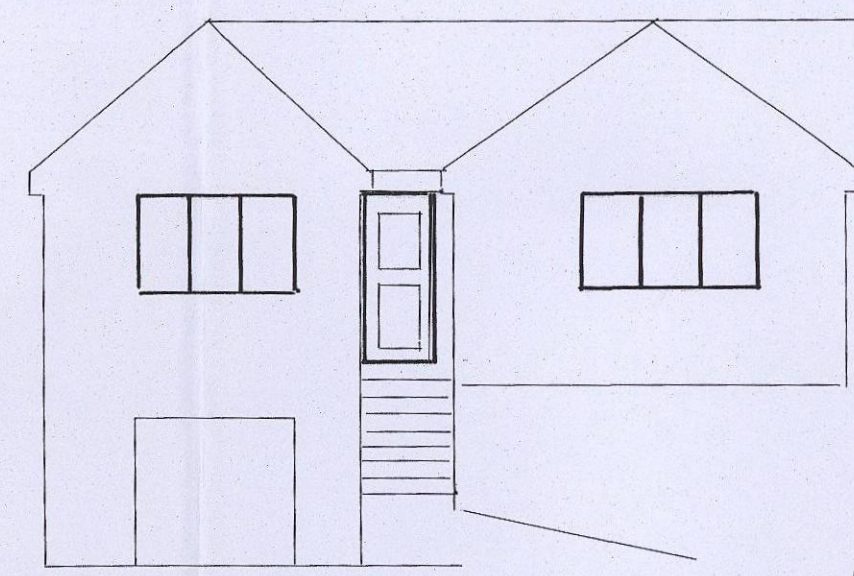

PROPOSED FRONT ELEVATION

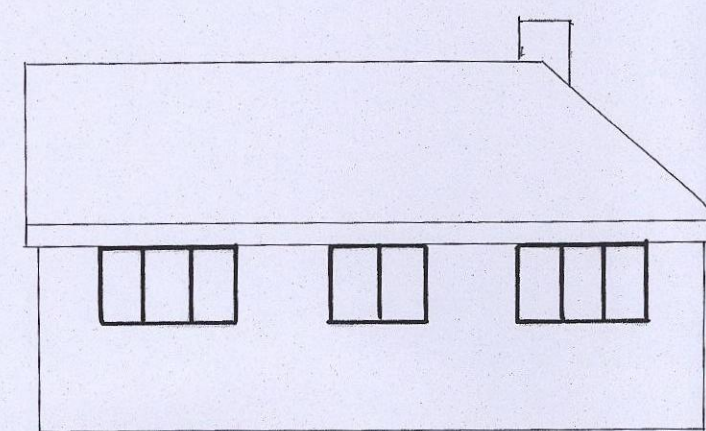


EXISTING REAR ELEVATION

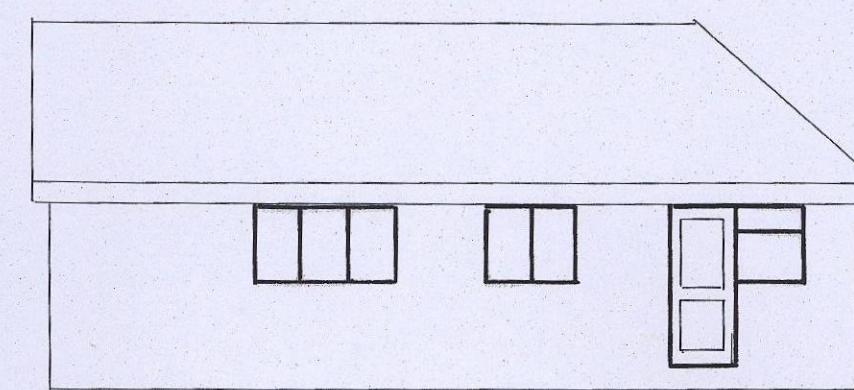


PROPOSED REAR ELEVATION


ELEVATIONS SCALE 1:100

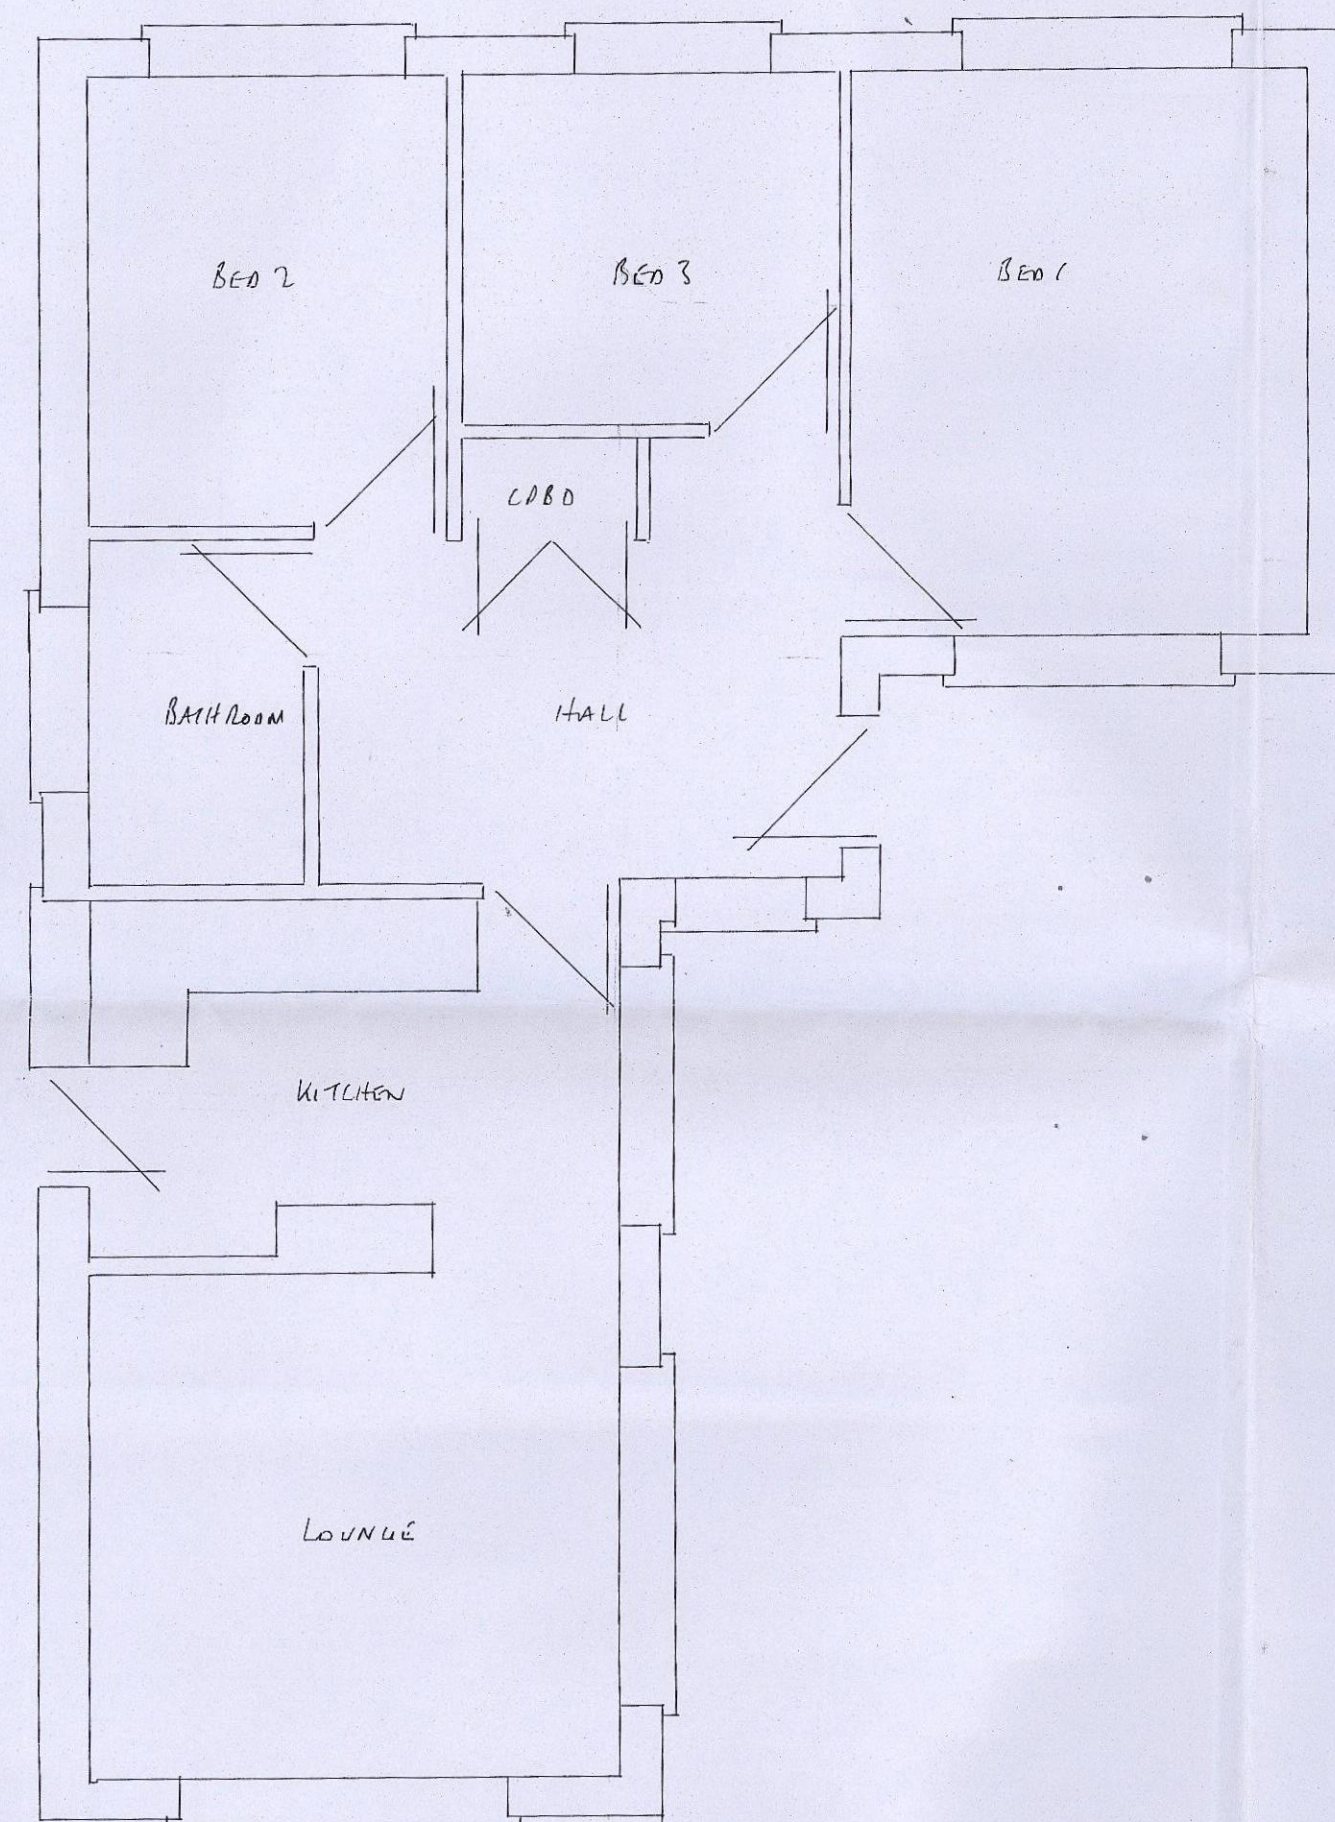


EXISTING PLAN SCALE 1:50

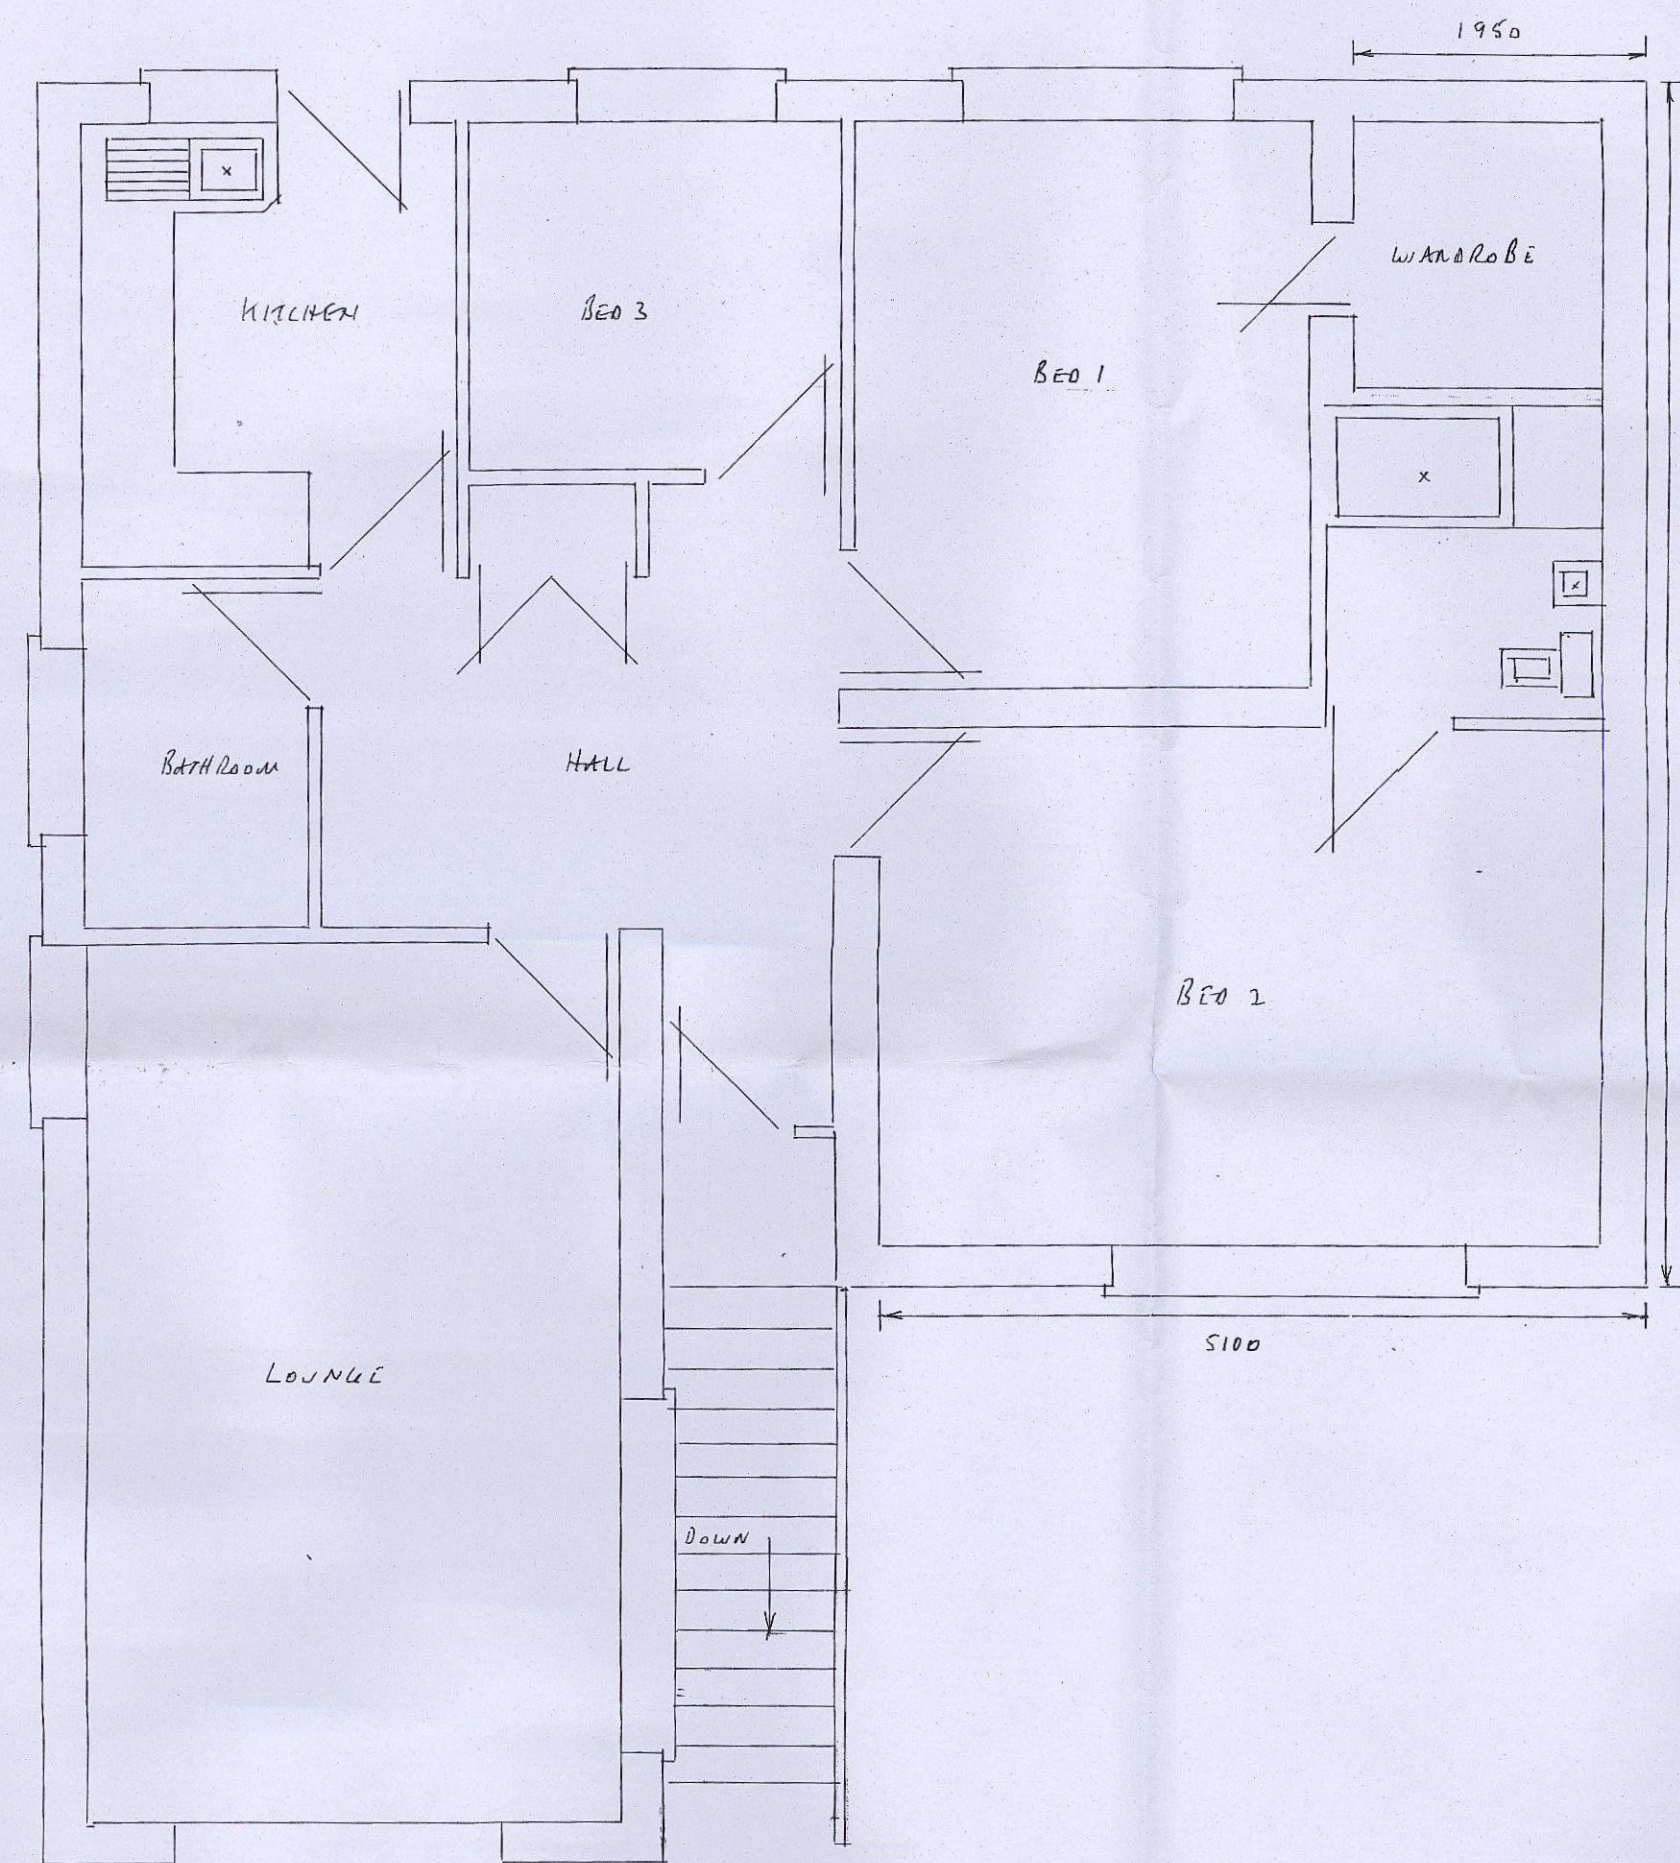


PROPOSED PLAN SCALE 1:50

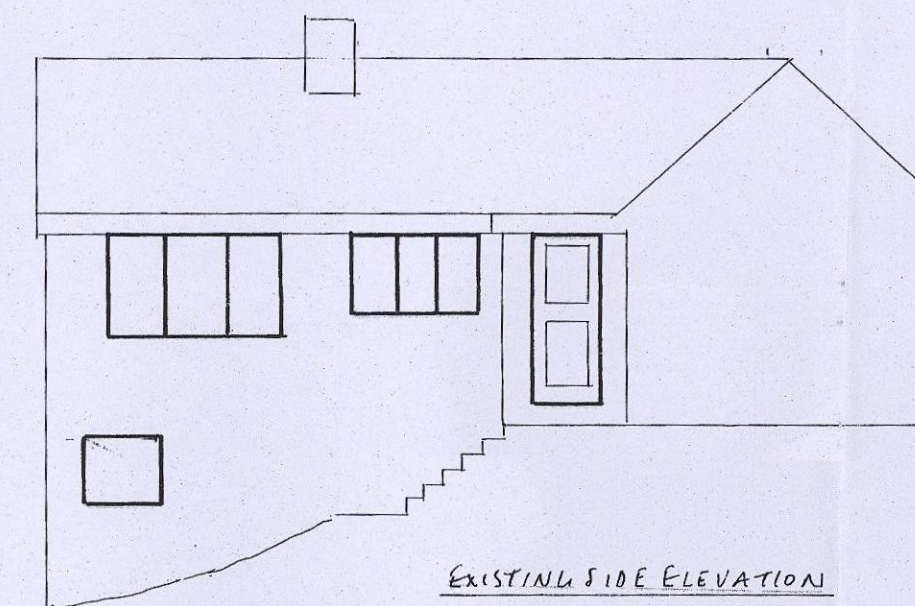


EXISTING SIDE ELEVATION

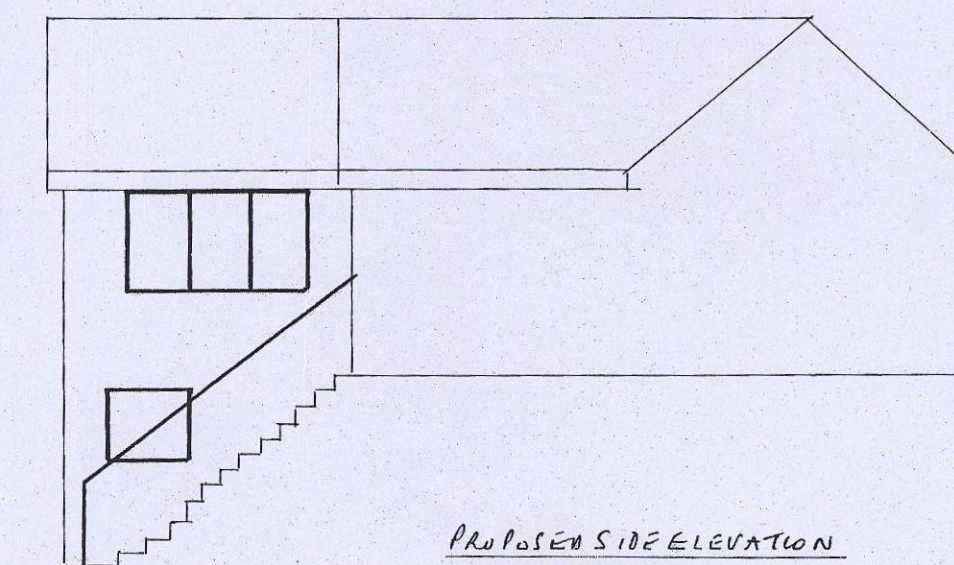


PROPOSED SIDE ELEVATION

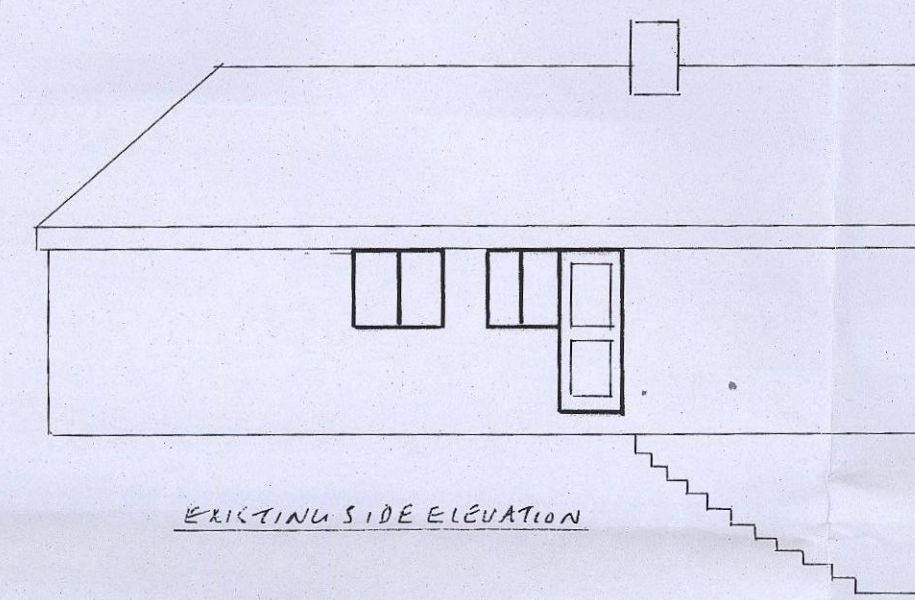

EXISTING SIDE ELEVATION

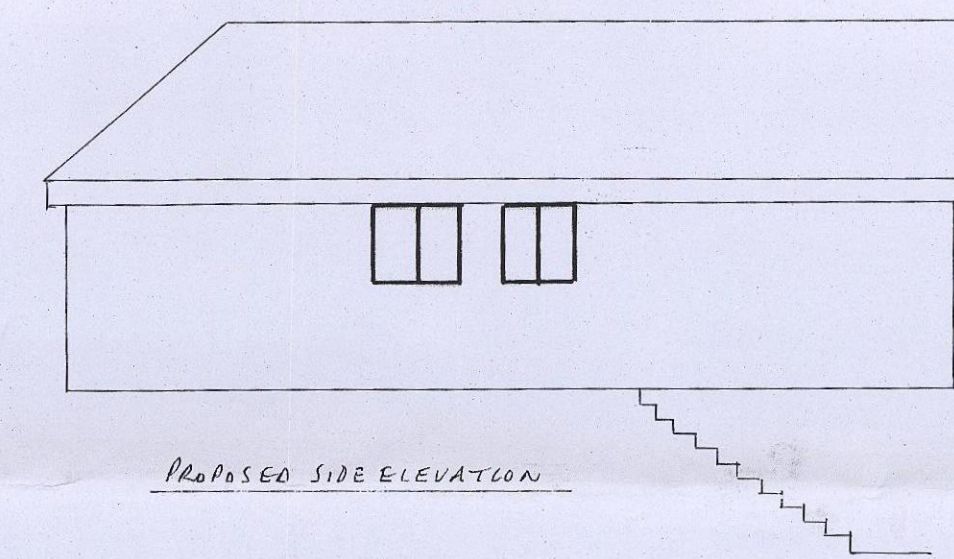

PROPOSED SIDE ELEVATION

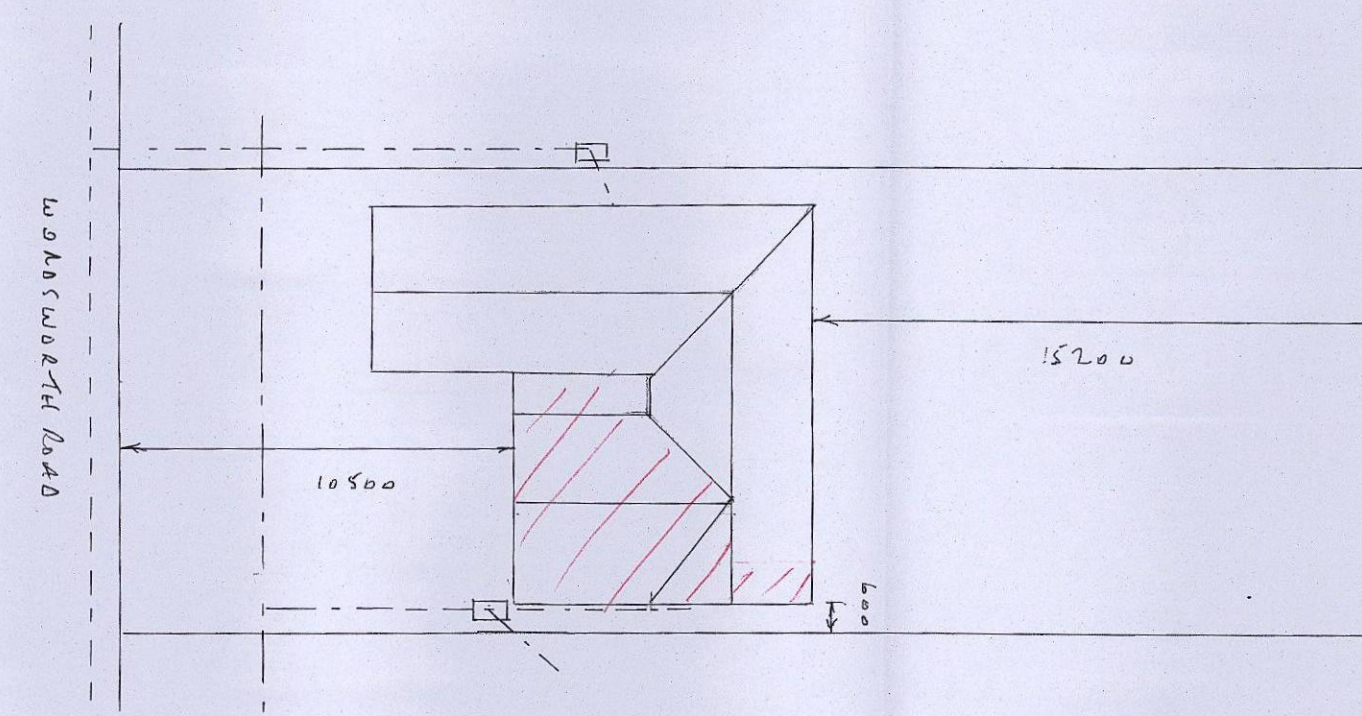

SITE PLAN SCALE 1:200

PROPOSED SINGLE STOREY FRONT & SIDE EXTENSION AT:-
24 WORDSWORTH ROAD
MONK BRETON
BARNLEY