


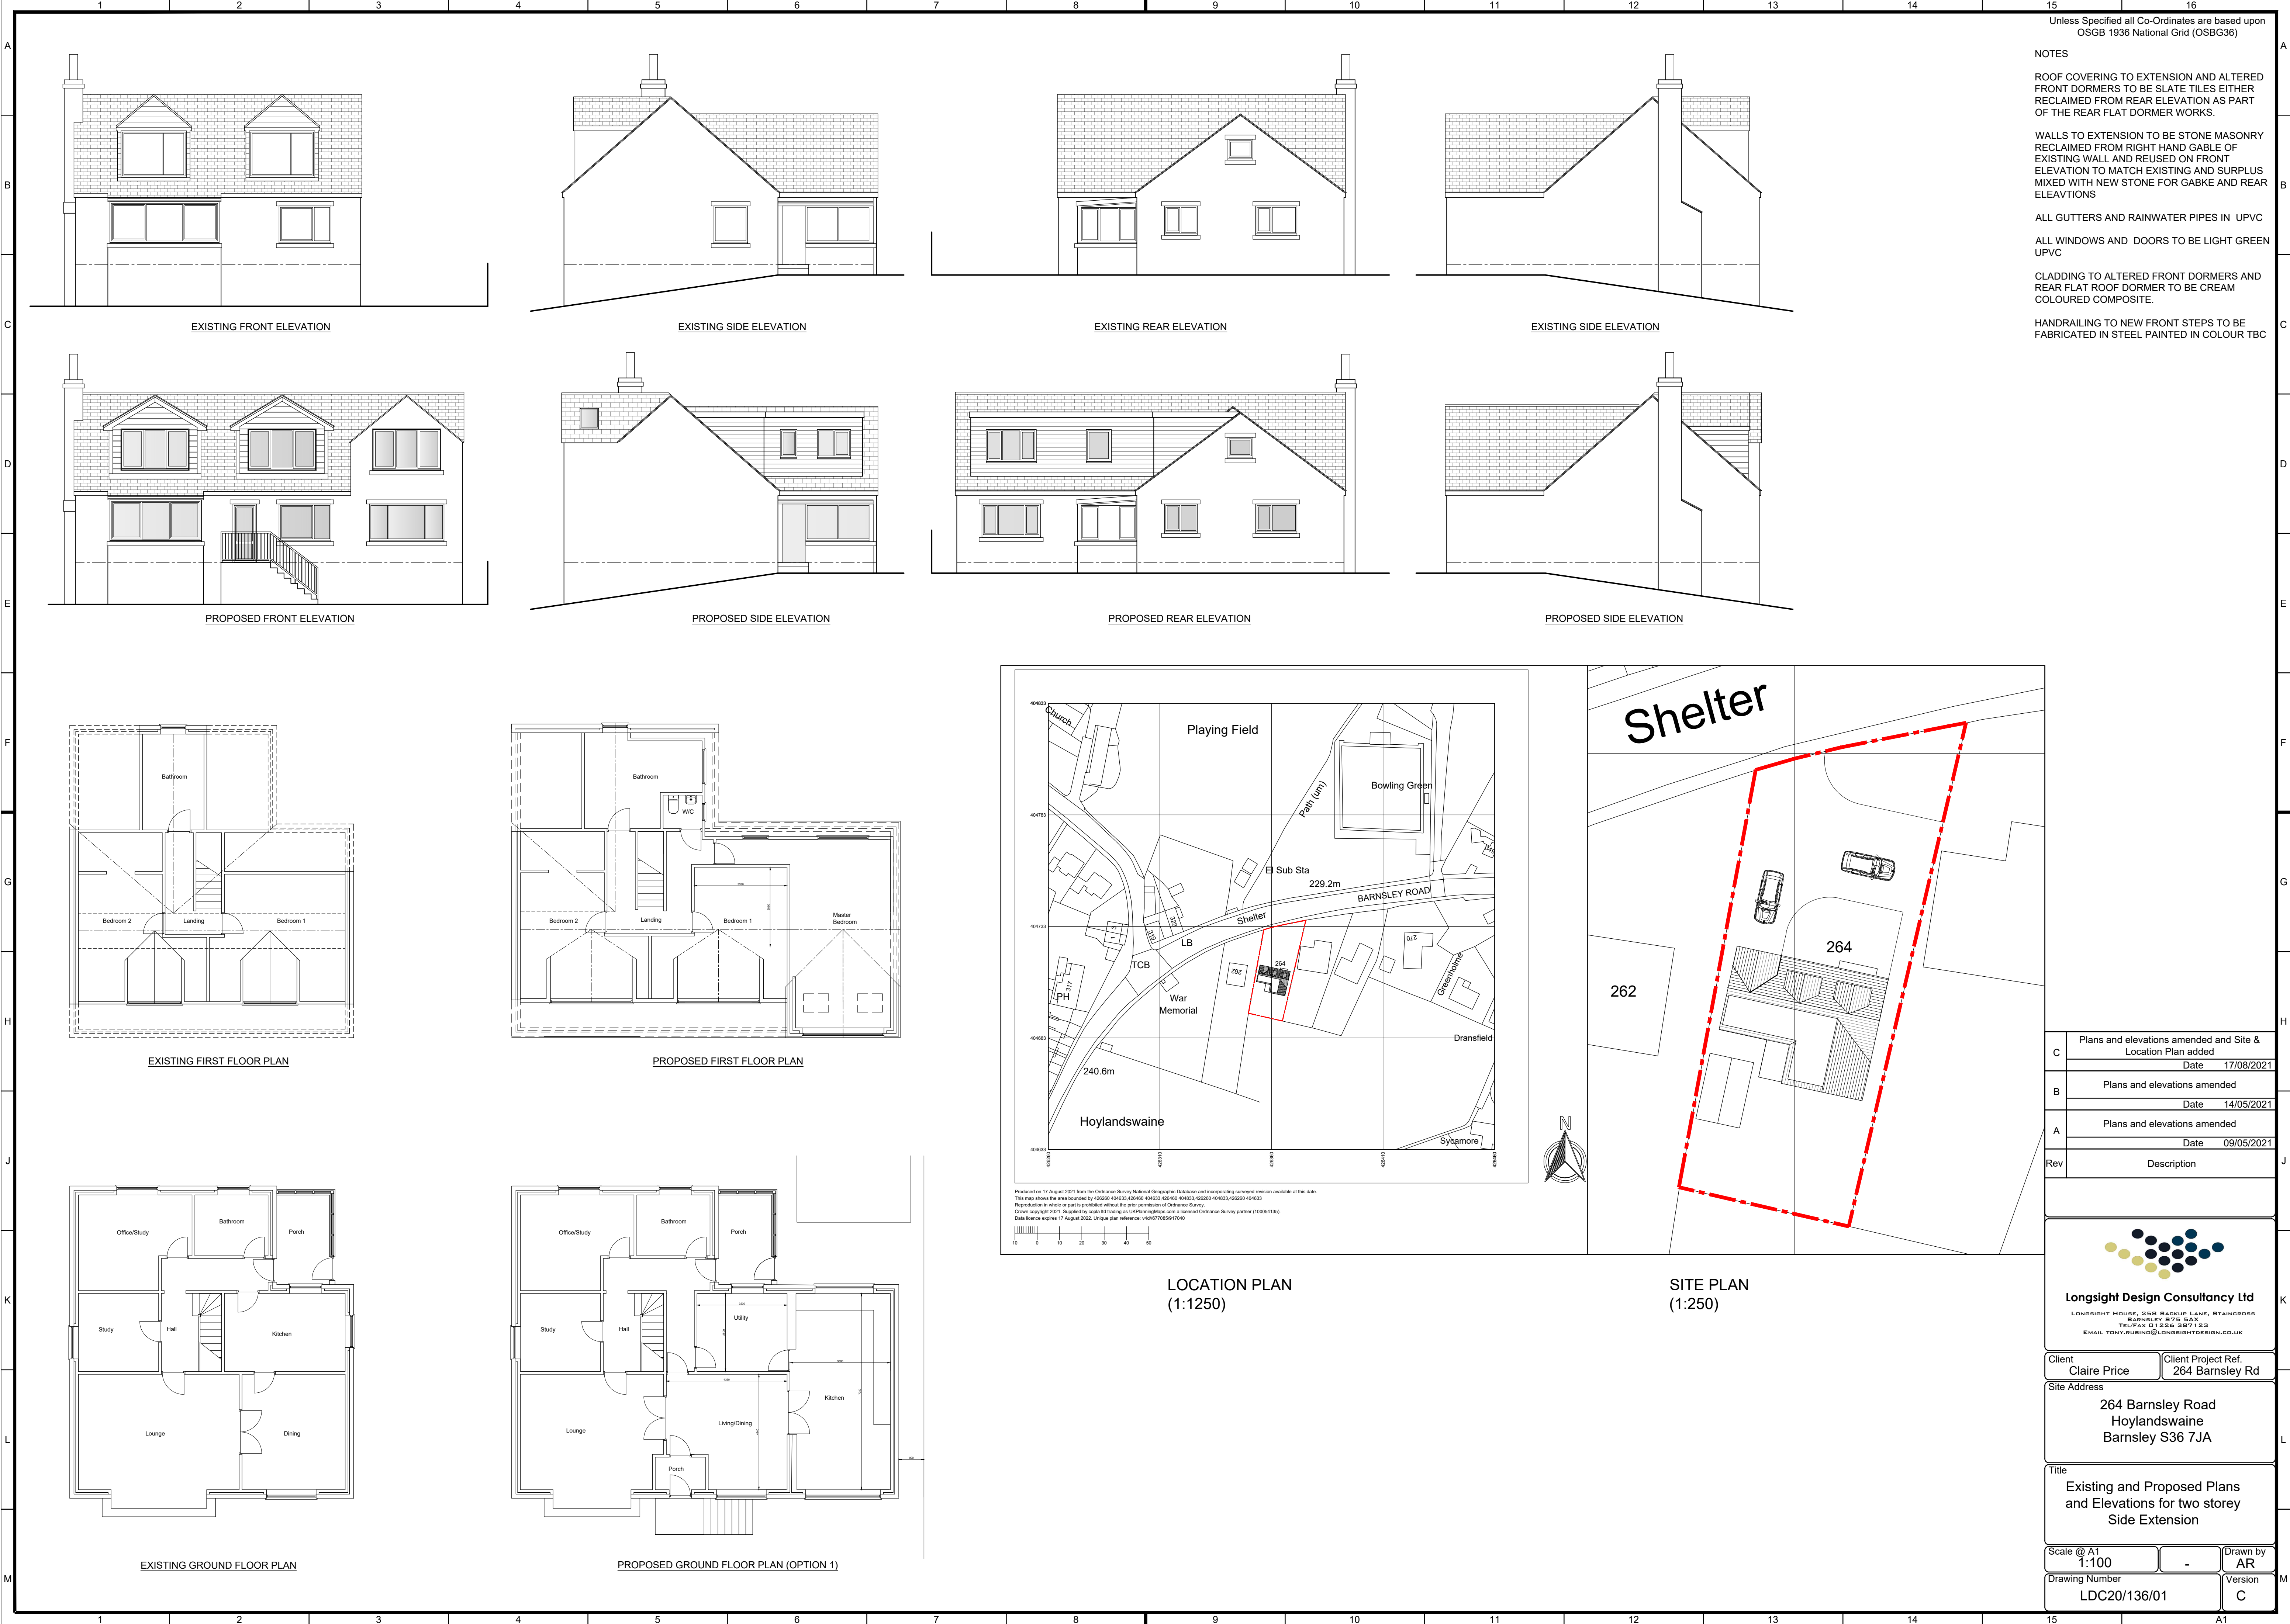

Unless Specified all Co-Ordinates are based upon OSGB 1936 National Grid (OSBG36)

- NOTES
- ROOF COVERING TO EXTENSION AND ALTERED FRONT DORMERS TO BE SLATE TILES EITHER RECLAIMED FROM REAR ELEVATION AS PART OF THE REAR FLAT DORMER WORKS.
 - WALLS TO EXTENSION TO BE STONE MASONRY RECLAIMED FROM RIGHT HAND GABLE OF EXISTING WALL AND REUSED ON FRONT ELEVATION TO MATCH EXISTING AND SURPLUS MIXED WITH NEW STONE FOR GABKE AND REAR ELEAVTIONS
 - ALL GUTTERS AND RAINWATER PIPES IN UPVC
 - ALL WINDOWS AND DOORS TO BE LIGHT GREEN UPVC
 - CLADDING TO ALTERED FRONT DORMERS AND REAR FLAT ROOF DORMER TO BE CREAM COLOURED COMPOSITE.
 - HANDRAILING TO NEW FRONT STEPS TO BE FABRICATED IN STEEL PAINTED IN COLOUR TBC

C	Plans and elevations amended and Site & Location Plan added	
	Date	17/08/2021
B	Plans and elevations amended	
	Date	14/05/2021
A	Plans and elevations amended	
	Date	09/05/2021
Rev	Description	



Longsight Design Consultancy Ltd
LONGSIGHT HOUSE, 258 BACKUP LANE, STAINCROSS
BARNLEY S75 5AX
TEL/FAX 01225 387123
EMAIL TONY.RUBING@LONGSIGHTDESIGN.CO.UK

Client	Claire Price	Client Project Ref.	264 Barnsley Rd
Site Address			
264 Barnsley Road Hoylandswaine Barnsley S36 7JA			
Title			
Existing and Proposed Plans and Elevations for two storey Side Extension			
Scale @ A1	1:100	-	Drawn by AR
Drawing Number	LDC20/136/01	Version	C