


|                |         |
|----------------|---------|
| Drawing No.    | Rev No. |
| MPS001    -004 | A       |

DO NOT SCALE: Contractor to check all dimensions and report any omissions or errors

NOTES

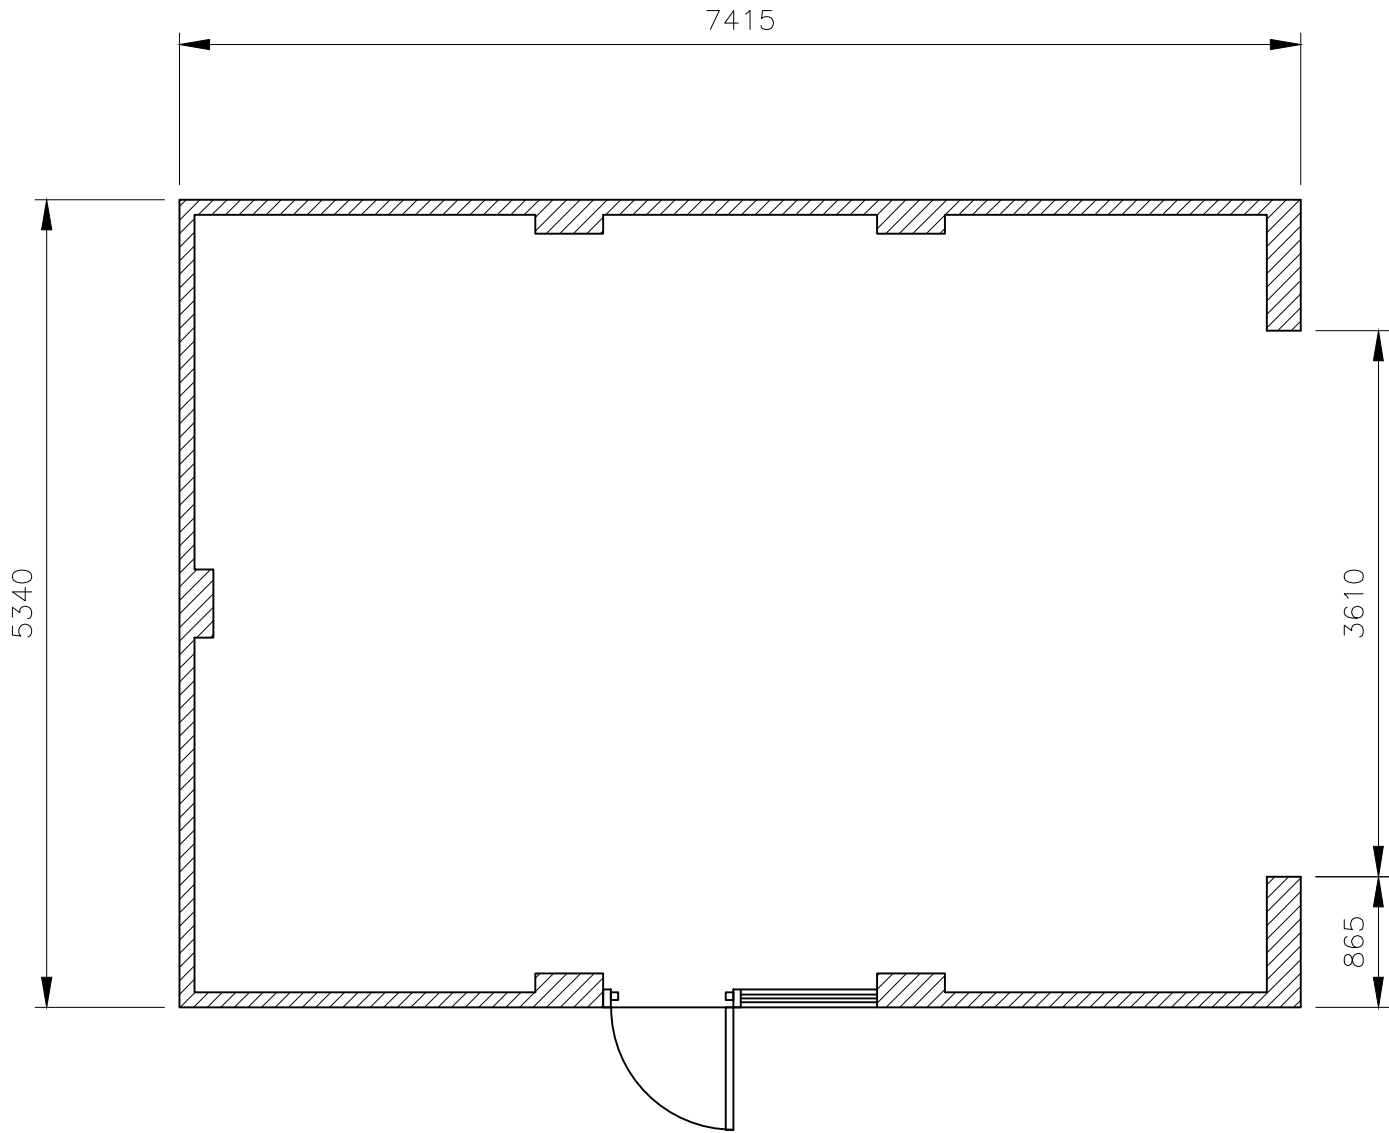

PROPOSED GARAGE FLOOR PLAN  
SCALE 1:50 AT A3

|     |              |     |     |     |          |
|-----|--------------|-----|-----|-----|----------|
| A   | Size reduced | JRB |     |     | 11/05/18 |
| Rev | Description  | By  | Chk | App | Date     |

JRB DESIGNS Ltd  
1 Saville Road  
Cudworth  
Barnsley  
S72 8LT  
Tel: 01226 383542  
Fax: 01226 380078  
Mob: 07970 541192  
Email: john@jrbdesigns.co.uk

This drawing is copyright. © jrbdesigns Ltd.

Client

MR. P SPURR

Drawing Title

PROPOSED PLANS

Address

36 PLUMPLTON PARK  
SHAFTON  
BARNSELEY  
S72 8WF

Project Title:

PROPOSED DETACHED GARAGE

Purpose of Issue:

PLANNING

Drawing Status

FIRST ISSUE

|                         |                    |                                   |
|-------------------------|--------------------|-----------------------------------|
| Scale at A3<br>AS SHOWN | Drawn By<br>JRB    | Date<br>12/03/2018                |
| Checked By              | Date<br>12/03/2018 | Approved By<br>Date<br>12/03/2018 |

|                       |                    |               |
|-----------------------|--------------------|---------------|
| Project No.<br>MPS001 | Drawing No.<br>004 | Revision<br>A |
|-----------------------|--------------------|---------------|

APPROVAL ☒ INFORMATION ☐ TENDER ☐ CONTRACT ☐ CONSTRUCTION ☐