




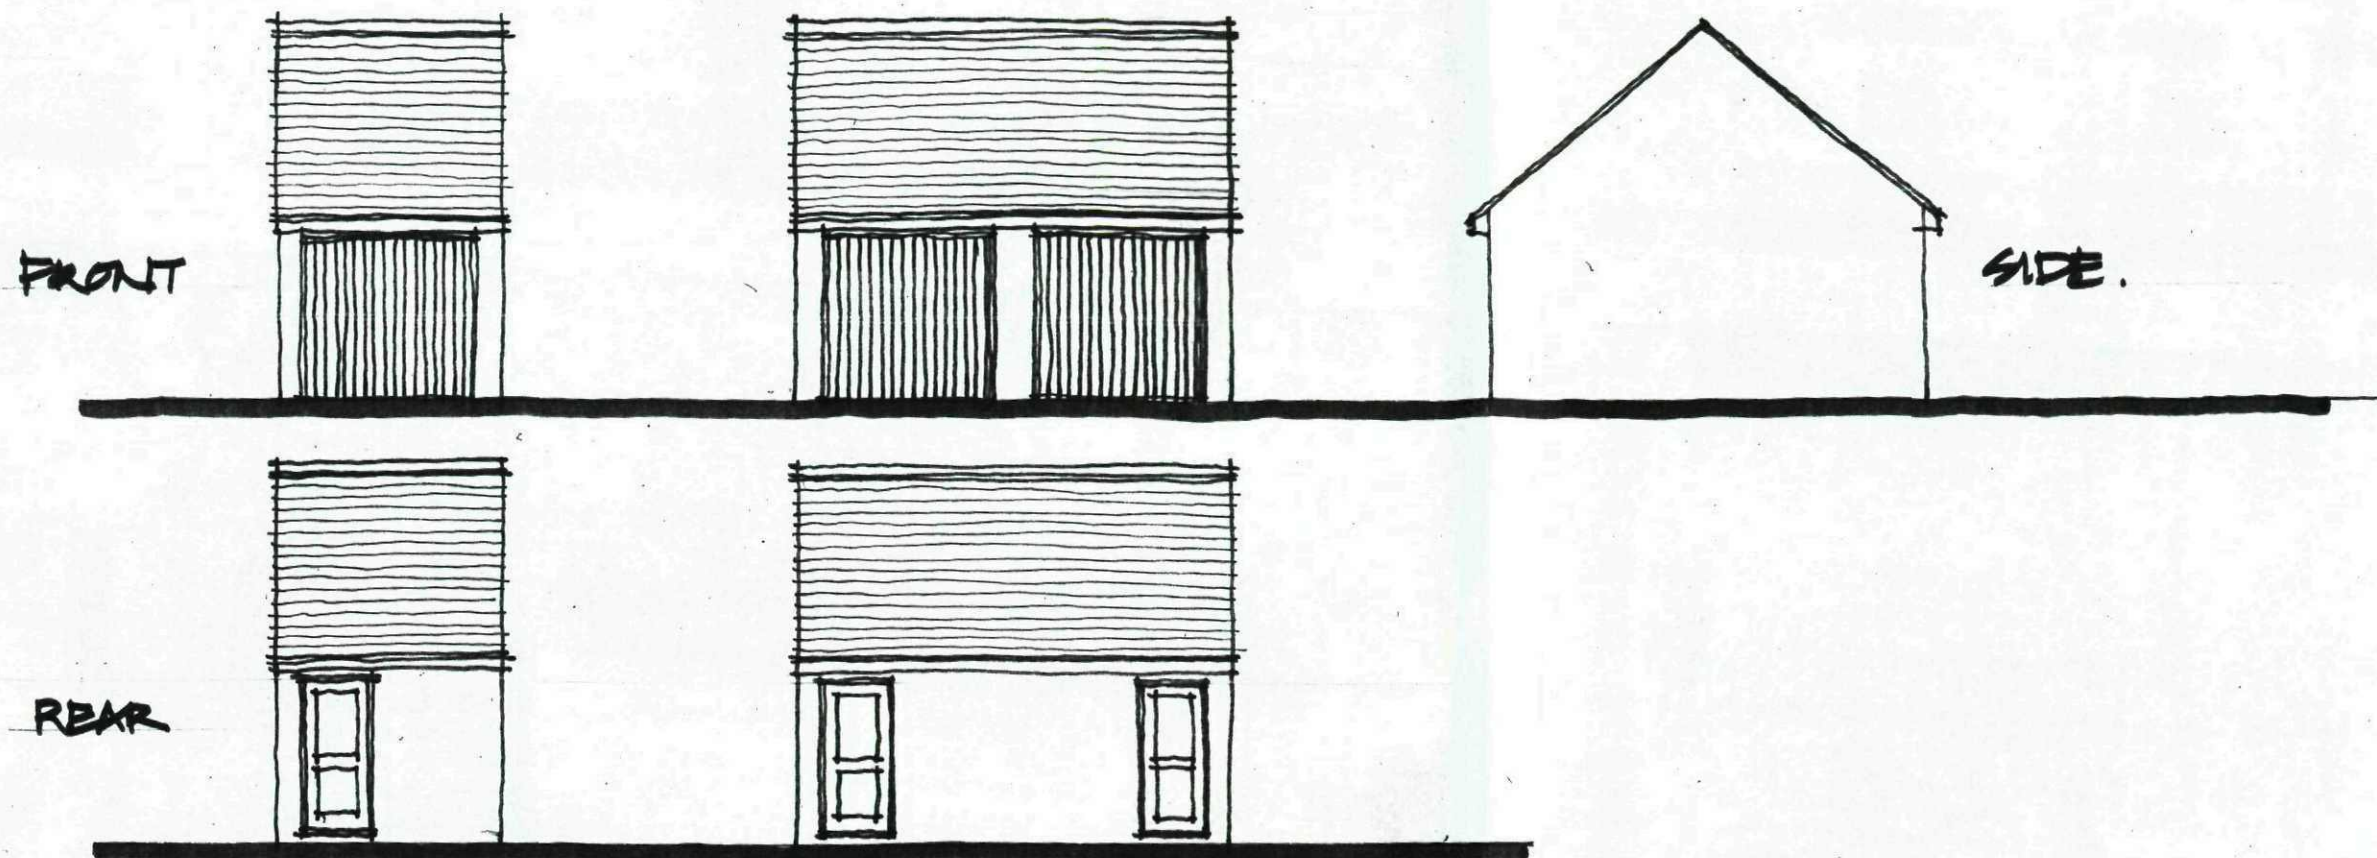

ELEVATIONS.

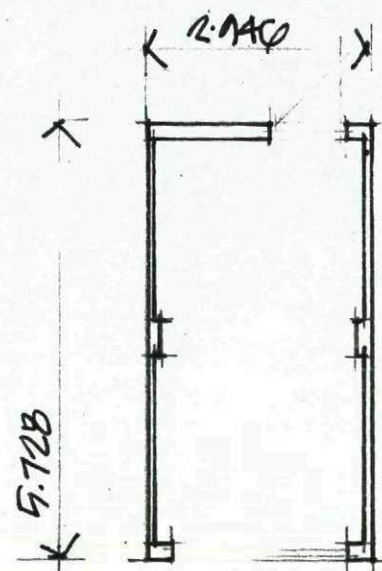


SINGLE
FLOOR PLANS.

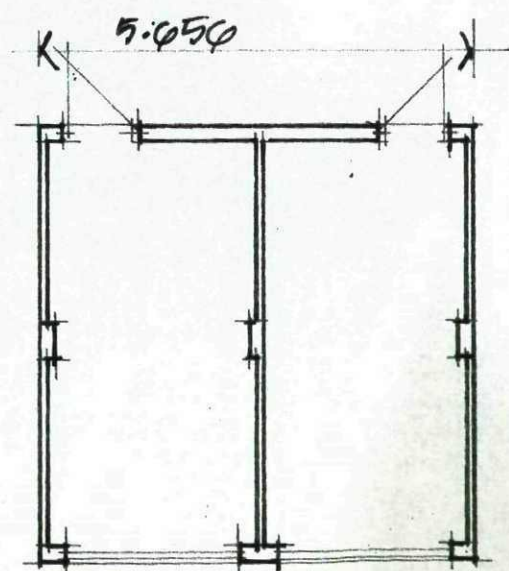


DOUBLE.


CLIENT	RICHARD RYDER PARTNERSHIP.				 LMP ARCHITECTURAL CONSULTANTS 213 PRESTON ROAD WHITTLE-LE-WOODS CHORLEY LANCASHIRE PR6 7PS TEL: 01257 261555 FAX: 01257 267224 E-MAIL: group@lmp213.com © Copyright Lawson Margerison Practice Ltd				
PROJECT	RESIDENTIAL DEVELOPMENT AT ROYSTON LANE, ROYSTON, BARNSELY.								
DRAWING TITLE	SINGLE AND DOUBLE GARAGE DETAILS.								
DATE	19.04.07	SCALE	1:100 @ A3.	DRAWN		K.B.	DRWG No.	06/171/P.10.	REV

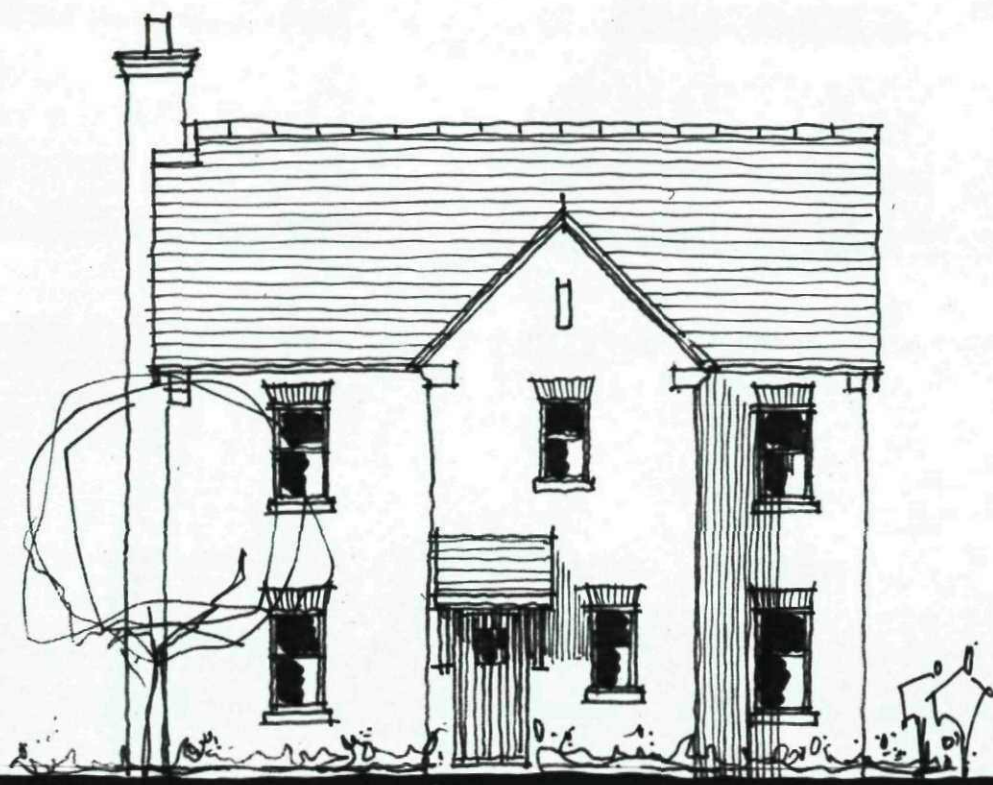


FRONT ELEVATION.

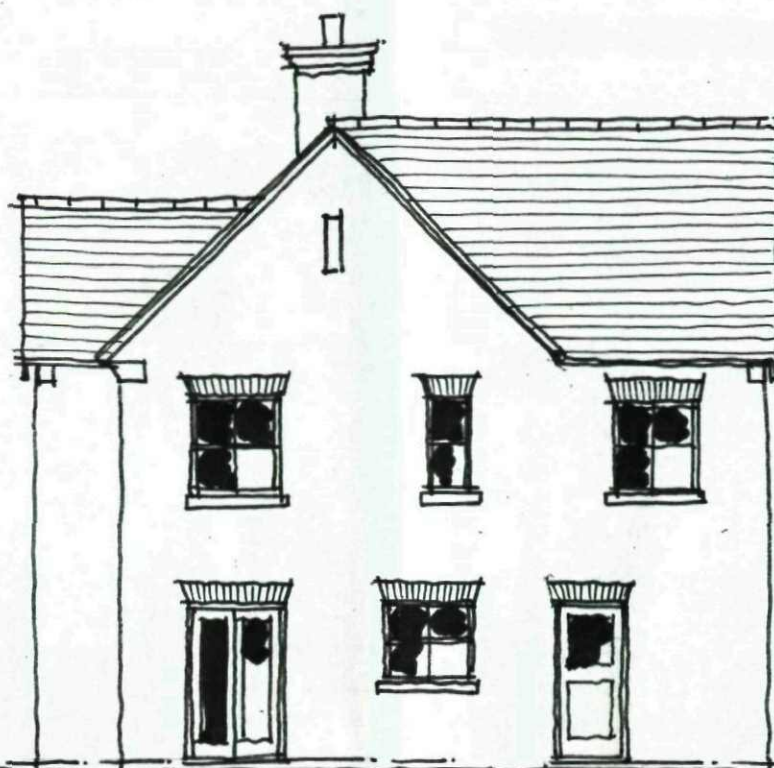

SIDE ELEVATION.

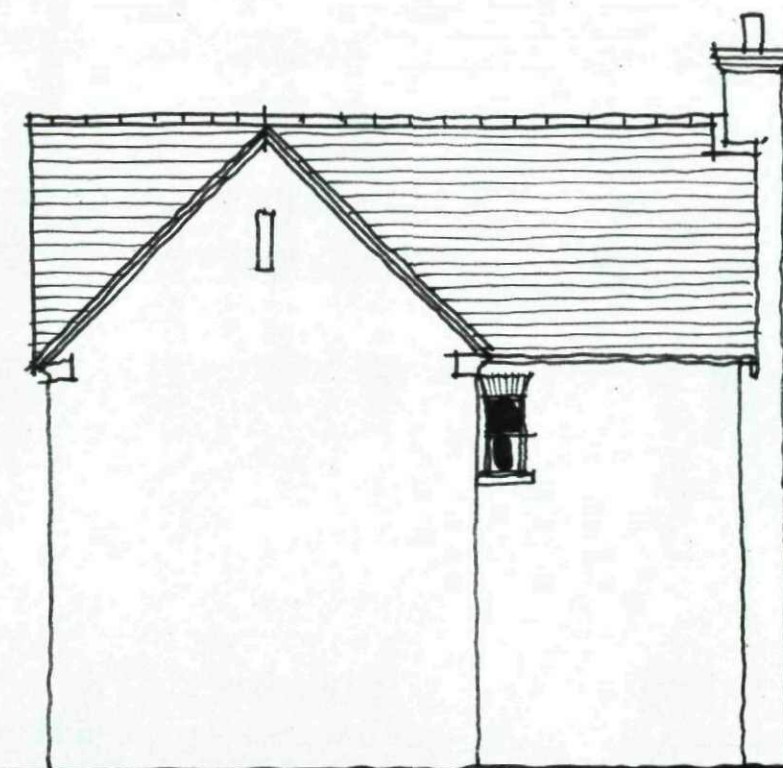

REAR ELEVATION.

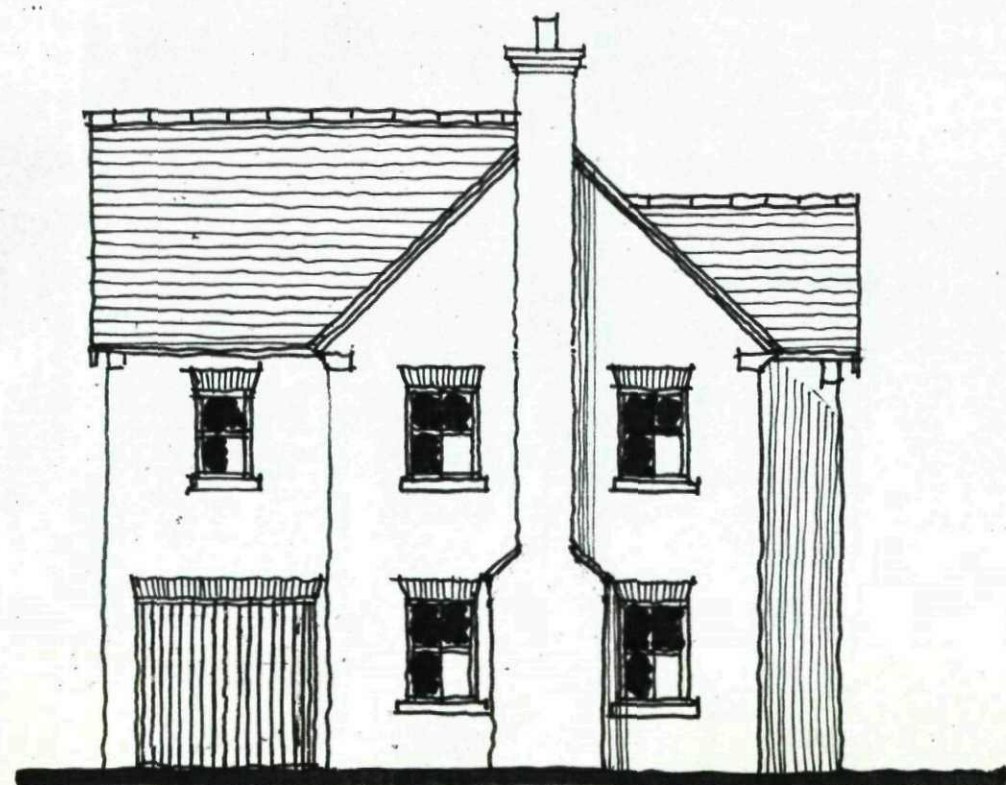

SIDE ELEVATION.

CLIENT	RICHARD RYDER PARTNERSHIP.				LMP ARCHITECTURAL CONSULTANTS 213 PRESTON ROAD WHITTLE-LE-WOODS CHORLEY LANCASHIRE PR6 7PS TEL: 01257 261555 FAX: 01257 267224 E-MAIL: group@lmp213.com © Copyright Lawson Margerison Practice Ltd.		
PROJECT	RESIDENTIAL DEVELOPMENT AT ROYSTON LANE, ROYSTON, BARNSELY						
DRAWING TITLE	HOUSE TYPE C - ELEVATIONS						
DATE	19.04.07	SCALE	1:100 @ A3.	DRAWN		JPL	
				DRWG No.	06/171/ P. 09.	REV	