
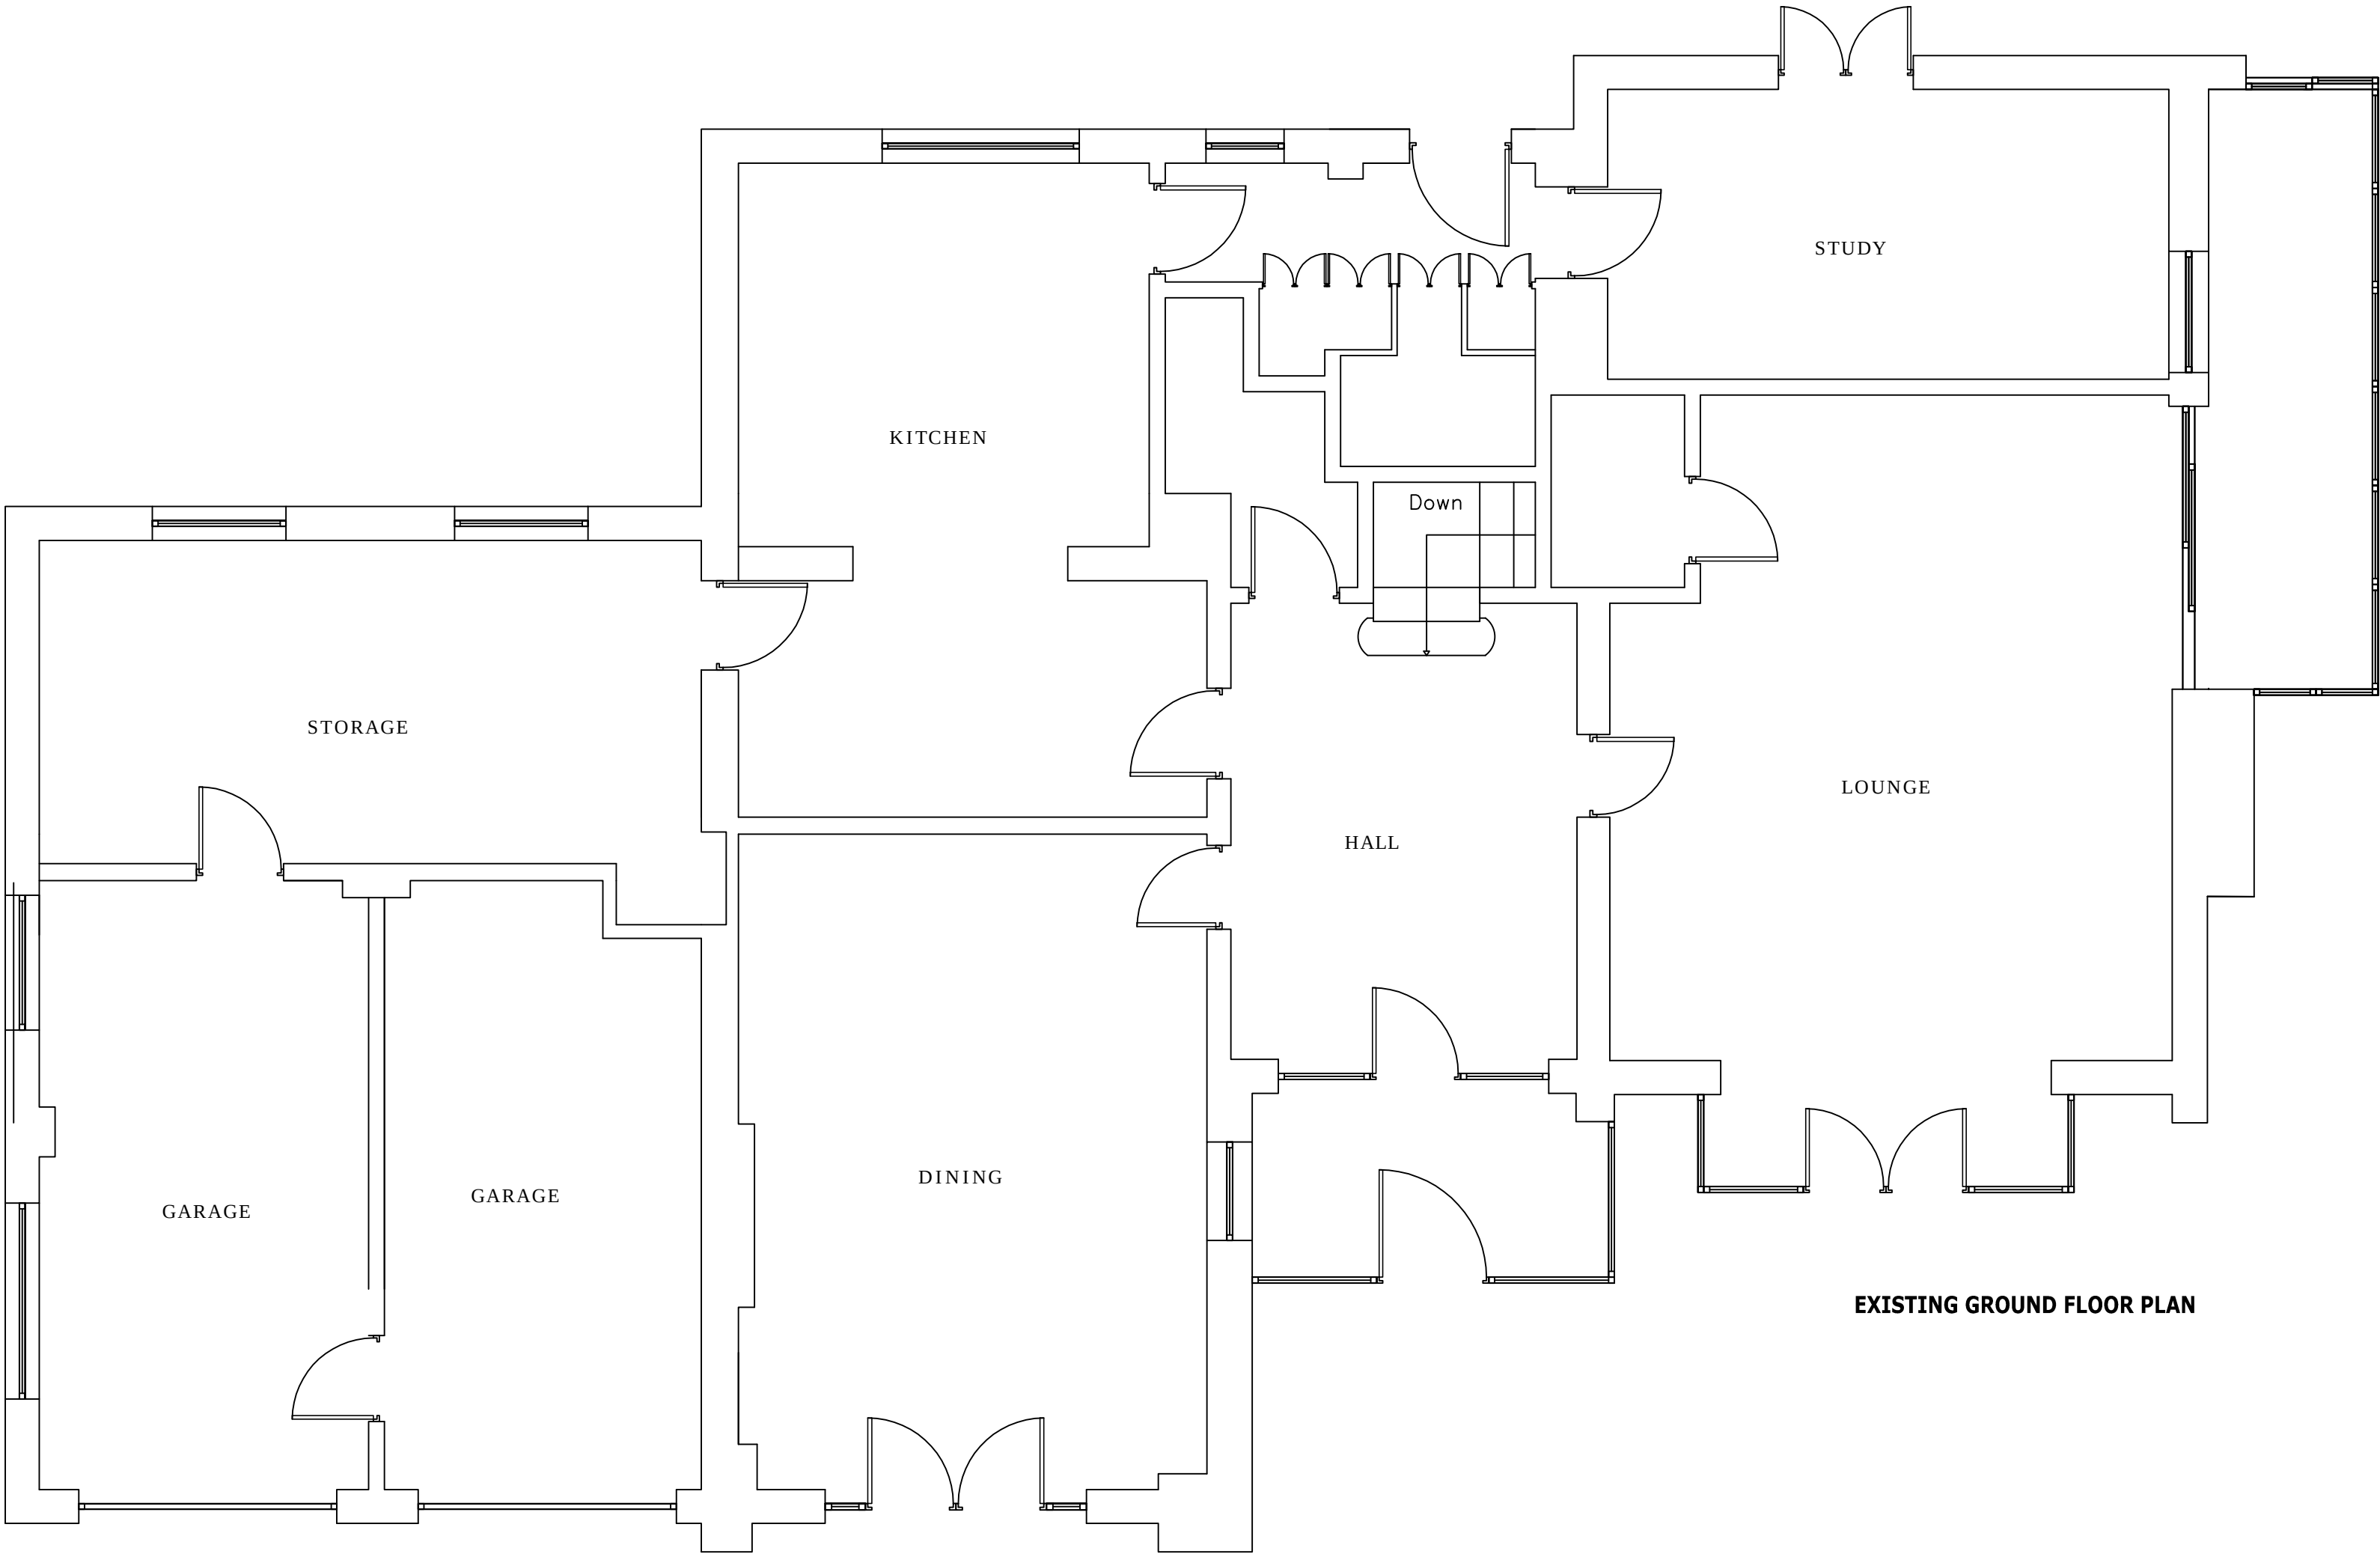
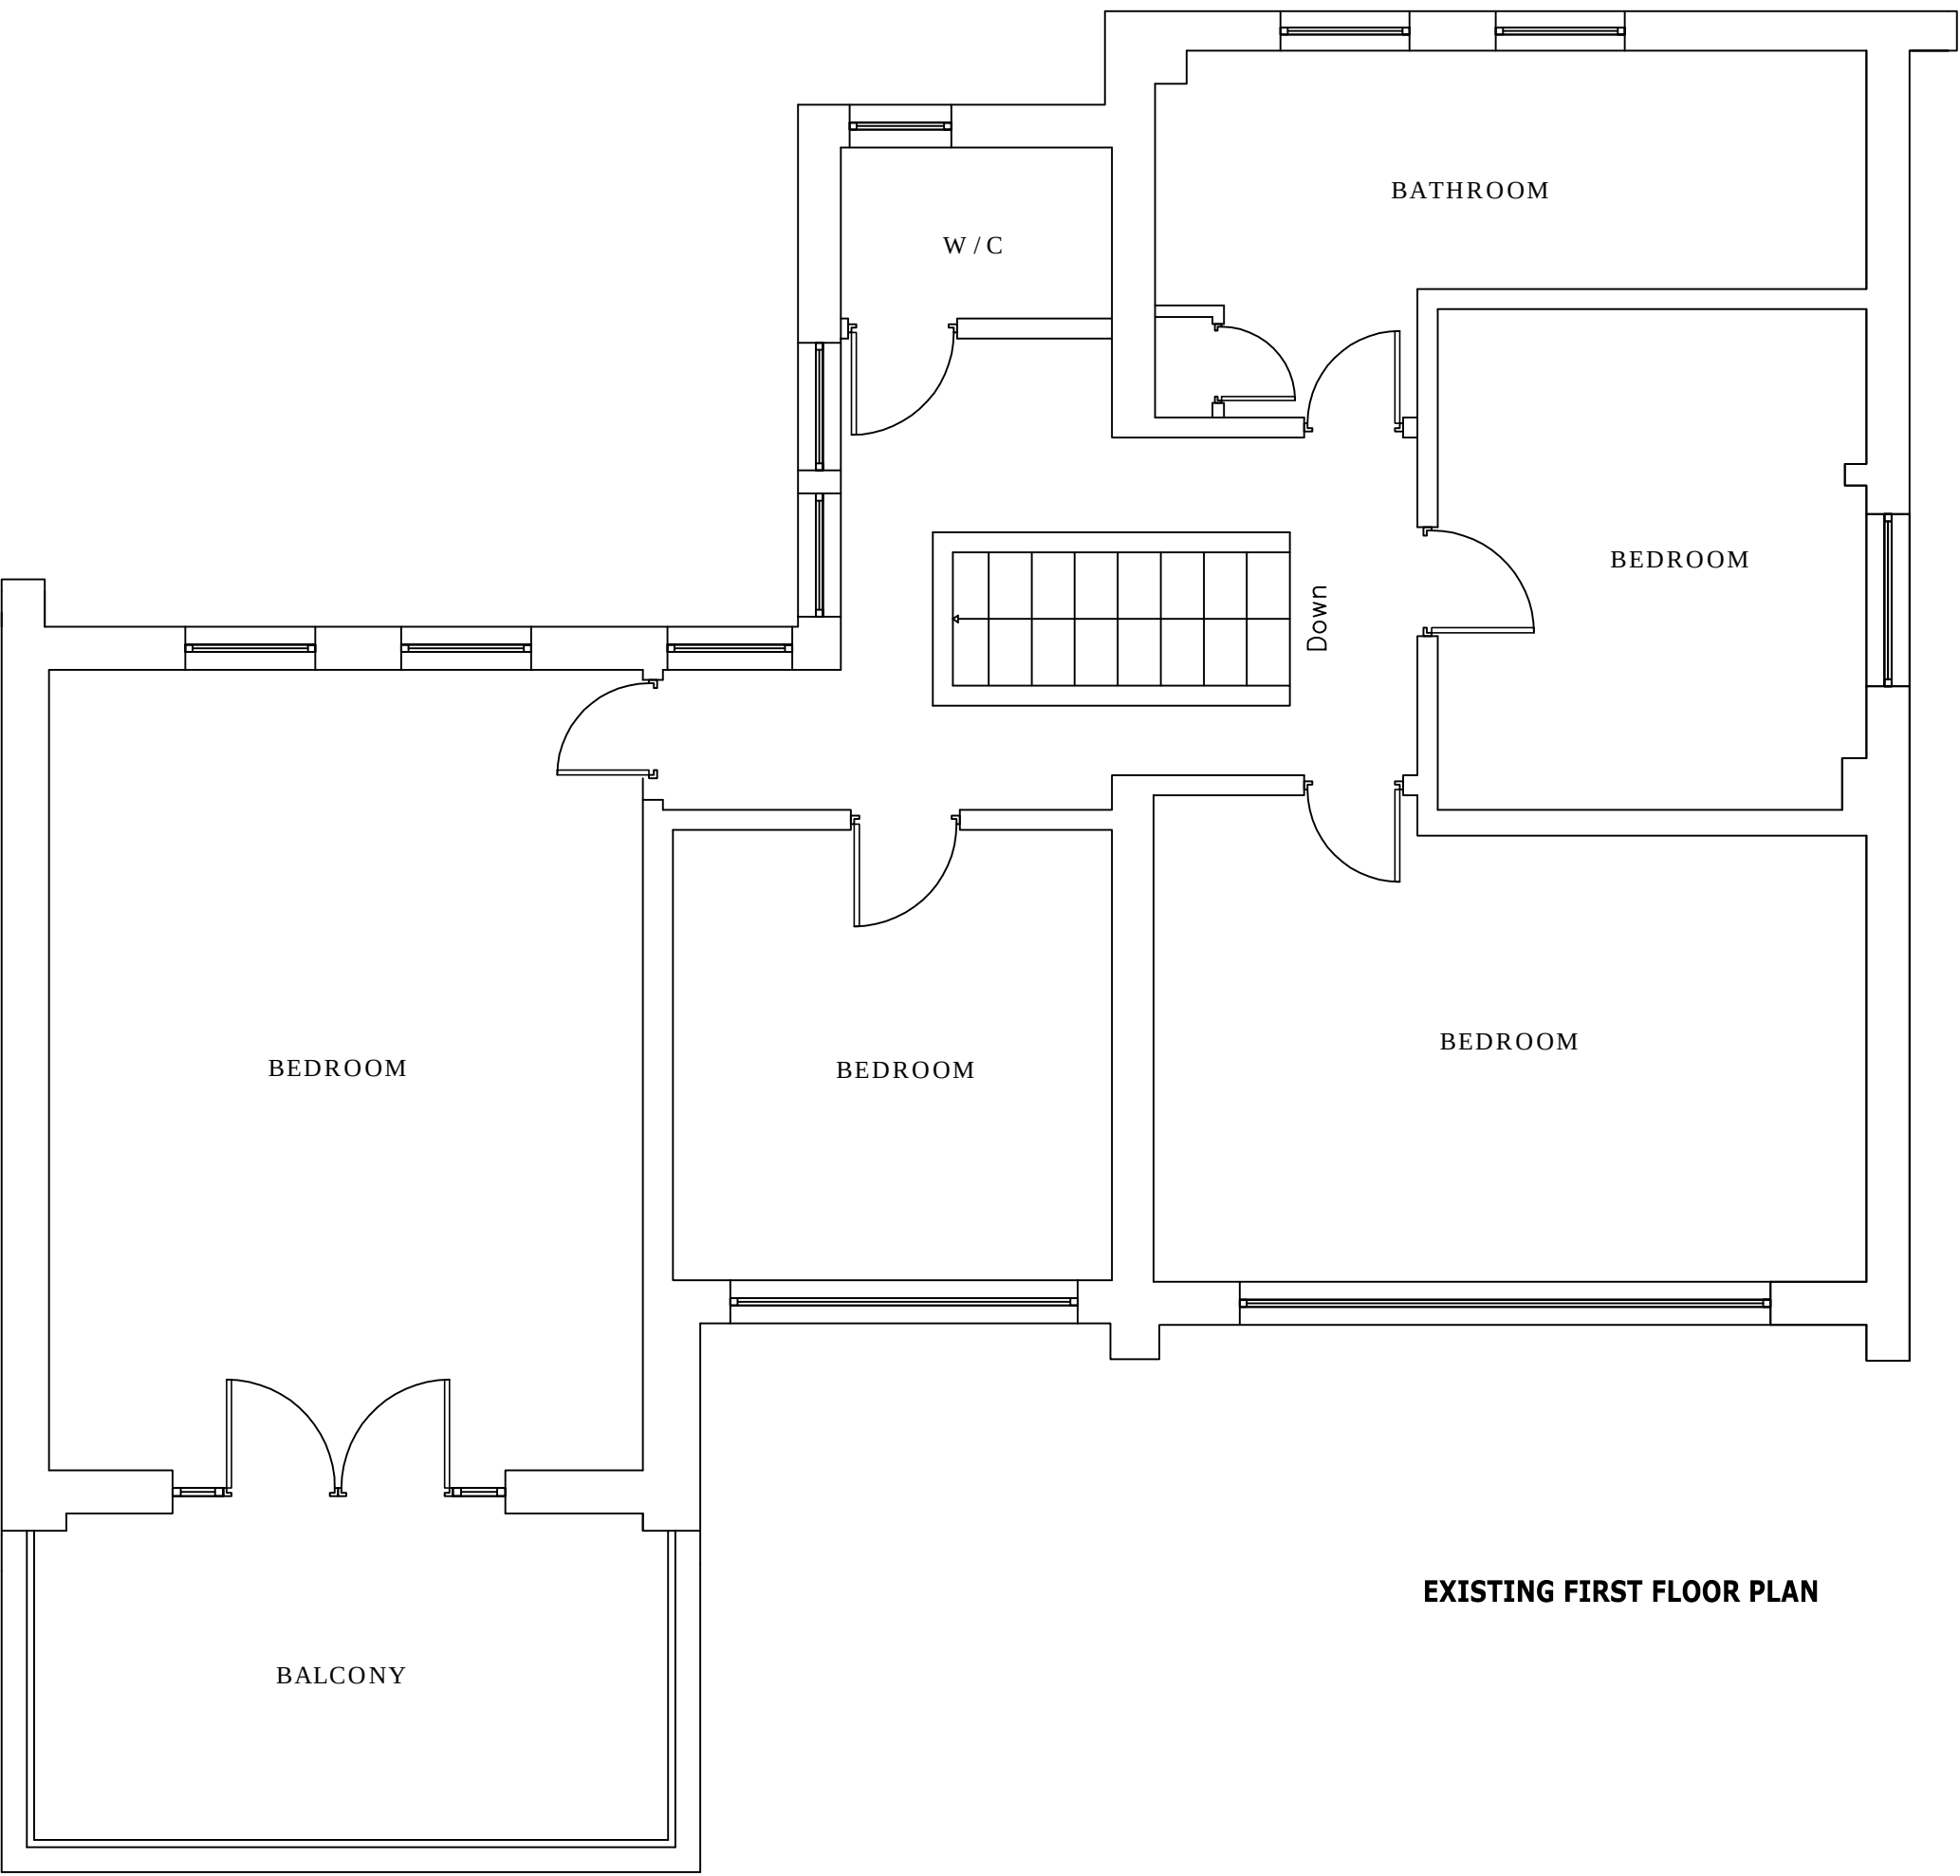
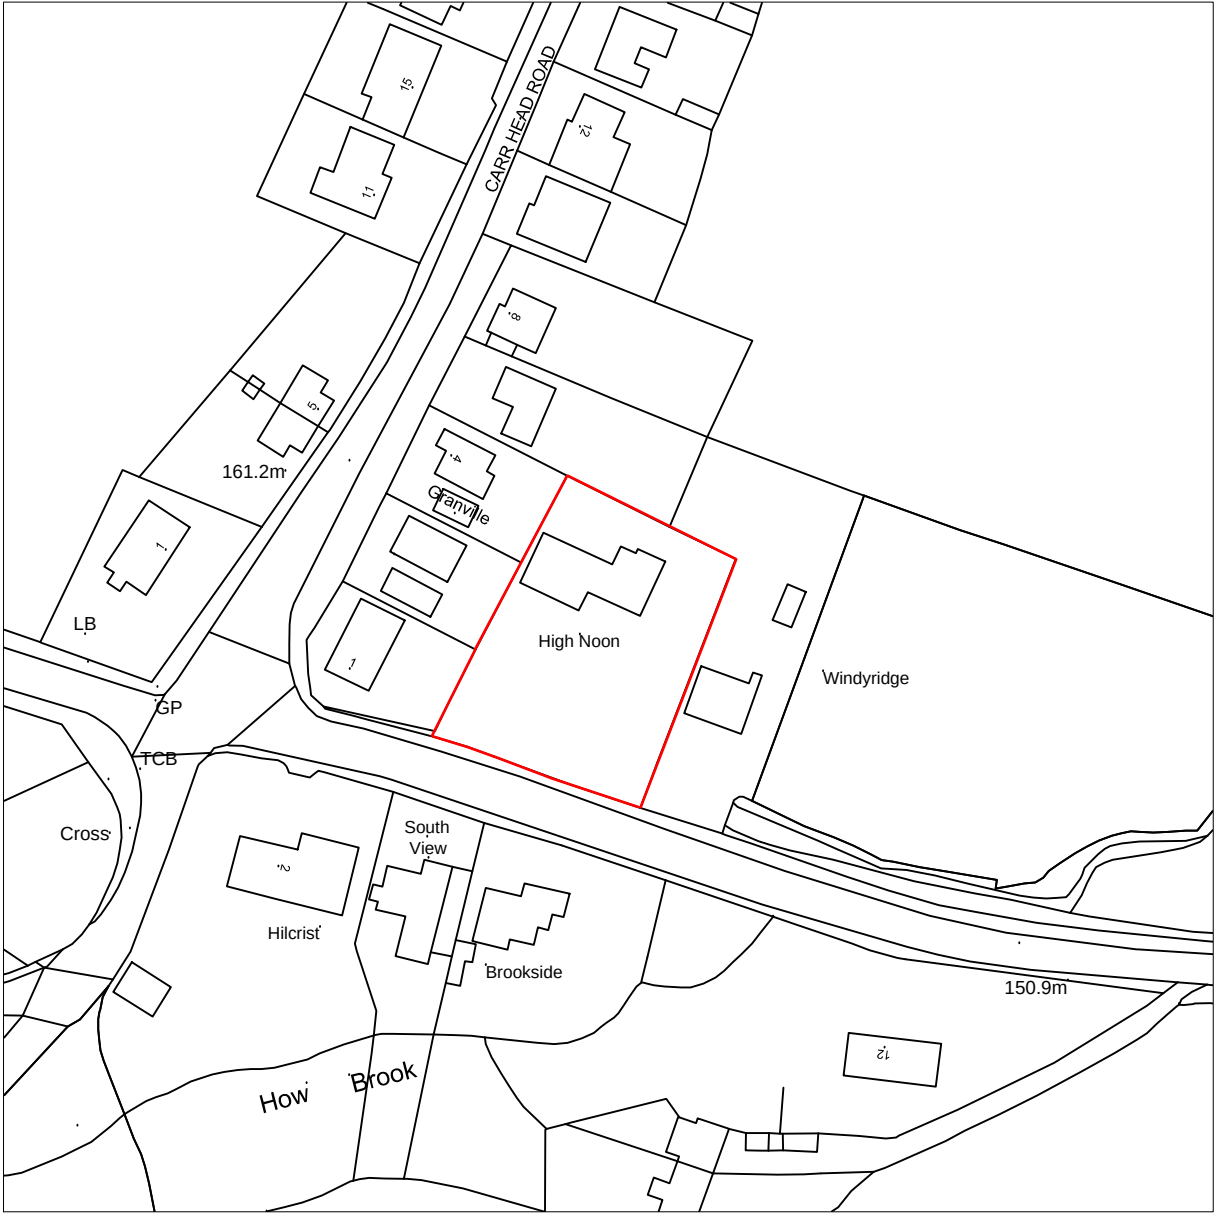
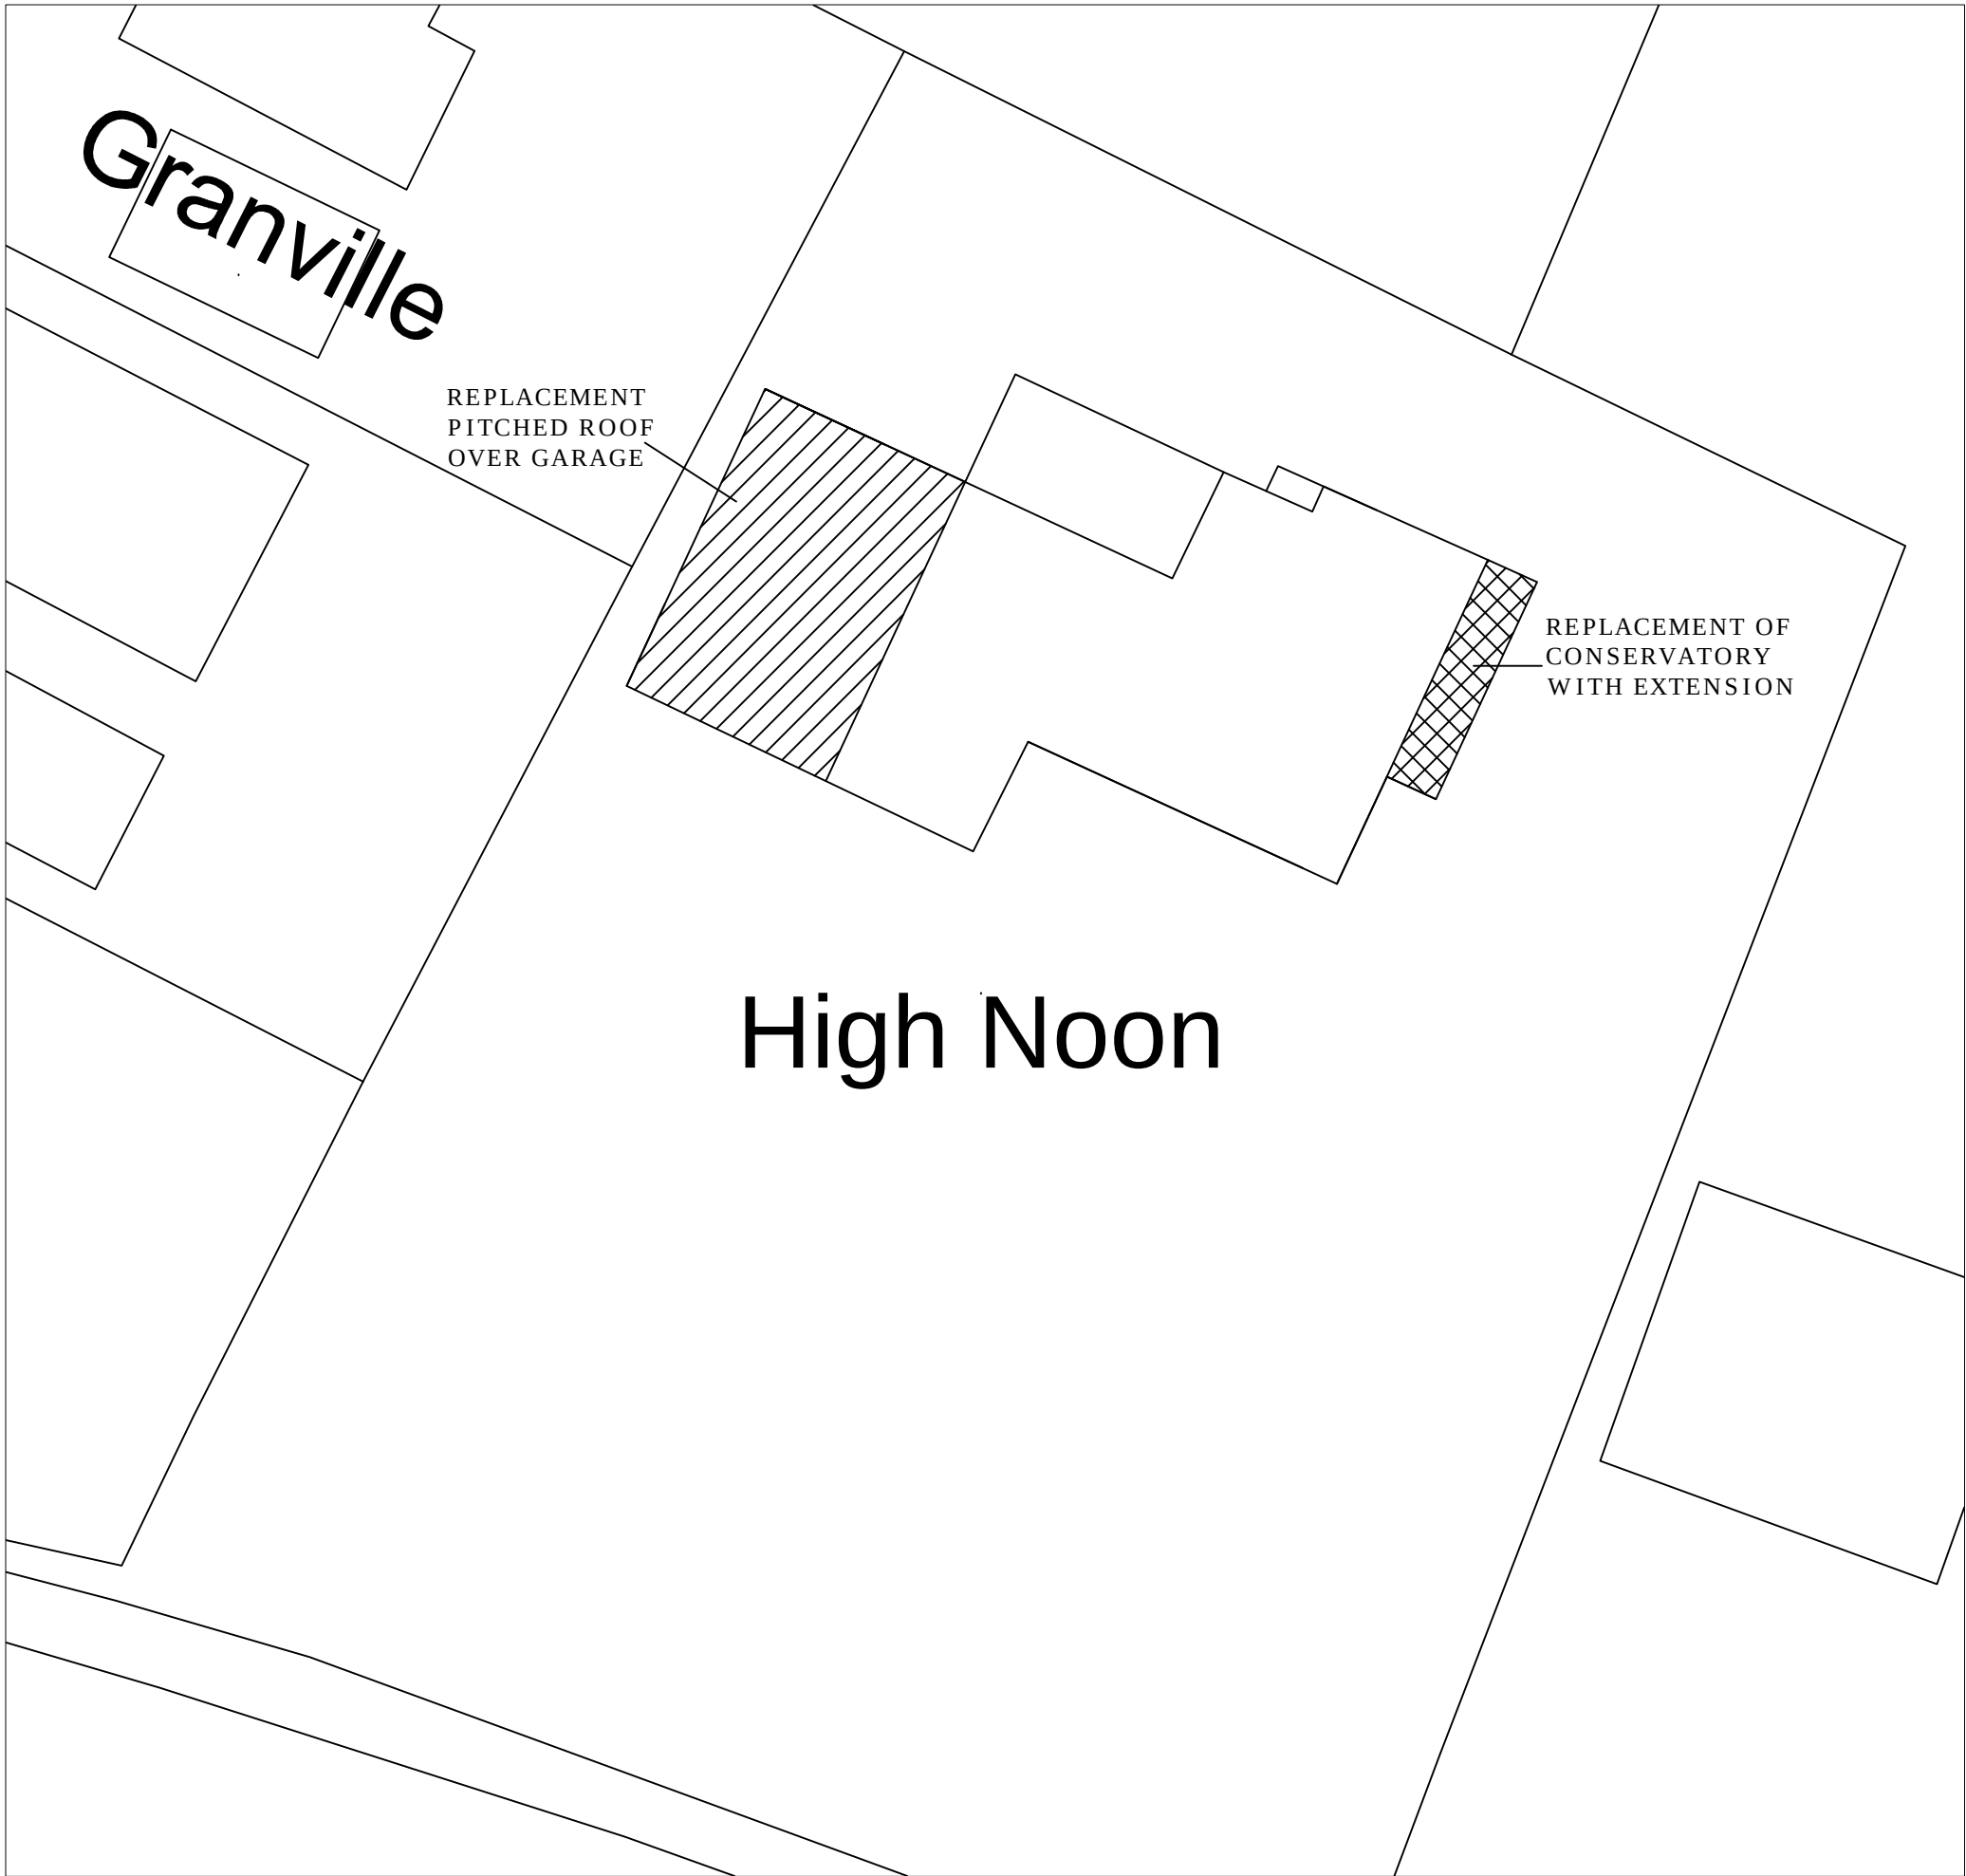


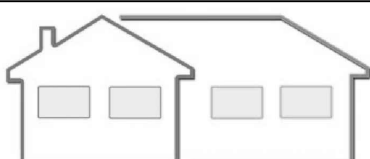

 **The Old Co-op Building**
23 Hall Road
Sheffield S13 9AG
neil@plansforextensions.com
Plans For Extensions 07756495241

PROPOSED REPLACEMENT ROOF OVER GARAGE AND
REPLACEMENT OF CONSERVATORY WITH EXTENSION

FOR
MR STEVE SMITH

HIGH NOON
HOLLINBERRY LANE
WORTLEY
SHEFFIELD S35 7EL

DRAWING 2 OF 4

EXISTING FLOOR PLANS
SCALE 1:50 AT A1
DATE: OCTOBER 2016