



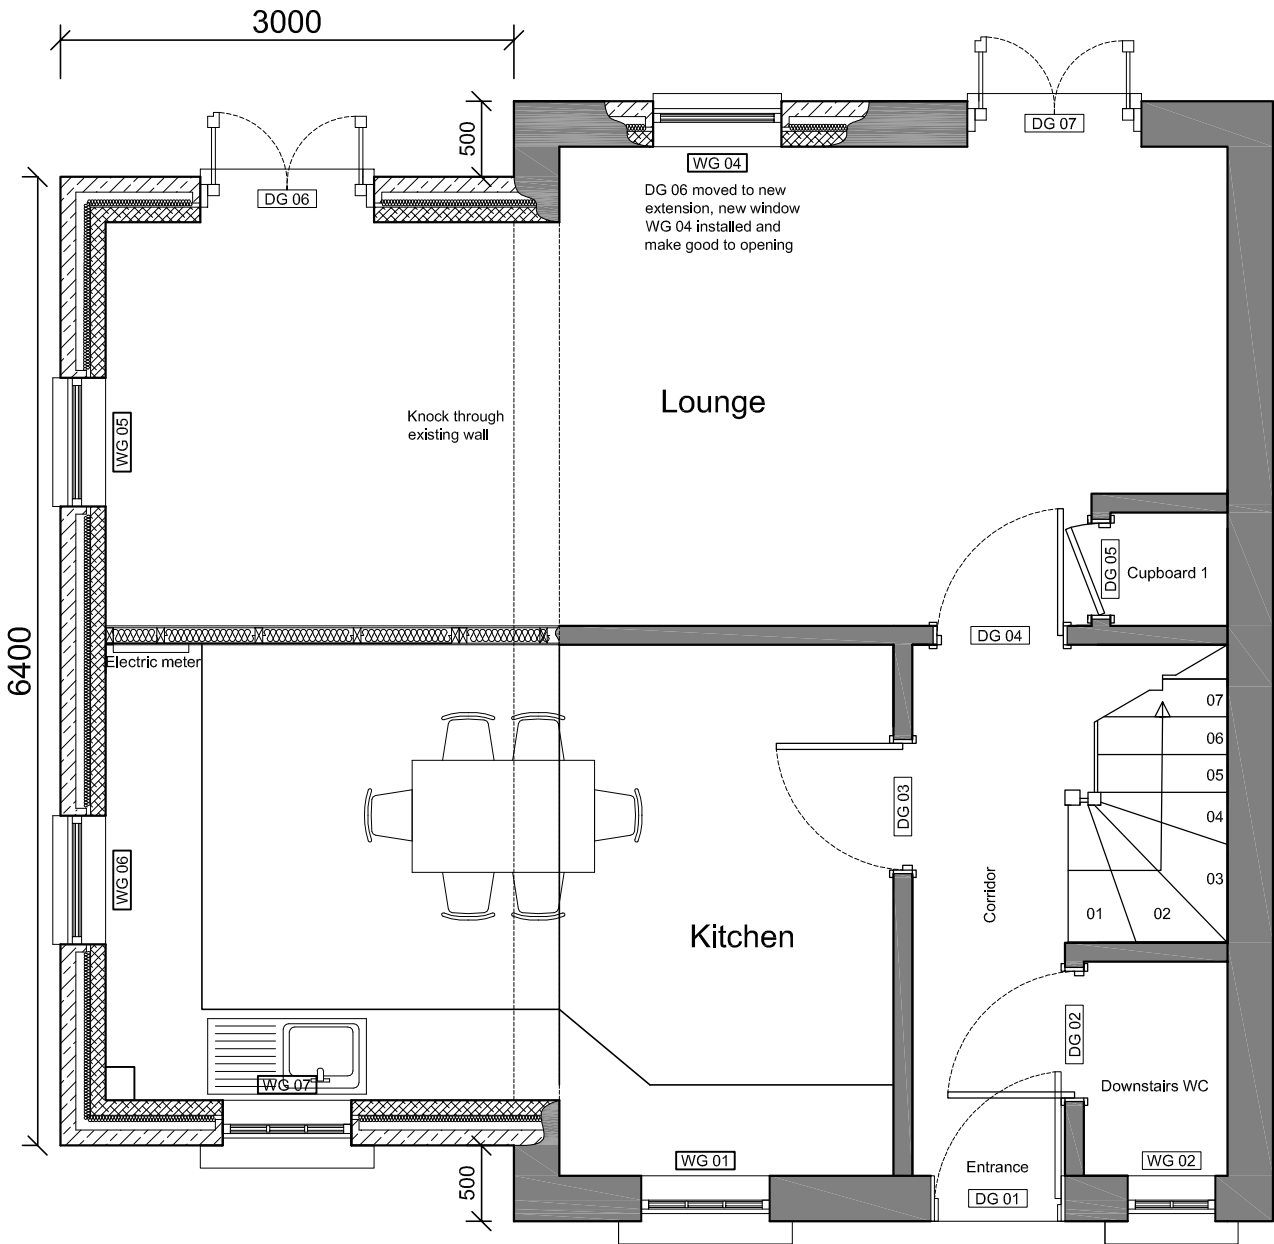

Proposed First Floor

Proposed Ground Floor

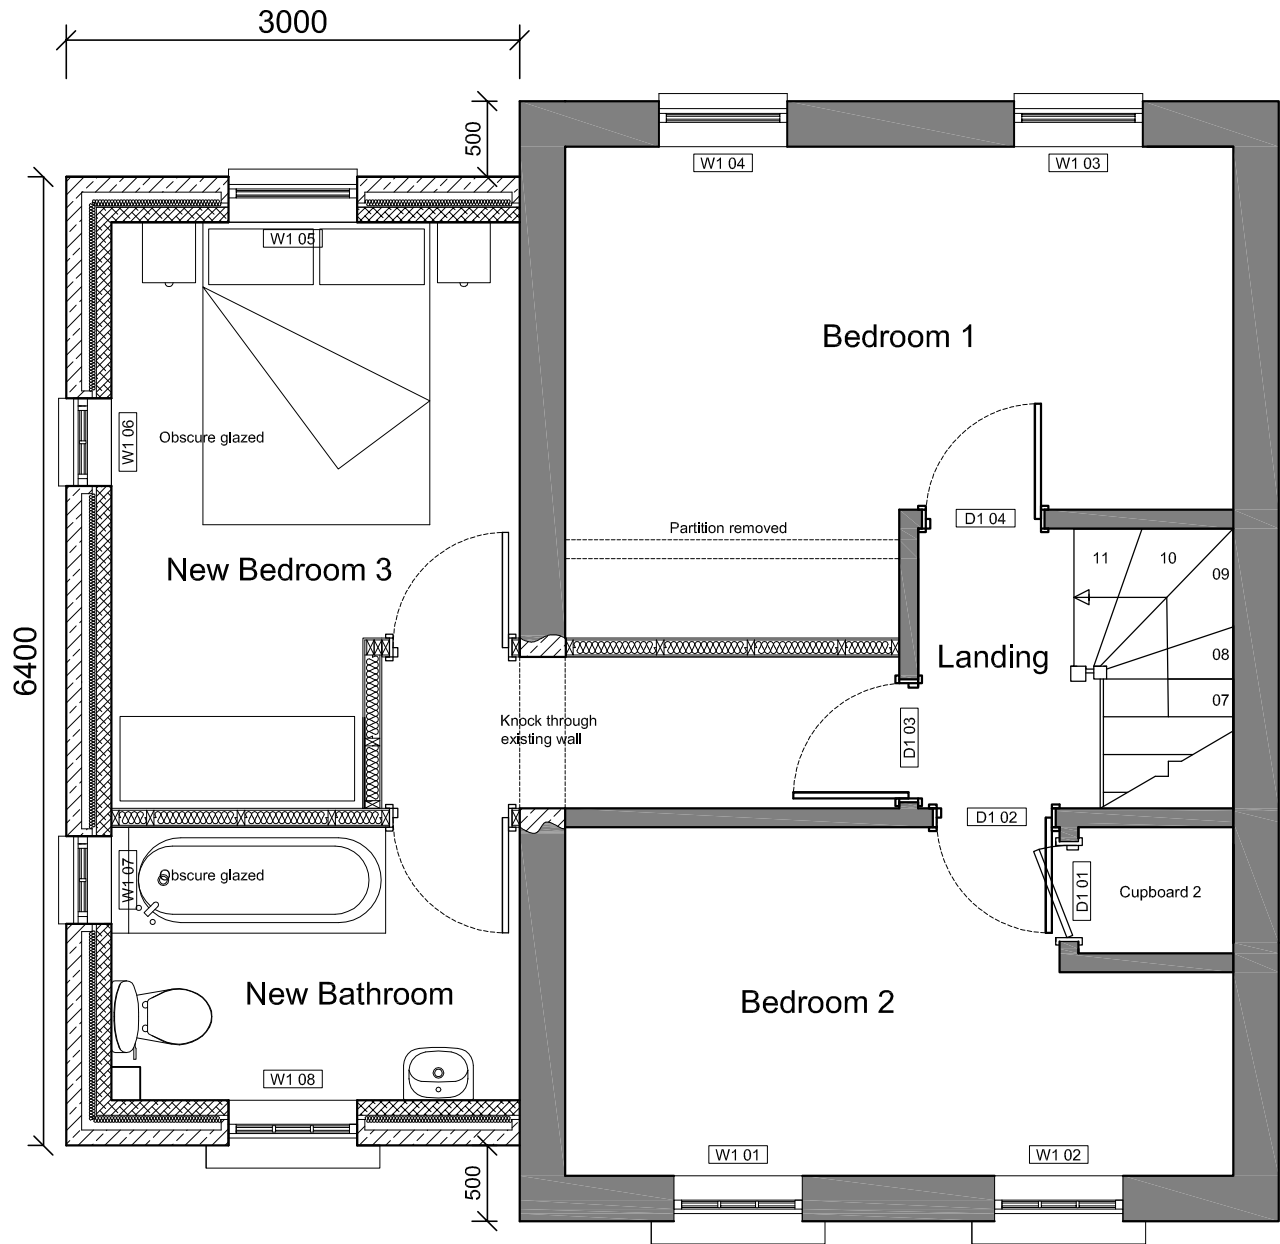

Revisions		
03.10.12	B	Removal of double door from diner to lounge
27.9.12	A	Removal of Study to create a larger Kitchen/Diner area
SHERWOOD KNIGHT ARCHITECTURE contact: office@sherwoodknight.co.ukPartnership No. OC378069		
Title Ground and First Floor Plans as Proposed.		
Client Mr. Matthew Arnold		
Project House Extension 97 Thornton Road, Kendray, Barnsley S70 3LG		
Drawing Number 2012_001_06		
Scale 1:50 at A3	Date 19.09.12	Revision B
Drawn LS	Checked RTK	