



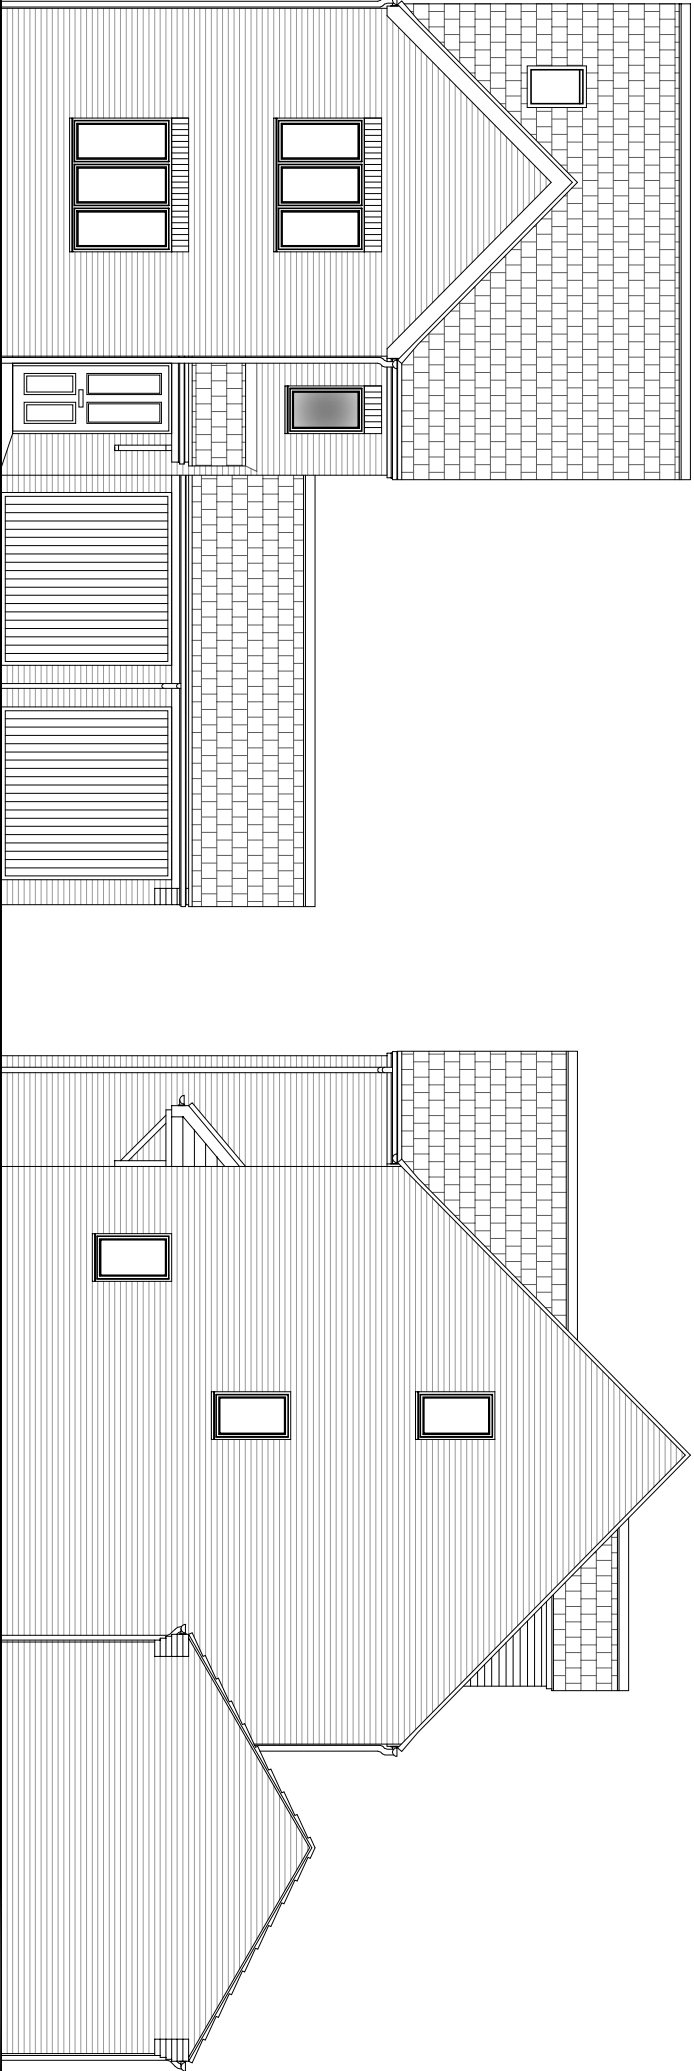


Front Elevation

Side Elevation

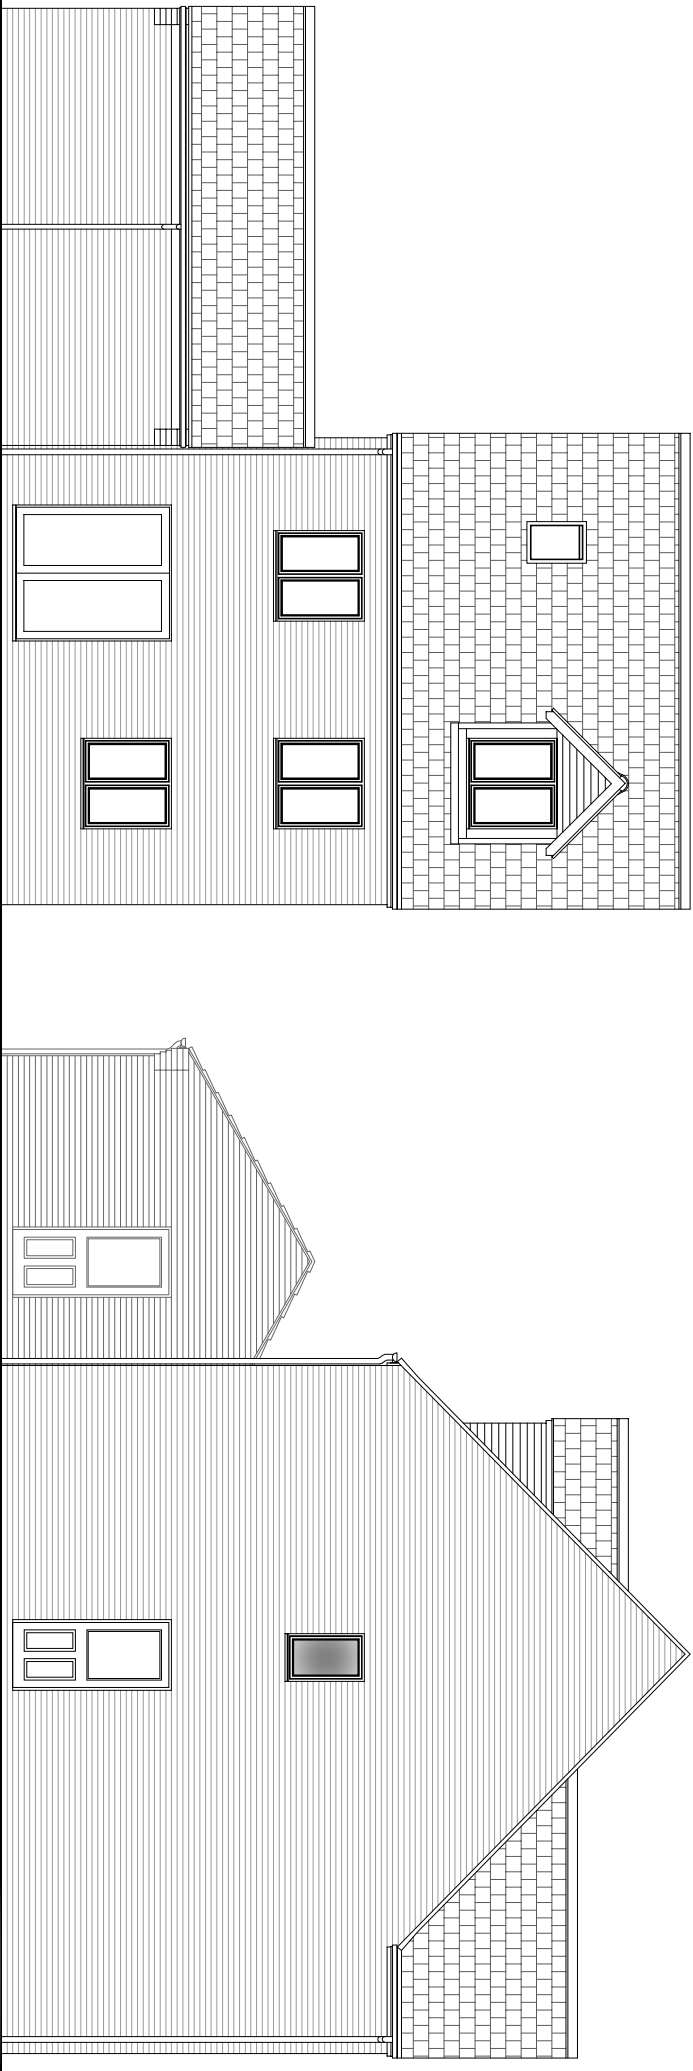


Rear Elevation


Side Elevation

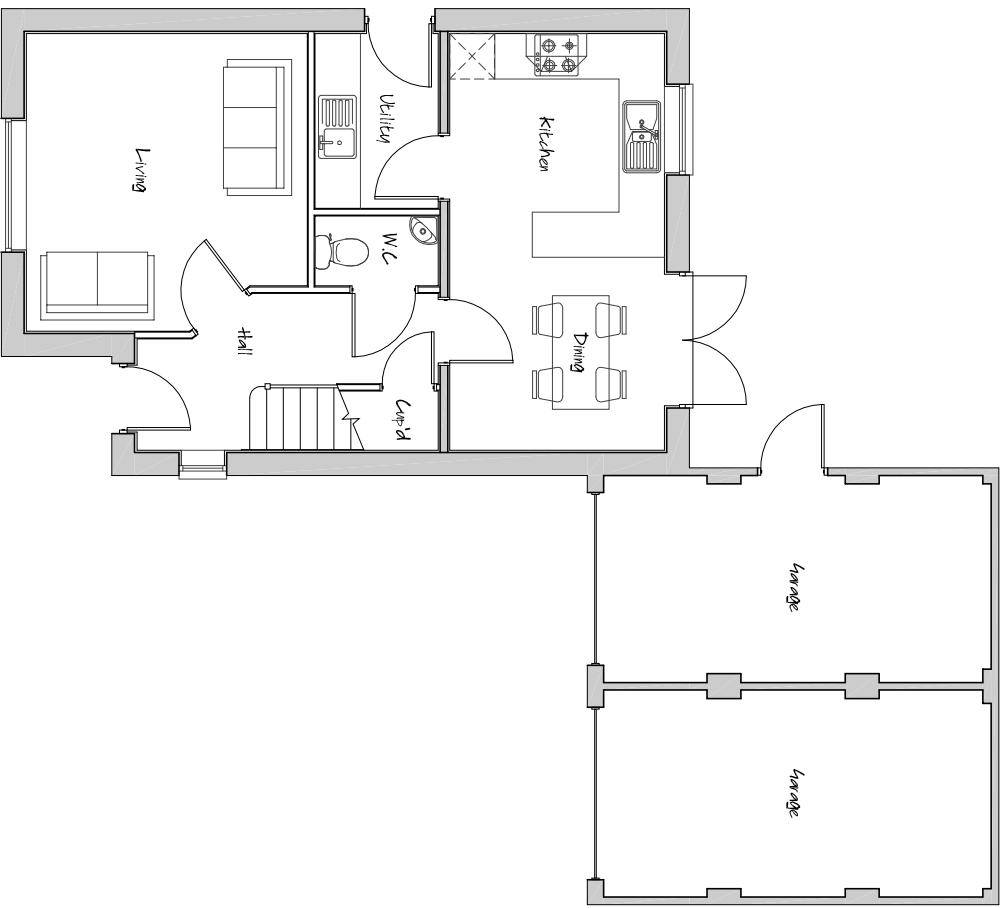


Ground Floor Layout

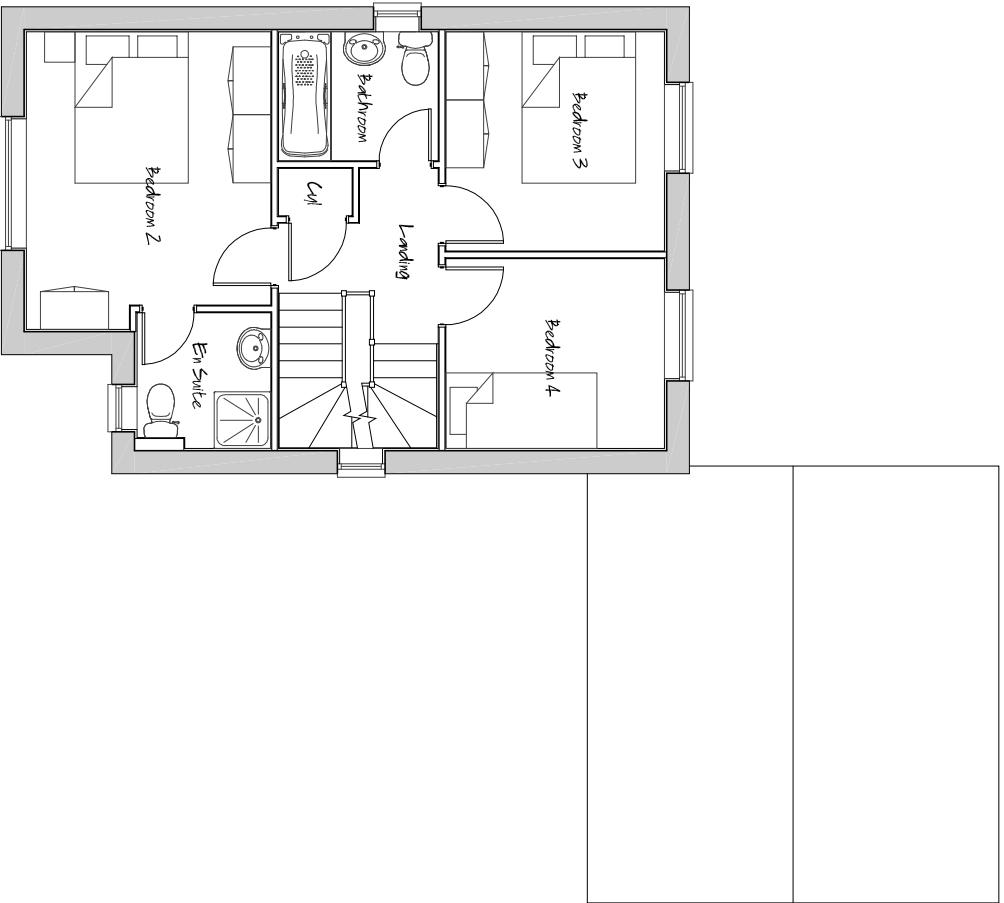

First Floor Layout

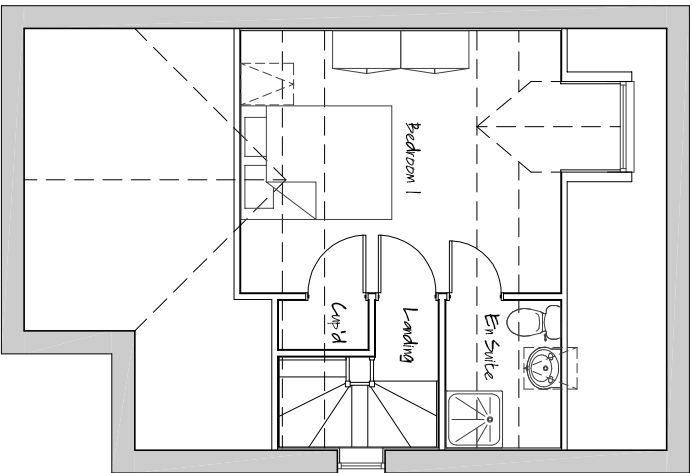

Second Floor Layout

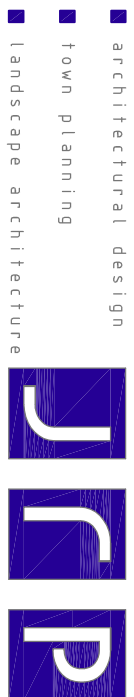

John R Paley Associates

CLIENT

PERSIMMON WEST YORKSHIRE

PROJECT
RESIDENTIAL DEVELOPMENT
UPPER SHEFFIELD ROAD
BARNSELEY
DRAWING OF
PLOT 46
PLOT SPECIFIC PLANNING DRAWING
MARKETING NAME

drawing no	rev	date
P09:4234:121	0	JULY 10

scale @ A2	drawn	check	date
1:100	RAN	CAH	JULY 10

1 Red Hall Crescent Paragon Business Village Wakefield WF1 2DF	t-01924 383372 f-01924 384382 e-info@jrpassoc.co.uk
---	---

PLOT 46 – PLANNING DRAWING