



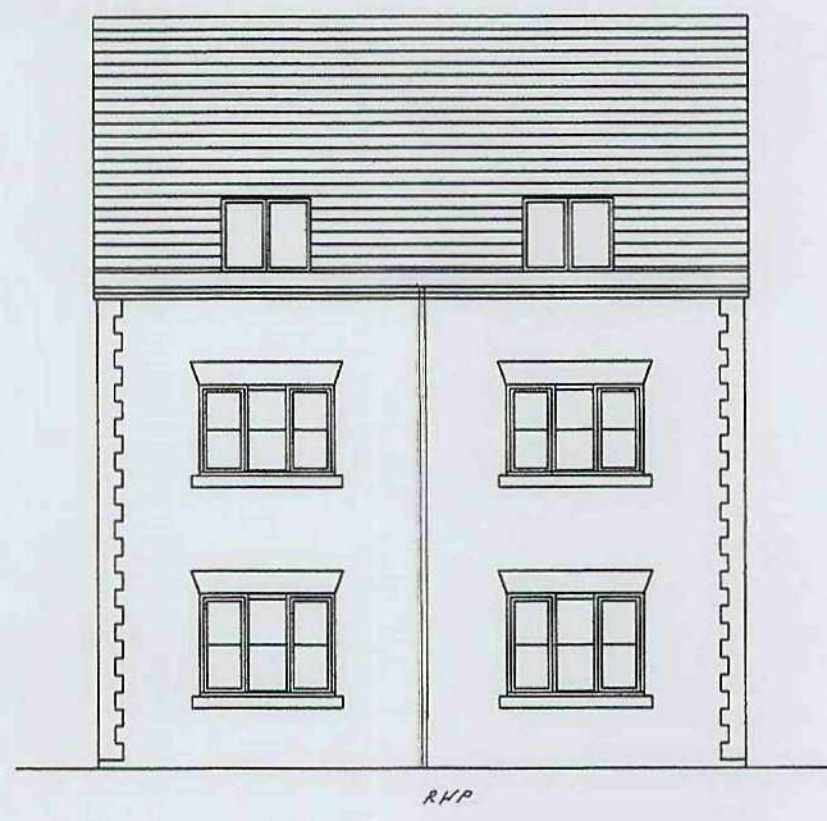


FRONT ELEVATION


ELEVATIONS PLOTS 2 & 3

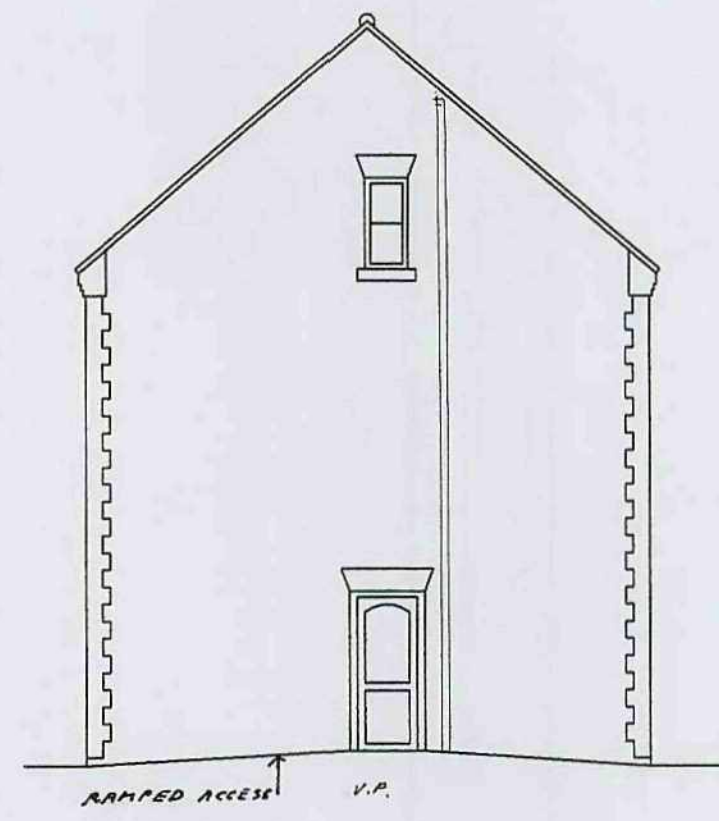

SIDE ELEVATION

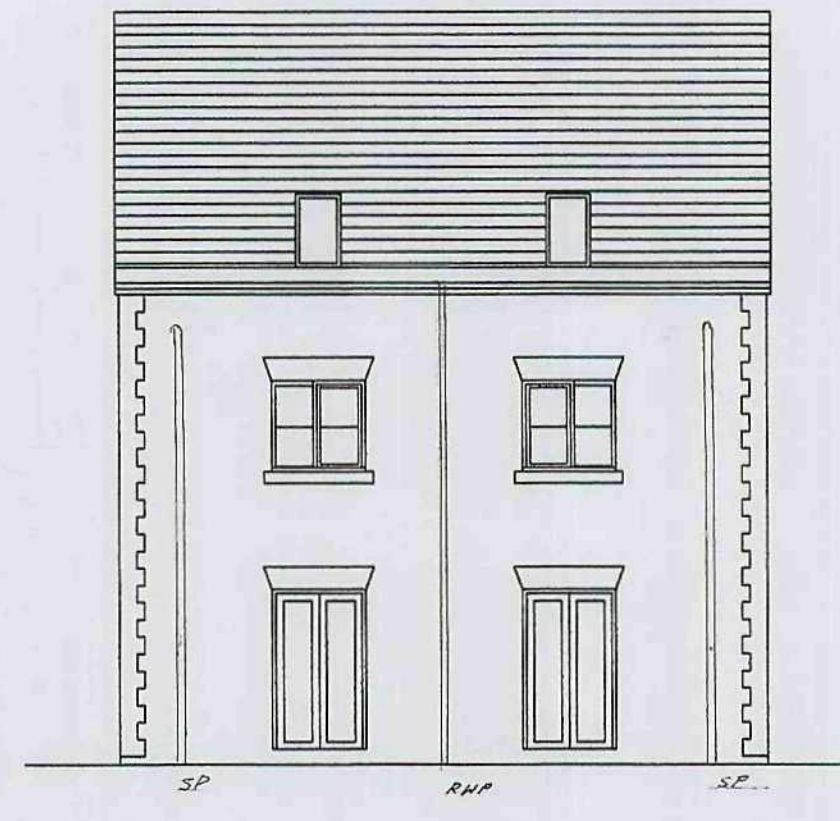


REAR ELEVATION

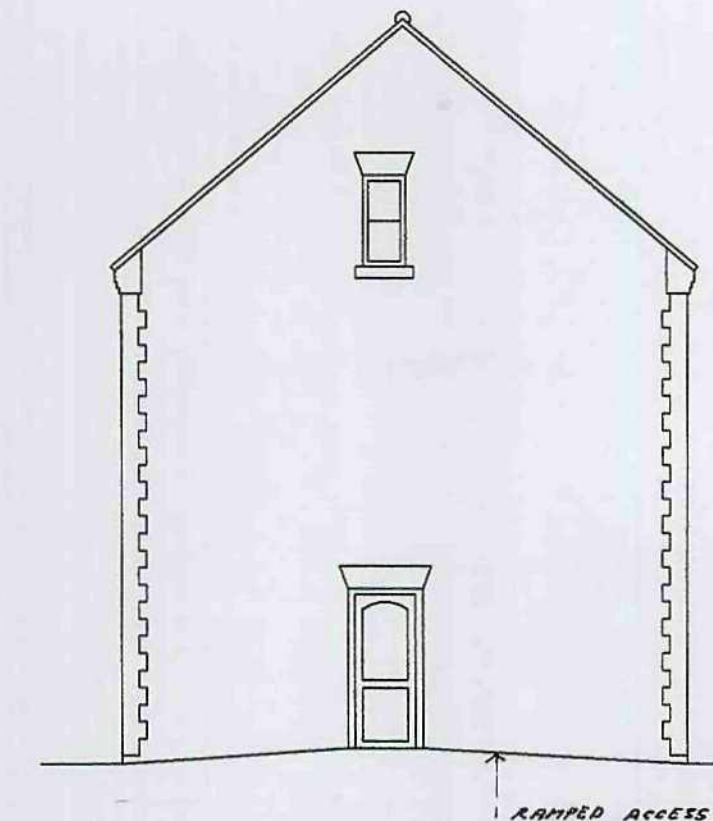


SIDE ELEVATION

MATERIALS
WALLS - RED MULTI FACING BRICK
WITH CAST STONE WINDOW SILLS
& HEADS
ROOF - DARK GREY CONCRETE
TILE
WINDOWS - WHITE UPVC
QUOINS CAST STONE

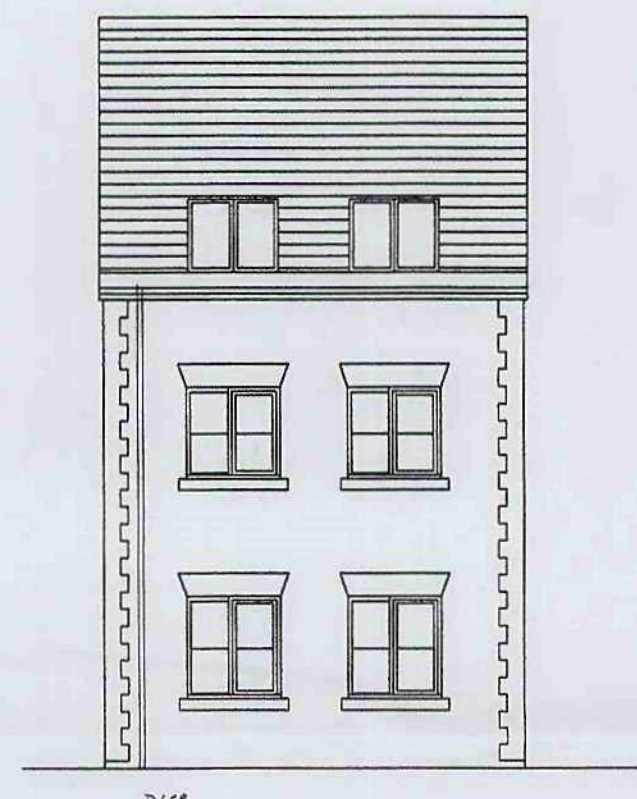


FRONT ELEVATION


ELEVATIONS PLOT 1

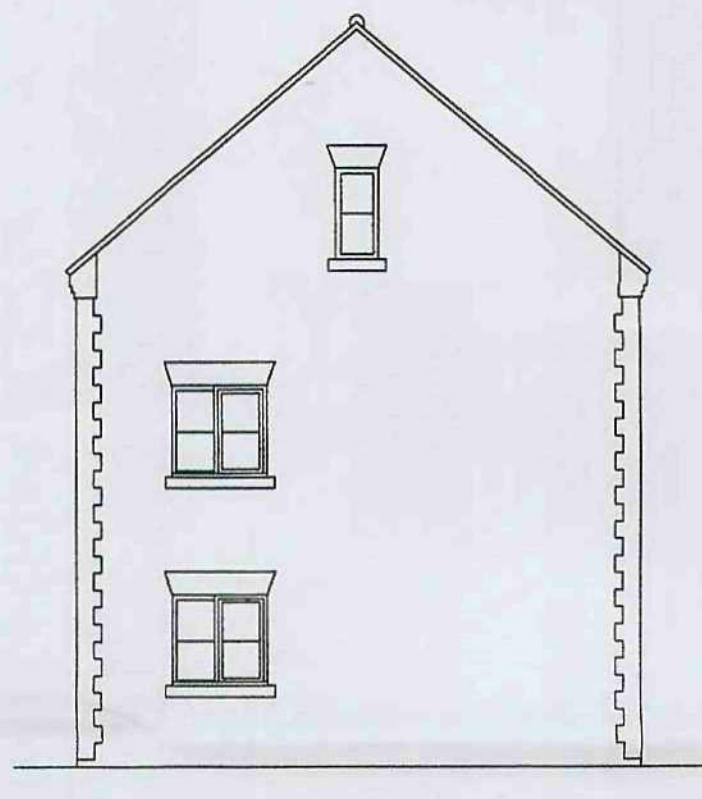


SIDE ELEVATION

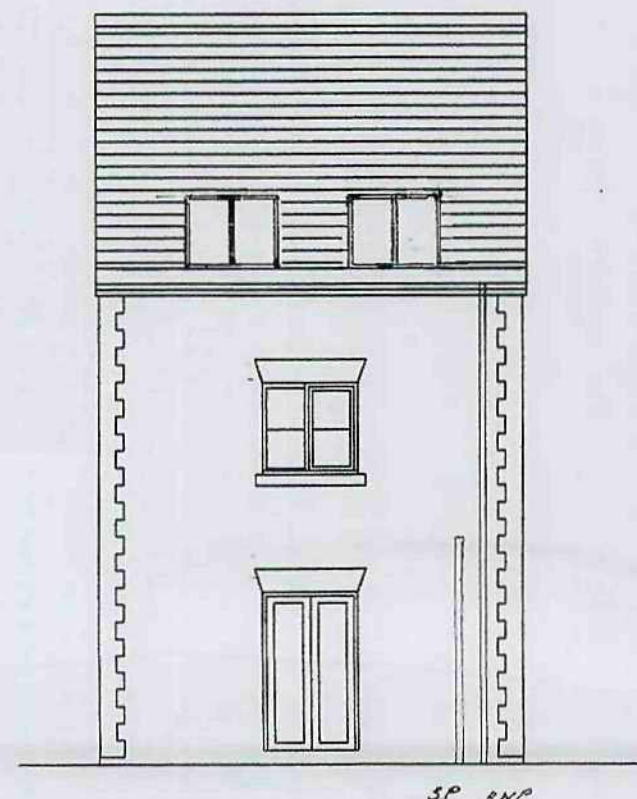

REAR ELEVATION

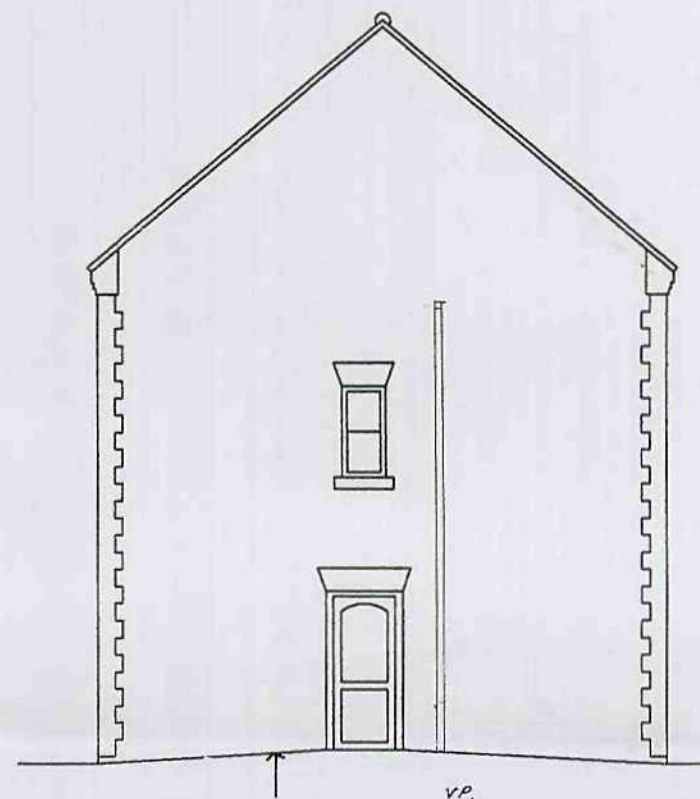


SIDE ELEVATION

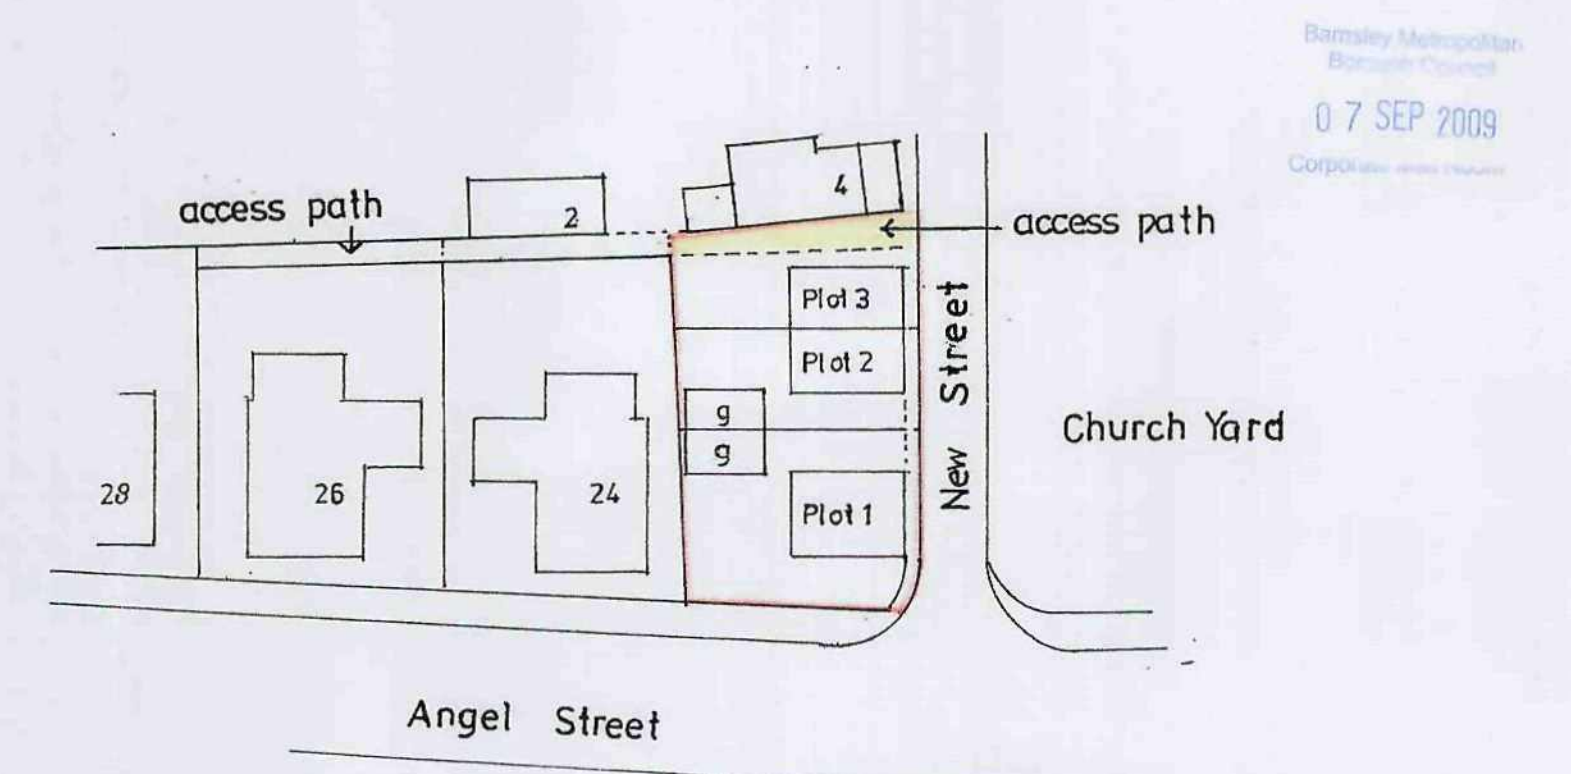


SITE PLAN Scale 1:500

AMENDMENTS		
DATE	No.	DESCRIPTION
24.08.09	1	DOUBLE LIGHT VIEWS TO REAR ELEVATION OF DETACHED HOUSE
03.07.09	2	AMEND SITE PLAN, OMIT GARAGE PLOT 3 & SHOW ACCESS PATH

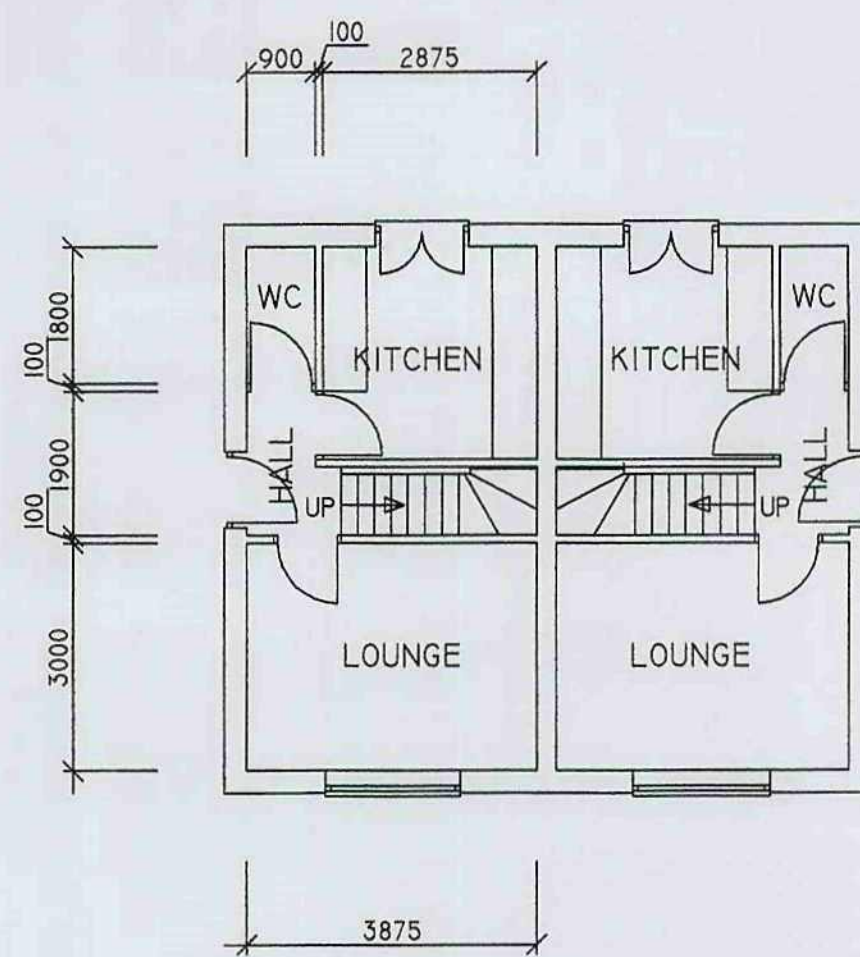


GROUND FLOOR PLAN


PLANS PLOTS 2 & 3

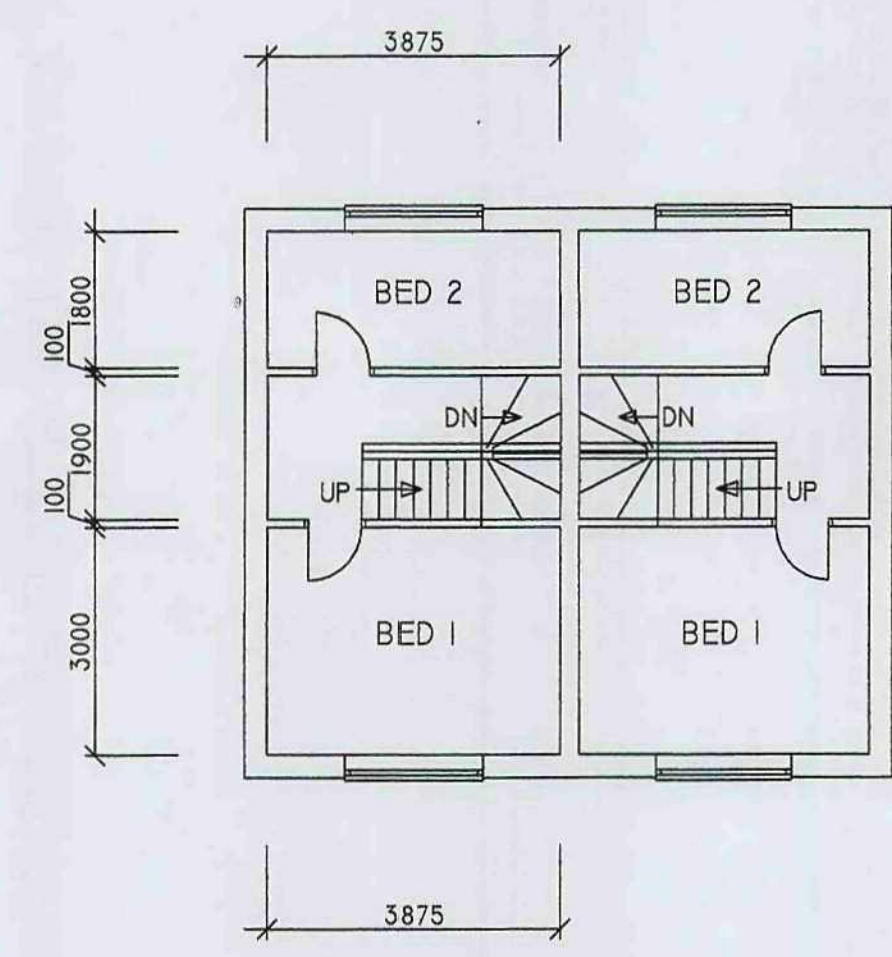

FIRST FLOOR PLAN

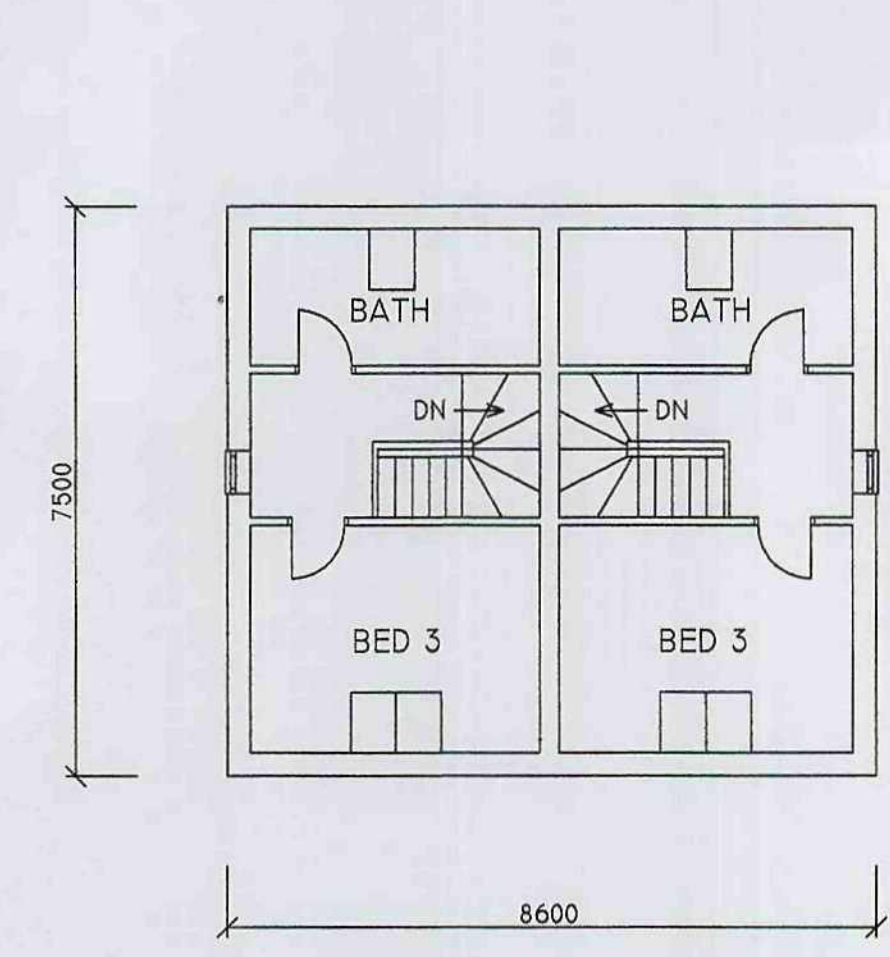


SECOND FLOOR PLAN

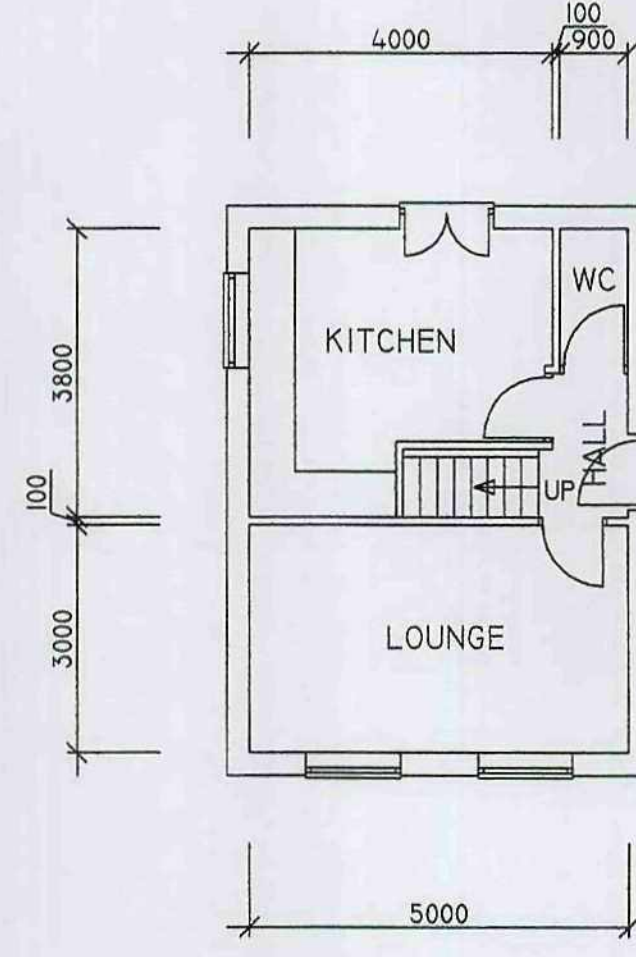


GROUND FLOOR PLAN

PLANS PLOT 1

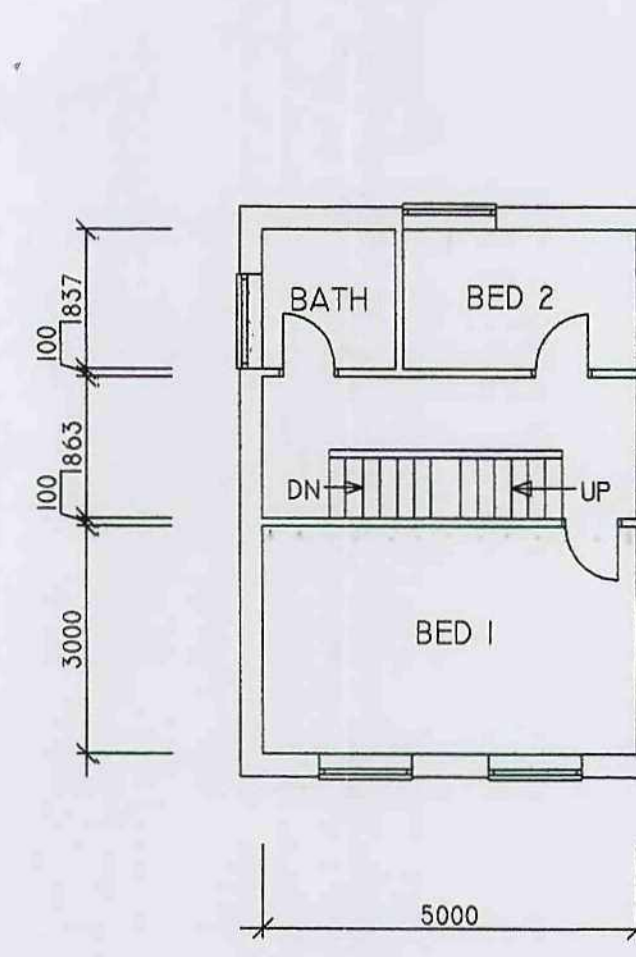

FIRST FLOOR PLAN

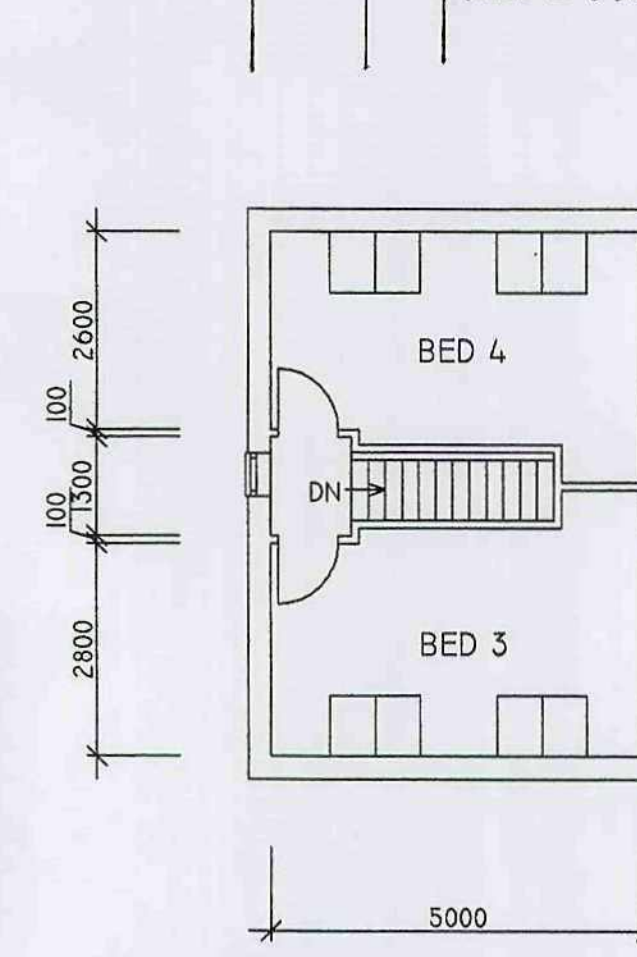

SECOND FLOOR PLAN

PROJECT PROPOSED HOUSES ANGEL STREET BOLTON ON DEARNE	CLIENT K & K BUCK
	SCALE 1 : 100
	DATE 14 : 5 : 2008
GORDON STEPHENSON RIBA CHARTERED ARCHITECT 10 PARKWOOD RISE BARNBY DUN DONCASTER DN11 1LY TEL 01302882687	DRWG NO 611/4R2