



Proposed Residential Development at Cote Lane, Thurgoland

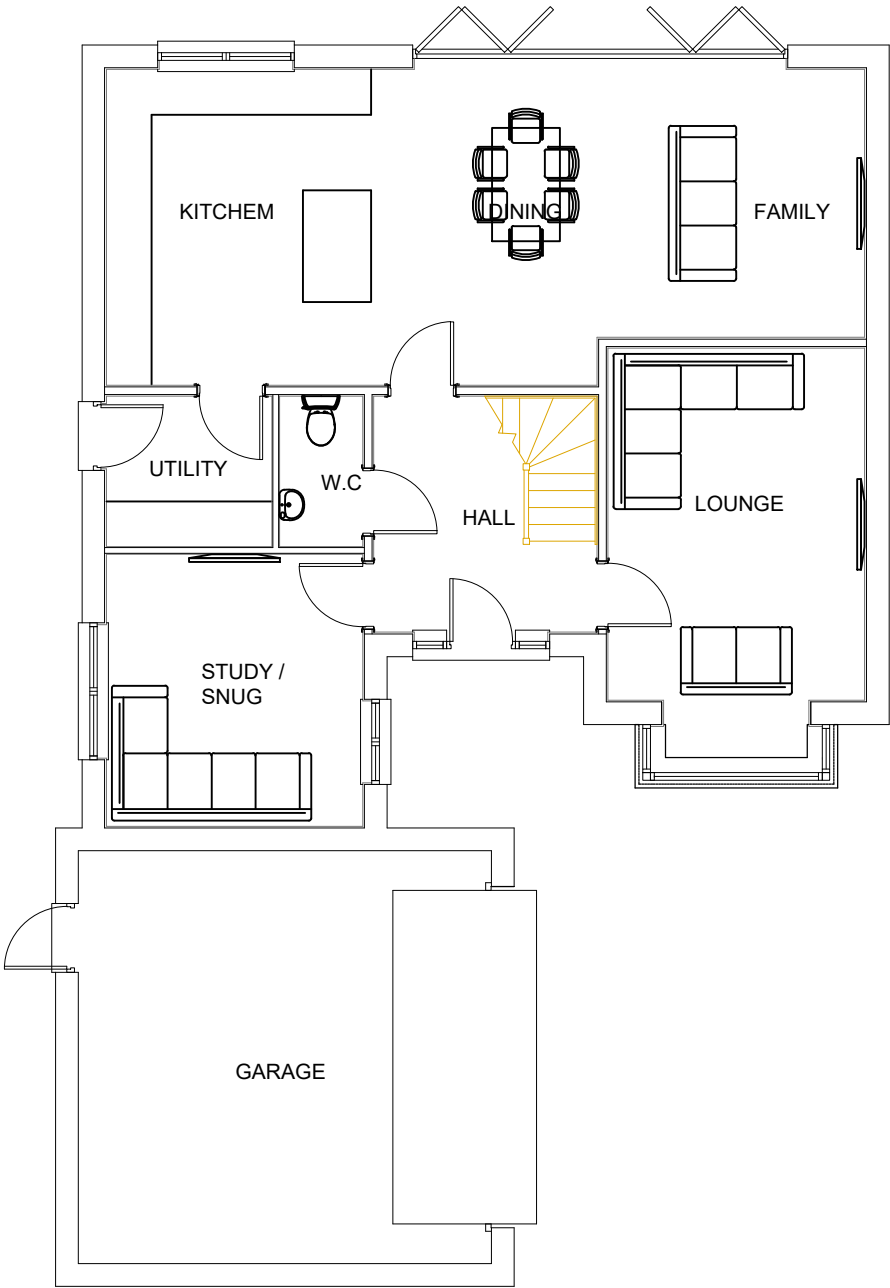

GROUND FLOOR PLAN

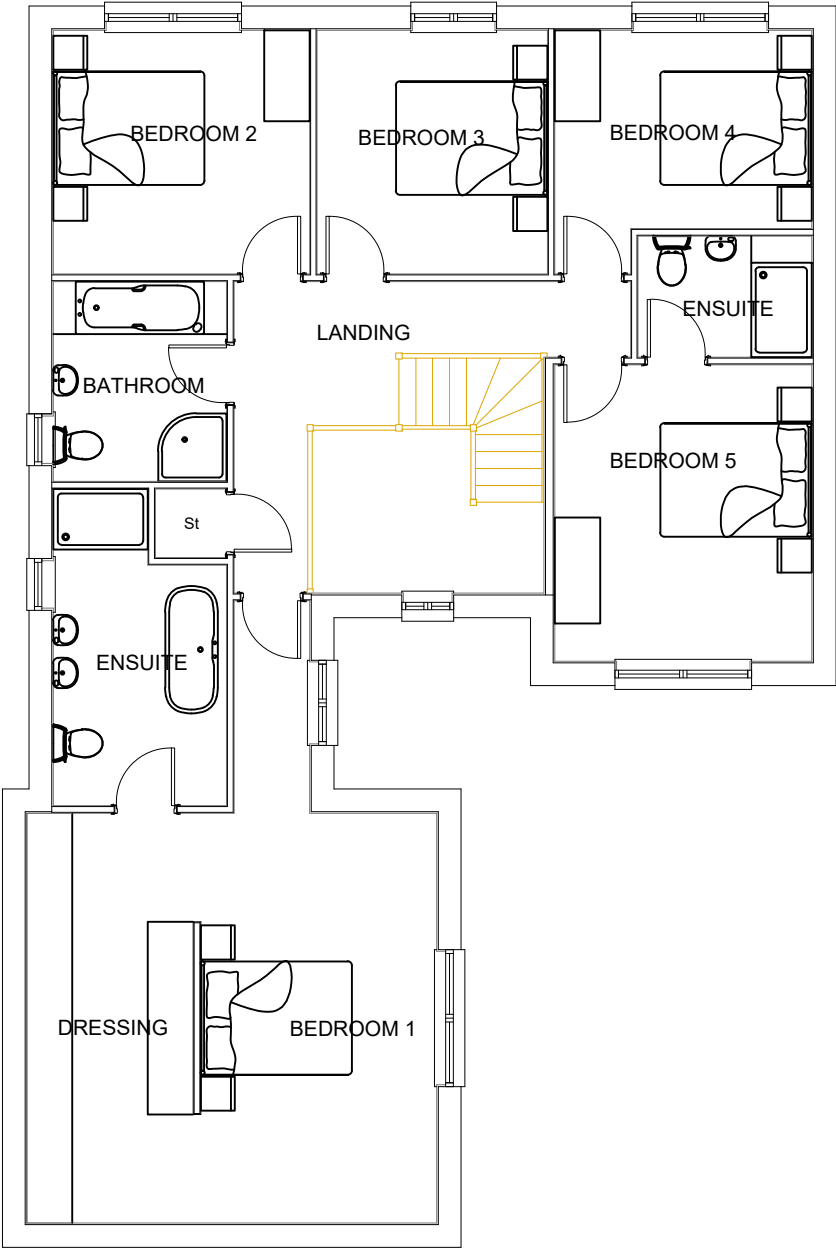

FIRST FLOOR PLAN

B503 House Type

Rev	By	Note	Date

**Berkeley DeVeer**

Thorp Arch Grange Walton Road Thorp Arch Wetherby LS23 7BA
T: 01937 543 595 F: 01937 582 333 E: info@berkeleydeveer.co.uk

PROJECT Cote Lane, Thurgoland

TITLE B503 House Type

DATE Feb 2019 SCALE 1:100@A3

DWG. NO B503.02 REVISION -

DRAWN CHECKED

DO NOT SCALE FROM DRAWINGS. ANY DISCREPANCIES TO BE NOTIFIED TO THE ARCHITECTS. COPYRIGHT RESERVED