






GROUND FLOOR LAYOUT

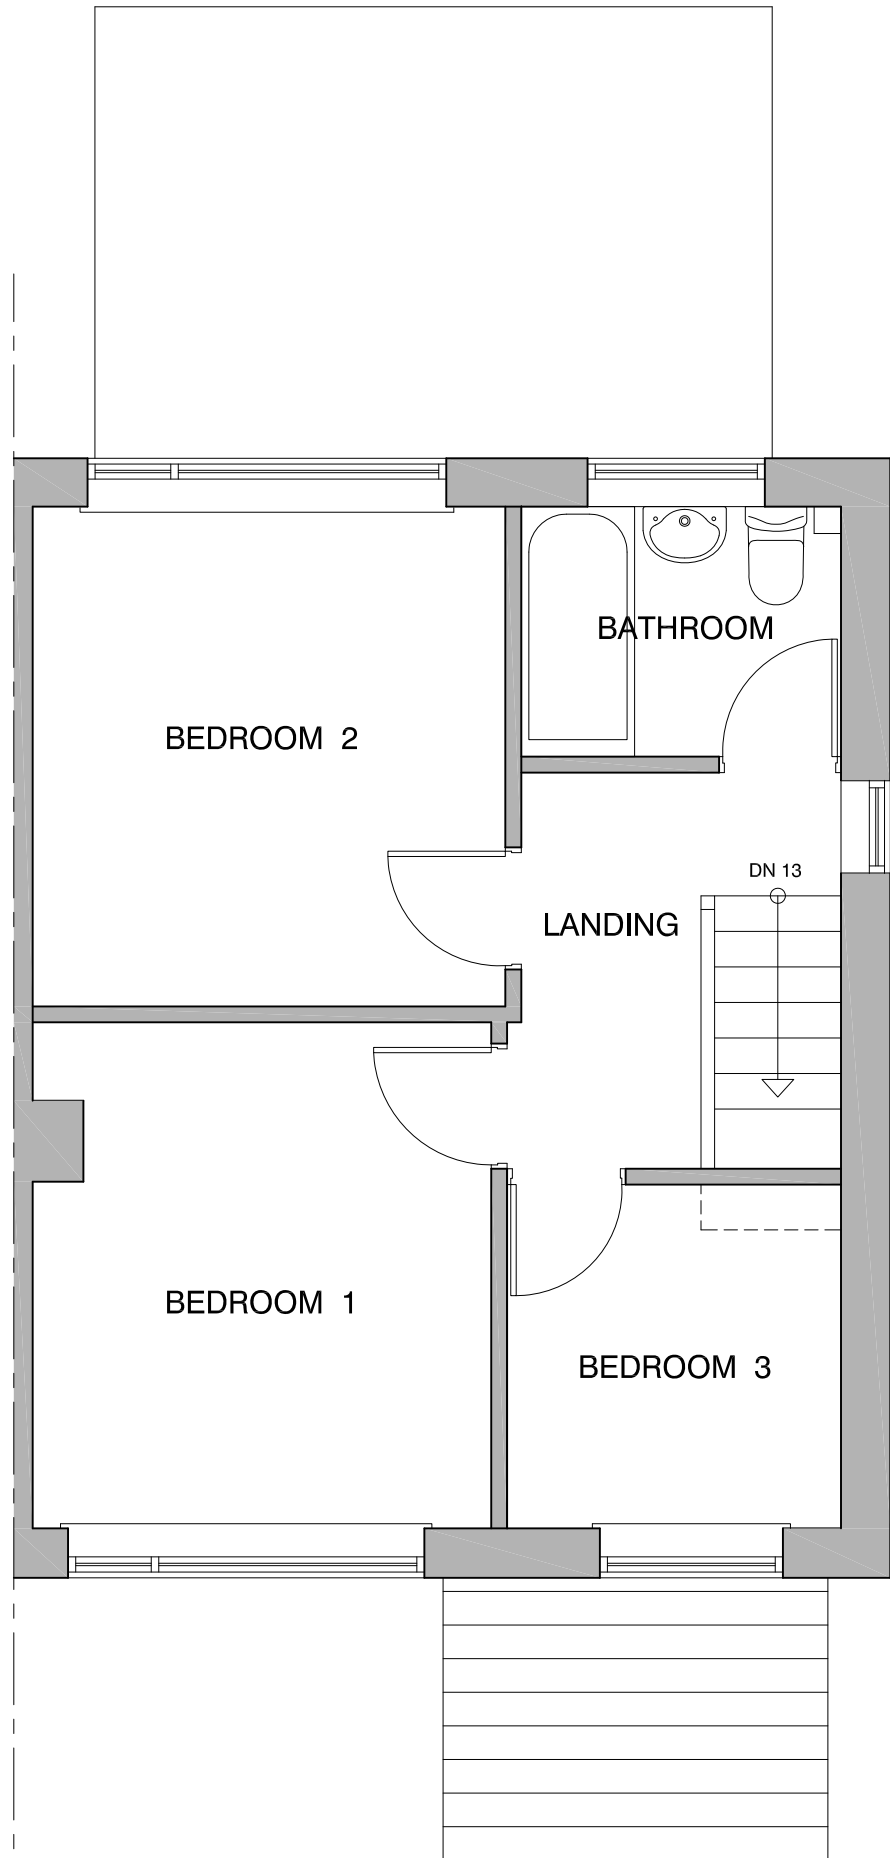

FIRST FLOOR LAYOUT

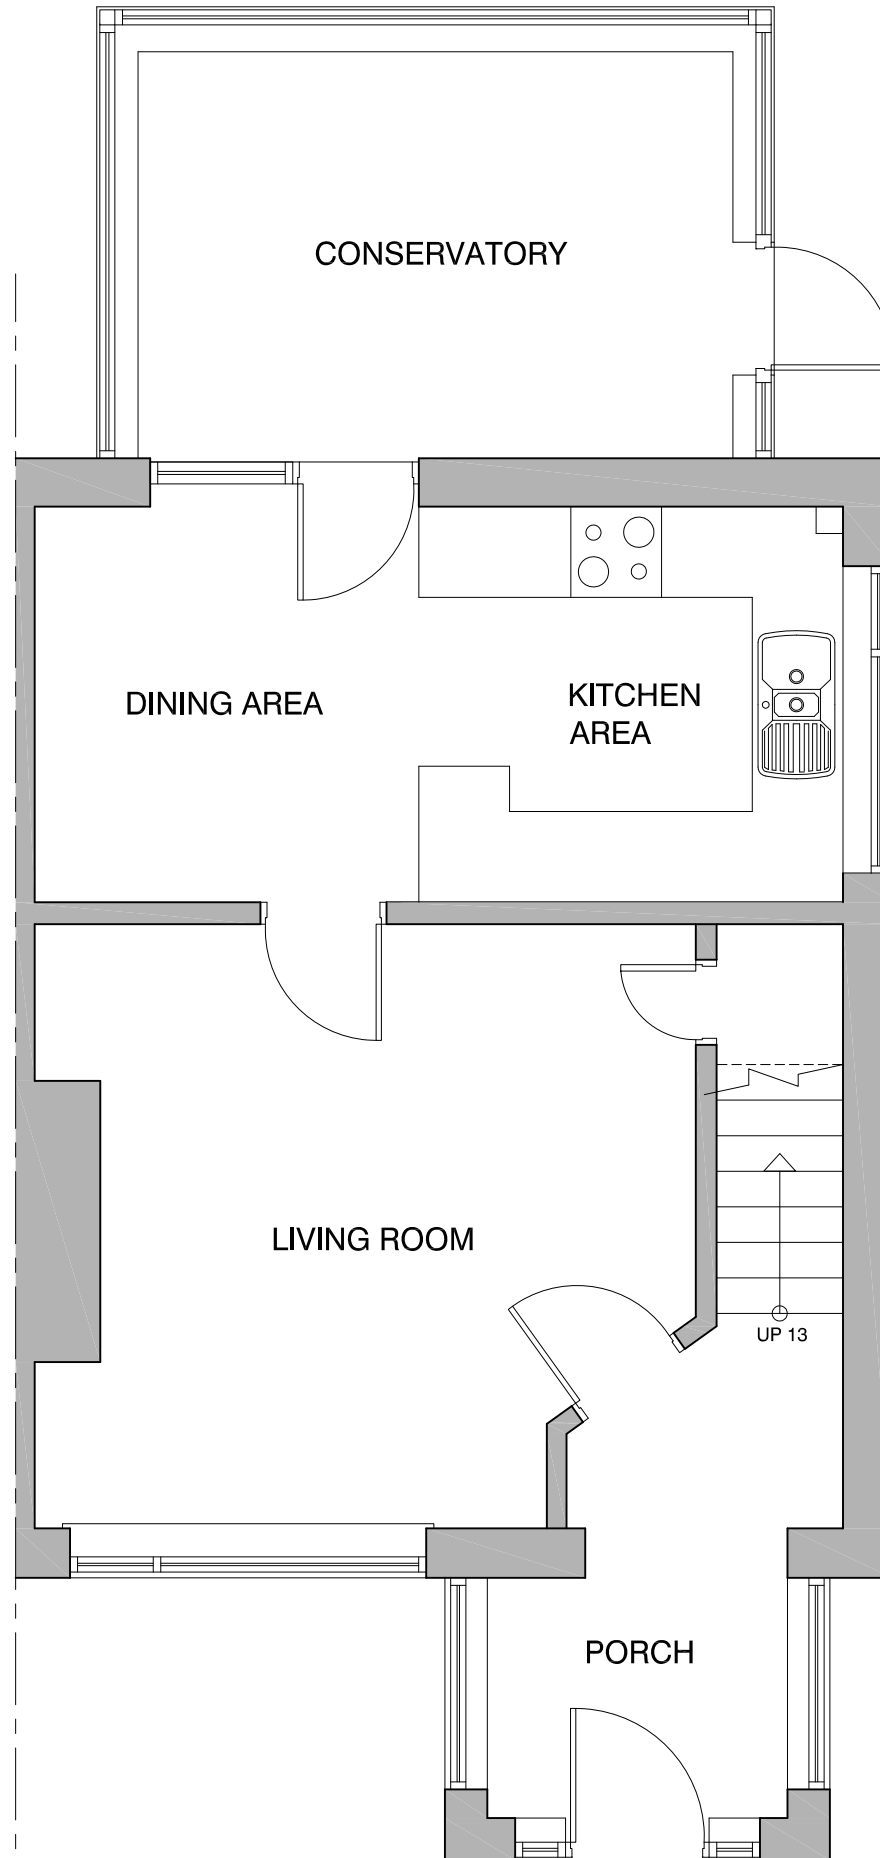

FRONT ELEVATION

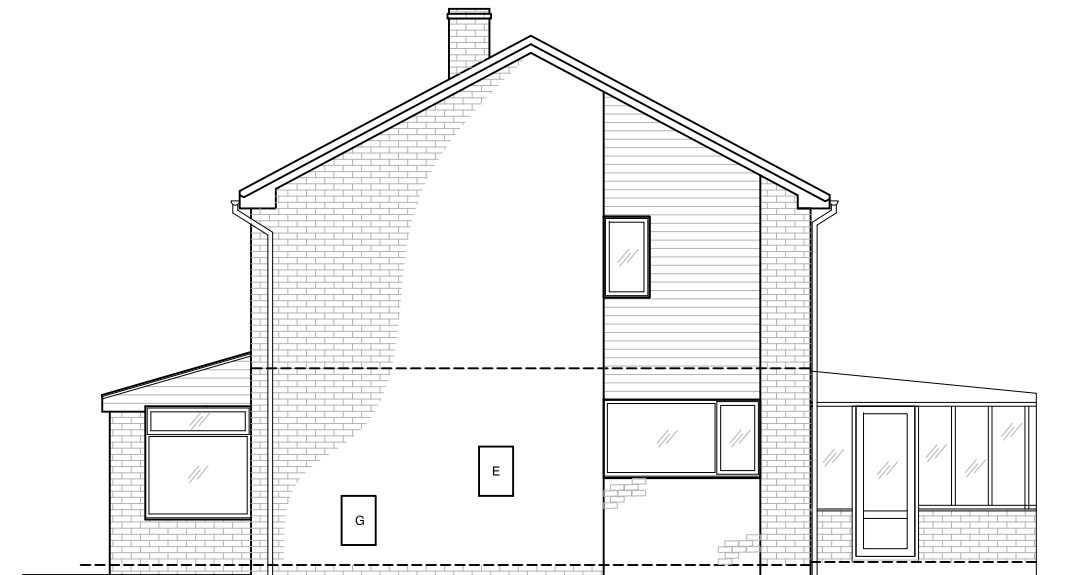

SIDE ELEVATION (R)



REAR ELEVATION

Rev:	Date:	Description:	By:
07762656187	steven@drawit.biz	www.drawit.biz	
15 Medway Close Barugh Green Barnsley S75 1NY			
Purpose: PLANNING			
Status: EXISTING			
Dwg of: Floor Plans & Elevations			
Client: Mr. R.Trash			
Site Address: 91 Burton Bank Road, Monk Bretton Barnsley, S71 2AD			
Project: Proposed two storey side extension and single storey rear extension			
Drawn by: SH	Date: 24/03/2014	Rev:	
Scale: 1:50 & 1:100	Dwg No: 1410_104		