



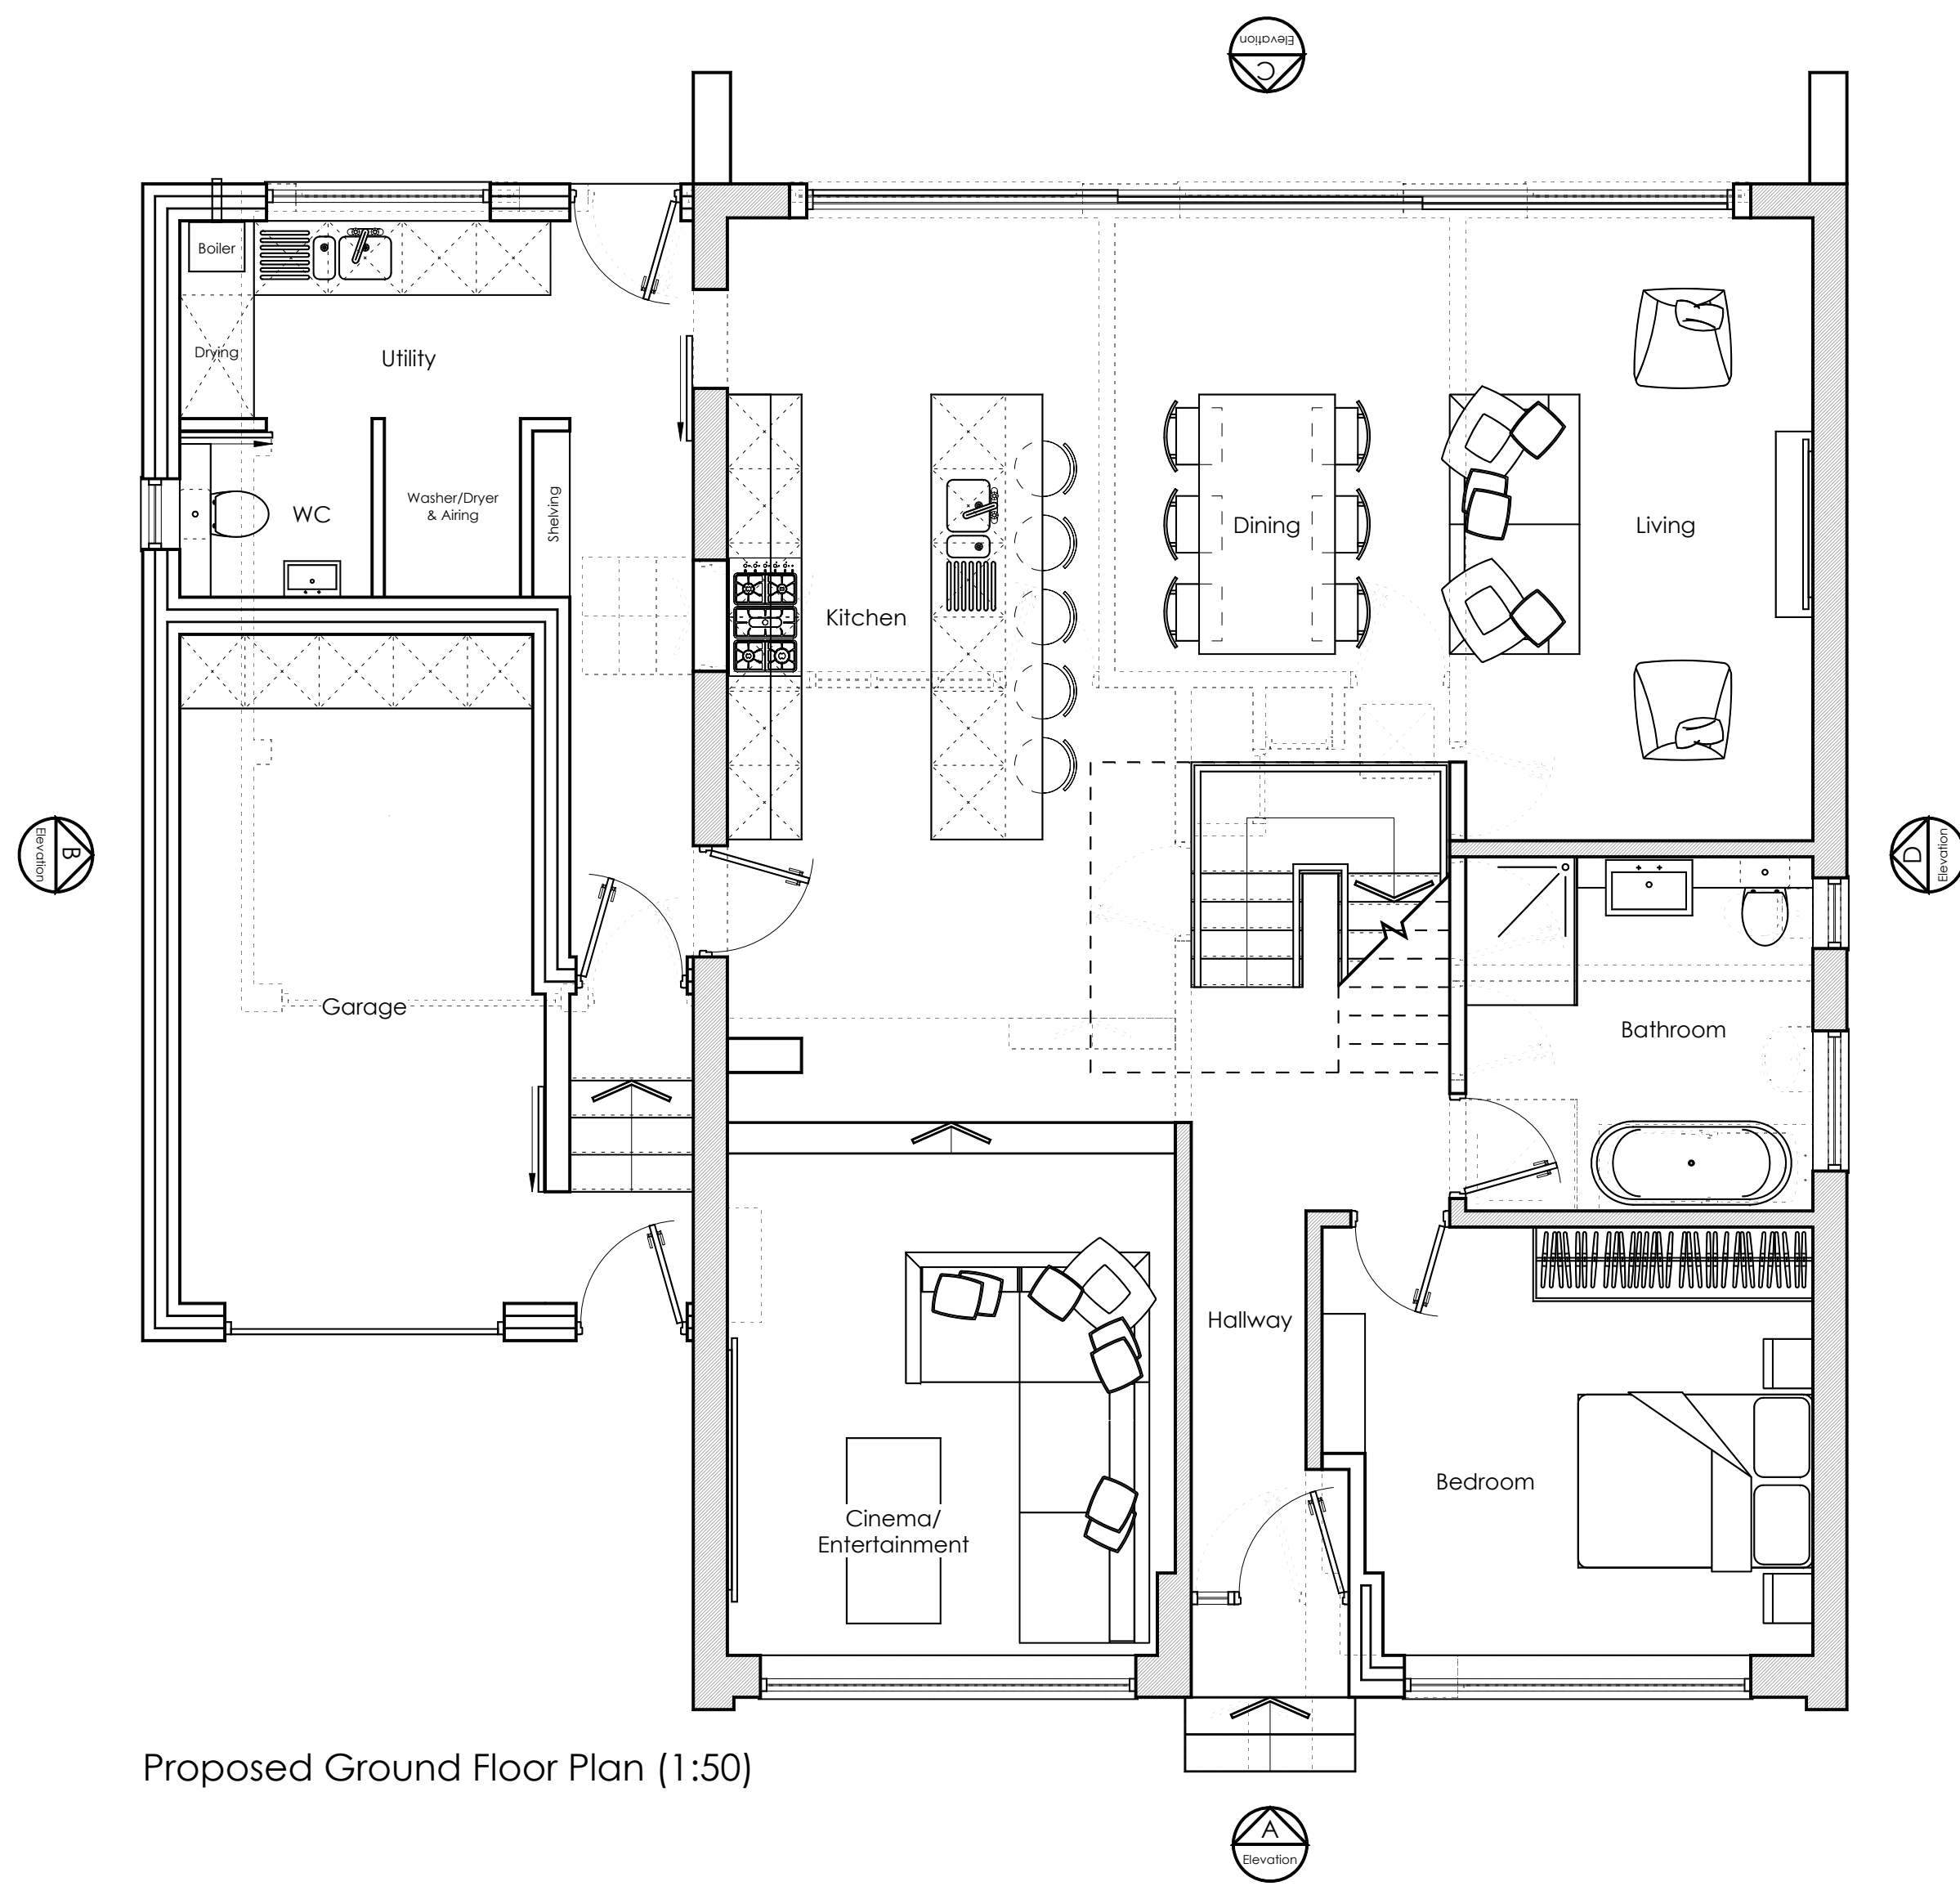


Proposed Ground Floor Plan (1:50)

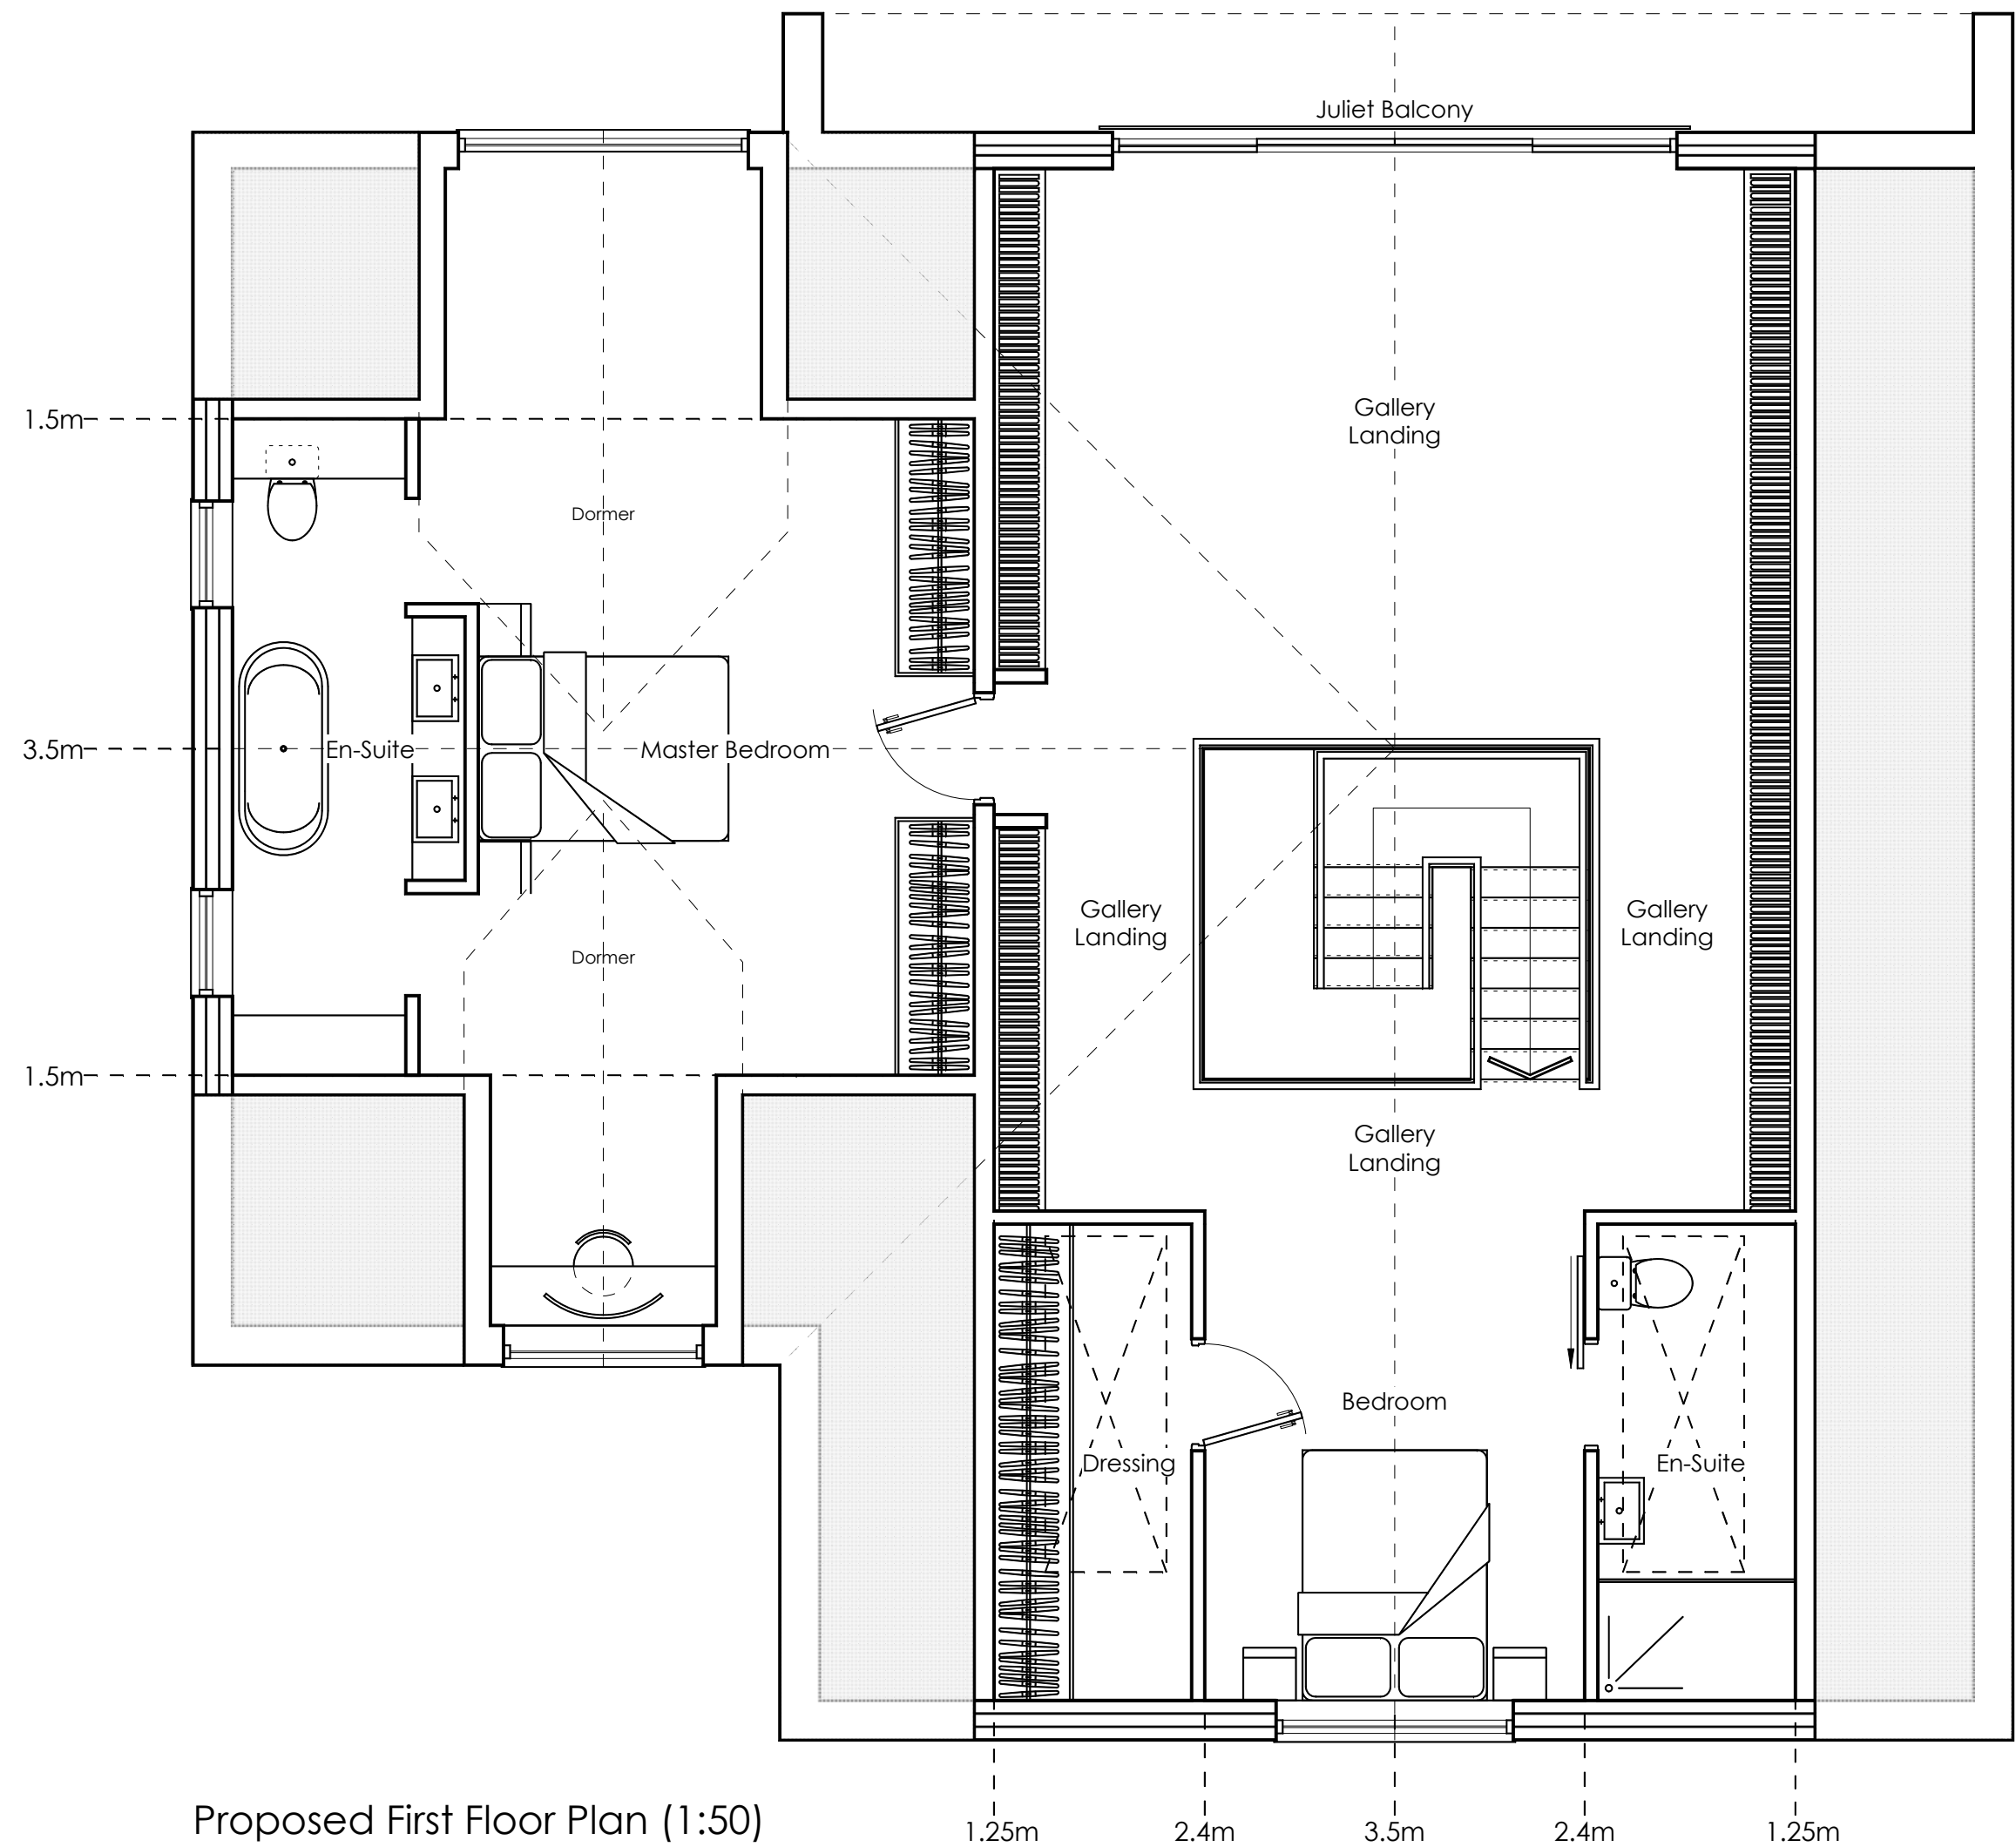


Proposed First Floor Plan (1:50)




Proposed Elevation A (1:100)

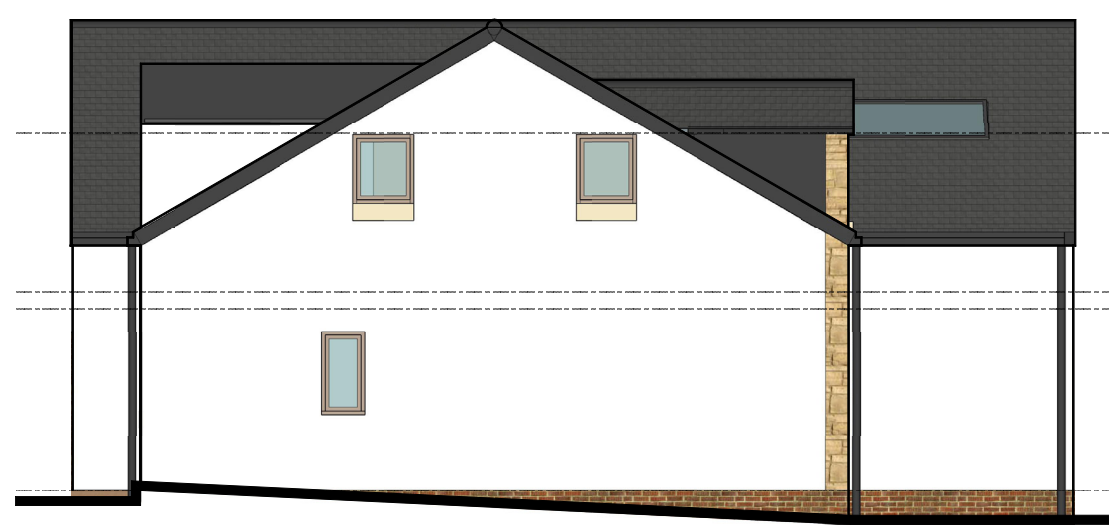


Proposed Elevation B (1:100)

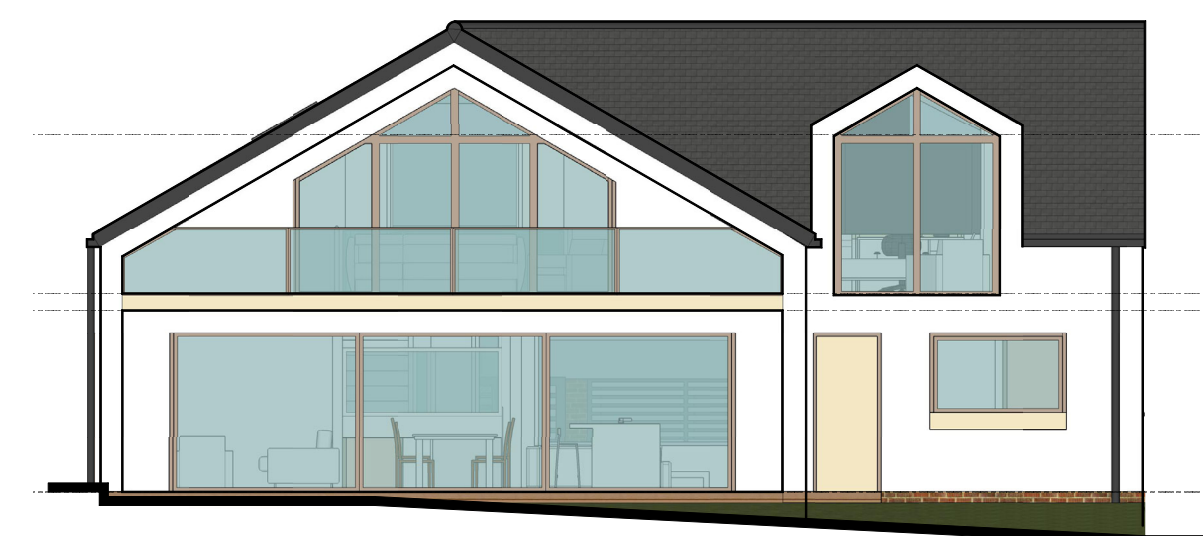

Proposed Elevation C (1:100)

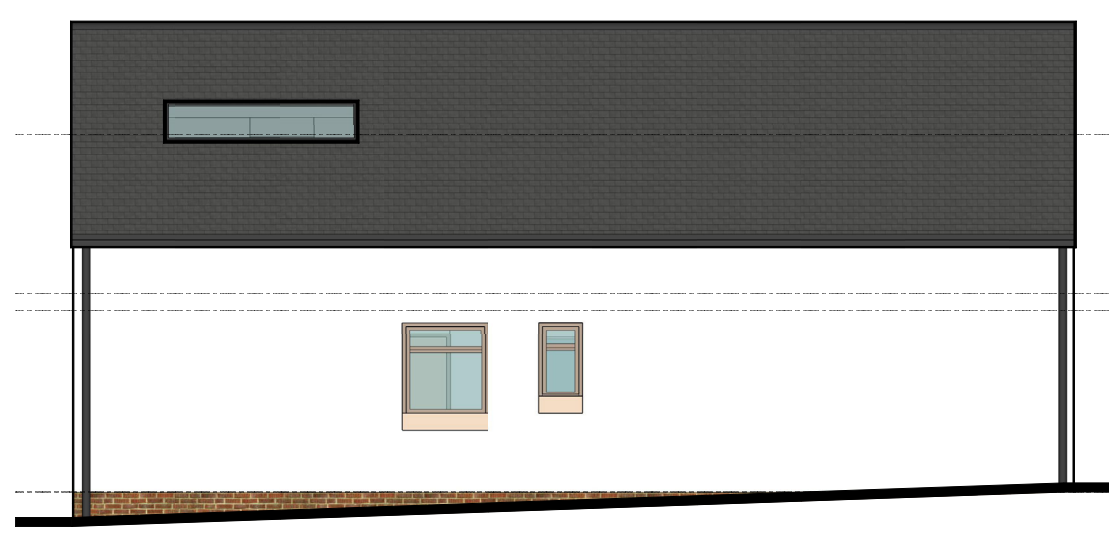

Proposed Elevation D (1:100)

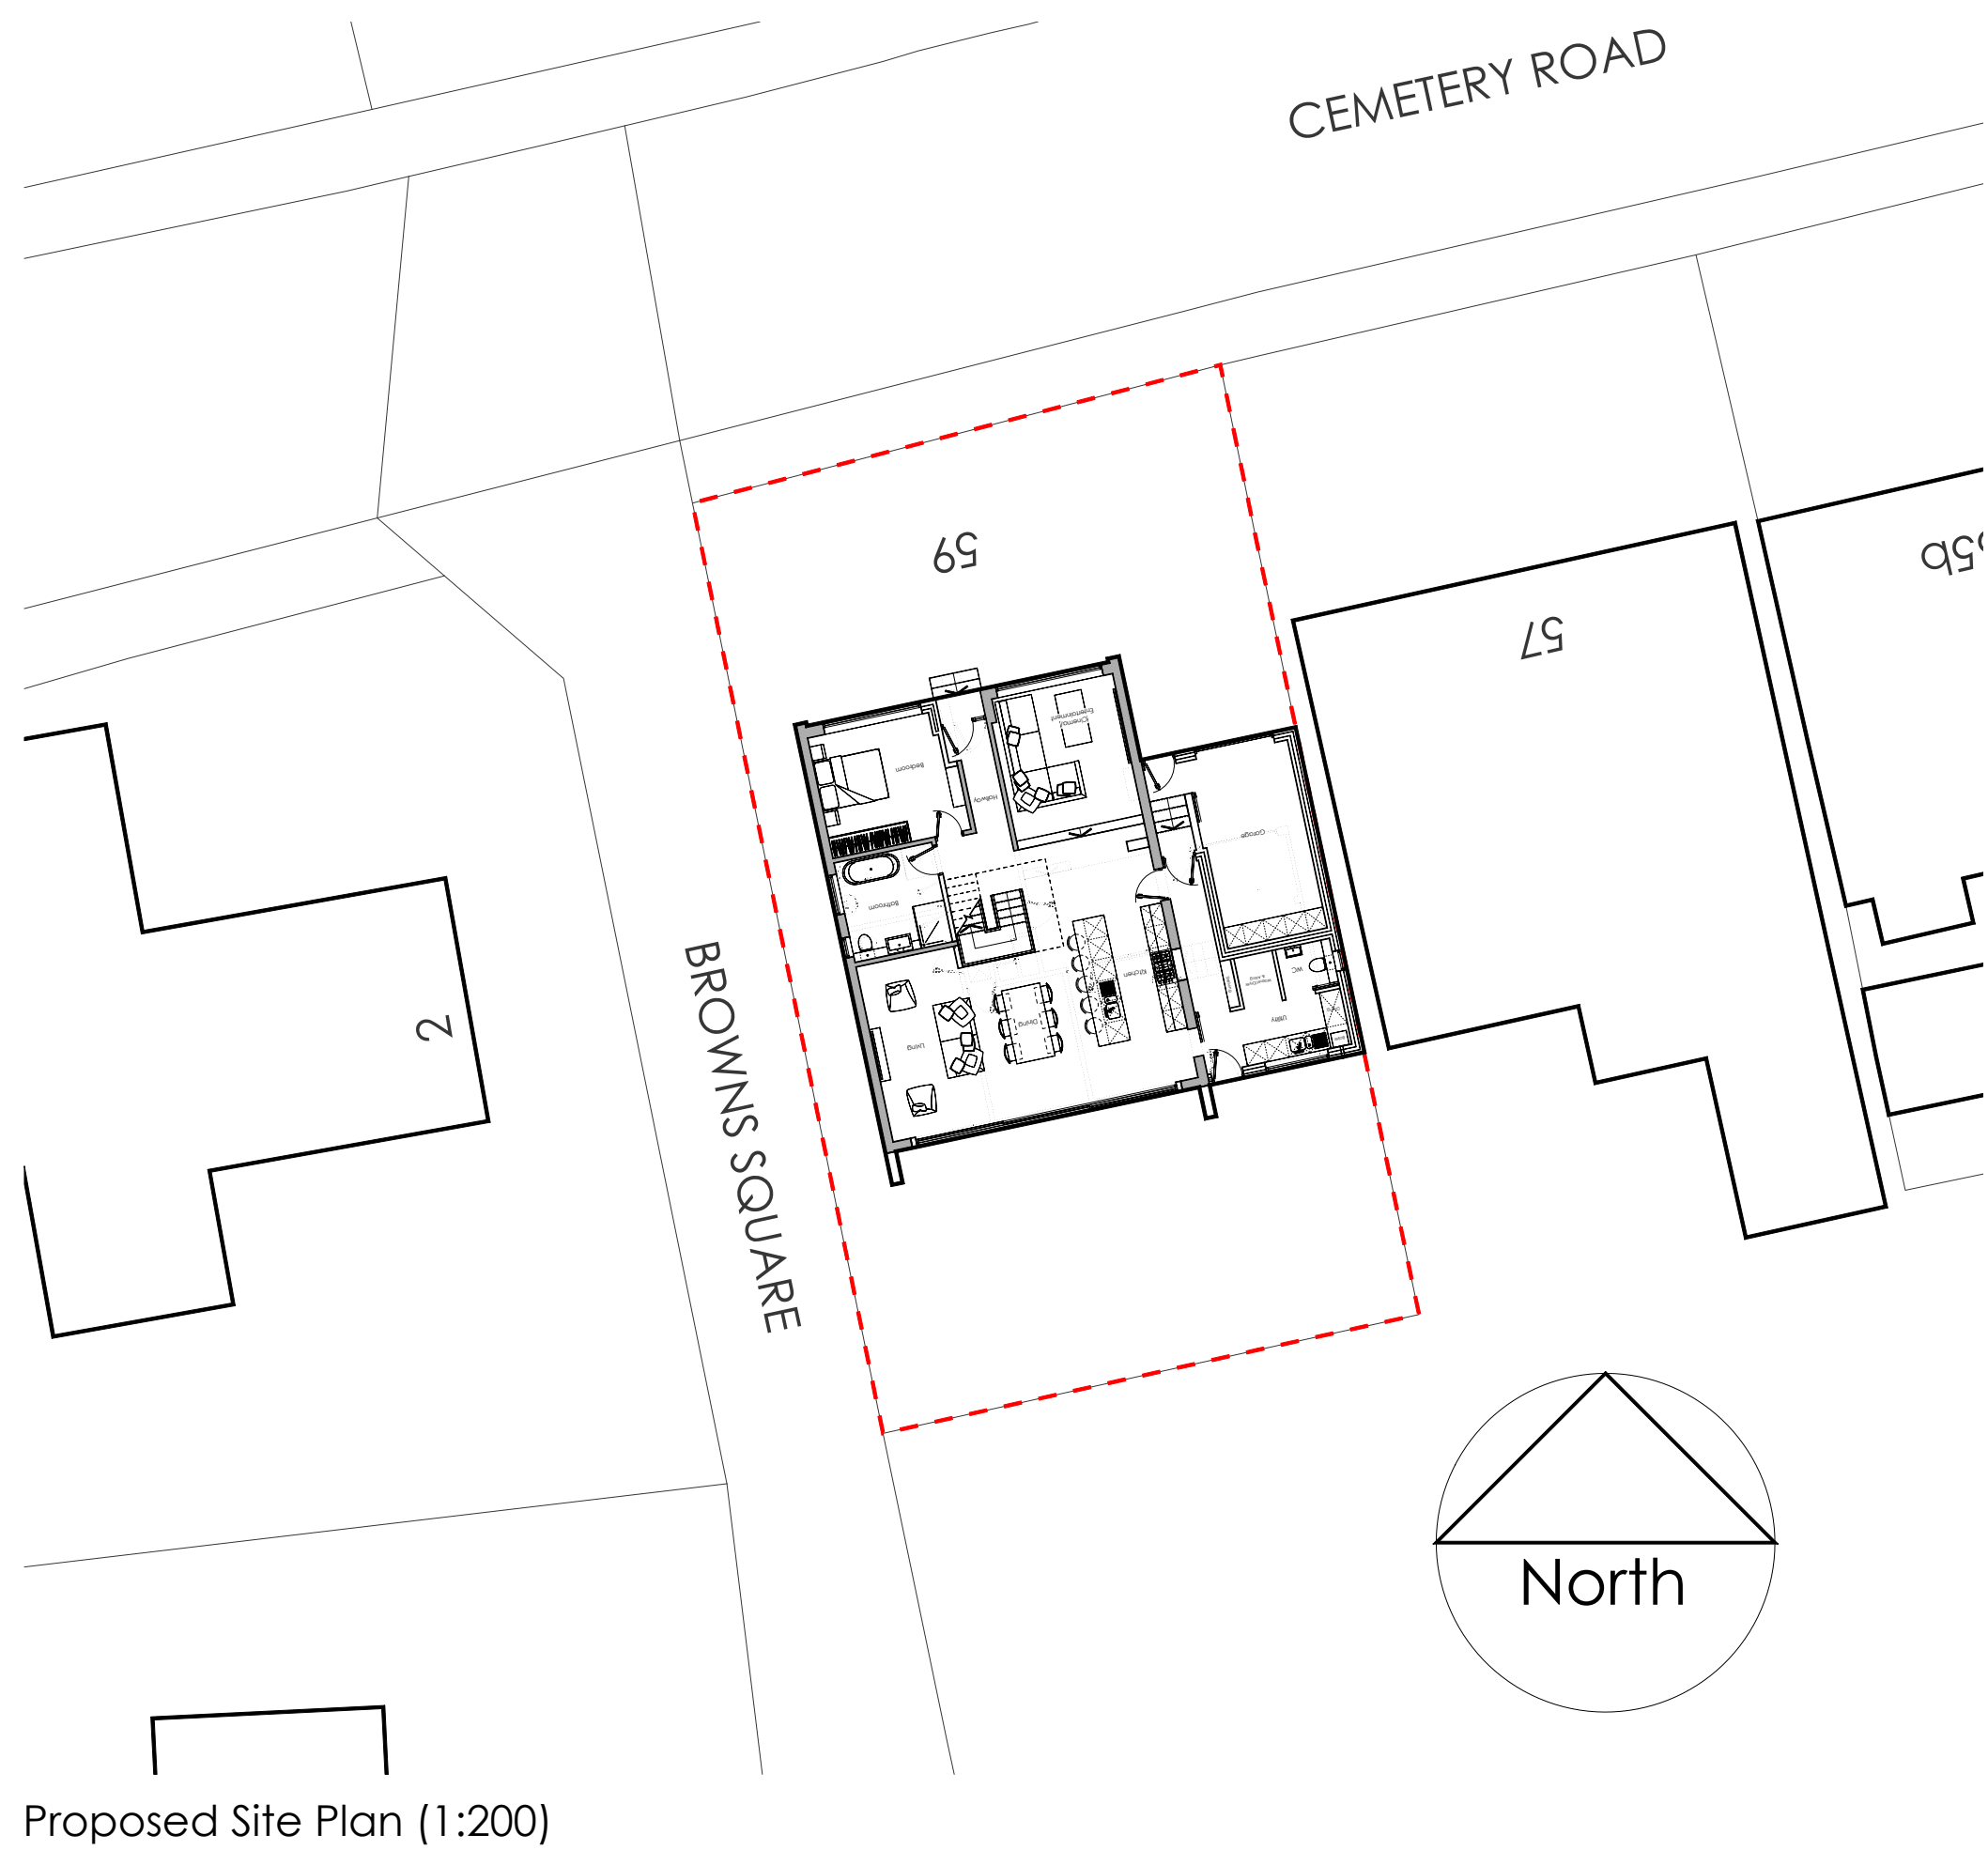

Proposed Site Plan (1:200)

**NOTES**  
Do not scale from these drawings - If in doubt always ask first

Report any discrepancies and omissions to owner  
This Drawing is Copyright **EDGE**  
Drawings are prepared for the purposes of obtaining Town & Country Planning Permission Approval only.

All materials shall be fixed, applied or mixed in accordance with all of the manufacturers instructions, recommendations & specifications. All materials shall be fit for the purposes that they are to be used for.

It is the responsibility of the owner / client to serve a notice on the adjoining or adjacent neighbours for the proposed works under The Party Wall Act 1996. Explanatory booklets can be obtained free of charge from the D.O.E. publications despatch centre, Blackhorse Road, London SE99 6TT Tel 0208 691 9191.



Site Location Plan (1:1250)

|     |          |                |
|-----|----------|----------------|
| P5  | 10.02.24 | Planning Issue |
| P4  | 20.07.23 | For discussion |
| P3  | 17.03.23 | For discussion |
| P2  | 20.01.23 | For discussion |
| P1  | 04.12.22 | For discussion |
| Rev | Date     | Comments       |

Project  
Proposed Extensions  
& Renovation/  
Modernisation.  
59 Cemetery Road,  
Hemingfield, Barnsley  
S73 0QD

Client  
Mrs Julie Ward

Drawing title  
Proposed Plans, Elevations,  
Site Plan & Site Location Plan

|       |                                    |             |           |          |    |
|-------|------------------------------------|-------------|-----------|----------|----|
| Scale | 1:50/1:100/<br>1:200 & 1:1250 @ A1 | Drawing No. | A22-43-01 | Revision | P5 |
| Date  | December 2022                      | Drawn By    | B.JDL     |          |    |