


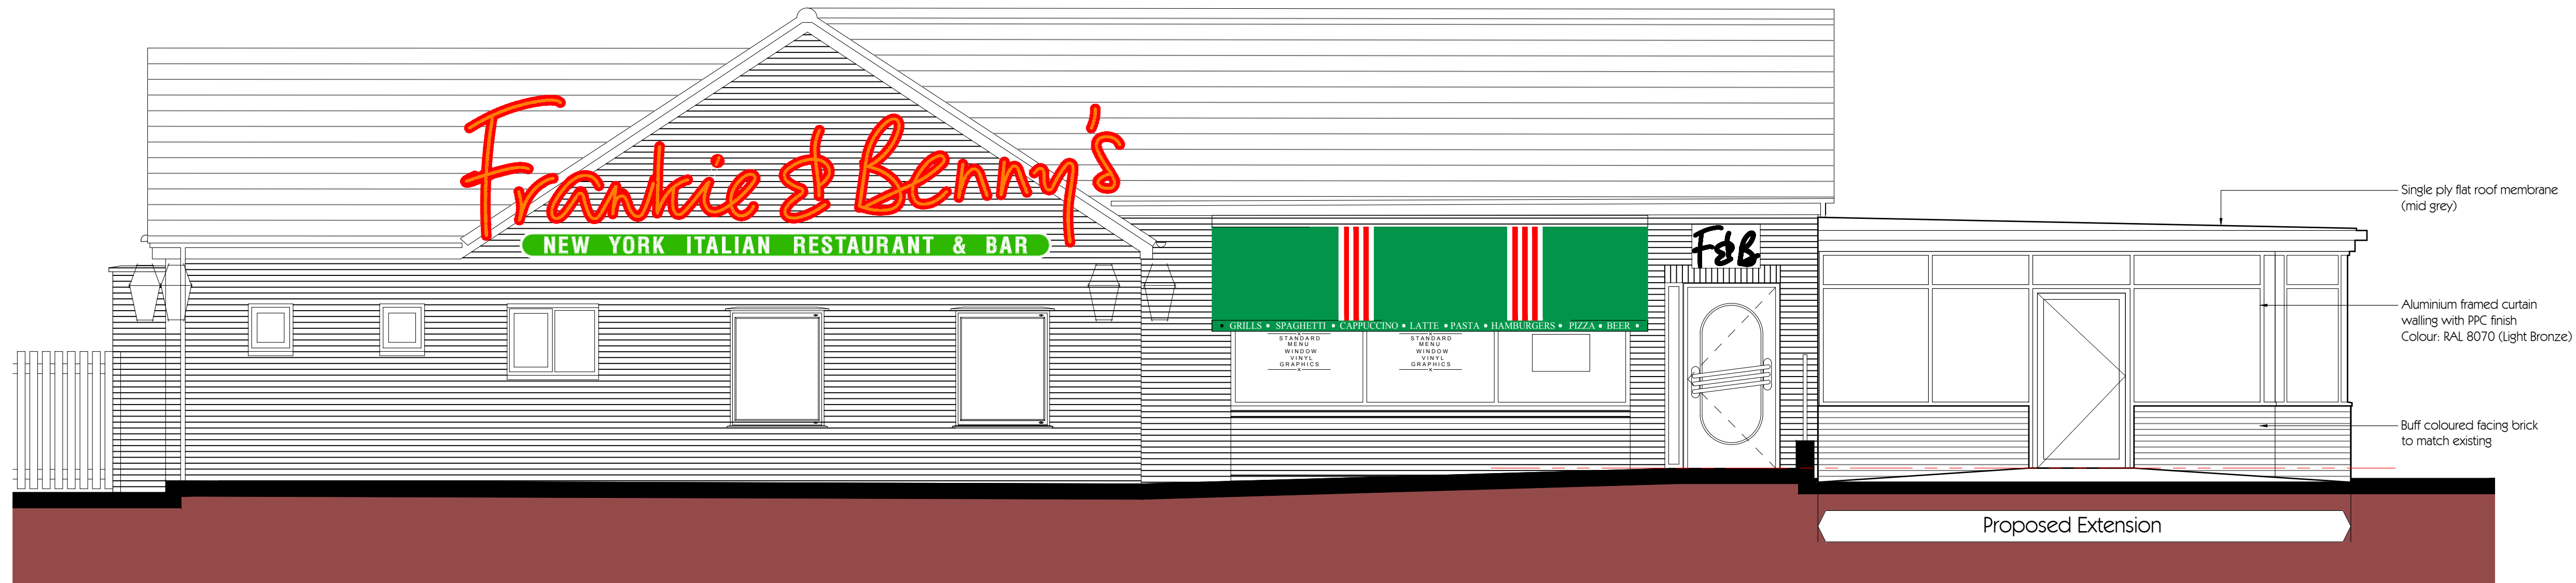

C02.1 West Elevation
scale 1/50 @ A1, 1/100 @ A3

johnson robson
architecture design building technology

the restaurant group plc
Frankie & Benny's
client NEW YORK ITALIAN RESTAURANT & BAR

Doncaster Road, Barnsley S70 3PE

project
Elevations as Proposed


content					
SDI	1/50 @ A1	JR.485	C	C02	
drawn	1/100 @ A3				
date	June 15	scale	job no.	stage	drawing no.

unit 6 pool bank business park high street tarvin chester ch3 8jh
t 01829 749010 enquiries@johnsonrobson.co.uk

date:	revision:
07/06/15	0 first issue



C02.2 South Elevation
scale 1/50 @ A1, 1/100 @ A3

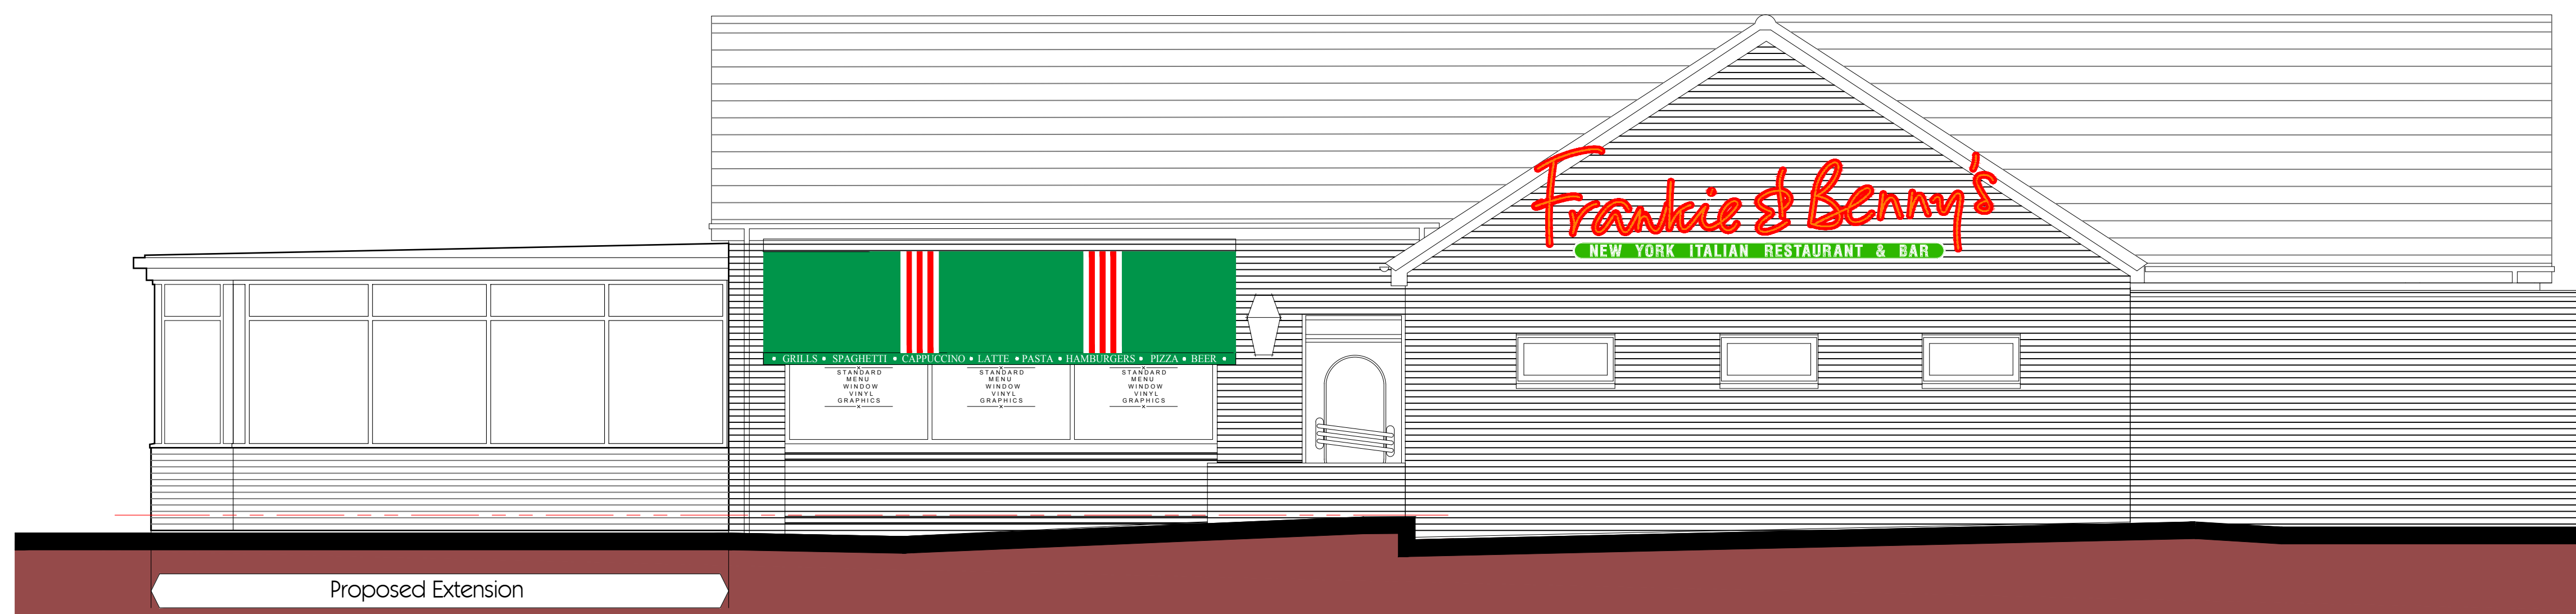

C02.3 East Elevation
scale 1/50 @ A1, 1/100 @ A3