


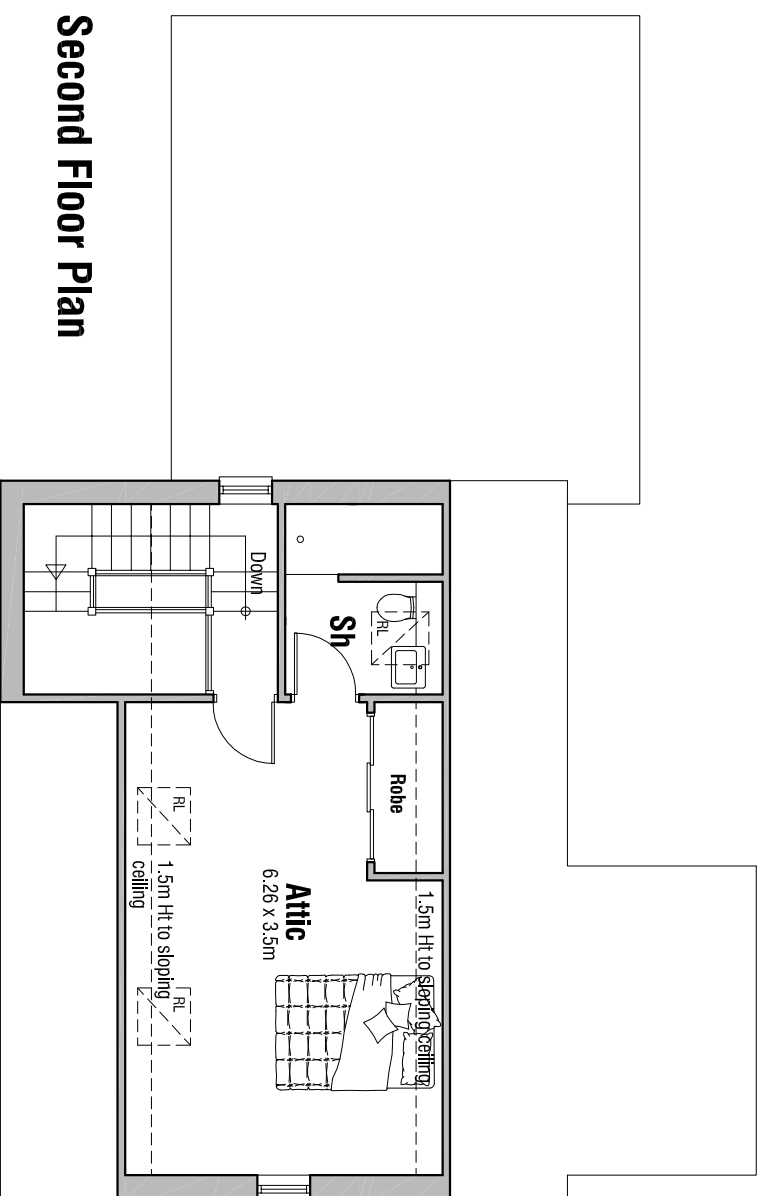


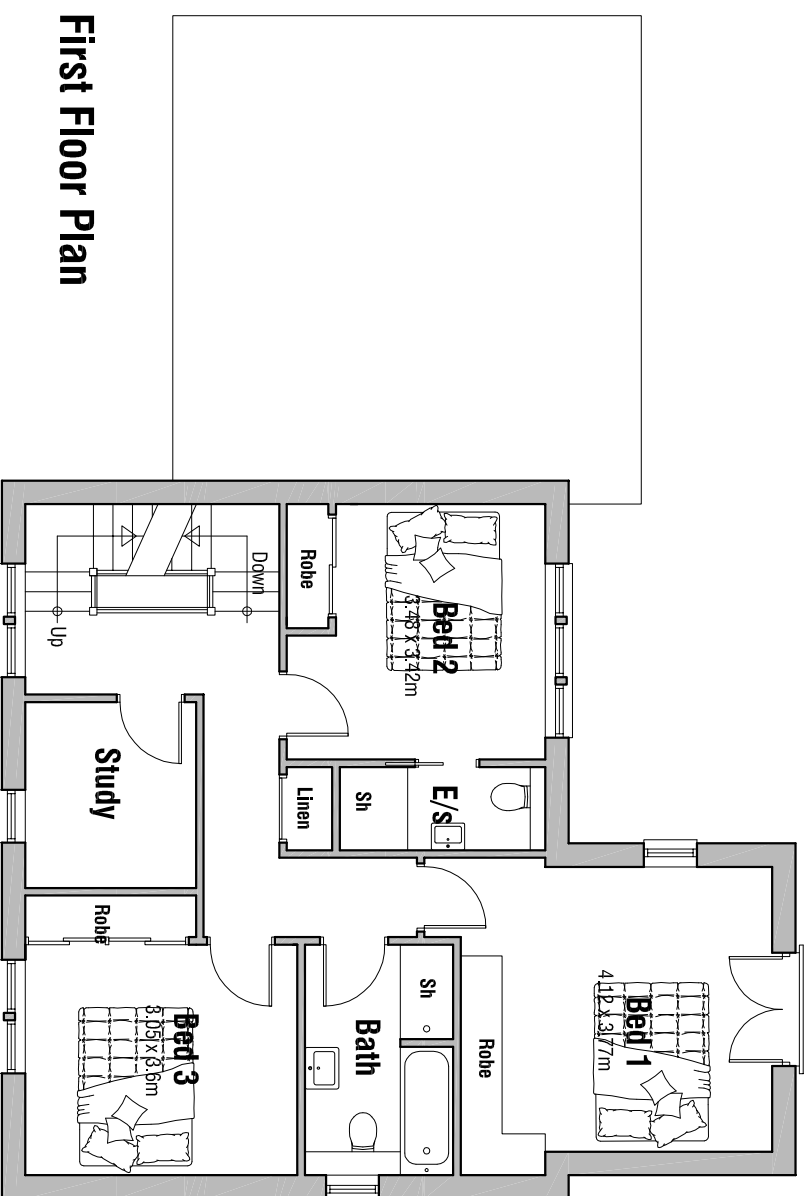

Second Floor Plan

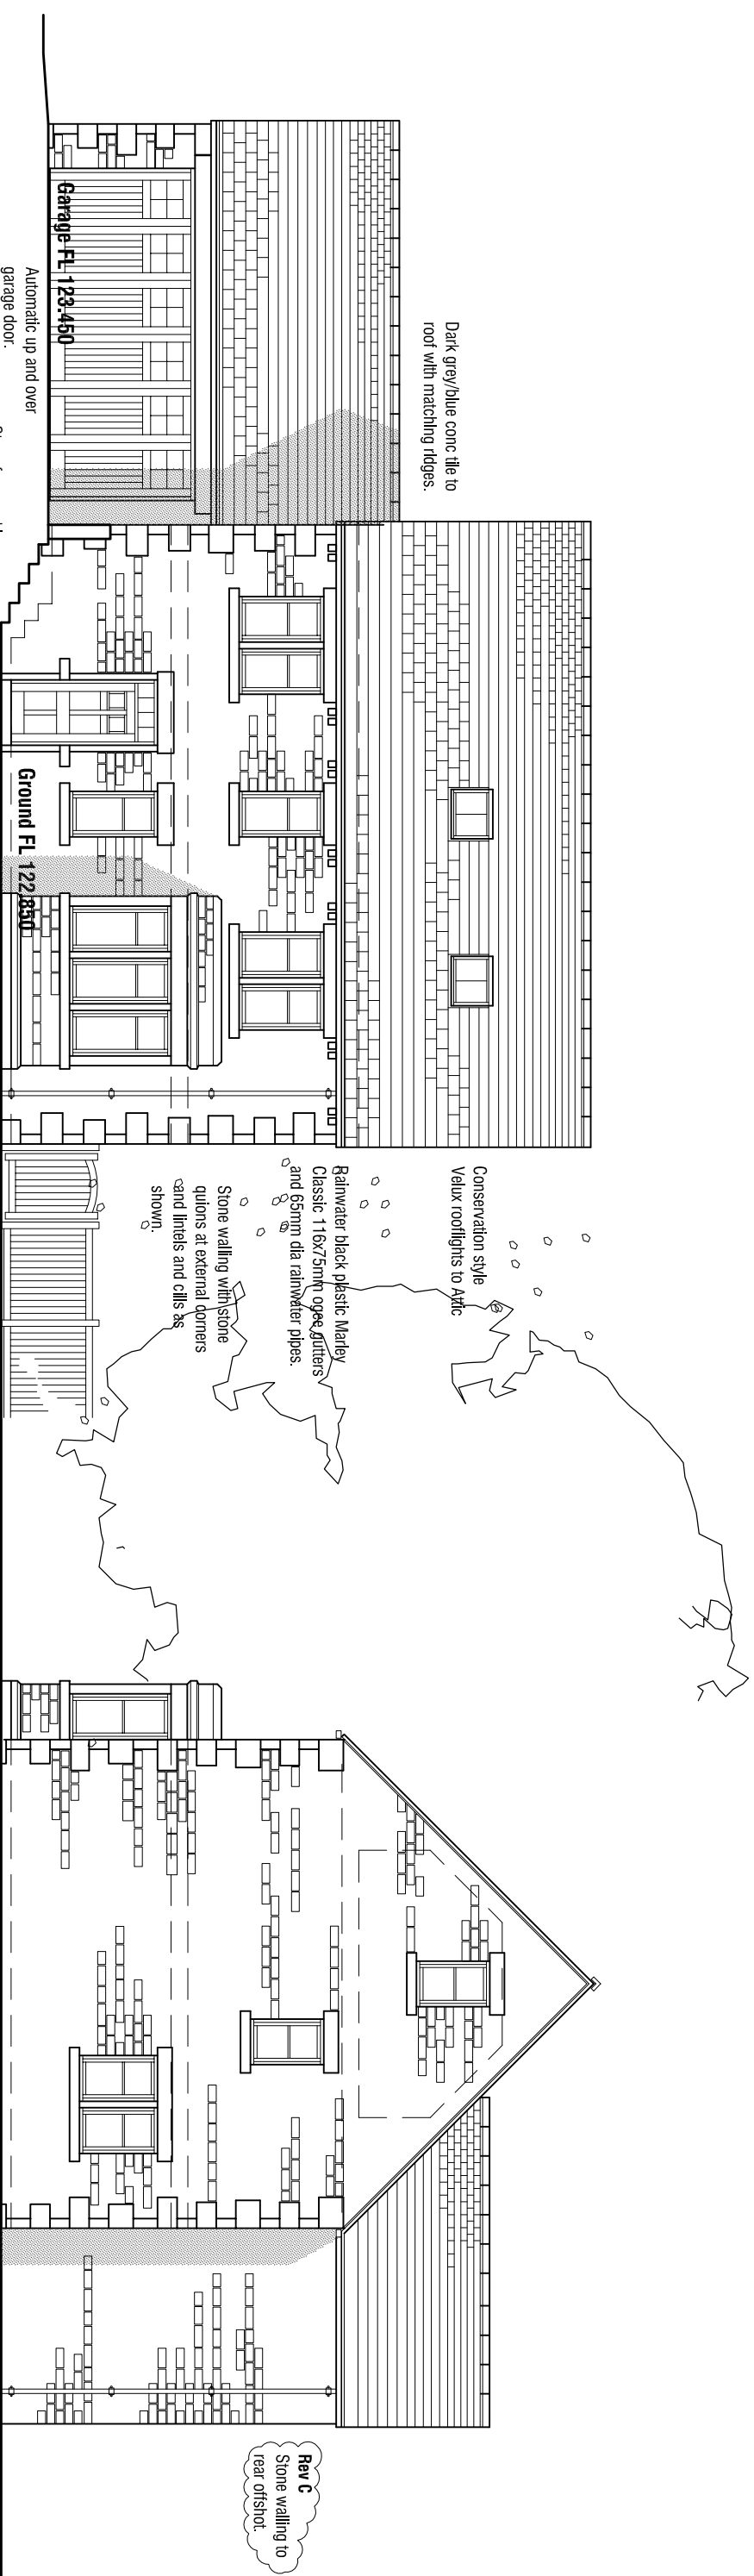


First Floor Plan

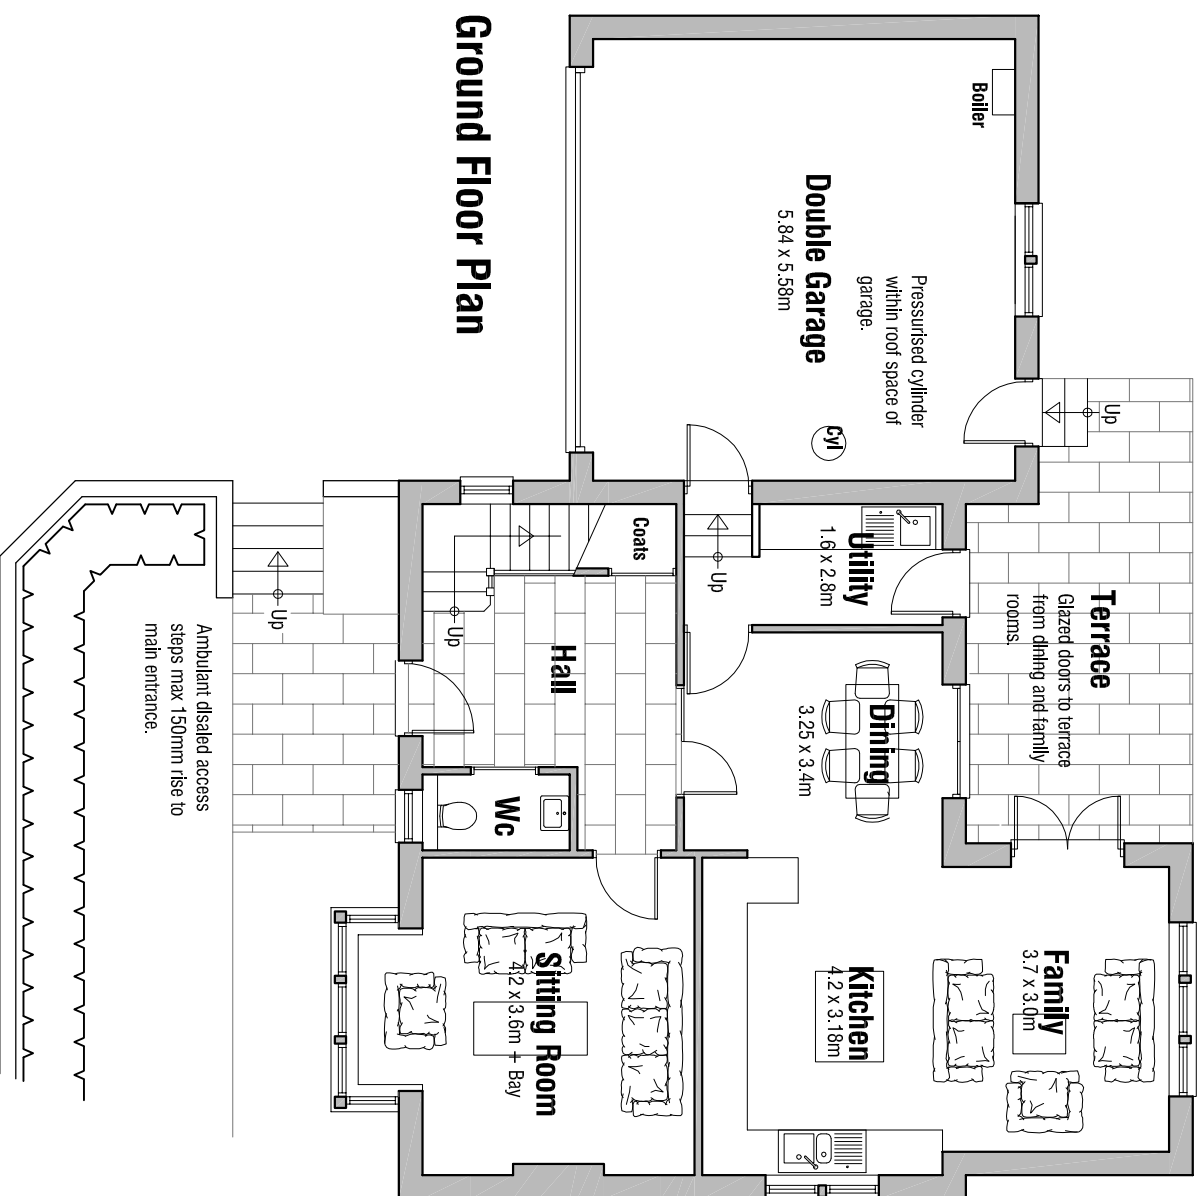


WEST ELEVATION

SOUTH ELEVATION

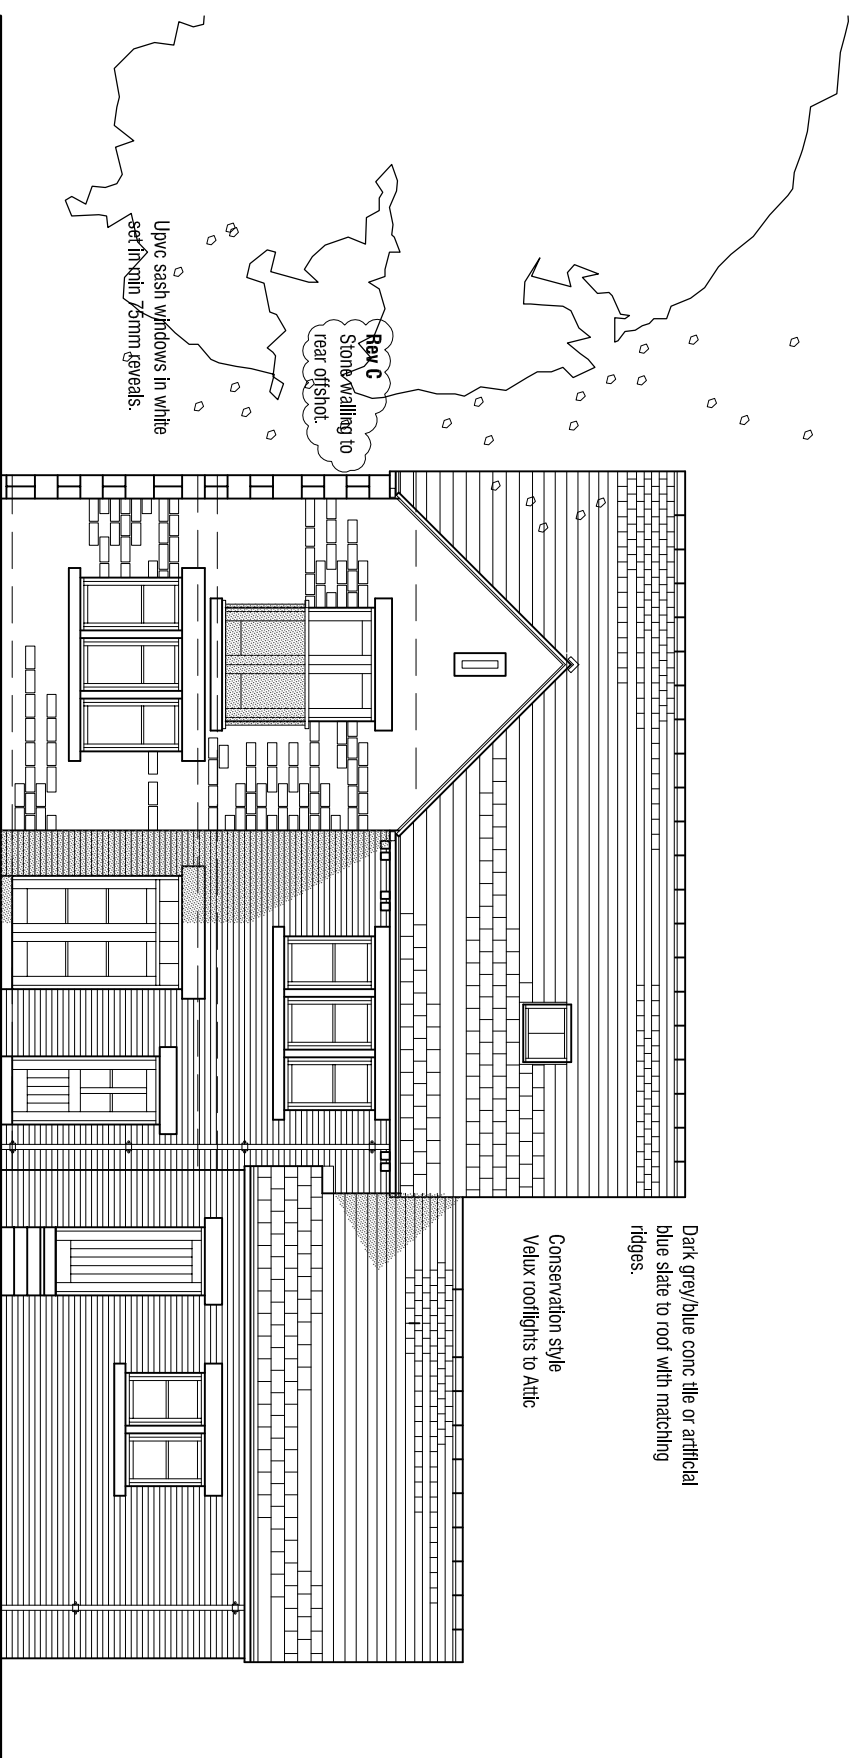

EAST ELEVATION

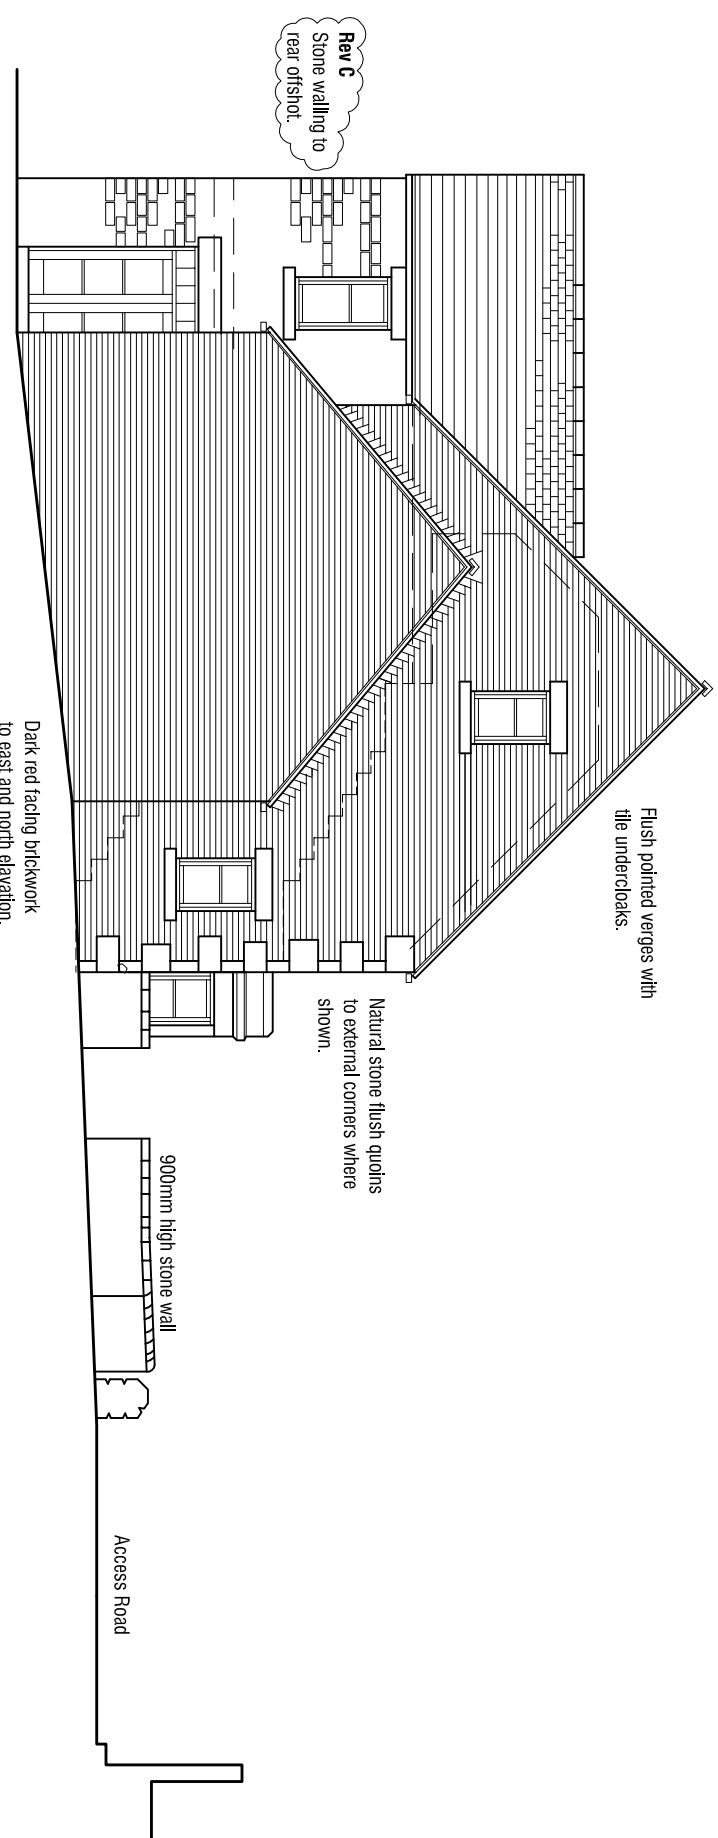

NORTH ELEVATION

PROPOSED REDEVELOPMENT
PLOT 1 - 25 BOND ROAD
BARNSELEY

PROPOSALS

PLANS & ELEVATIONS

mboothdesign

architectural design and building consultants

11 Crowden Walk Barnsley
S75 2LU
T: 01226 286256
M: 07881898300
E: mboothdesign@btconnect.com

Scale 1:100 & A2

Drawn MJB

Date July 2012

Ref. 12.36

Dwg No. P2

Rev. C

32mm

4mm

5mm

Copyright mboothdesign: All dimensions in millimeters unless otherwise stated.
Dimensions for setting out in existing buildings are to be checked and verified on site,
to be enclosed in blue.