



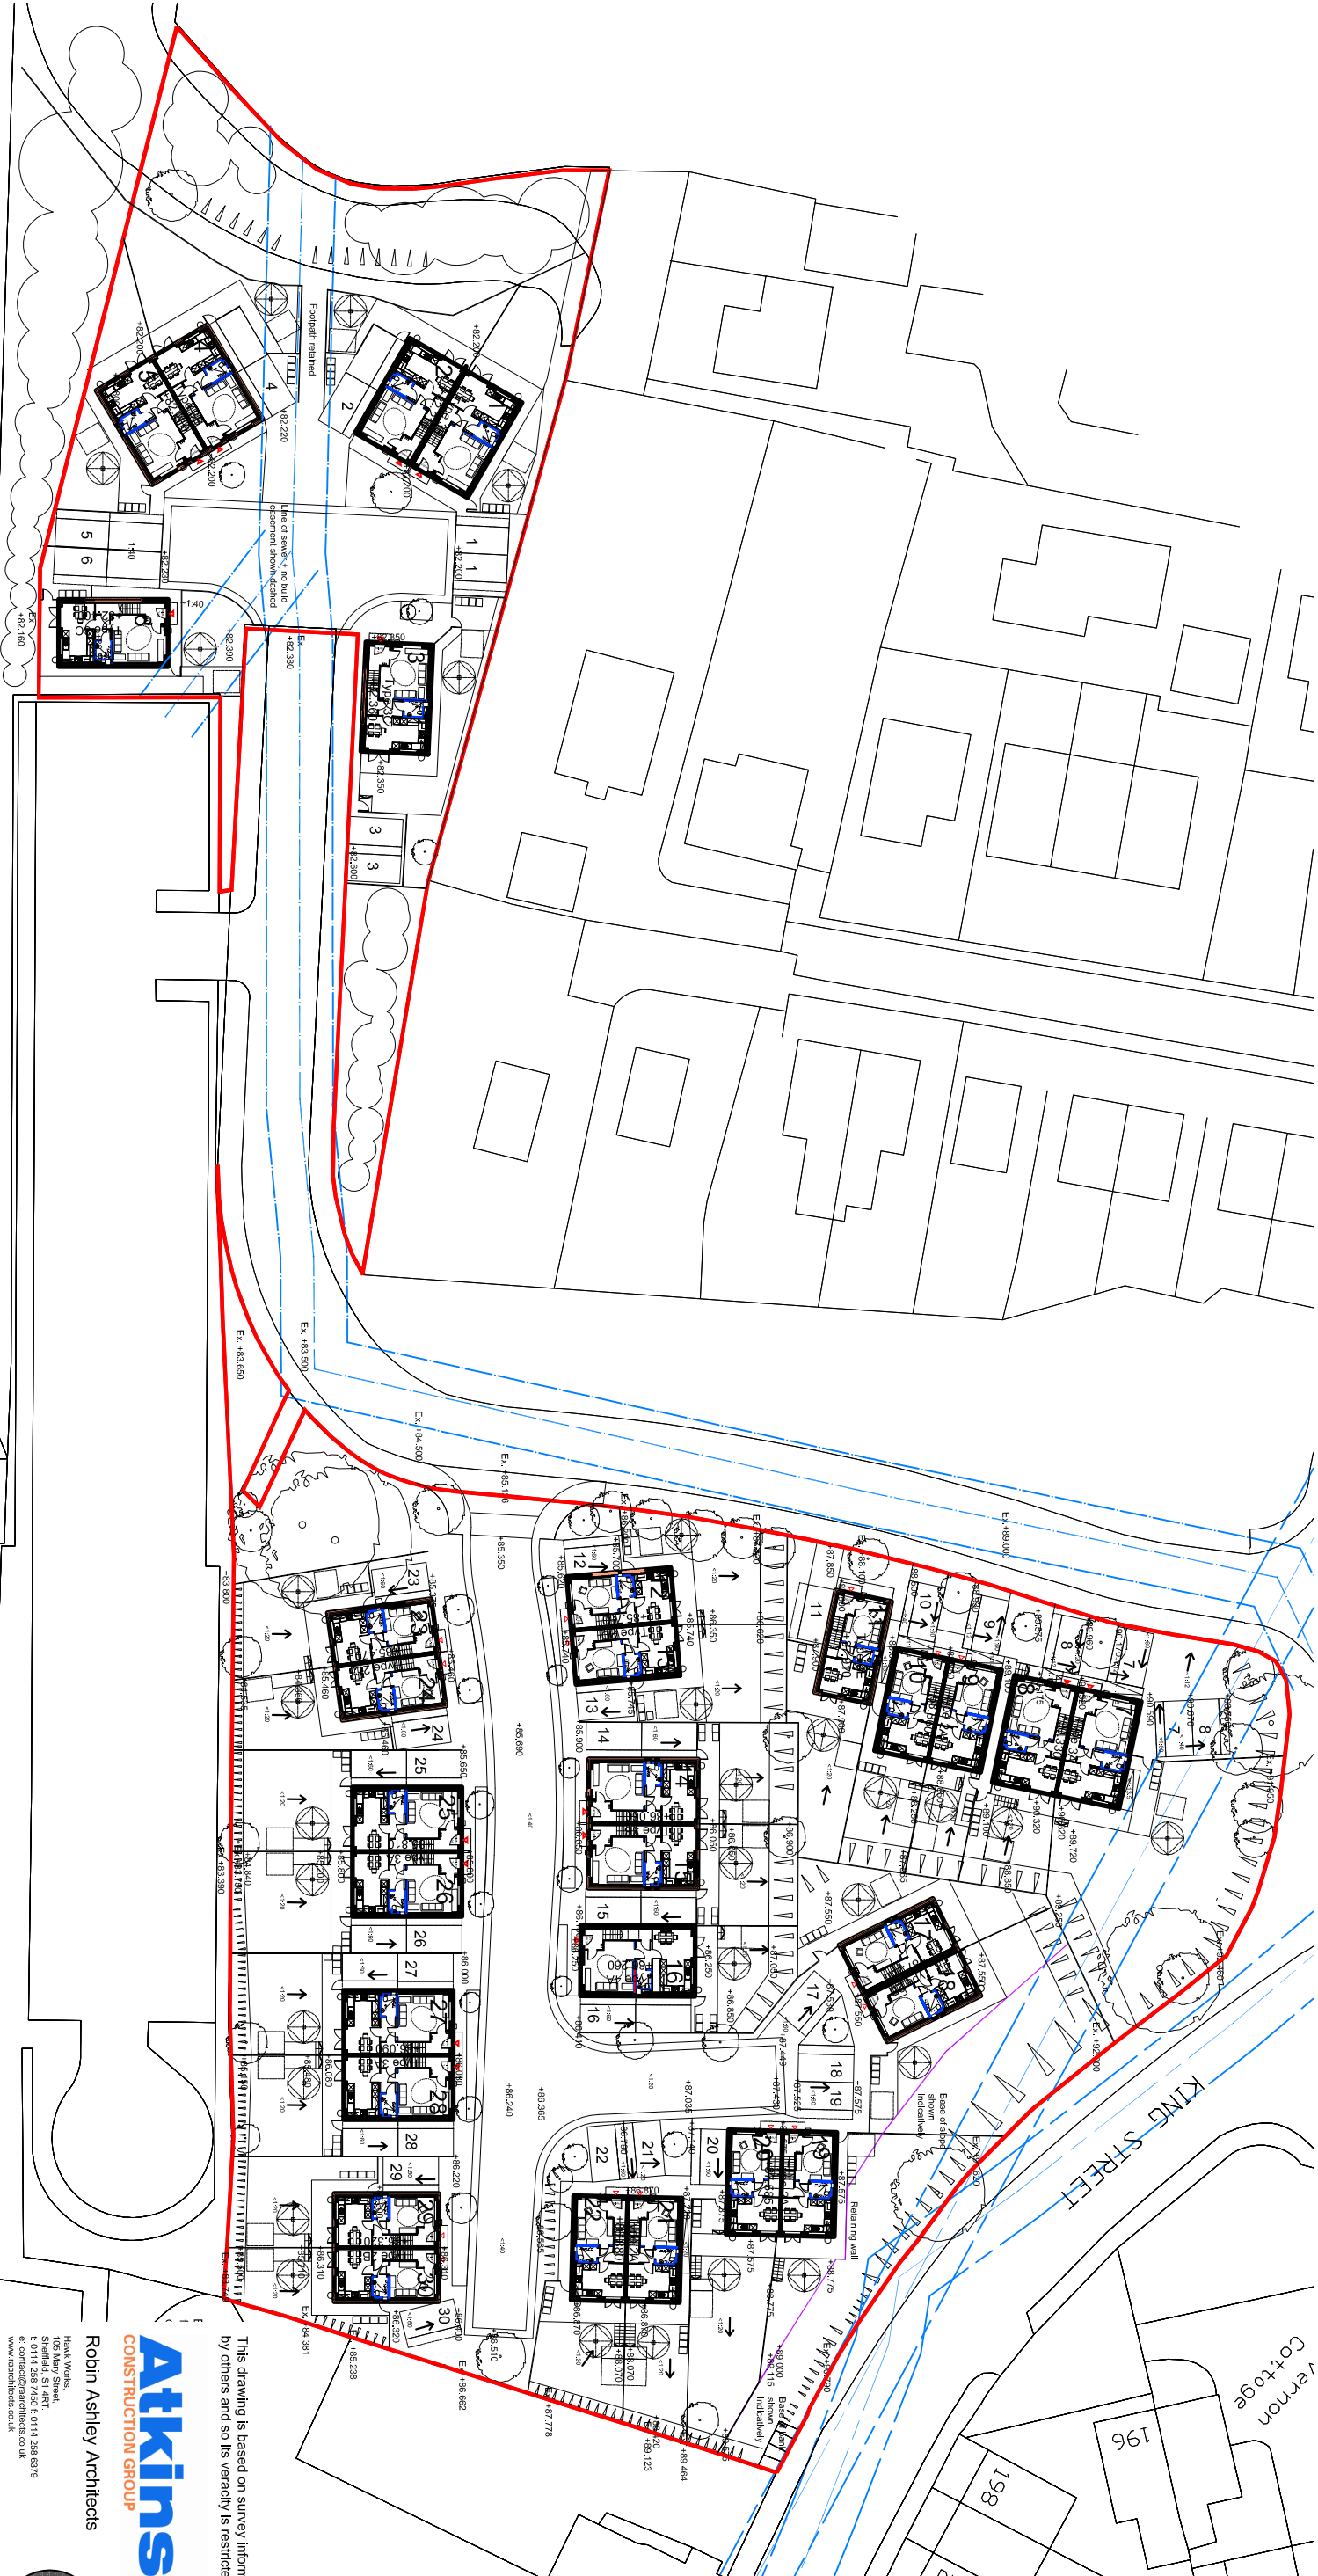

client: D.J. Atkinson Construction Ltd.
drawing: Site plan as proposed
drawing number: 15-018-20

revision: Q [03-07-17]
date: March 2017
scale: 1:600
original size: A3
issue: Approval
drawn: SAF
checked: DUJ

 

Site plan as proposed 1:600

This drawing is based on survey information provided by others and so its veracity is restricted accordingly.

Atkinson
CONSTRUCTION GROUP
Robin Ashley Architects

Robin Ashley Architects
1105 Mary Street,
Shrewsbury, Shropshire, Sh1 4RT
T: 0194 298 7450 F: 0194 298 6379
www.robinsashley.co.uk



Project: King Street, Elsecar