


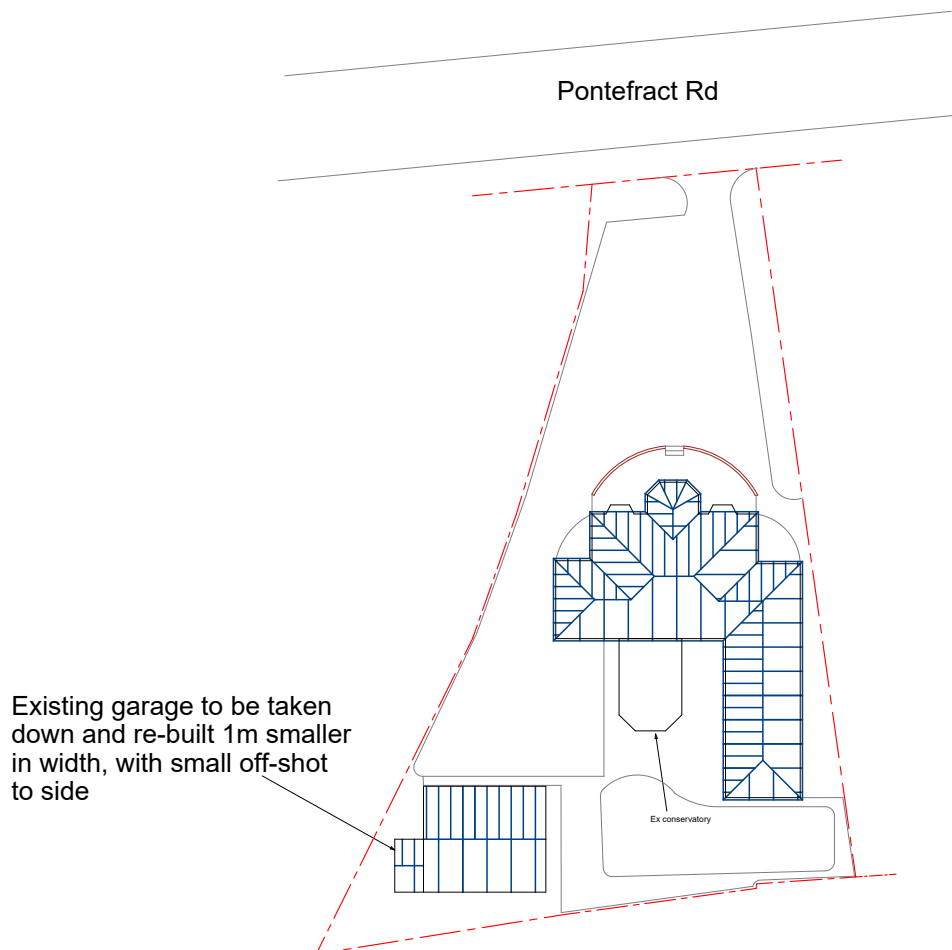

Site Plan

Scale 1:500

Paul Glover Tel-07730258347 email-paulglover555@btinternet.com
6 Beaulieu Close, Mapplewell, Barnsley S75 6FJ

**Paul Glover
Design Services**

Project
Garage Re-build
362 Pontefract Rd
Lundwood
Barnsley S71 5JY

Client
Mr & Mrs Salt
Scale
1:100

Page Size - A4

Drawing Title
Proposed Site Plan
Drawing No.
PG 168-1 Rev A

Date
May 2021
Drawn by
P Glover

