


This drawing is copyright.

REV	DATE	AMENDMENT
D	01-09	Redrawn

SCALE @ A1 1:200 DATE 01-09 DRAWN NLL

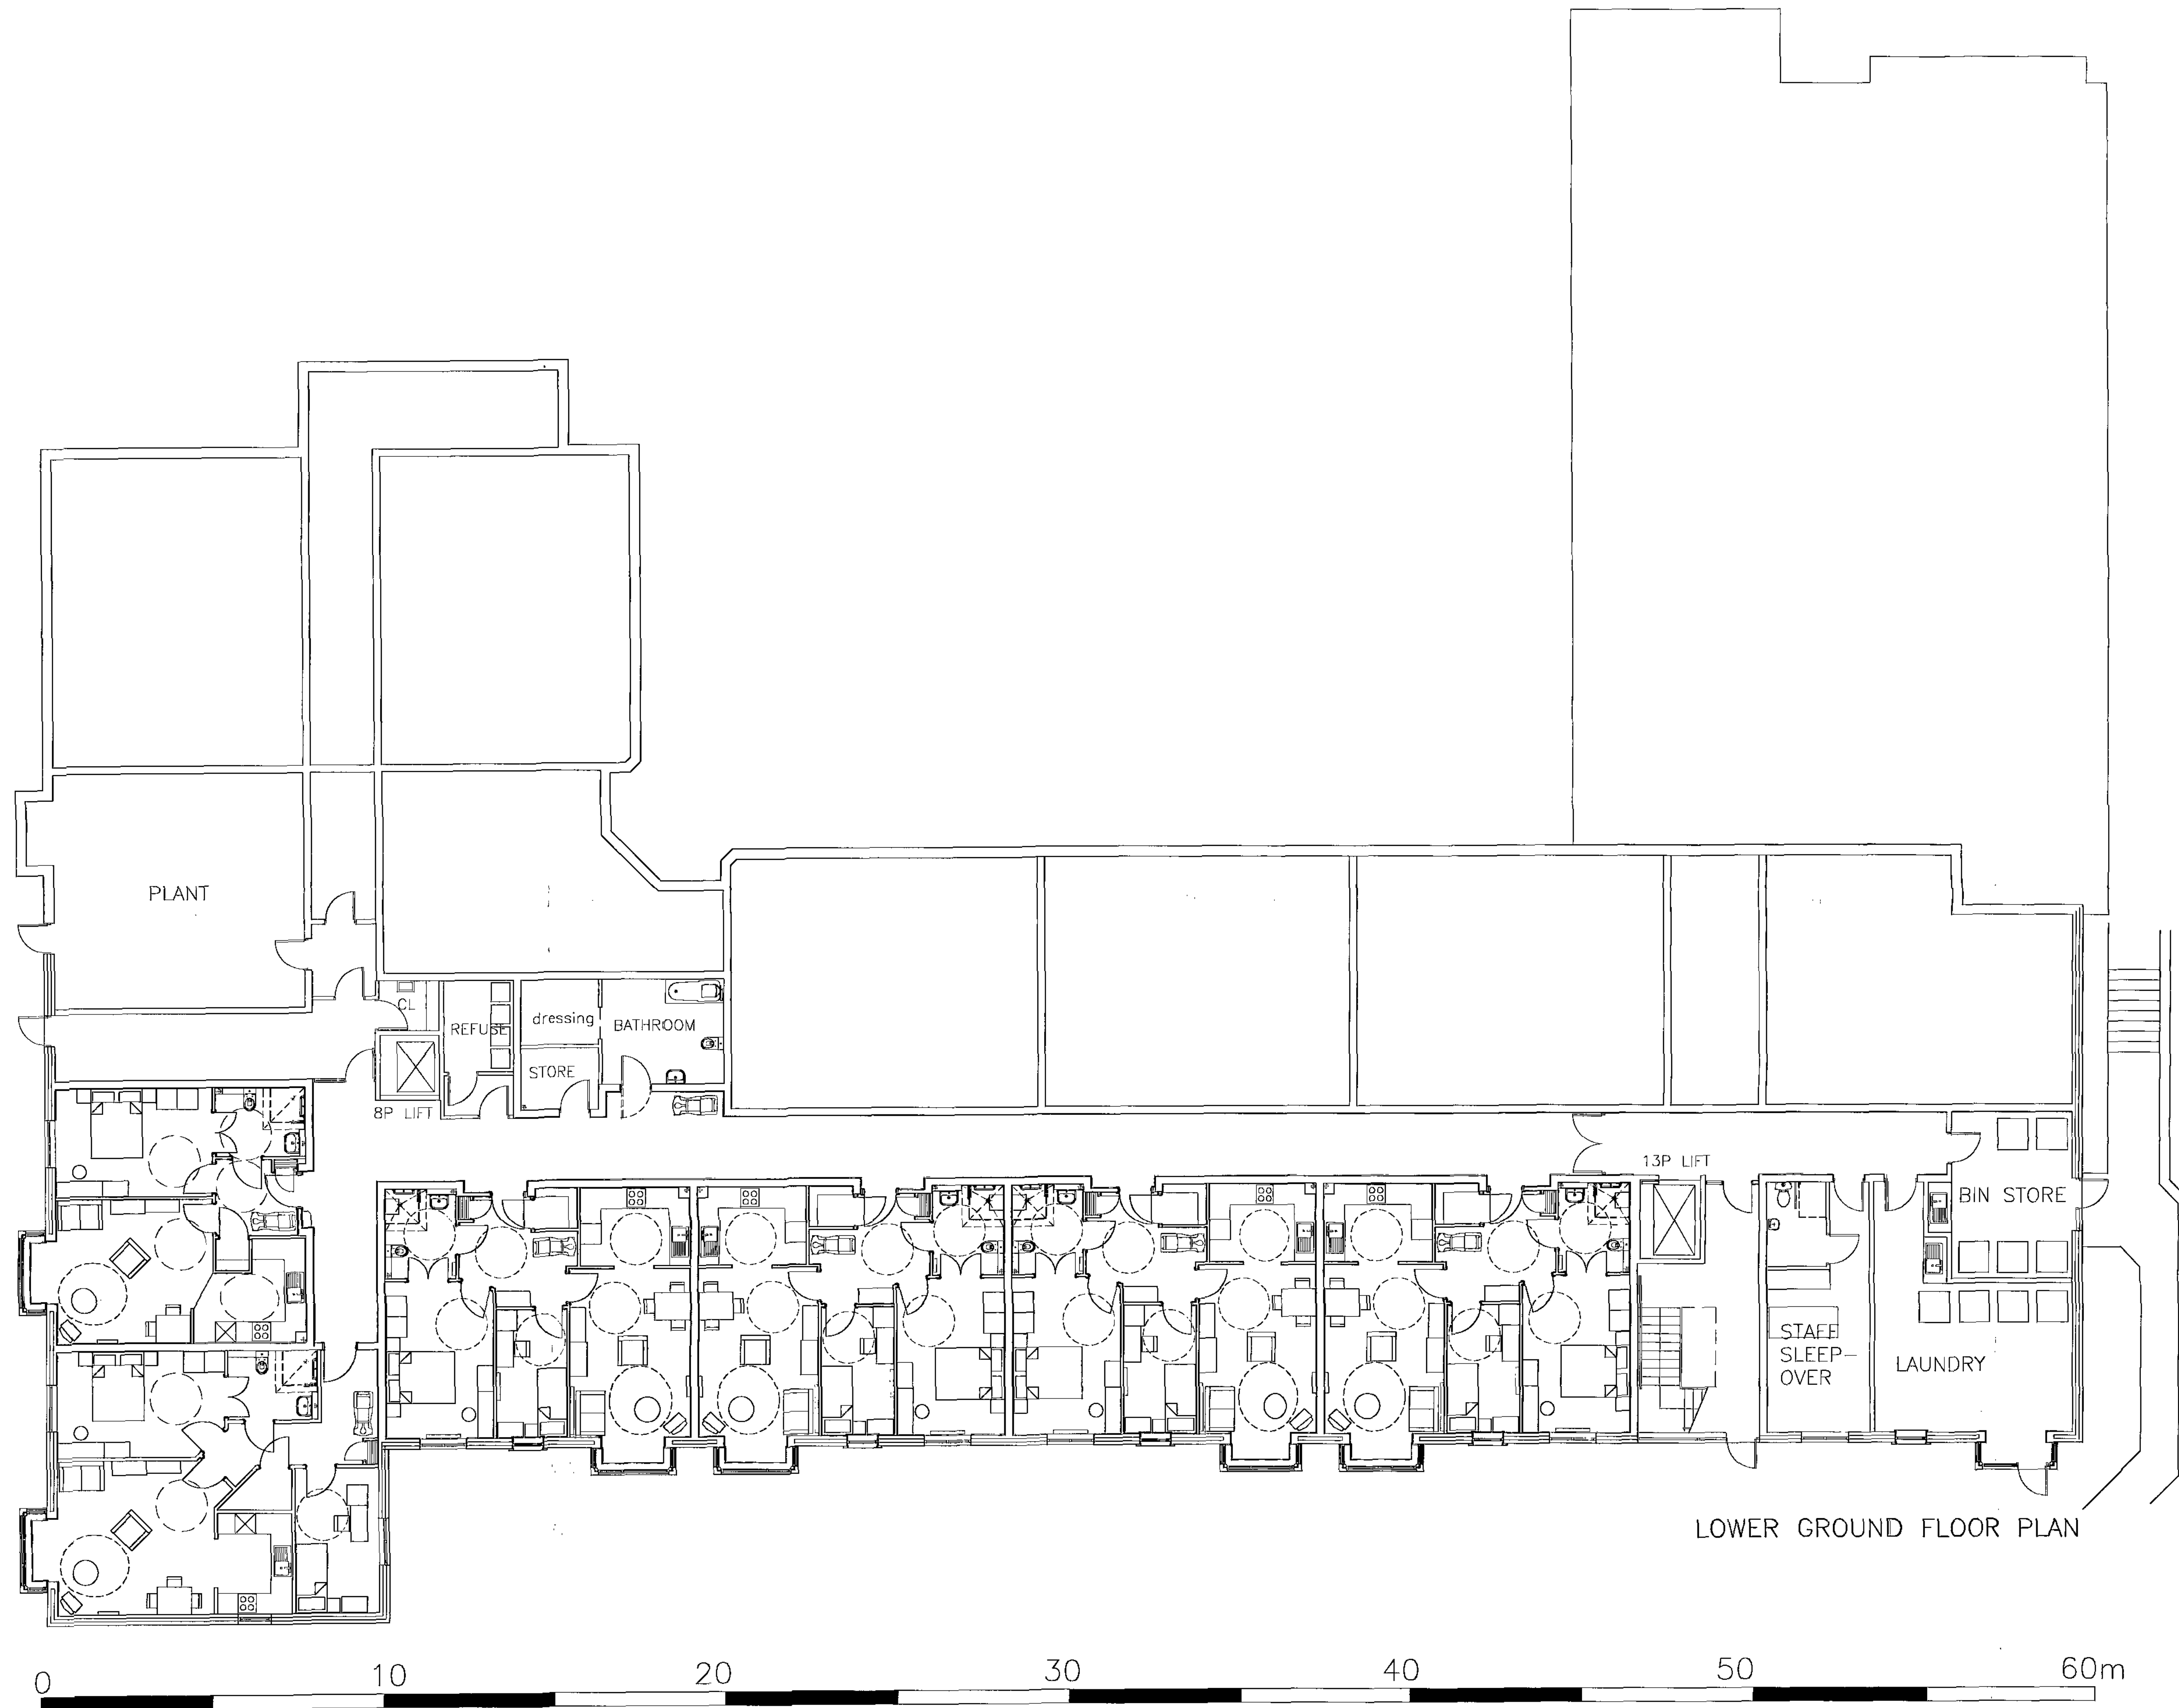

All work to be carried out in accordance with the requirements of the Building Regulations and the Water Authority Regulations currently in force.

Do not scale from this drawing. Architect to be notified of any discrepancies.

Verify relevant dimensions on site before commencing work or preparing shop drawings.

This drawing is copyright.

REV	DATE	AMENDMENT
A	05-08	Plan Amendments
B	08-08	Bin store added
C	11-08	Floor plan revised

Barnsley Metropolitan Borough Council
21 JAN 2009
Corporate Mail Room

LANGTRY-LANGTON
ARCHITECTS

8 Oak Mount
Bradford
West Yorkshire
BD8 7BD

T. +44 (0)1274 498226
F. +44 (0)1274 548416
E. enquires@langtry-langton.co.uk


PROJECT

**PROPOSED EXTRA CARE
DEVELOPMENT
BETHEL ST. HOYLAND
for BRAMALL CONSTRUCTION**

DRAWING TITLE

LOWER GROUND FLOOR PLAN

PROJECT NO.	DRAWING NO.	REVISION
08005	02	D
STATUS		
SCALE @ A3 SCALE @ A1	1:200 1:100	DATE JAN 08 DRAWN NLL

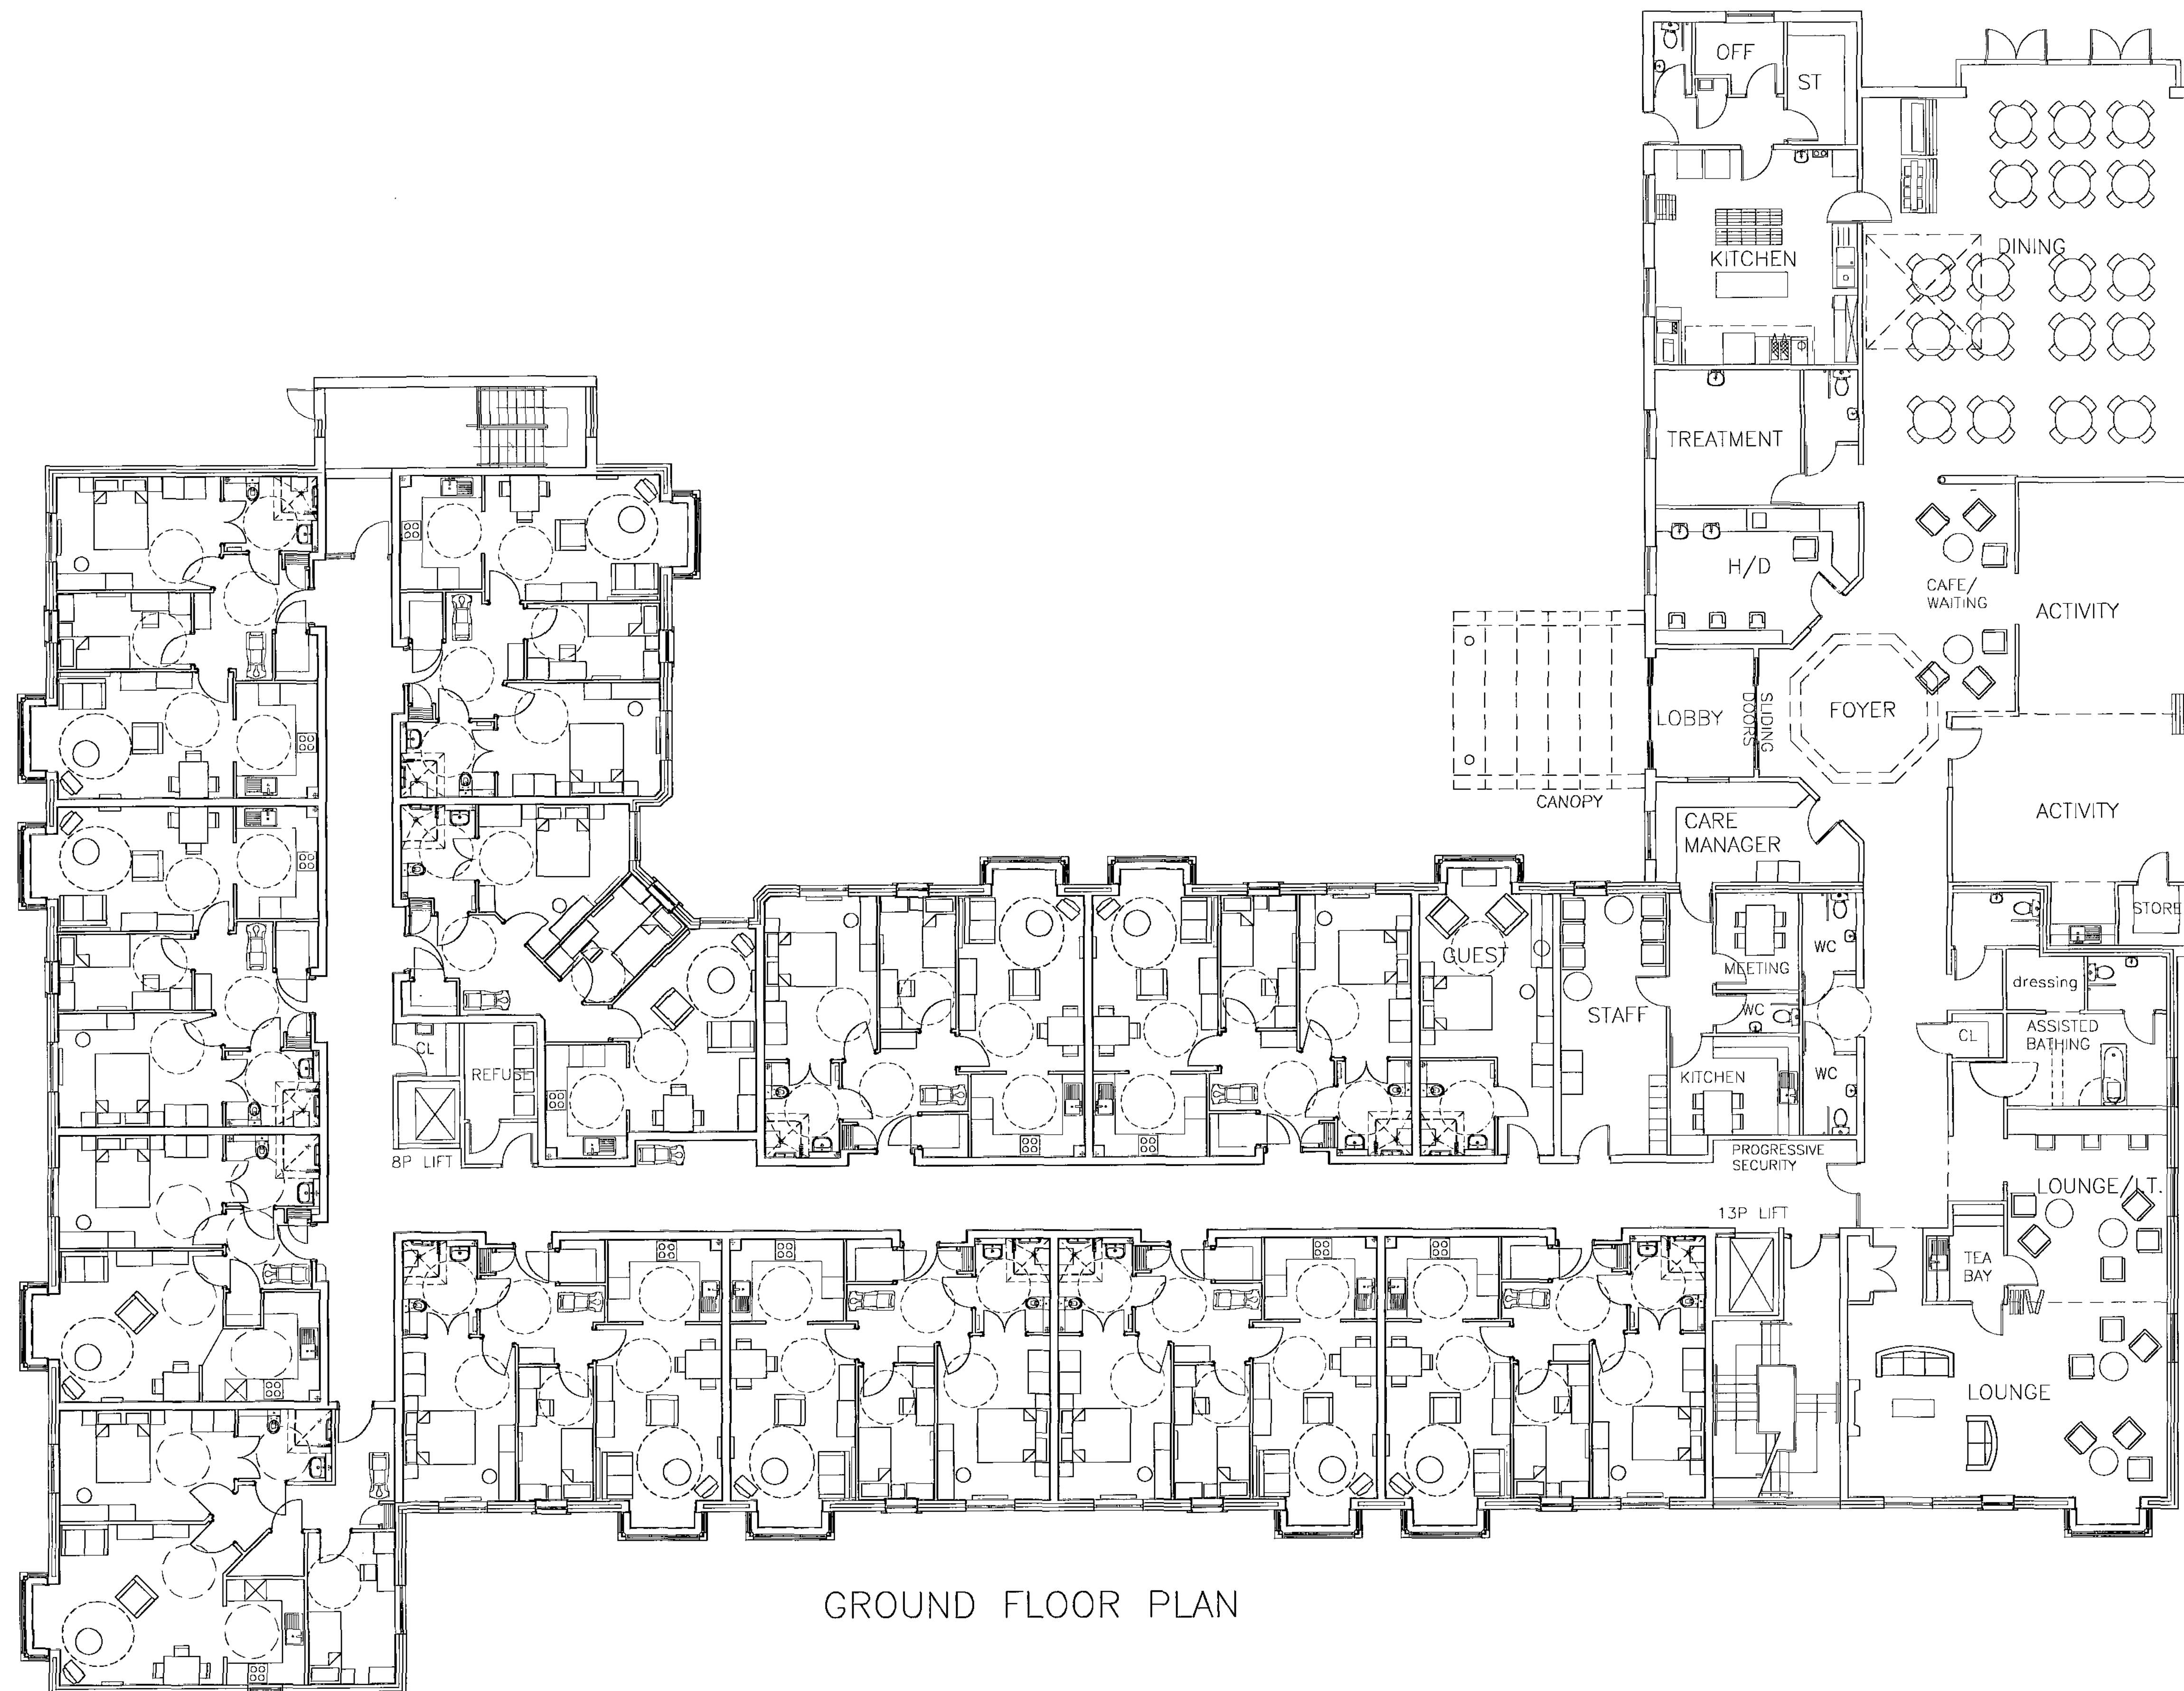

GROUND FLOOR PLAN

0 10 20 30 40 50 60m


All work to be carried out in accordance with the requirements of the Building Regulations and the Water Authority Regulations currently in force.

Do not scale from this drawing. Architect to be notified of any discrepancies.

Verify relevant dimensions on site before commencing work or preparing shop drawings.

This drawing is copyright.

REV	DATE	AMENDMENT
A B	05-08 11-08	Plan Amendments Floor plan revised

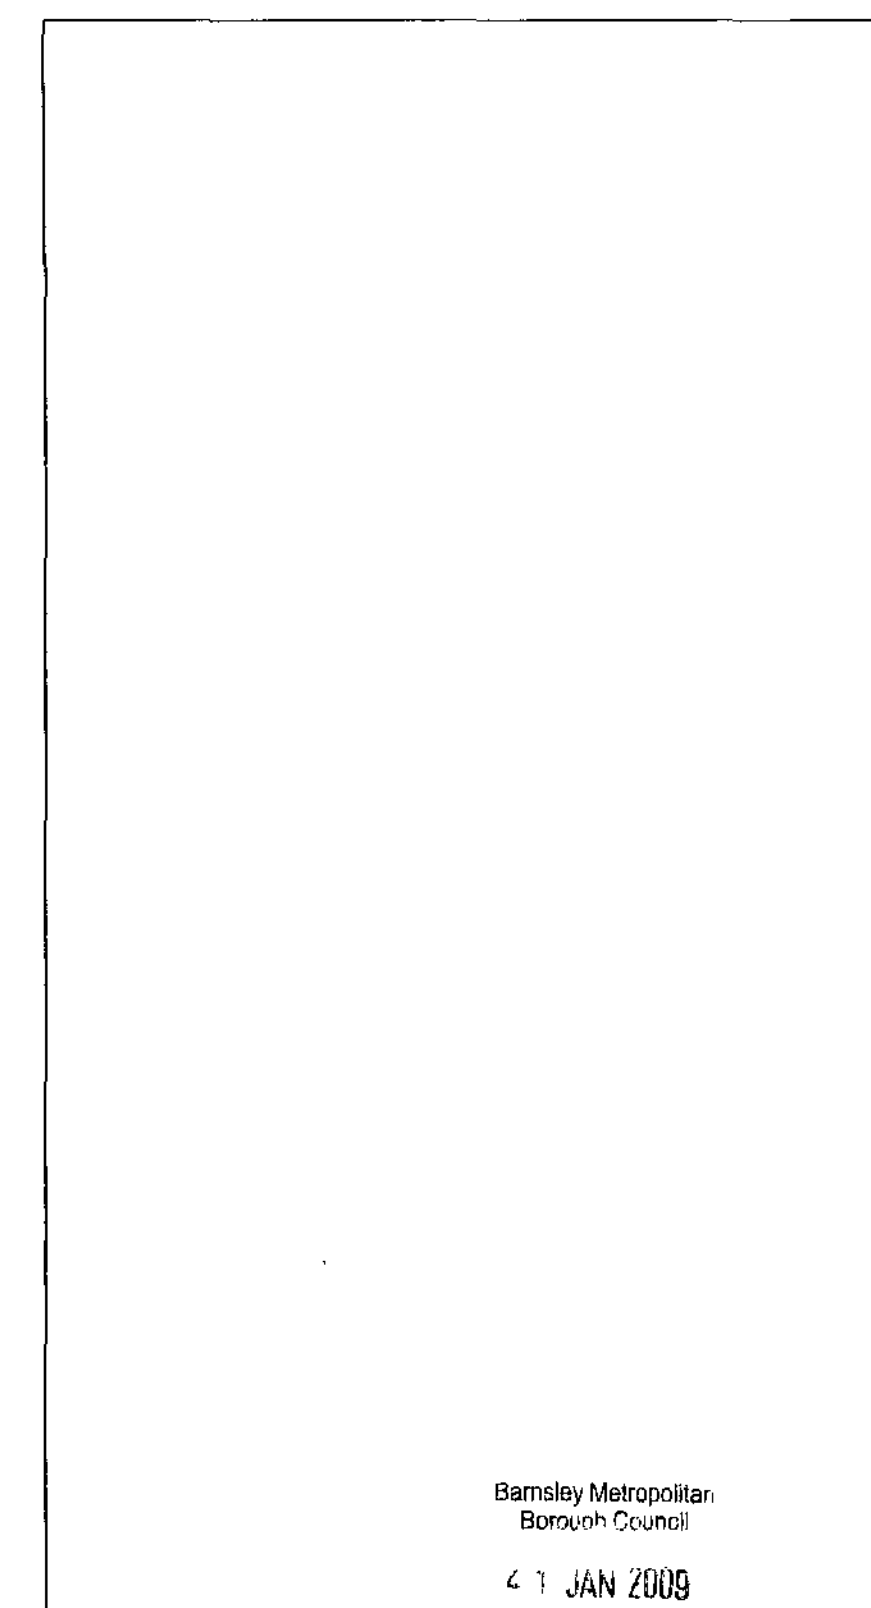

LANGTRY-LANGTON
ARCHITECTS

8 Oak Mount
Bradford
West Yorkshire
BD8 7BD

T. +44 (0)1274 498226
F. +44 (0)1274 548416
E. enquires@langtry-langton.co.uk


PROJECT

**PROPOSED EXTRA CARE
DEVELOPMENT
BETHEL ST. HOYLAND
for BRAMALL CONSTRUCTION**

DRAWING TITLE

GROUND FLOOR PLAN

PROJECT NO.	DRAWING NO.	REVISION
08005	• 03	• C
STATUS		
SCALE @ A3 1:200	DATE JAN 08	DRAWN NIL
SCALE @ A1 1:100		

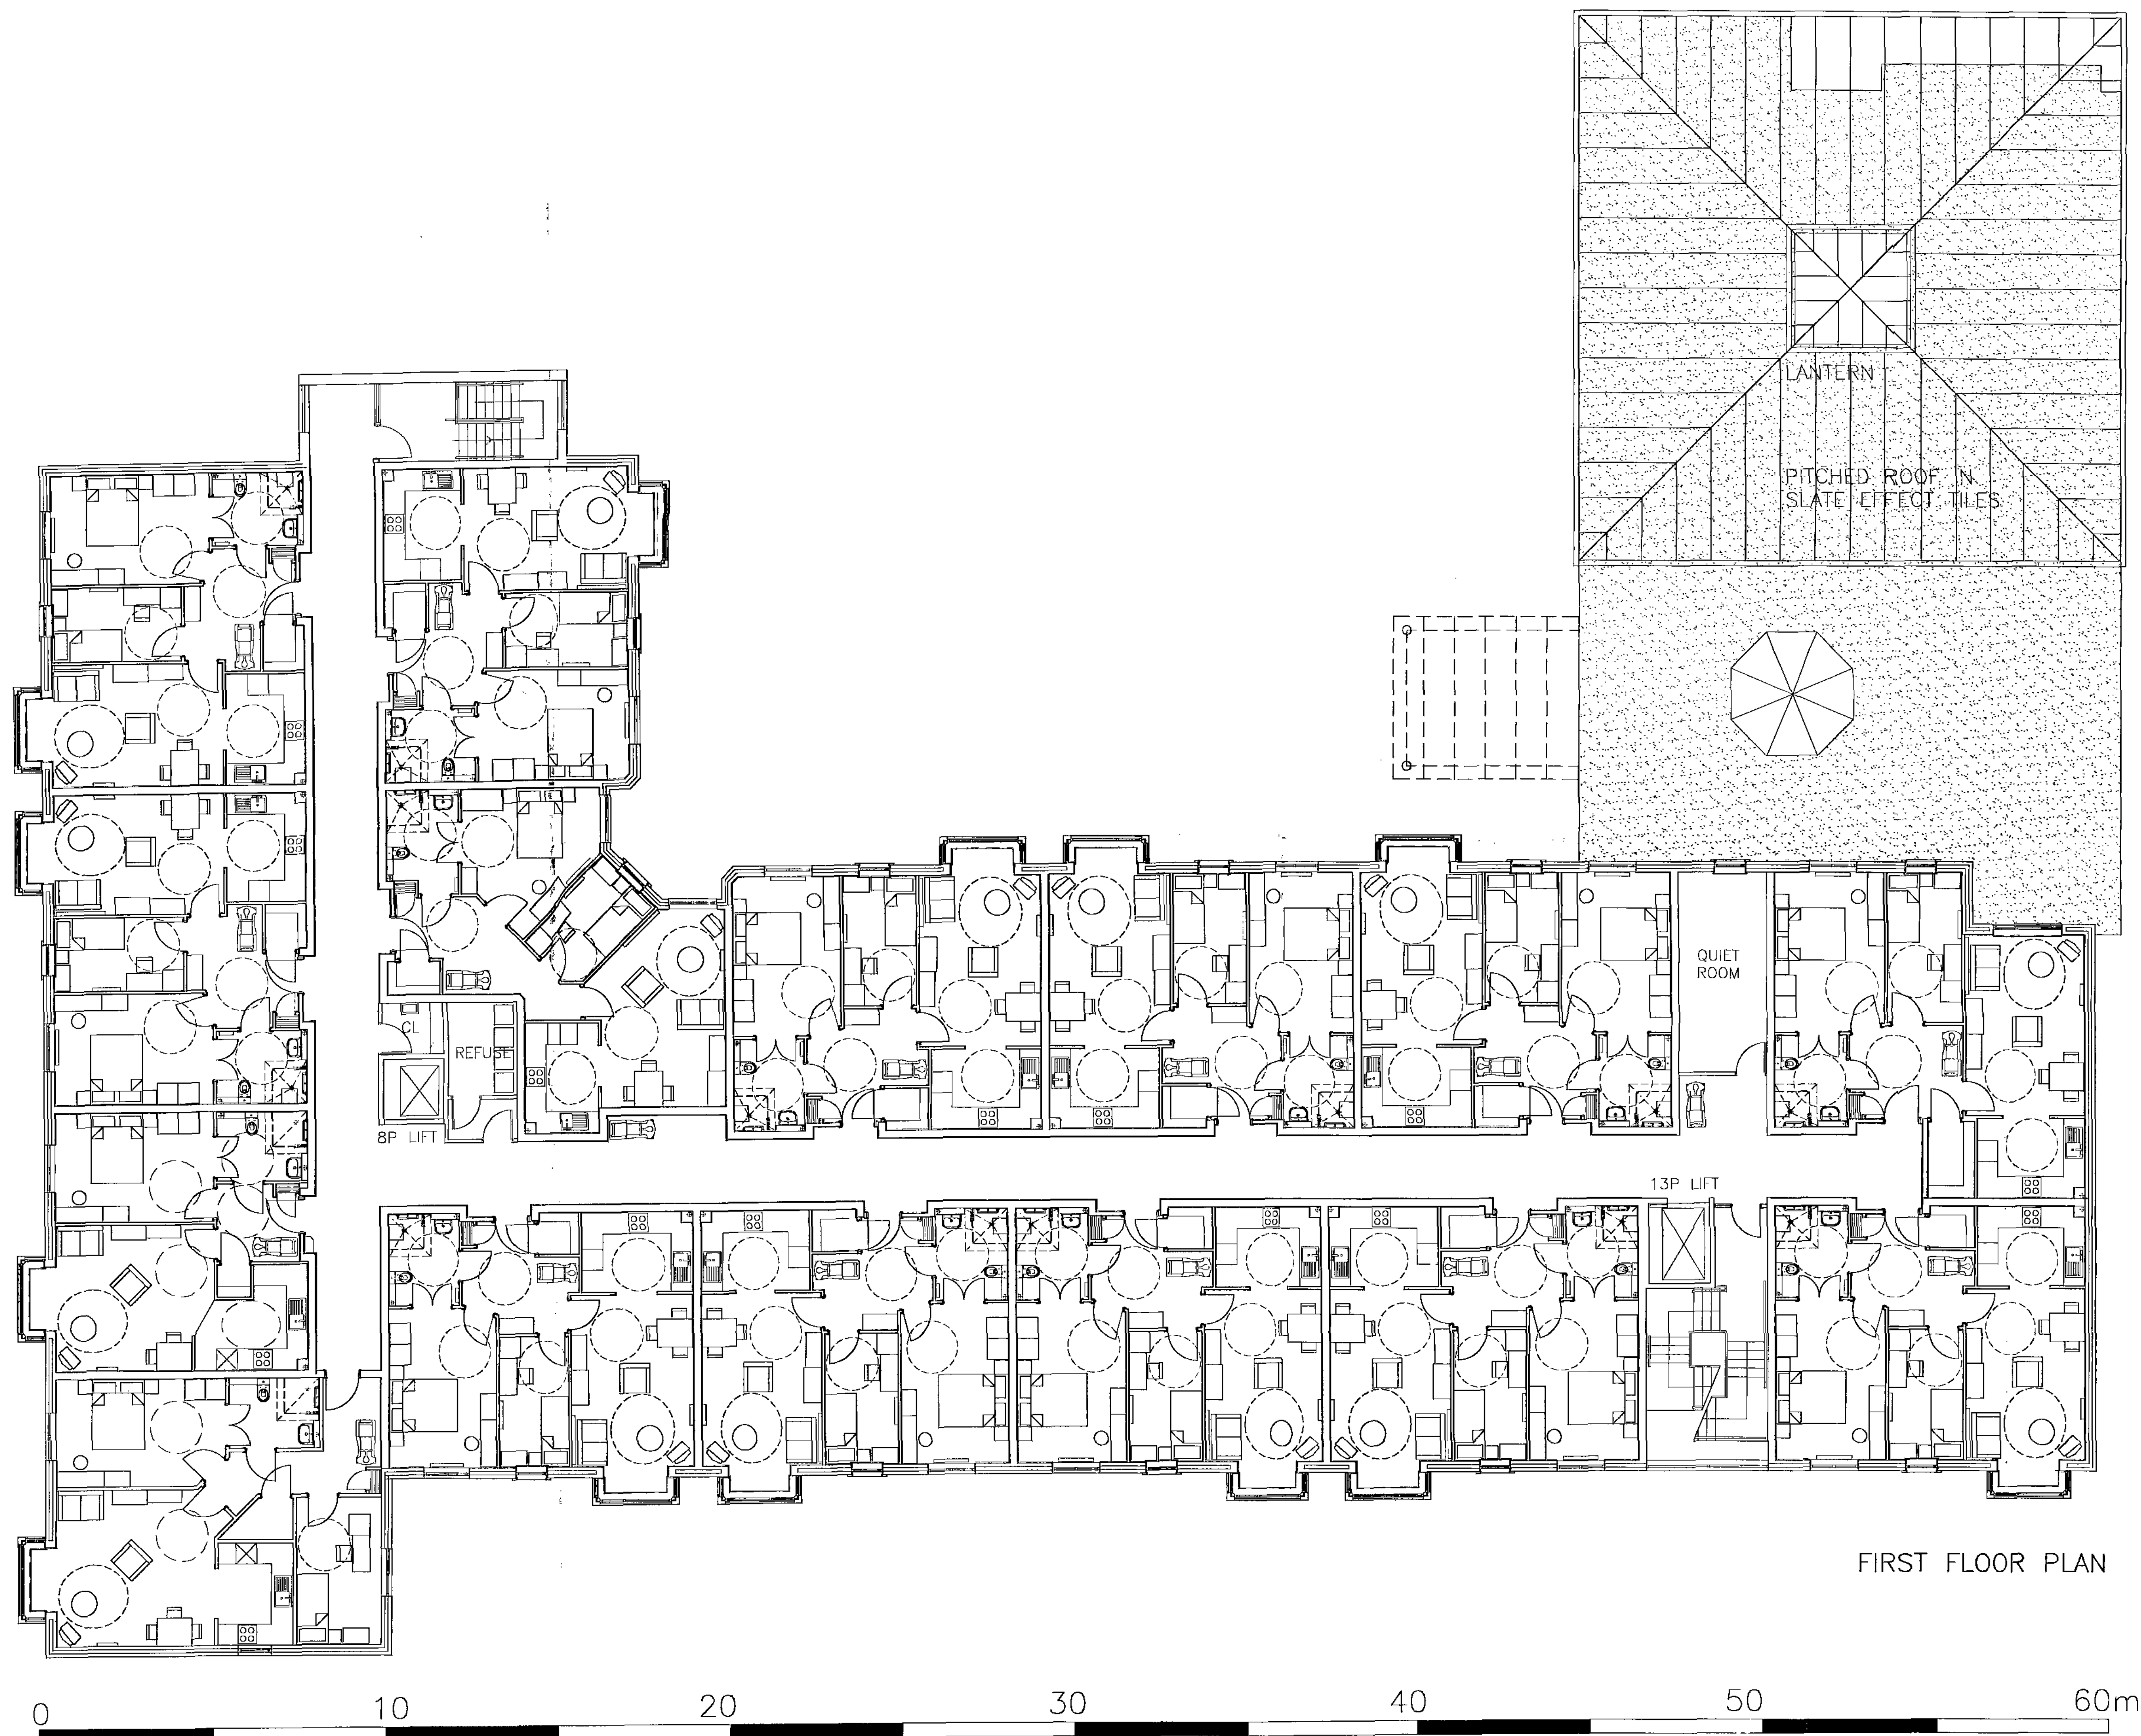

All work to be carried out in accordance with the requirements of the Building Regulations and the Water Authority Regulations currently in force.

Do not scale from this drawing. Architect to be notified of any discrepancies.

Verify relevant dimensions on site before commencing work or preparing shop drawings.

This drawing is copyright.

REV	DATE	AMENDMENT
8	05-08 11-08	Plan amendments Floor plan revised

Barnsley Metropolitan
Council

JAN 2009

Corporate Mail Room

LANGTRY-LANGTON
ARCHITECTS

T. +44 (0)1274 498226
F. +44 (0)1274 568416
E. enquires@langtry-langton.co.uk

8 Oak Mount
Bradford
West Yorkshire
BD8 7BD

PROJECT

**PROPOSED EXTRA CARE
DEVELOPMENT
BETHEL ST. HOYLAND
for BRAMALL CONSTRUCTION**


DRAWING TITLE

FIRST FLOOR PLAN

PROJECT NO. 08005 • DRAWING NO. 04 • REVISION C

STATUS

SCALE @ A3 1:200
SCALE @ A1 1:100
DATE JAN 08
DRAWN NLL

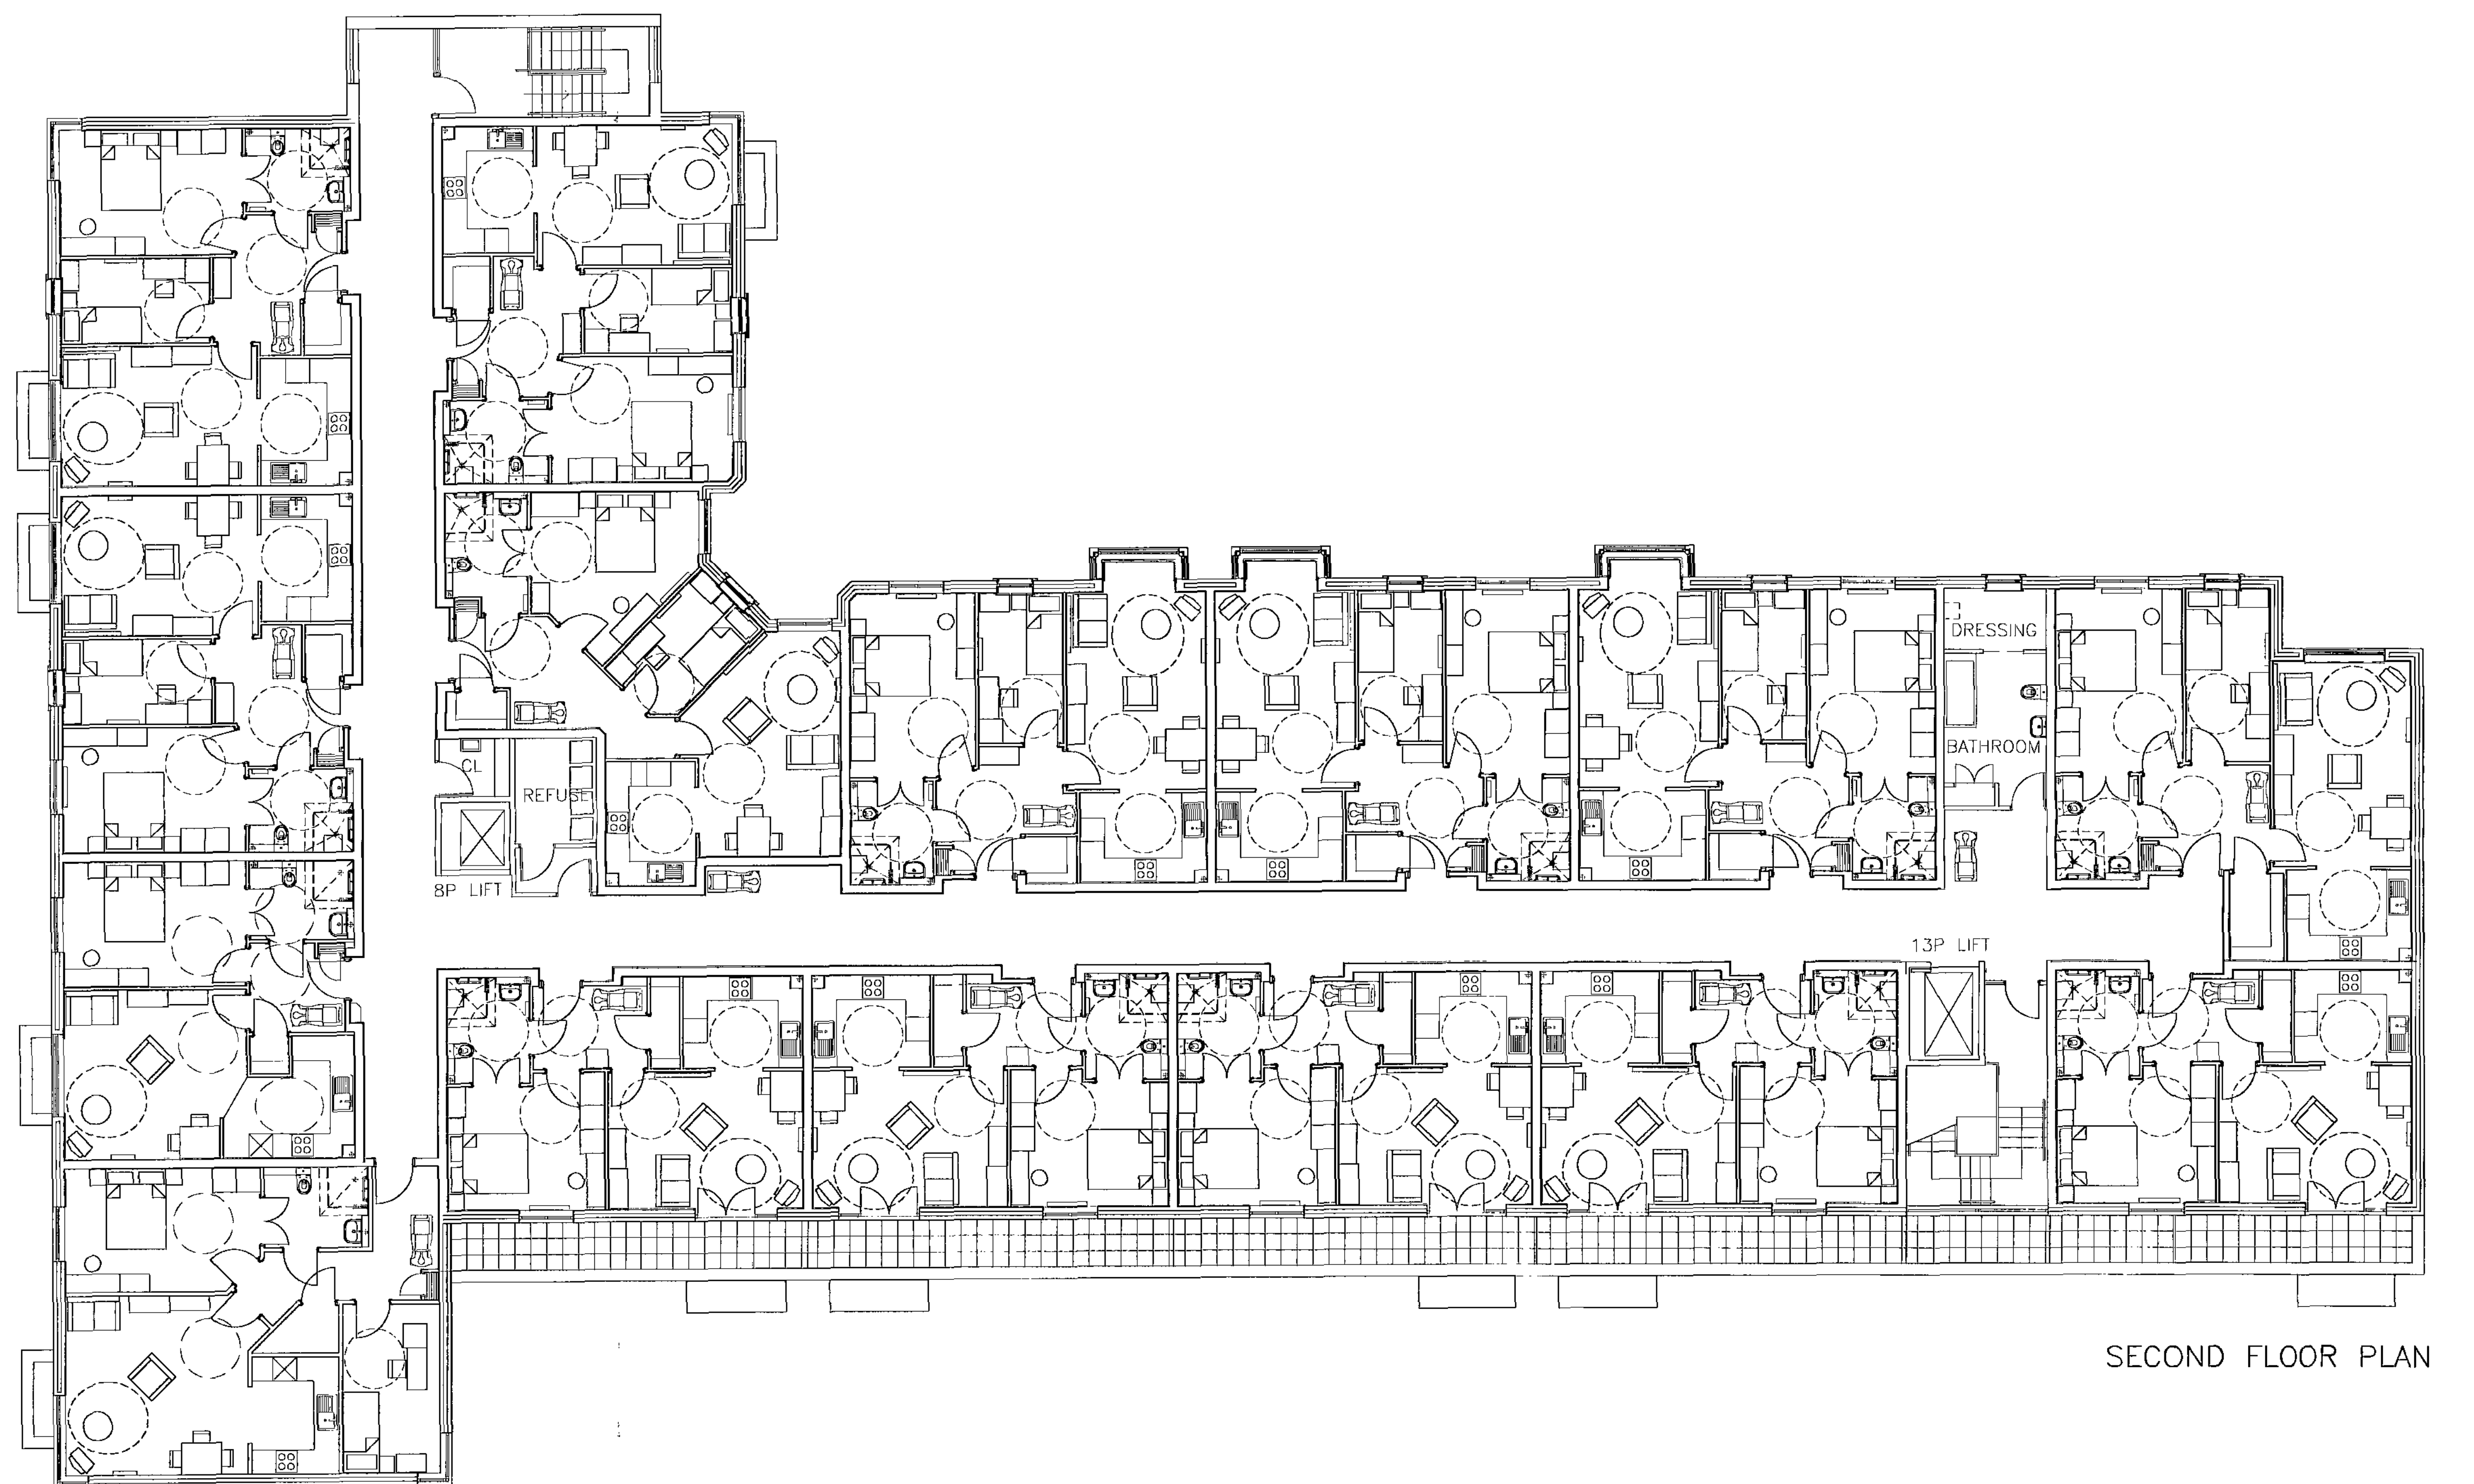

SECOND FLOOR PLAN



All work to be carried out in accordance with the requirements of the Building Regulations and the Water Authority Regulations currently in force.

Do not scale from this drawing. Architect to be notified of any discrepancies.

Verify relevant dimensions on site before commencing work or preparing shop drawings.

This drawing is copyright.

REV	DATE	AMENDMENT
B	05-08 11-08	Plan amendments Floor plan revised

Barnsley Metropolitan
Borough Council
41 JAN 2008
Corporate Mail Room

LANGTRY-LANGTON
ARCHITECTS

T. +44 (0)1274 498226
F. +44 (0)1274 548416
E. enquires@langtry-langton.co.uk

8 Oak Mount
Bradford
West Yorkshire
BD8 7BD

PROJECT

**PROPOSED EXTRA CARE
DEVELOPMENT
BETHEL ST. HOYLAND
for BRAMALL CONSTRUCTION**

DRAWING TITLE

SECOND FLOOR PLAN

PROJECT NO.	DRAWING NO.	REVISION
08005	• 05	• C

STATUS

SCALE @ A3	1:200	DATE JAN 08	DRAWN NIL
SCALE @ A1	1:100		



Barnsley Metropolitan
Borough Council
21 JAN 2009
Corporate Mail Room

LANGTRY-LANGTON ARCHITECTS

T. +44 (0)1274 498226
F. +44 (0)1274 548416
E. enquiries@langtry-langton.co.uk

8 Oak Mount
Bradford
West Yorkshire
BD8 7BD

All work to be carried out in accordance with the requirements of the Building Regulations and the Water Authority Regulations currently in force.

Do not scale from this drawing. Architect to be notified of any discrepancies.

Verify relevant dimensions on site before commencing work or preparing shop drawings.

This drawing is copyright.

REV	DATE	AMENDMENT
A	08-08	
B	01-09	Solar panels added Client Amendments

PROJECT

PROPOSED EXTRA CARE
DEVELOPMENT
BETHEL ST., HOYLAND
for BRAMALL CONSTRUCTION


DRAWING TITLE

ELEVATIONS SHT 1

PROJECT NO.	DRAWING NO.	REVISION
08005	06	B

STATUS

SCALE @ A1 1:100	DATE 05-08	DRAWN
SCALE @ A3 1:200		

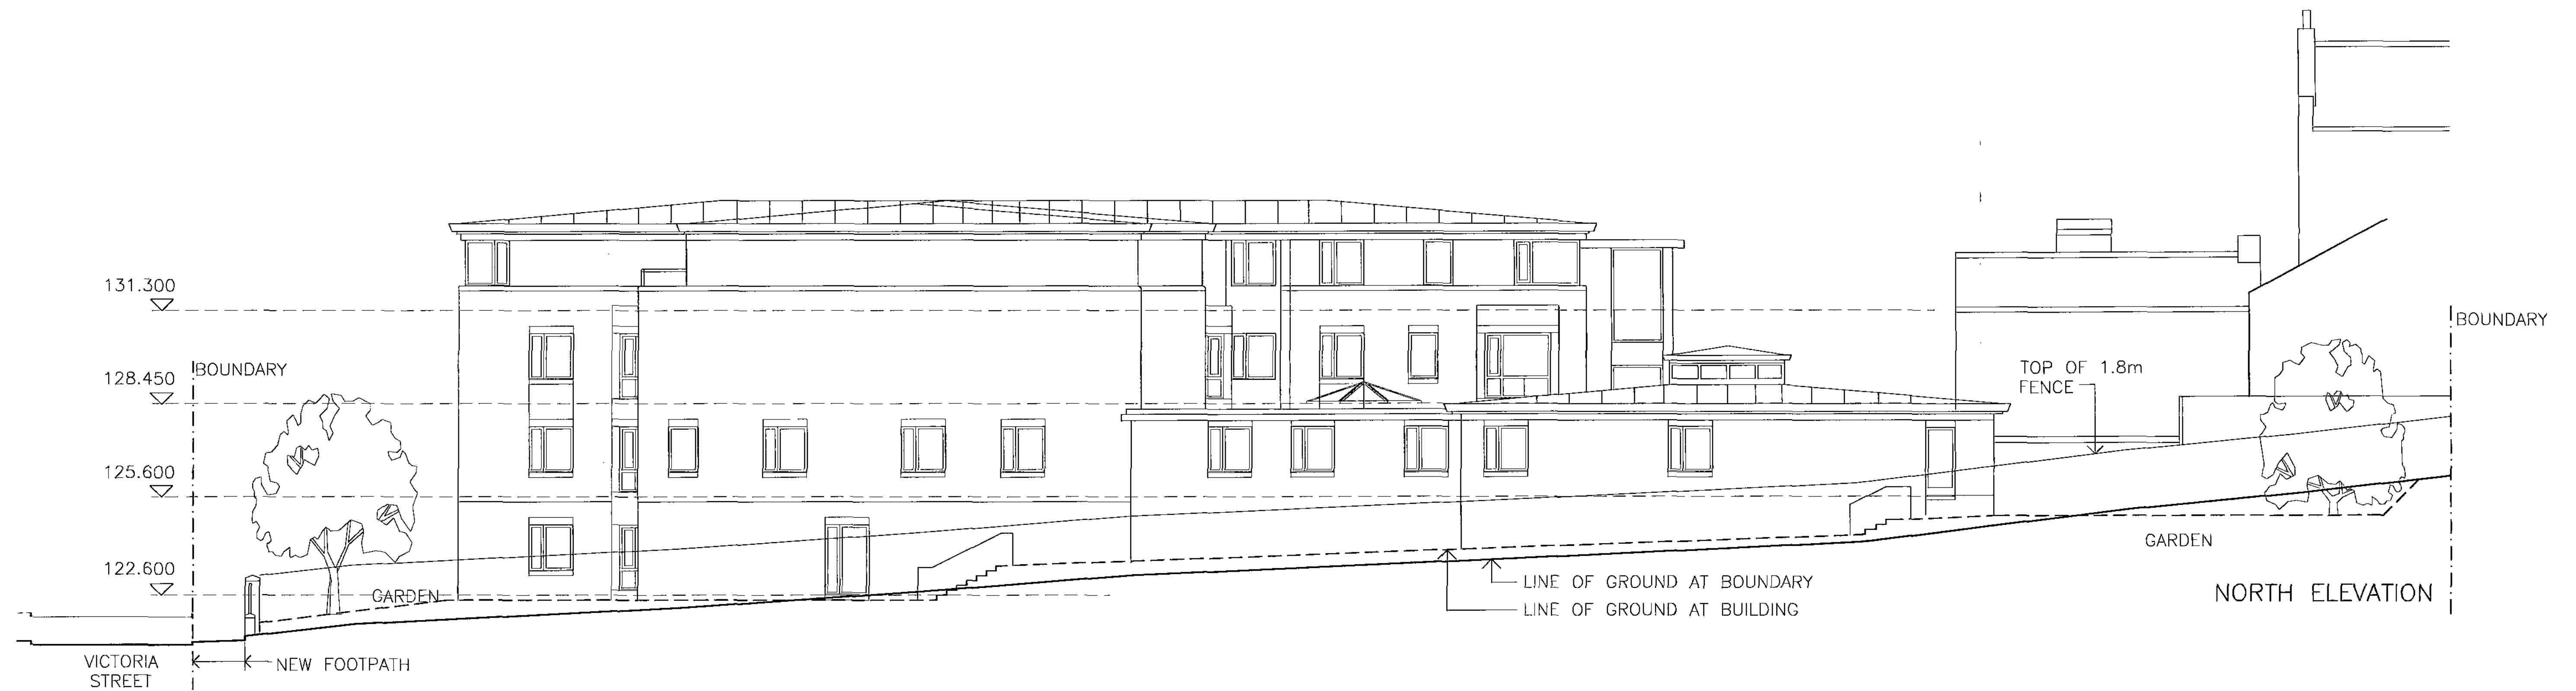

Langtry-Langton
Architects
1 JAN 2009
Corporate Mail Room

LANGTRY-LANGTON
ARCHITECTS

T. +44 (0)1274 498226
F. +44 (0)1274 548416
E. enquiries@langtry-langton.co.uk

8 Oak Mount
Bradford
West Yorkshire
BD8 7BD

All work to be carried out in accordance with the requirements of the Building Regulations and the Water Authority Regulations currently in force.

Do not scale from this drawing. Architect to be notified of any discrepancies.

Verify relevant dimensions on site before commencing work or preparing shop drawings.

This drawing is copyright.

REV	DATE	AMENDMENT
B	08.08 01.09	Boundary wall amended Client amendments

PROJECT

**PROPOSED EXTRA CARE
DEVELOPMENT
BETHEL ST., HOYLAND
for BRAMALL CONSTRUCTION**

DRAWING TITLE

ELEVATIONS SHT 2

PROJECT NO. **08005** DRAWING NO. **07** REVISION **B**

STATUS

SCALE @ A1 1:100
SCALE @ A3 1:200 DATE 05-08 DRAWN



Banley Metropolitan
Borough Council
21 JAN 2009
Corporate Mail Room

LANGTRY-LANGTON
ARCHITECTS

T. +44 (0)1274 498226
F. +44 (0)1274 548416
E. enquiries@langtry-langton.co.uk

8 Oak Mount
Bradford
West Yorkshire
BD8 7BD

All work to be carried out in accordance with the requirements of the Building Regulations and the Water Authority Regulations currently in force.

Do not scale from this drawing. Architect to be notified of any discrepancies.

Verify relevant dimensions on site before commencing work or preparing shop drawings.

This drawing is copyright.

REV	DATE	AMENDMENT
A	01-09	Client amendments

PROJECT

**PROPOSED EXTRA CARE
DEVELOPMENT
BETHEL ST., HOYLAND
for BRAMALL CONSTRUCTION**

DRAWING TITLE

SITE SECTION

PROJECT NO.	DRAWING NO.	REVISION
08005	08	A

STATUS

SCALE @ A1	1:100	DATE	05-08	DRAWN
SCALE @ A3	1:200			