

SIDE ELEVATION (L)


FRONT ELEVATION

SIDE ELEVATION (R)

REAR ELEVATION


SIDE ELEVATION

Grey contrast brick banding below floor level

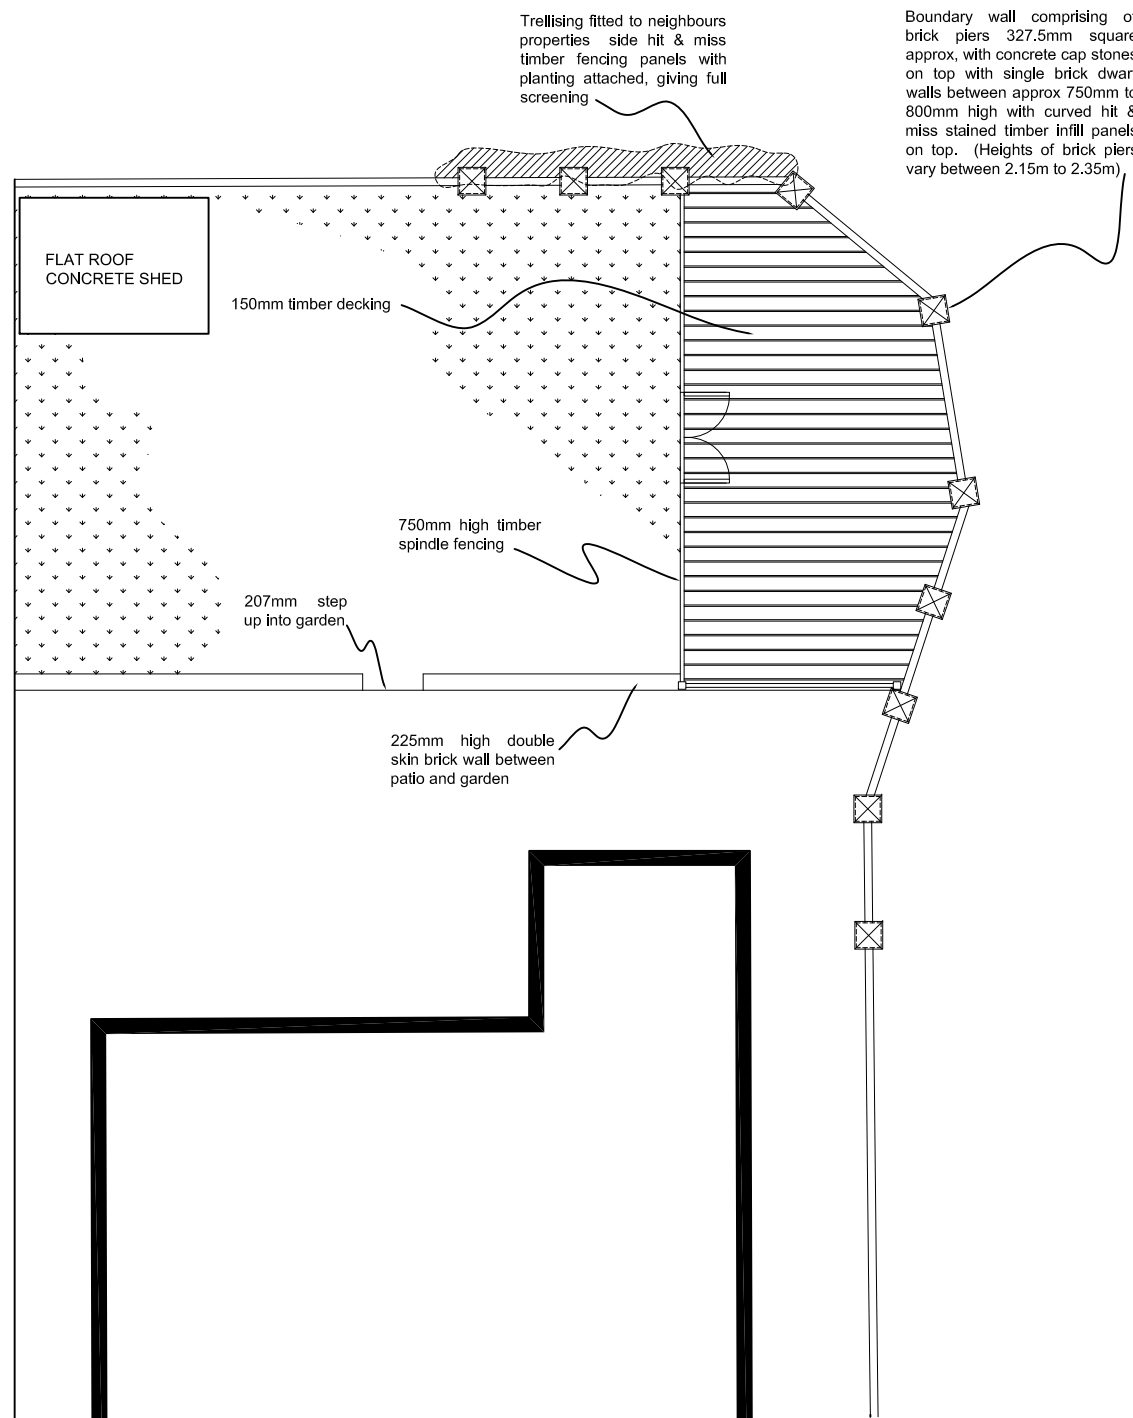


16

SITE PLAN - Existing

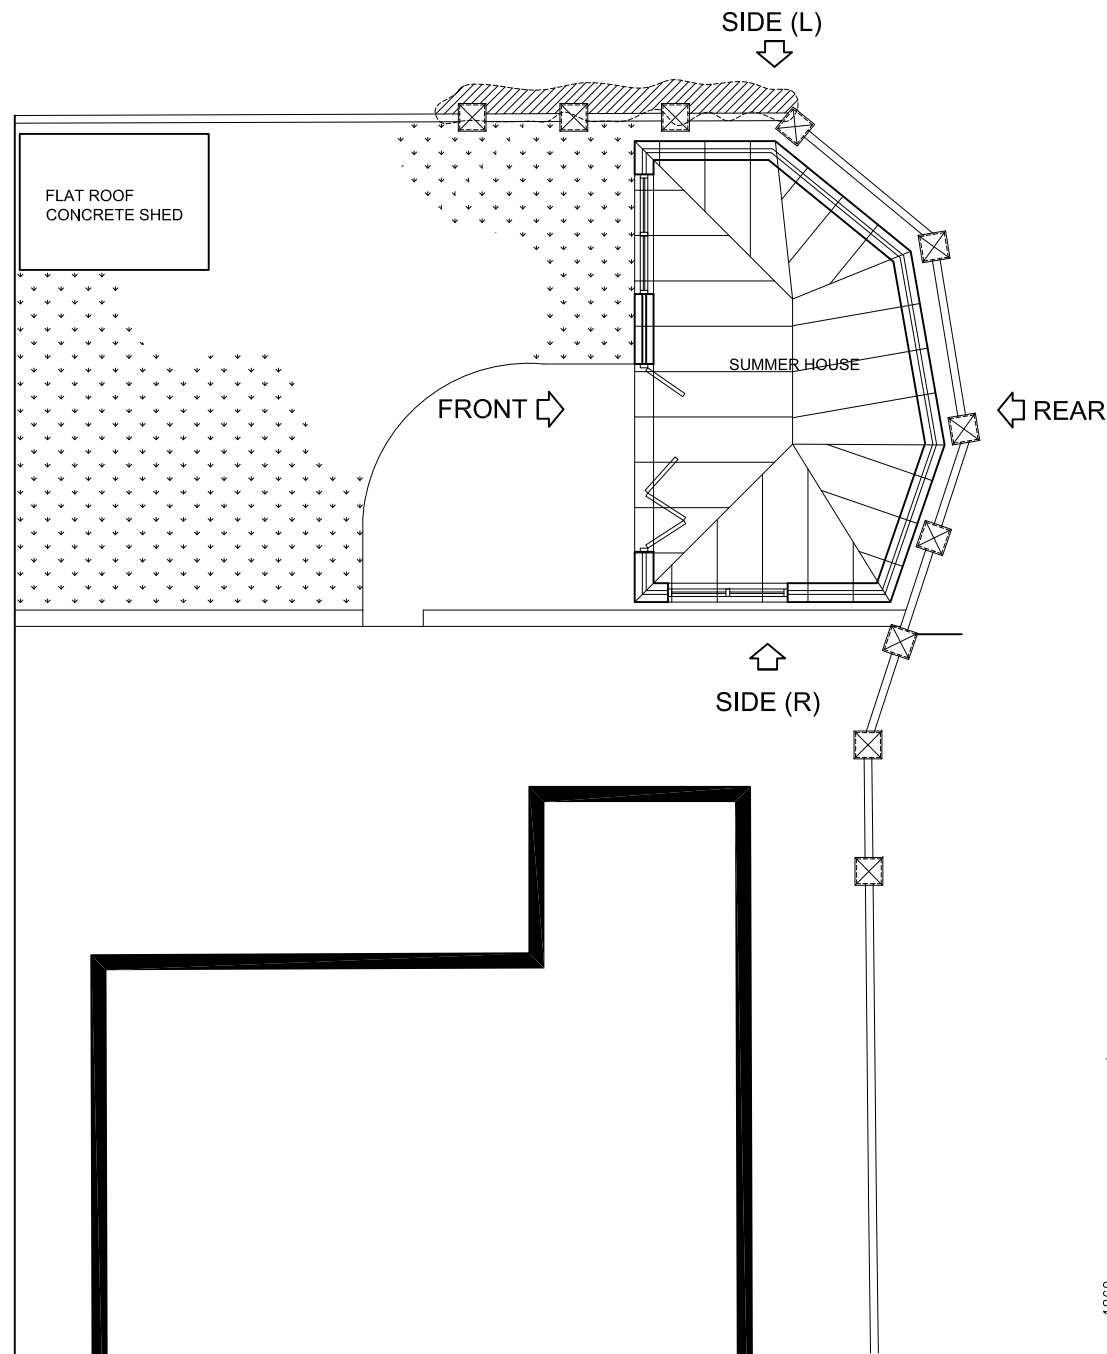


16

SITE PLAN - Proposed

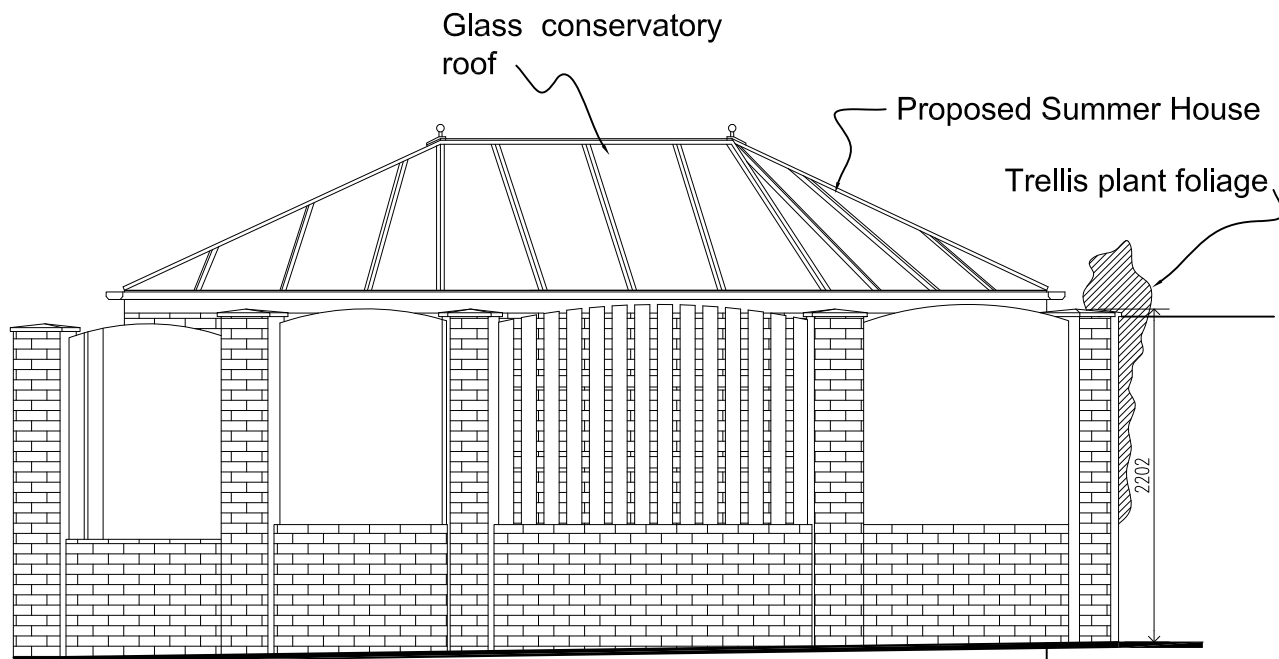

VIEW FROM ROAD ON NETHERFIELD CROFT

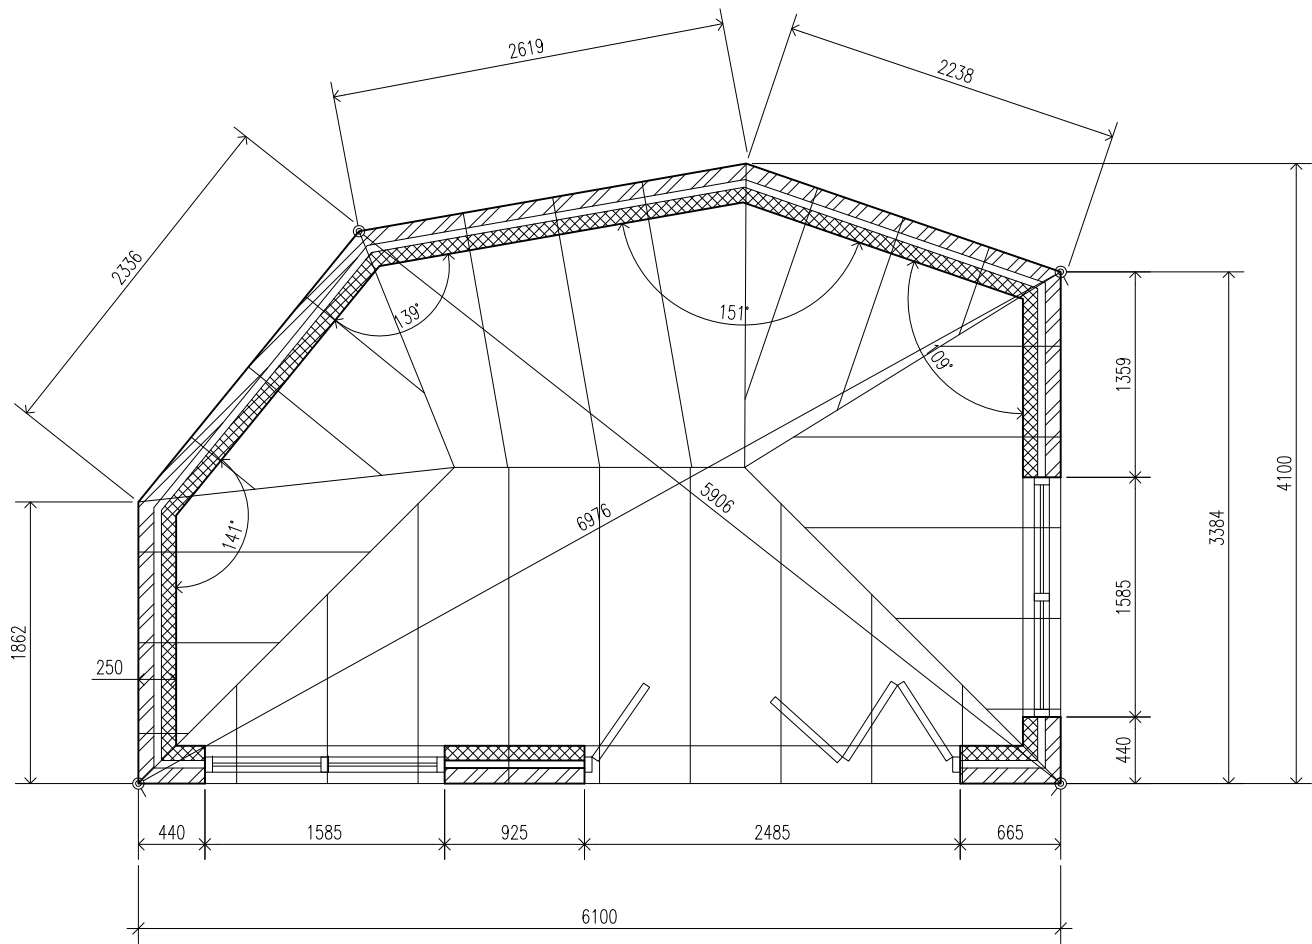

LAYOUT PLAN

17 Sq.m internal floor space

Notes:

- Conservatory panels in white Upvc with double glazing to glazed areas.
- Walls of summer house to be matching brickwork of main house and perimeter walls.
- Guttering and fall pipe to be white Upvc to match house

Rev:	Date:	Description:	By:
0	07/08/2012	07762656187 steven@drawit.biz www.drawit.biz	
1	31/08/2012	15 Medway Close Barugh Green Barnsley S72 8WH	
Purpose: PLANNING			
Status: EXISTING / PROPOSED			
Dwg of: Layout Plan, Elevations & Site Plan			
Client: Mr A Hawksworth			
Site Address: 16 Netherfield Croft, Shafon Barnsley, S72 8WH			
Project: Proposed Summer House			
Drawn by: SH	Date: 31/08/2012	Rev:	
Scale: 1:50/1:100	Dwg No: 1214_102		