




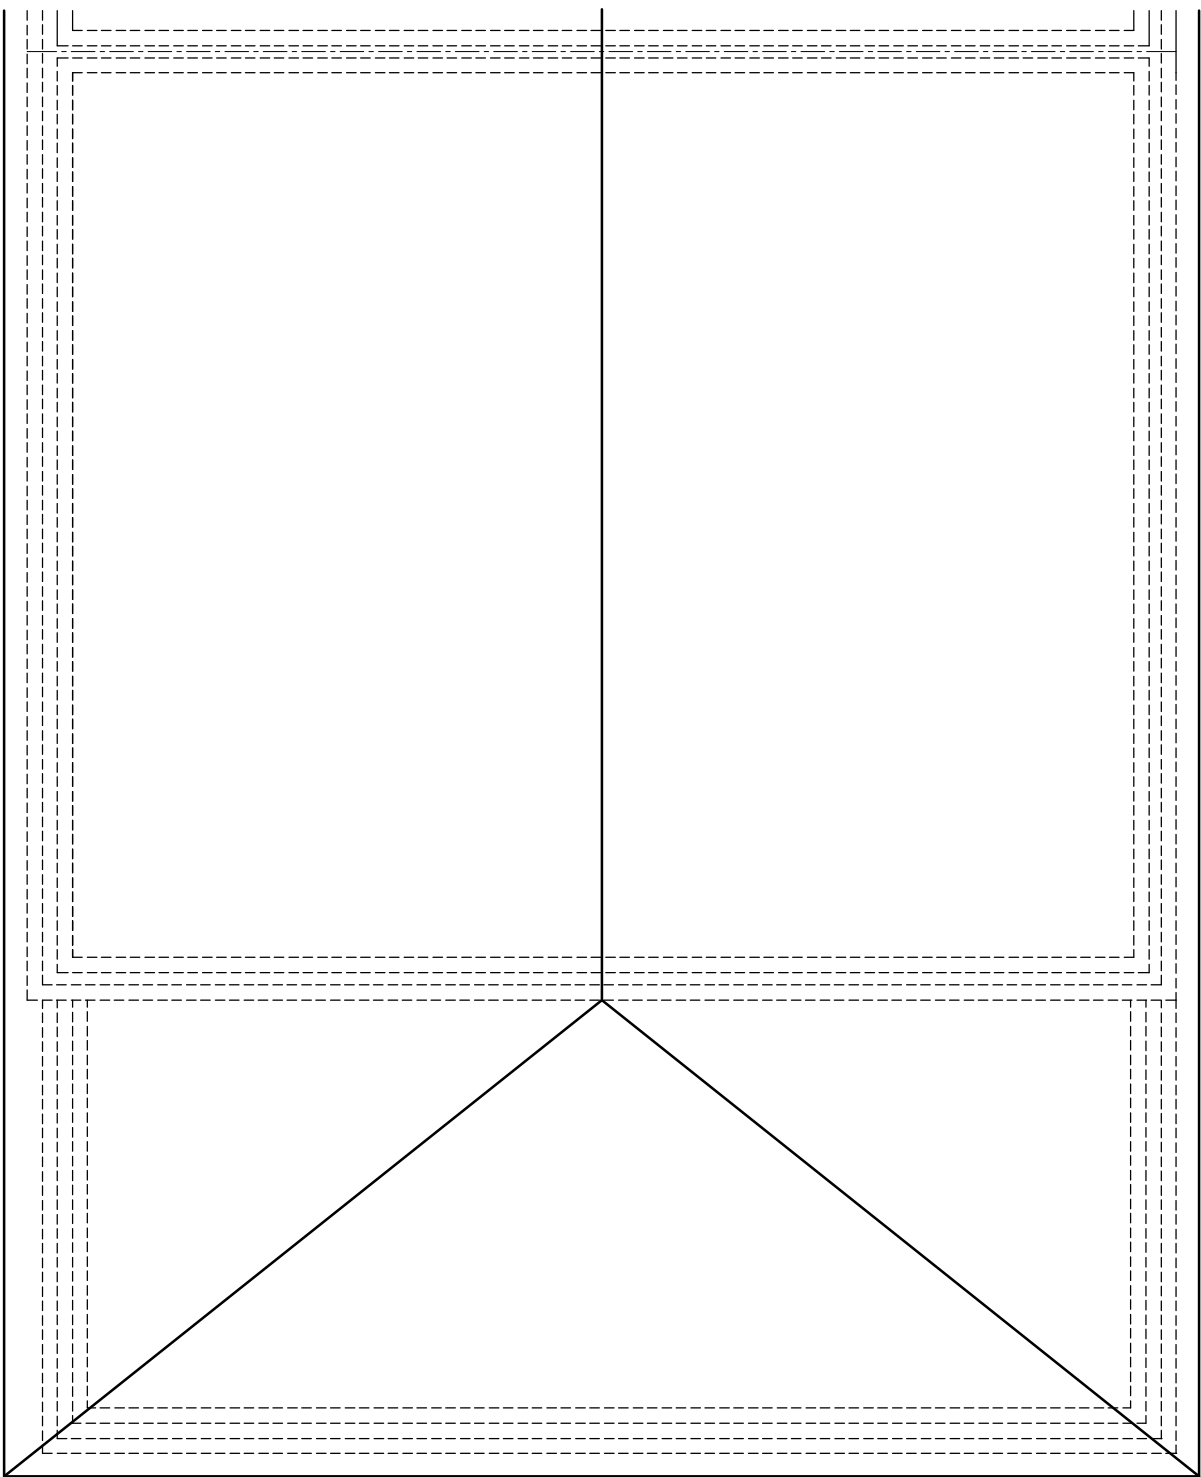


PROPOSED ROOF PLAN

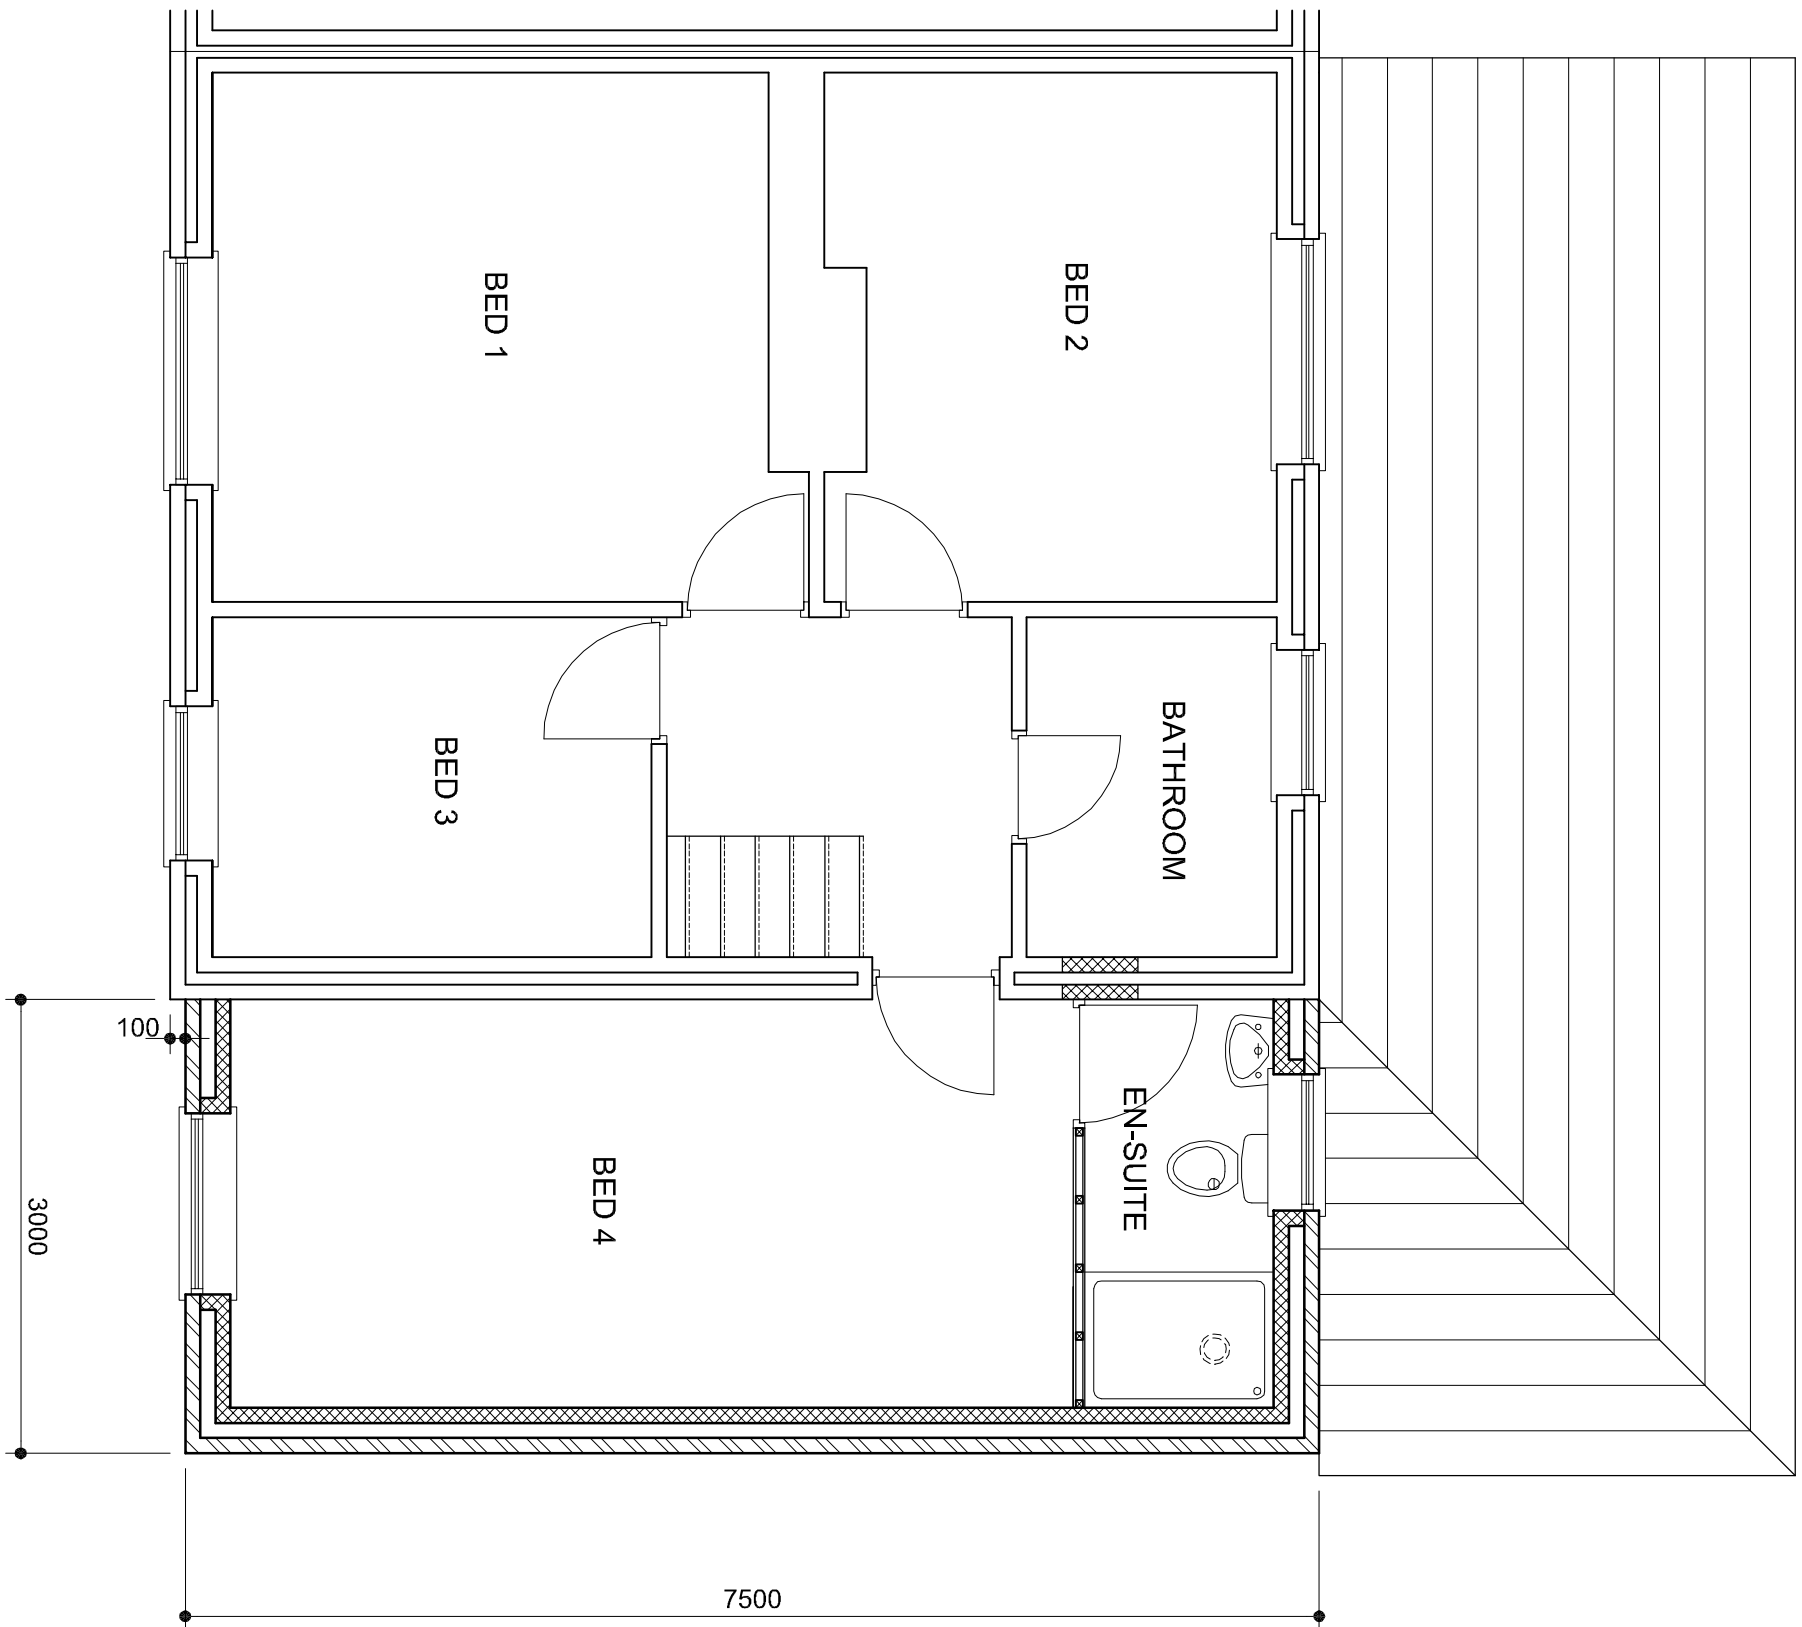


PROPOSED FIRST FLOOR PLAN

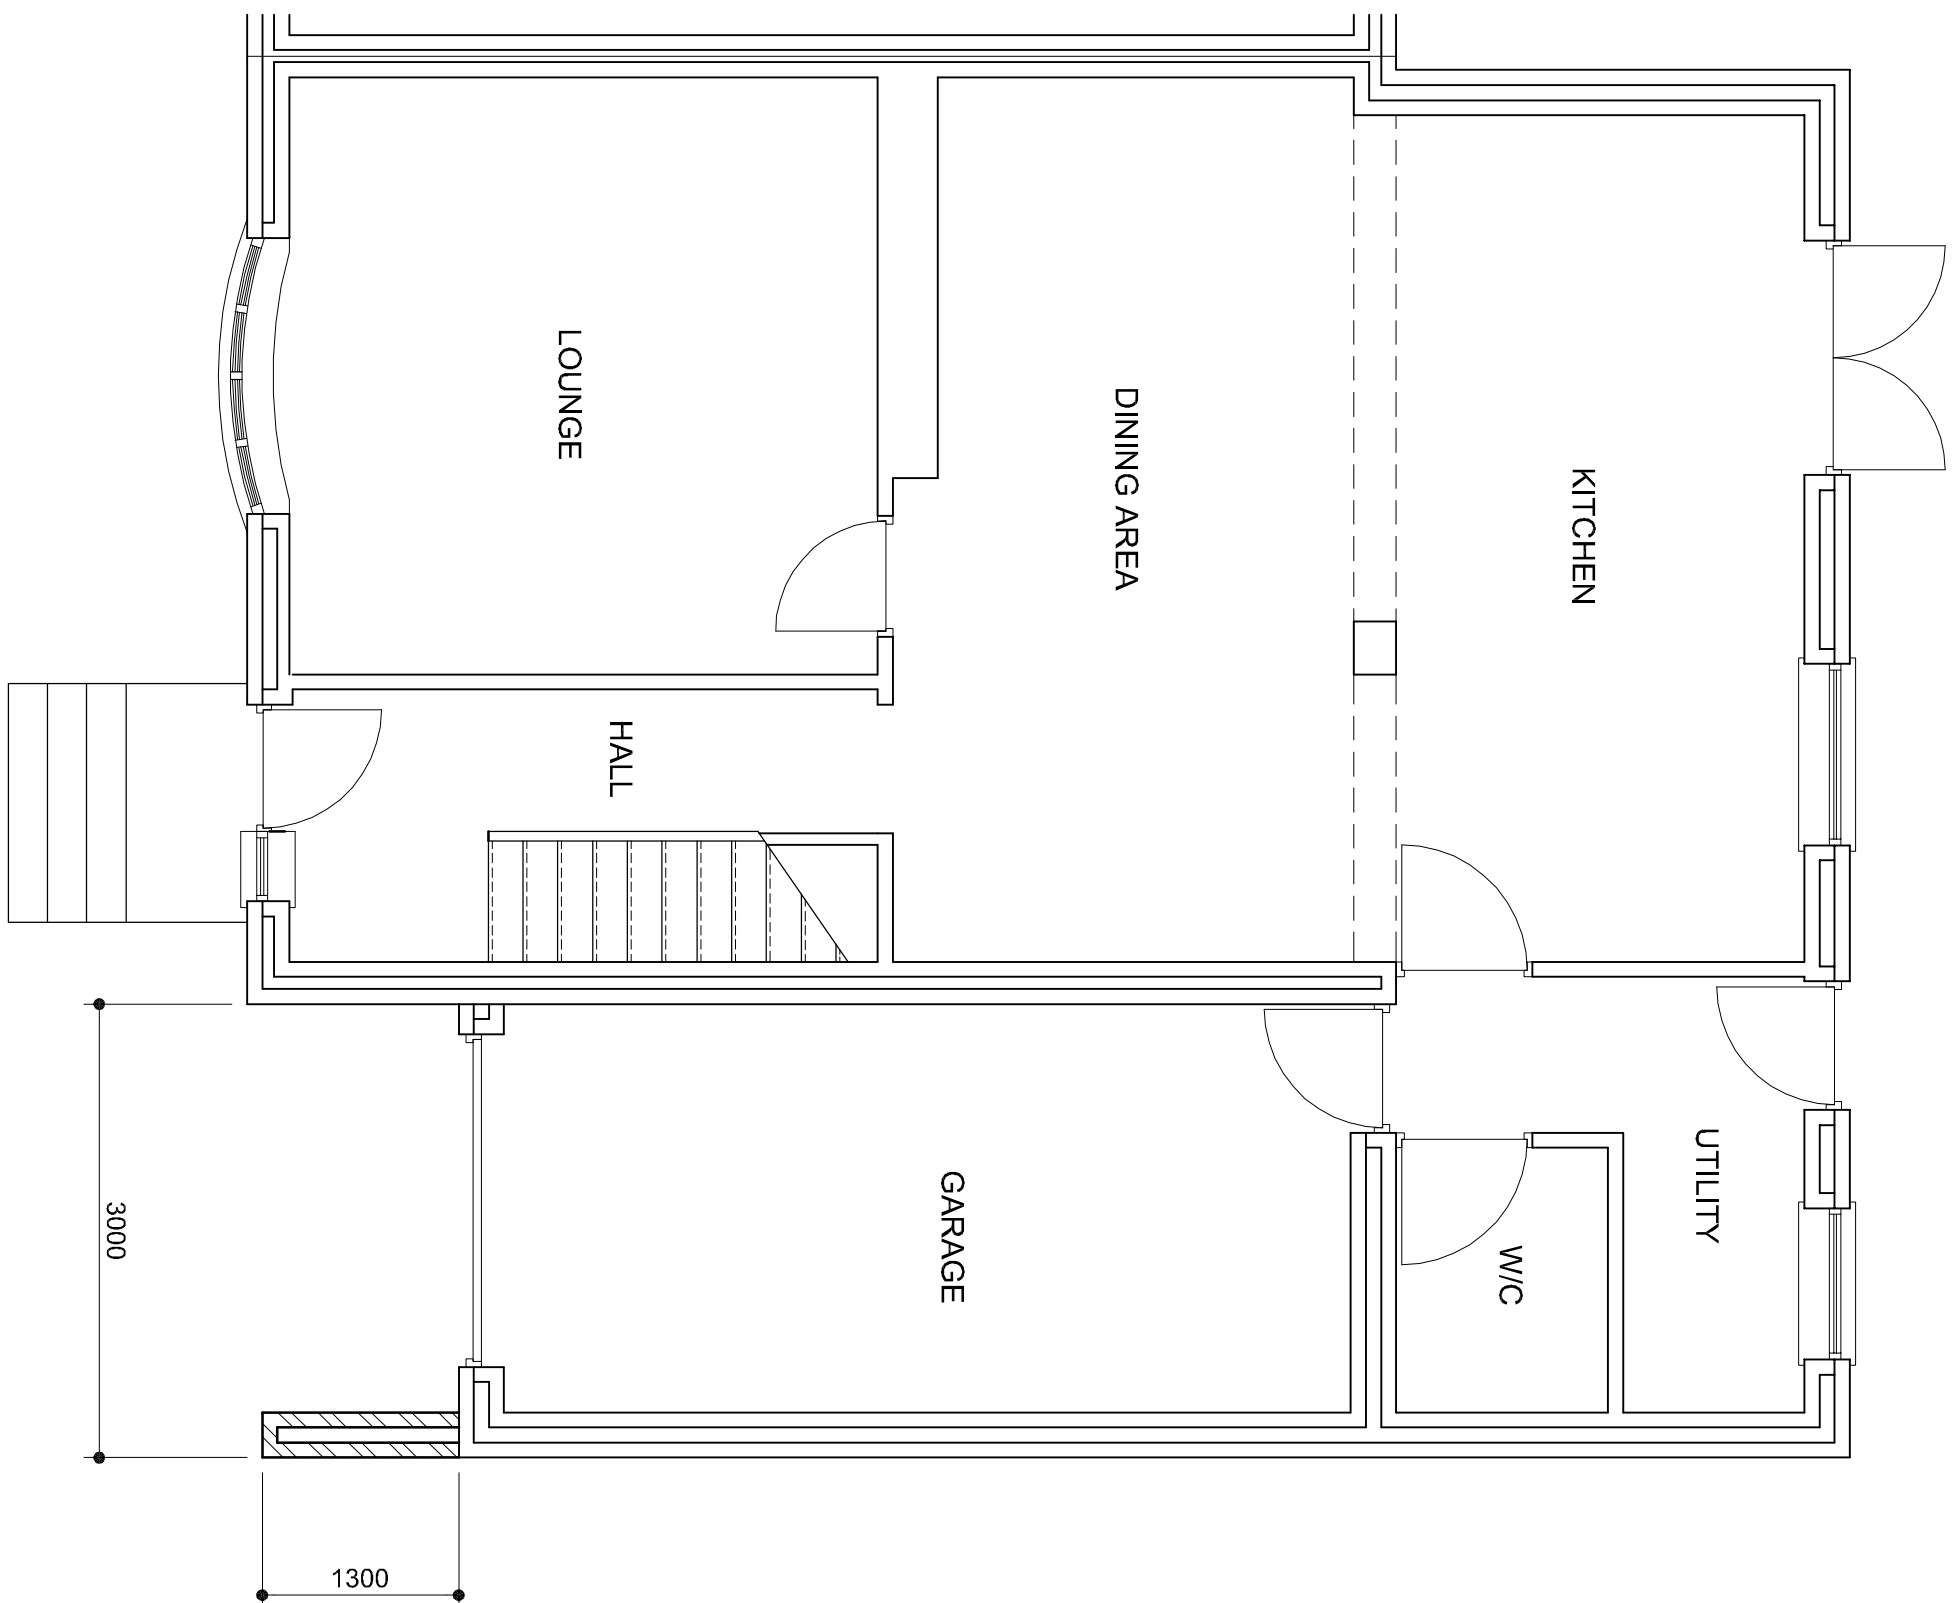


PROPOSED GROUND FLOOR PLAN

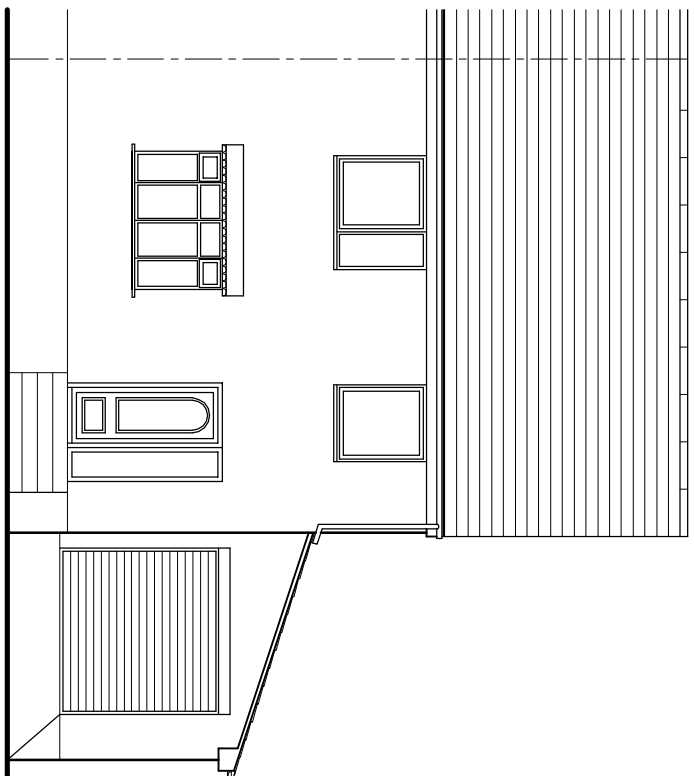


EXISTING FRONT ELEVATION

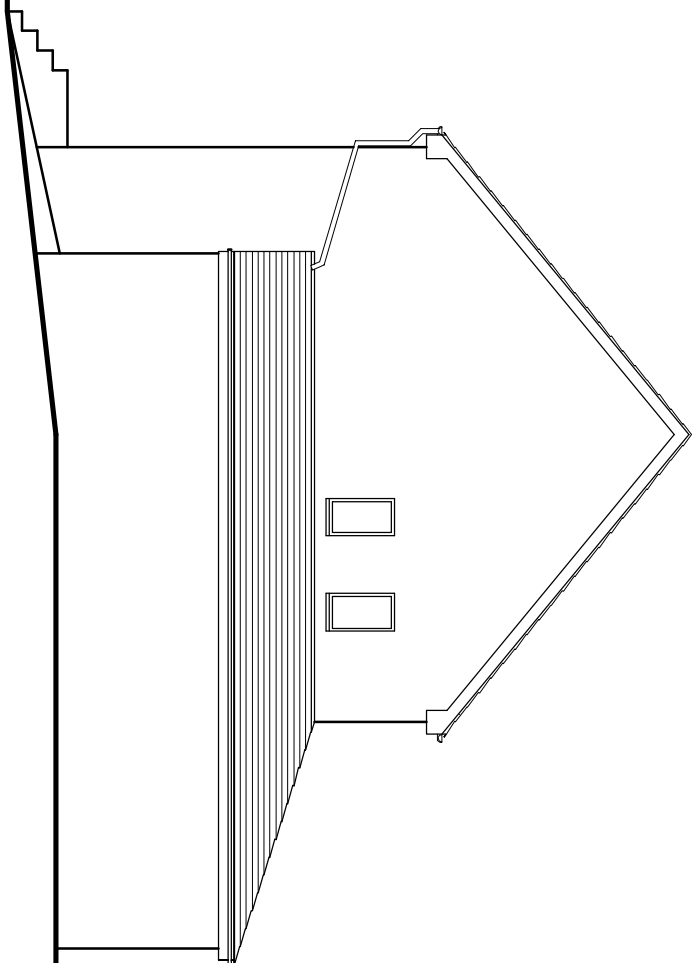


EXISTING SIDE ELEVATION

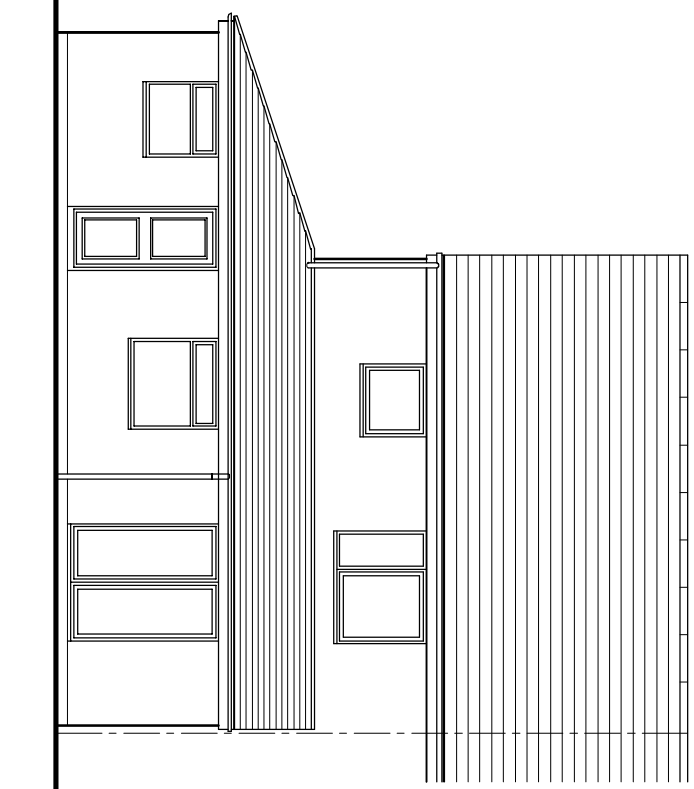


EXISTING REAR ELEVATION

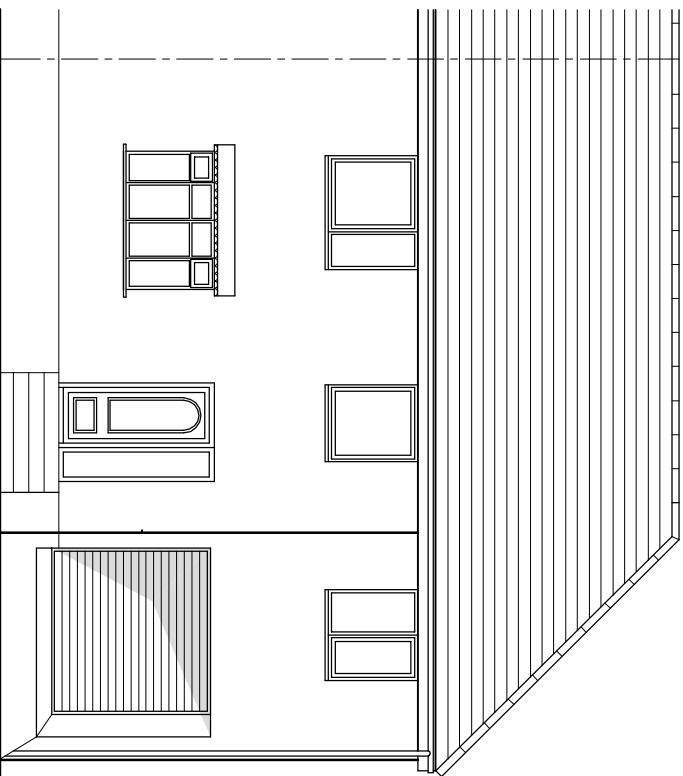


PROPOSED FRONT ELEVATION

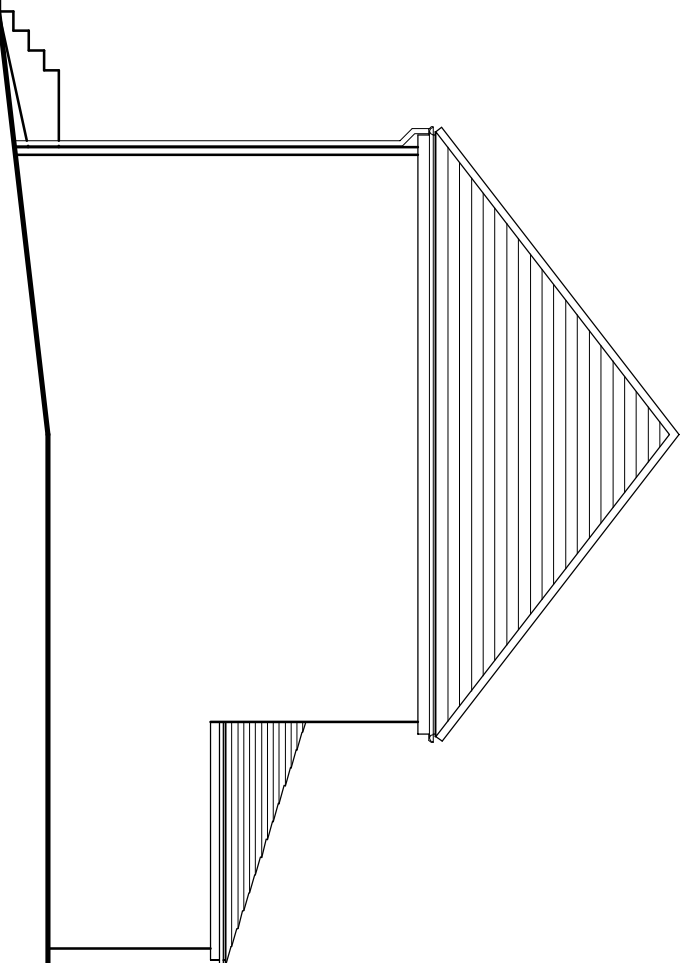


PROPOSED SIDE ELEVATION

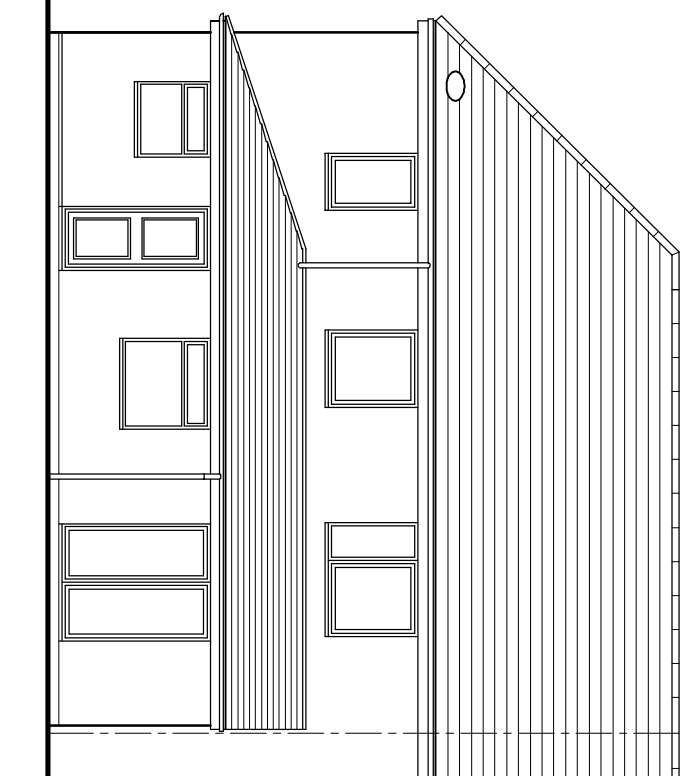

PROPOSED REAR ELEVATION

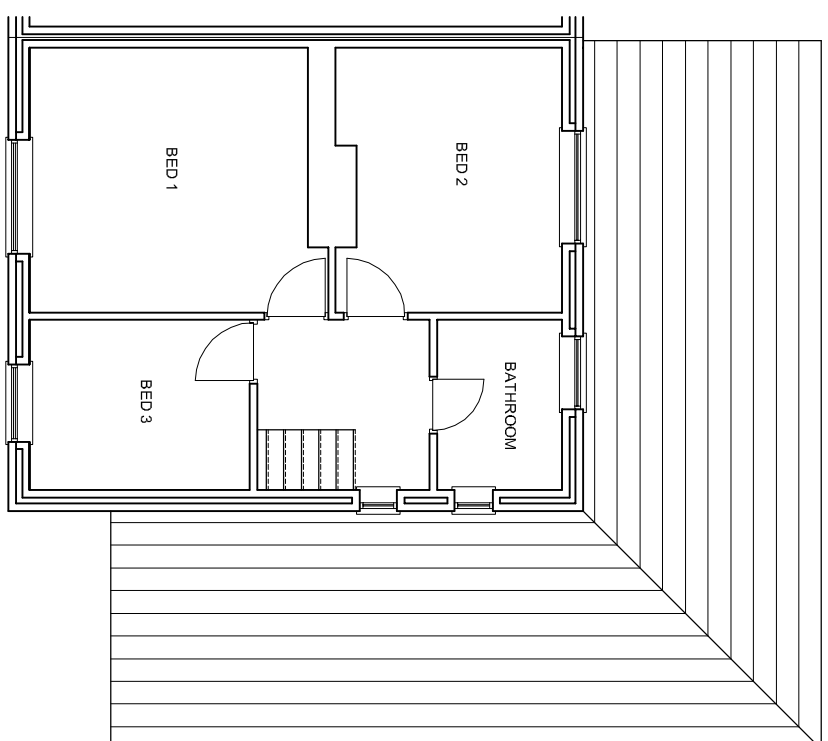

EXISTING FIRST FLOOR PLAN

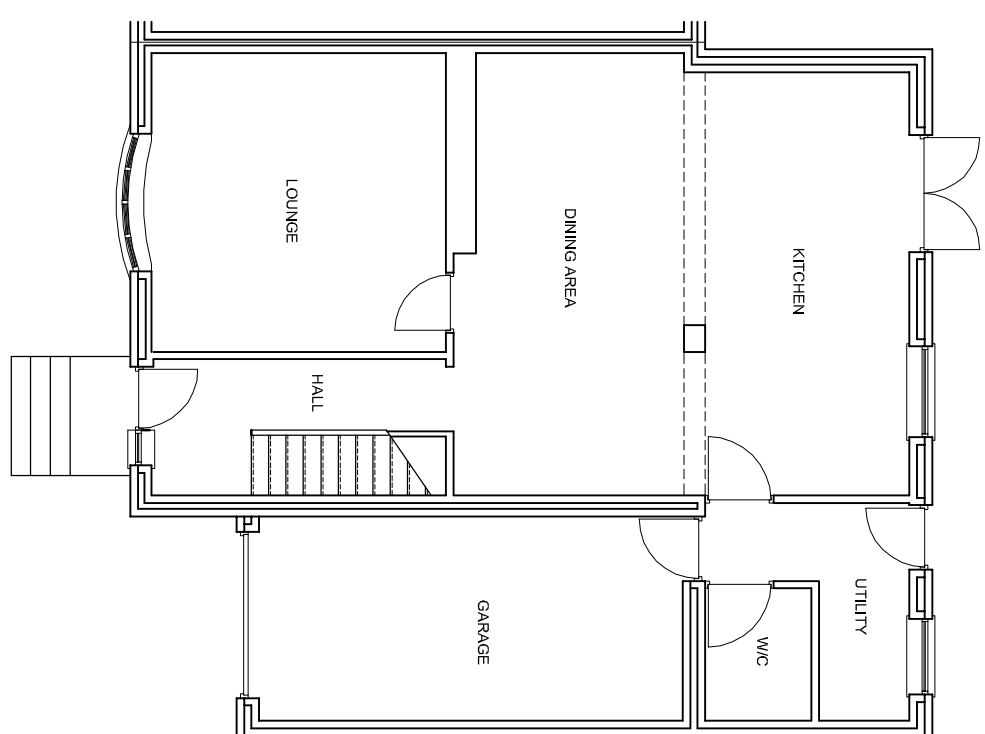

EXISTING GROUND FLOOR PLAN

01-04-14	Roof amended and attic removed	A
DATE	REVISIONS	INIT.
Title Proposed First Floor Side Extension 91 North Street, Darfield Existing and Proposed Elevations and Plans		
Client Mr & Mrs Ford 91 North Street, Darfield		
Drawn by		
Date Jan 2014		
Scale 1:100 1:50		
Dwg. No. LDC13/030/01A		