
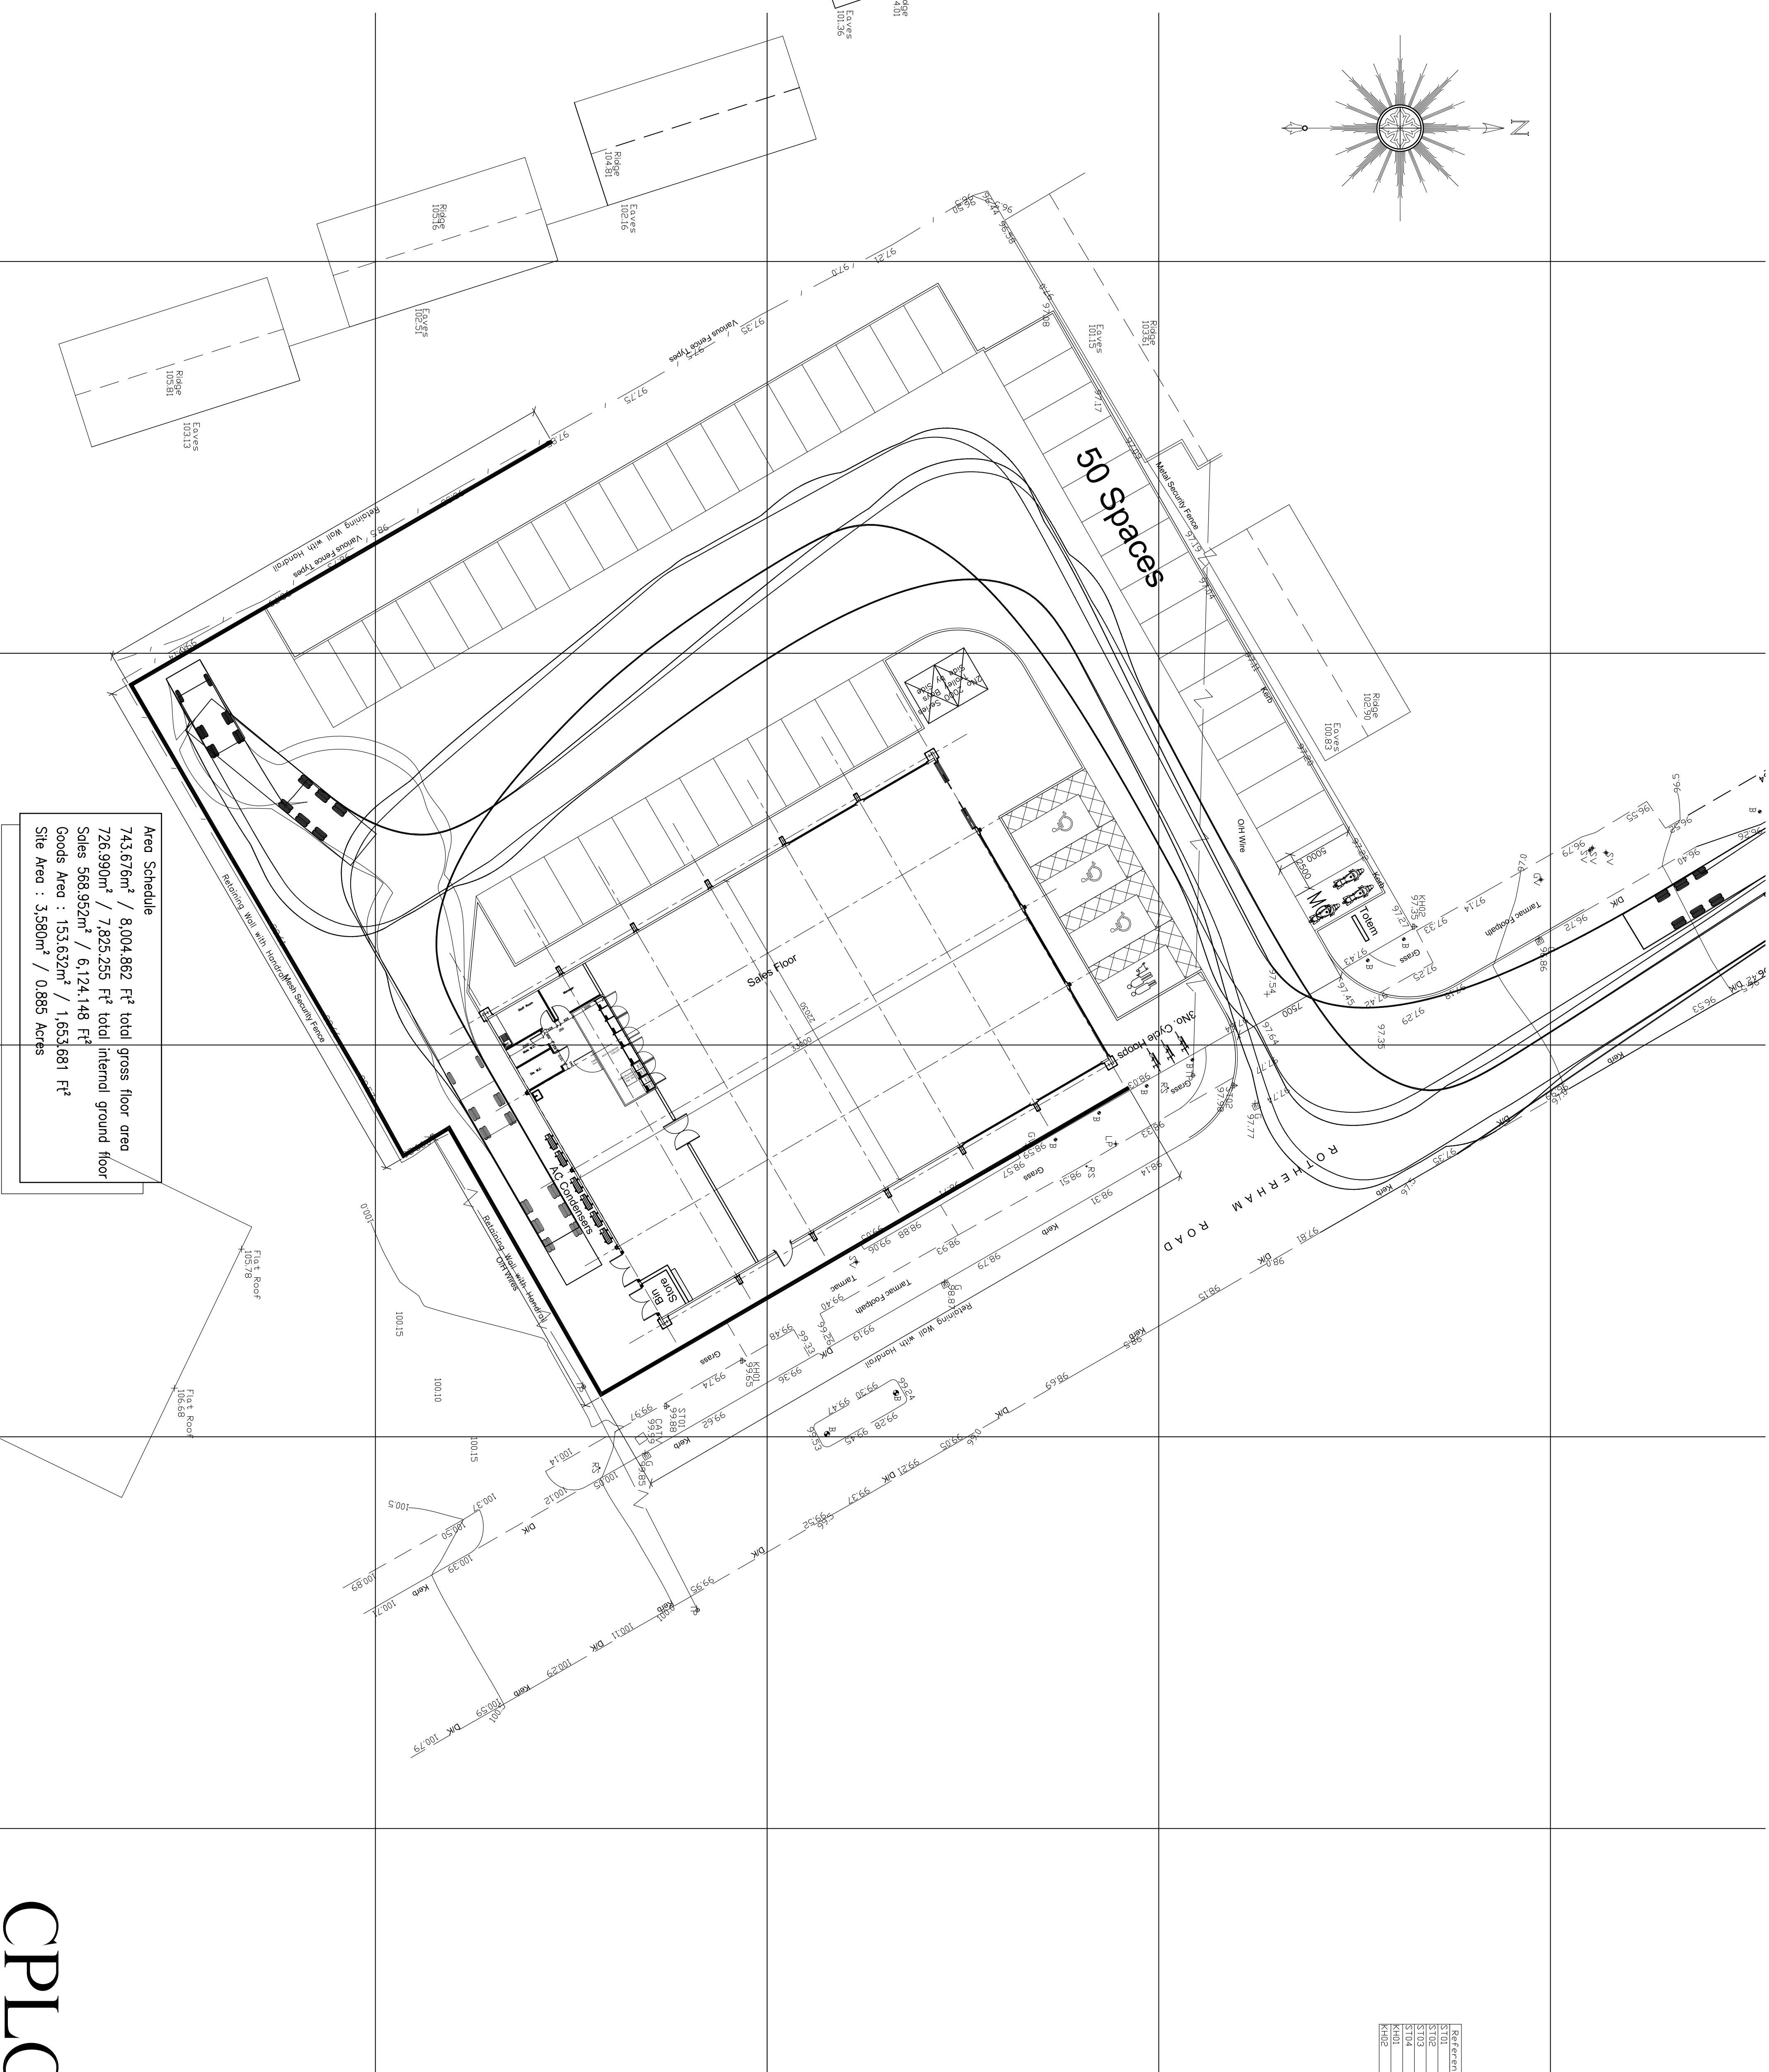


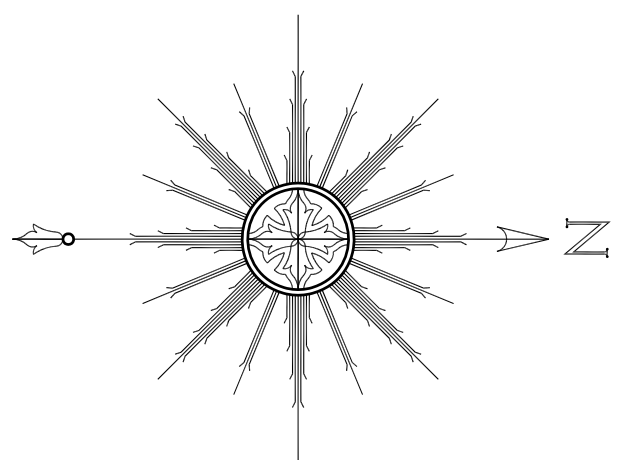

STATION CO-ORDINATES			
Reference	East	North	Elevation
ST01	435323.048	408568.572	99.88
ST02	435530.583	408604.812	97.99
ST03	435673.697	408569.189	98.55
ST04	435920.539	408546.485	99.55
ST05	435320.149	408573.428	99.65
ST02	435529.448	408616.303	97.33

CPLC	A S S O C I A T E S	Project/Cient:	Drawn By:
Email: cplc@cplc-assocs.com Tel:01242 672333 Fax:01242 672555		Firm/Docs limited – The Althersley Arms, Rotherham Road, Barnsley, S71 1UL.	Date: 20-10-2014
Client Name: GLEZ BHA		Scale:	Drawing No:
Proposed Site Plan.	Diameter:	1:2000x1	SP
	Revised:	Request No:	D
		1736	

[illegible]