




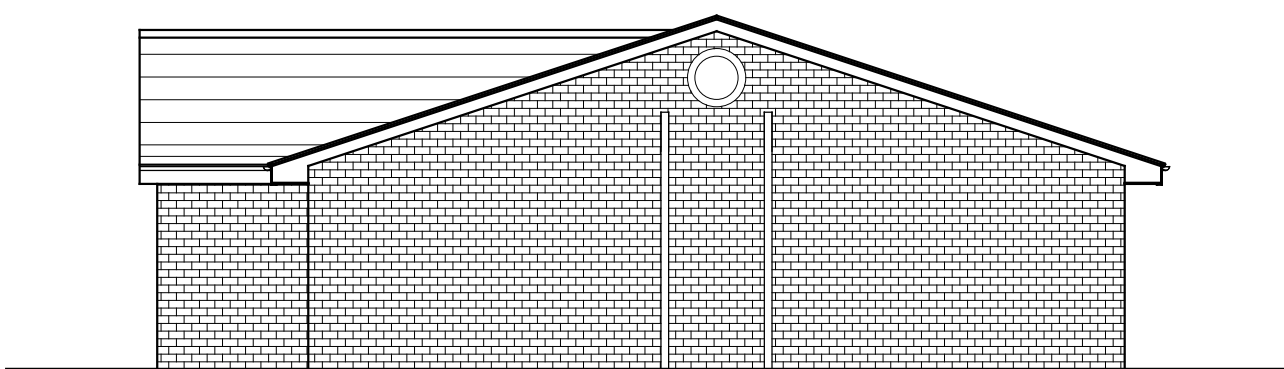


PROPOSED SIDE ELEVATION

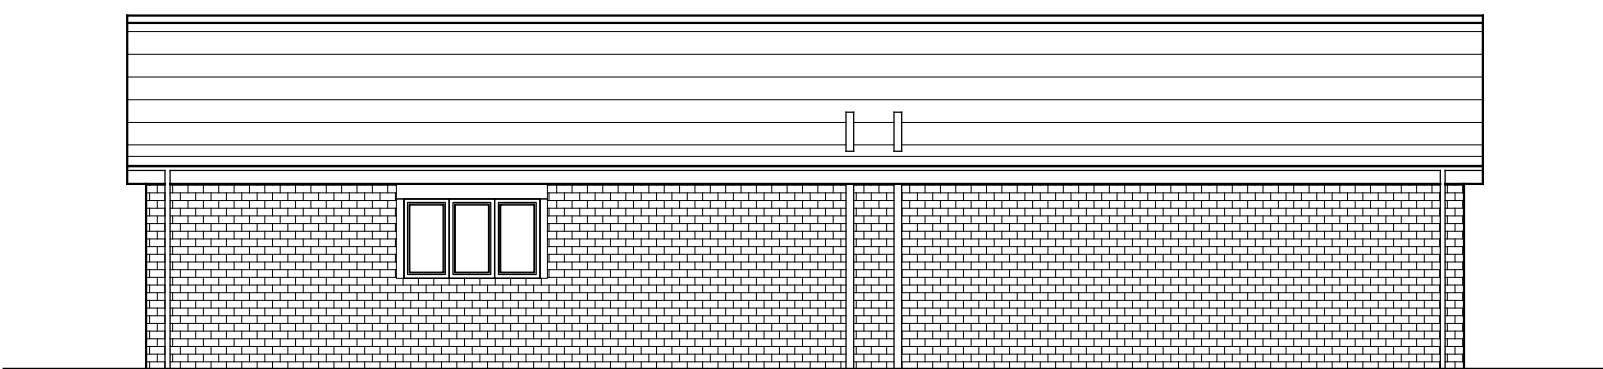


PROPOSED REAR ELEVATION

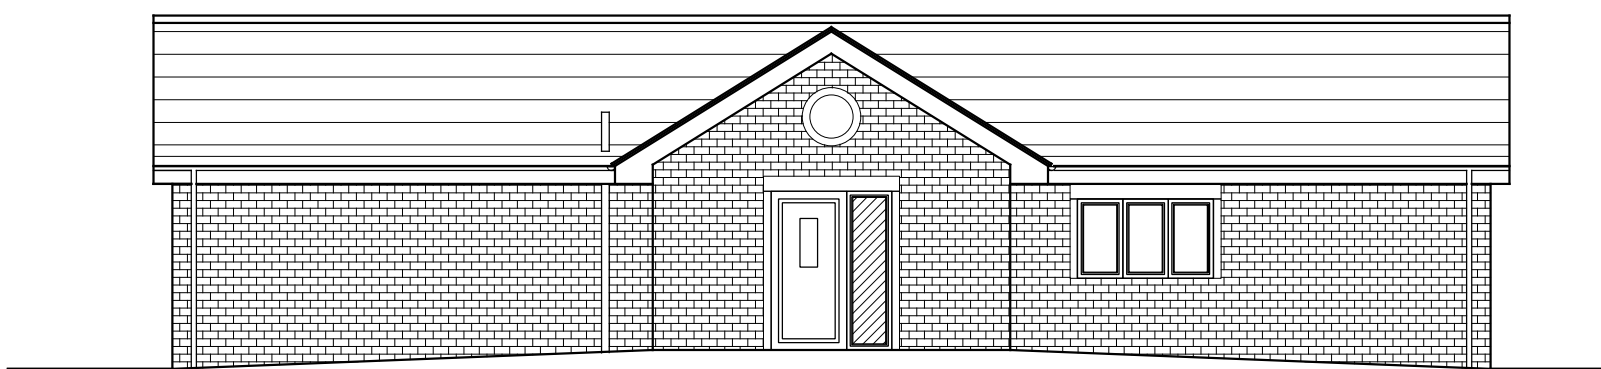


PROPOSED FRONT ELEVATION

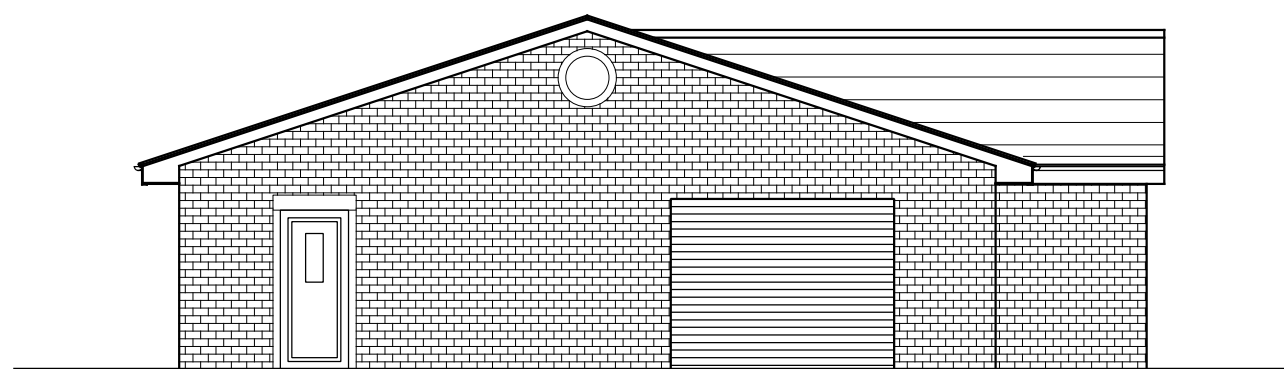


PROPOSED SIDE ELEVATION

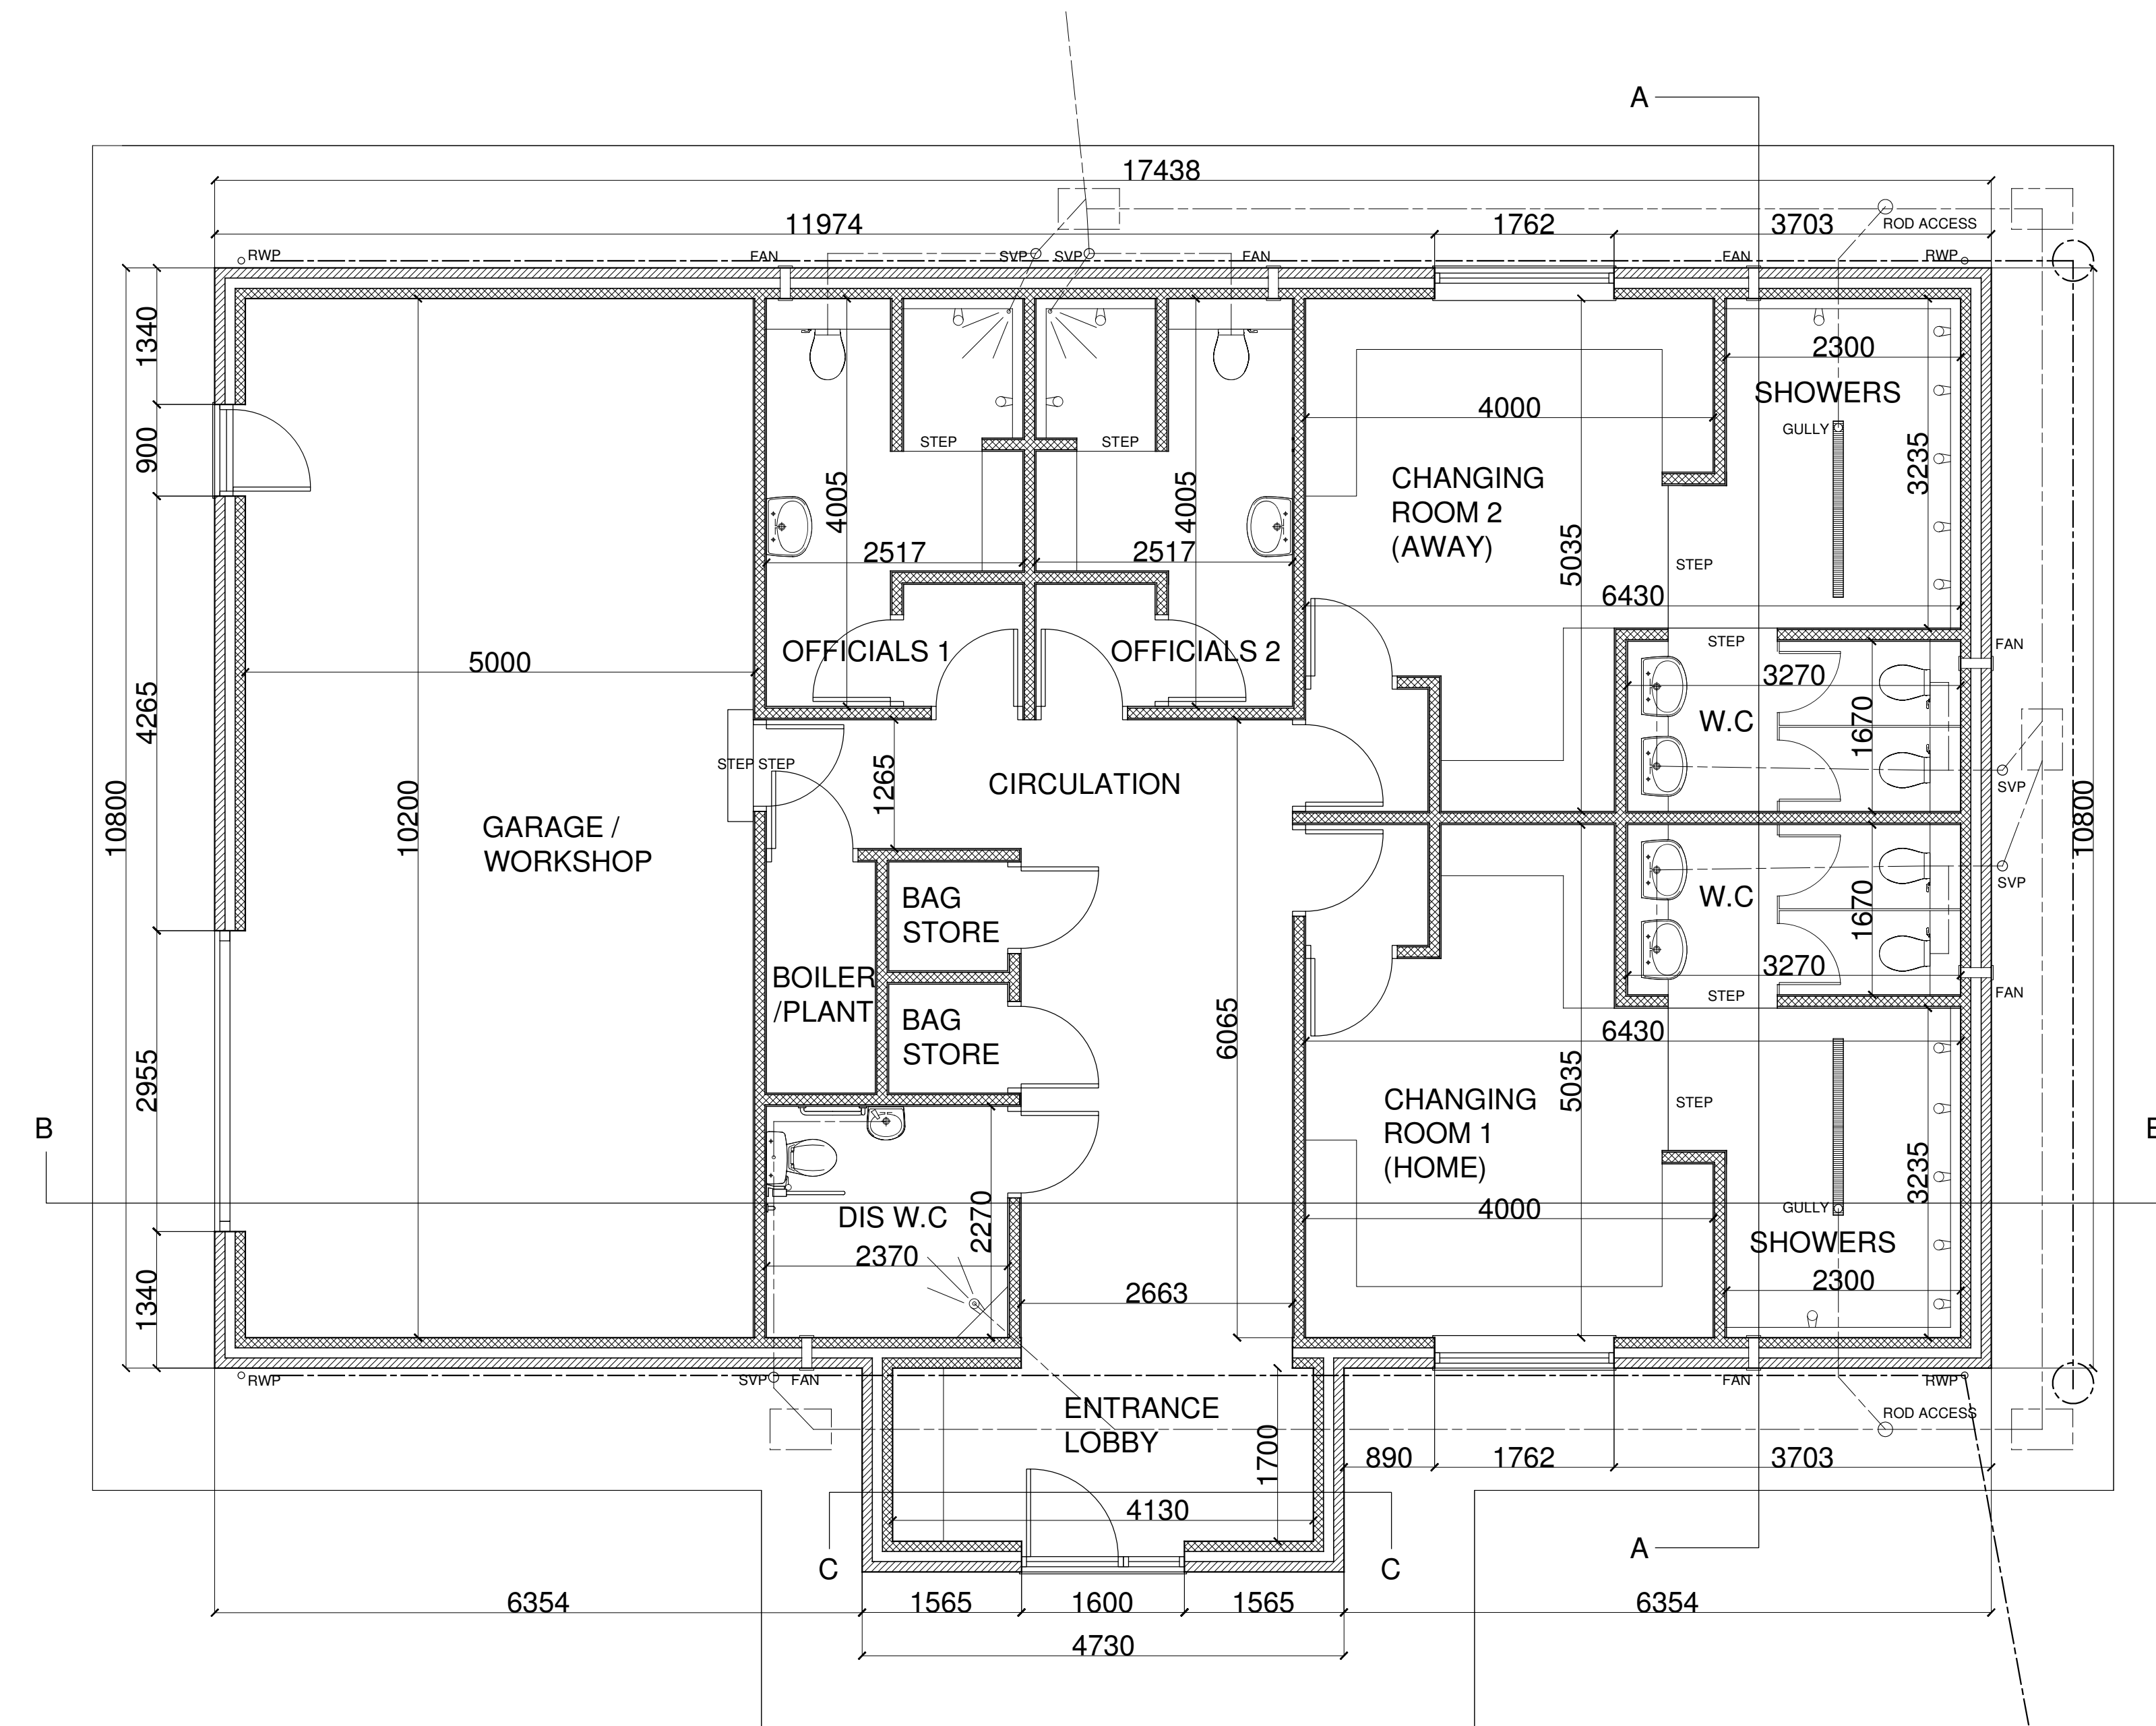


PROPOSED GROUND FLOOR PLAN

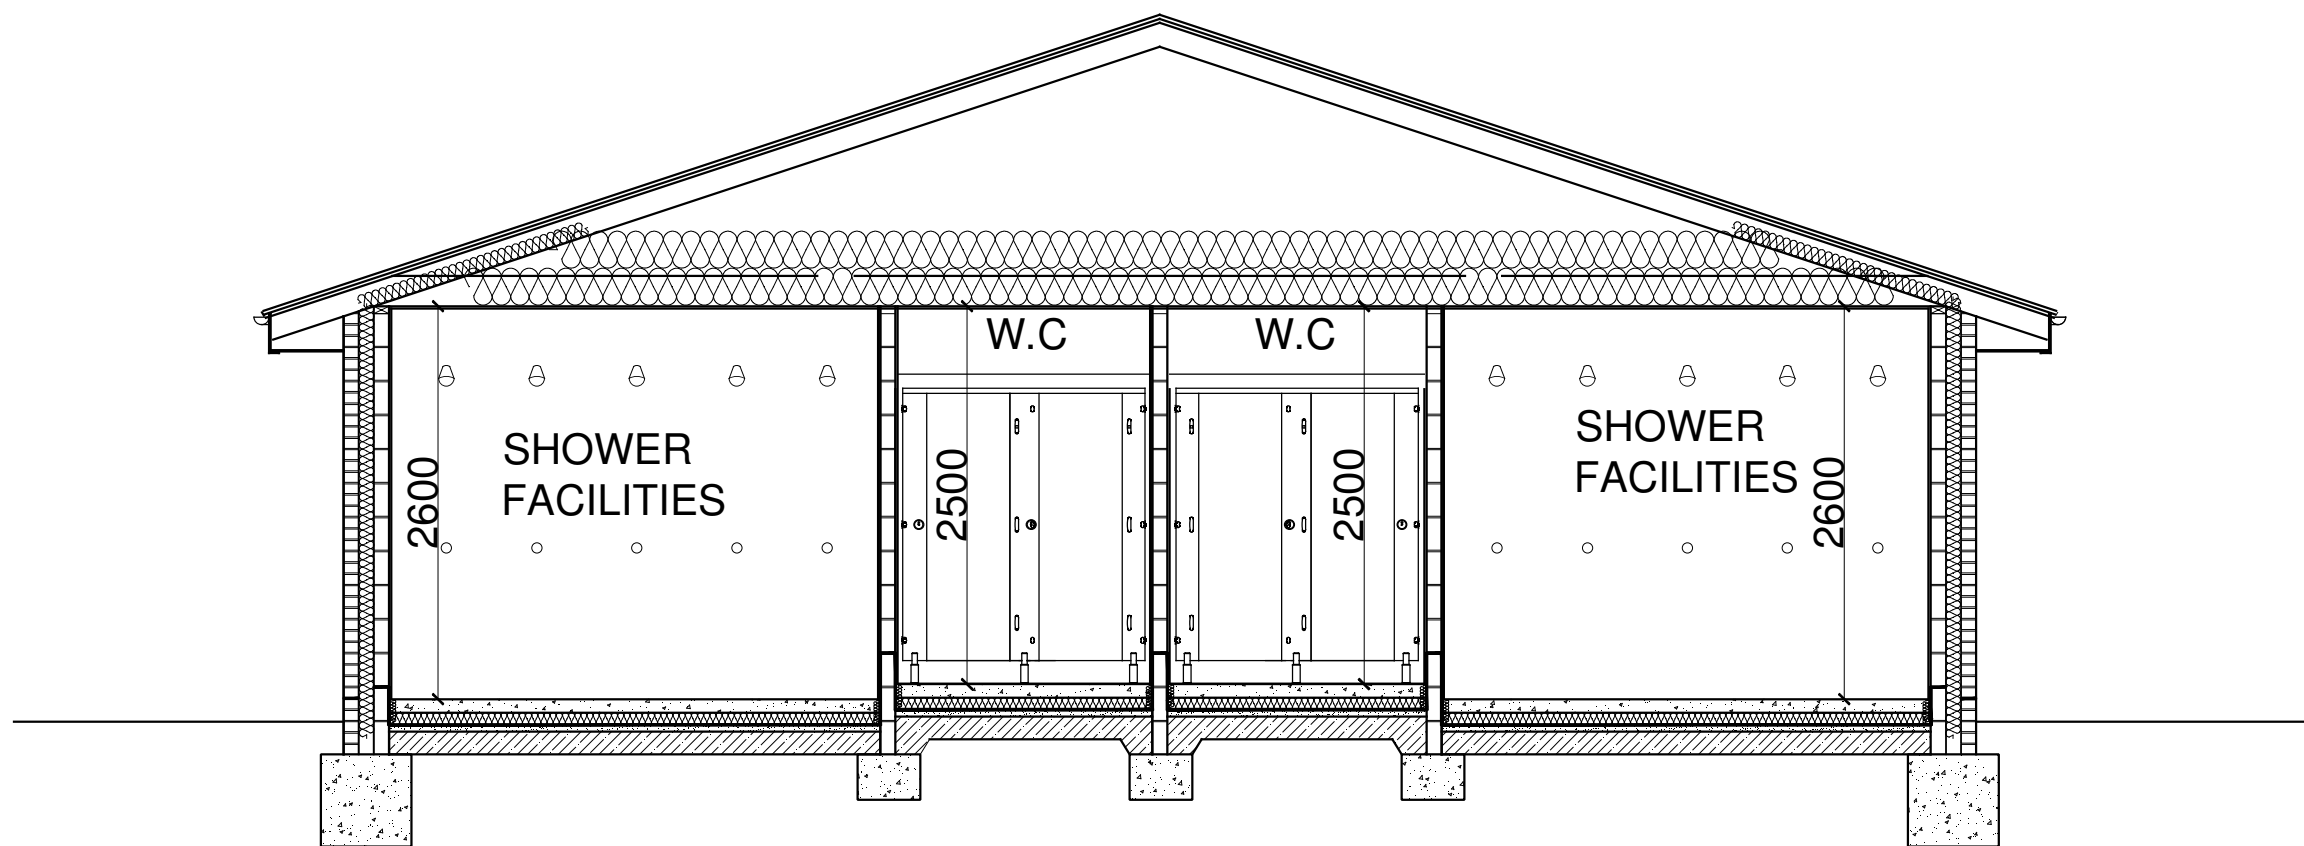

PROPOSED SECTION A-A

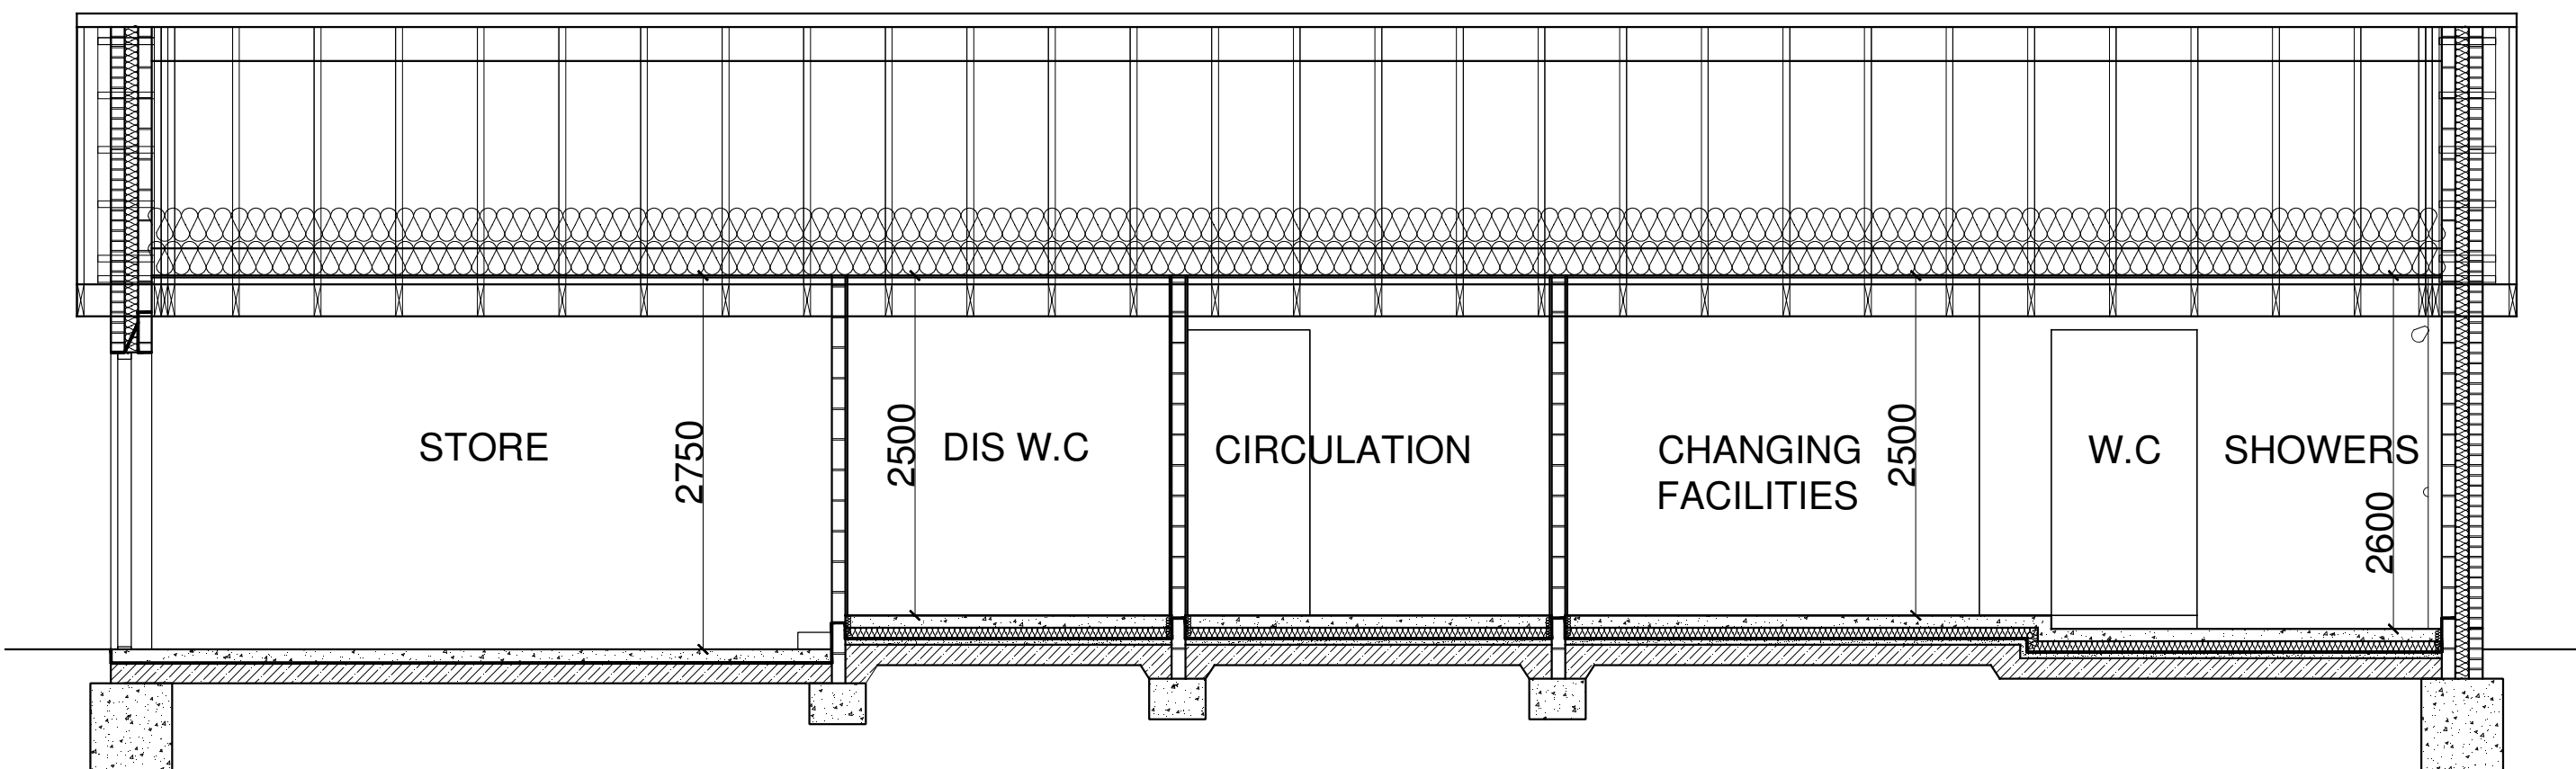

PROPOSED SECTION B-B

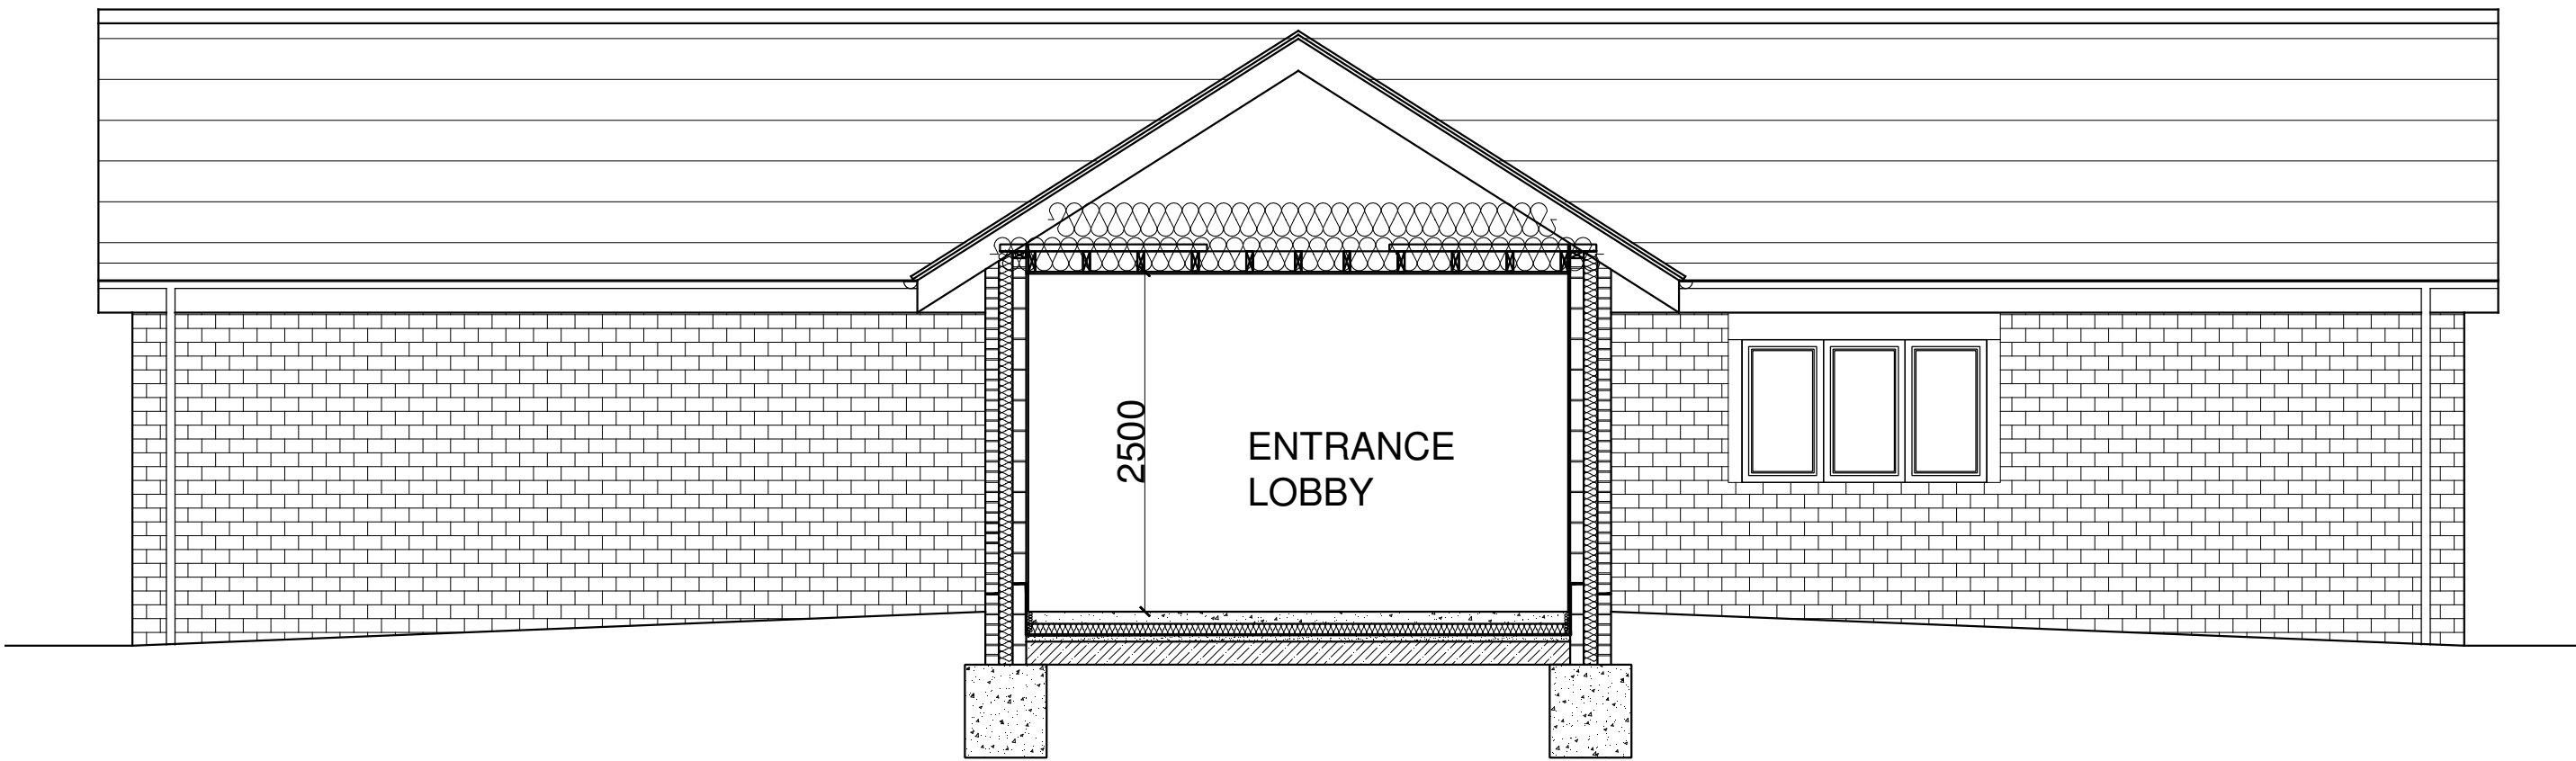

PROPOSED SECTION C-C

PROJECT PROPOSED CHANGING FACILITIES AND STORE FOR WOMBWELL
CRICKET CLUB, WINDMILL ROAD, WOMBWELL, BARNSLEY, S73 8PW

DRAWING PROPOSED PLANS

SCALE 1:50/100

DWG	REV			
		REV	DATE	DESCRIPTION
01	A	A	June 16	Alteration of the roof pitch to 17.5°. Alteration to the site / location plan