





PROPOSED FRONT ELEVATION
SCALE 1:100

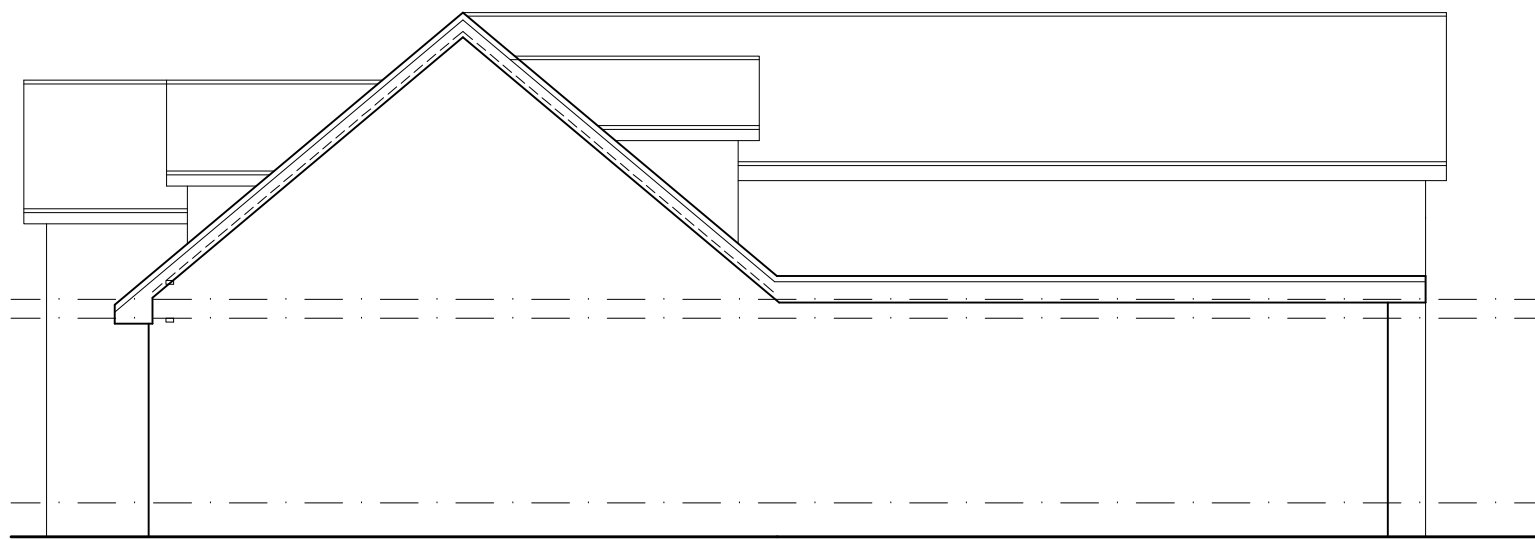


PROPOSED SIDE ELEVATION
SCALE 1:100




PROPOSED REAR ELEVATION
SCALE 1:100

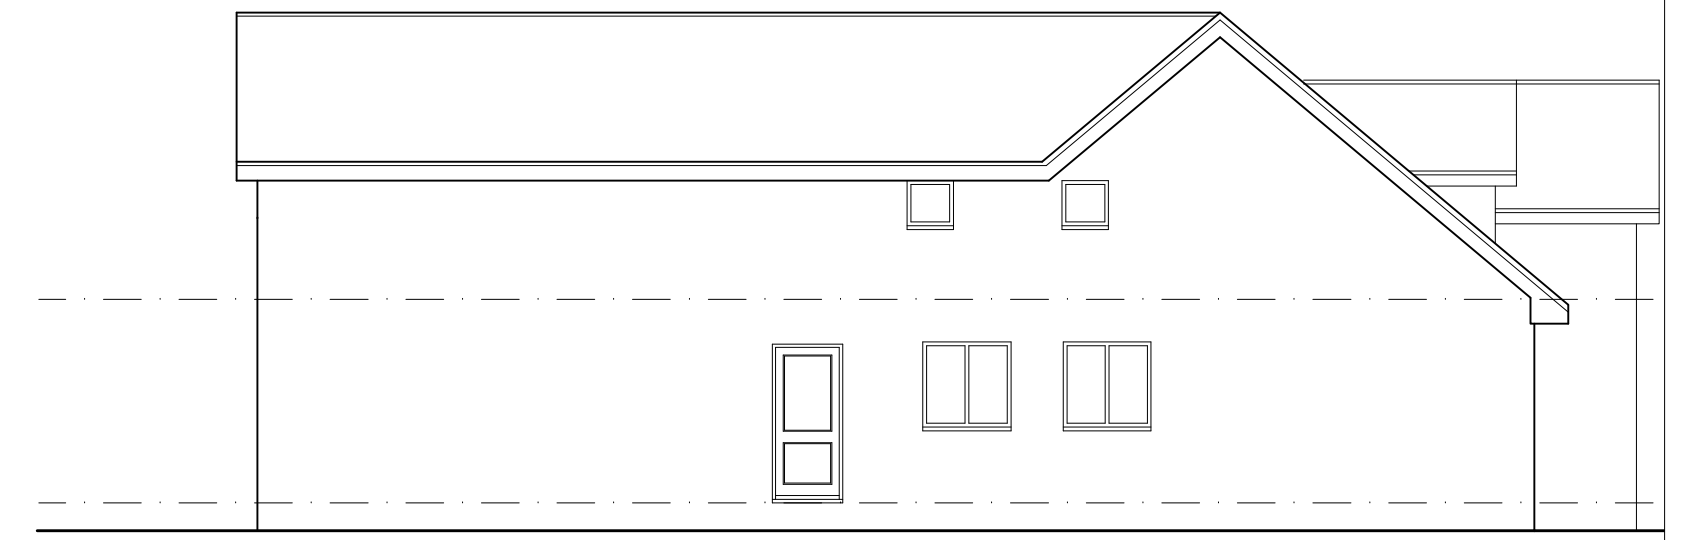

PROPOSED SIDE ELEVATION
SCALE 1:100

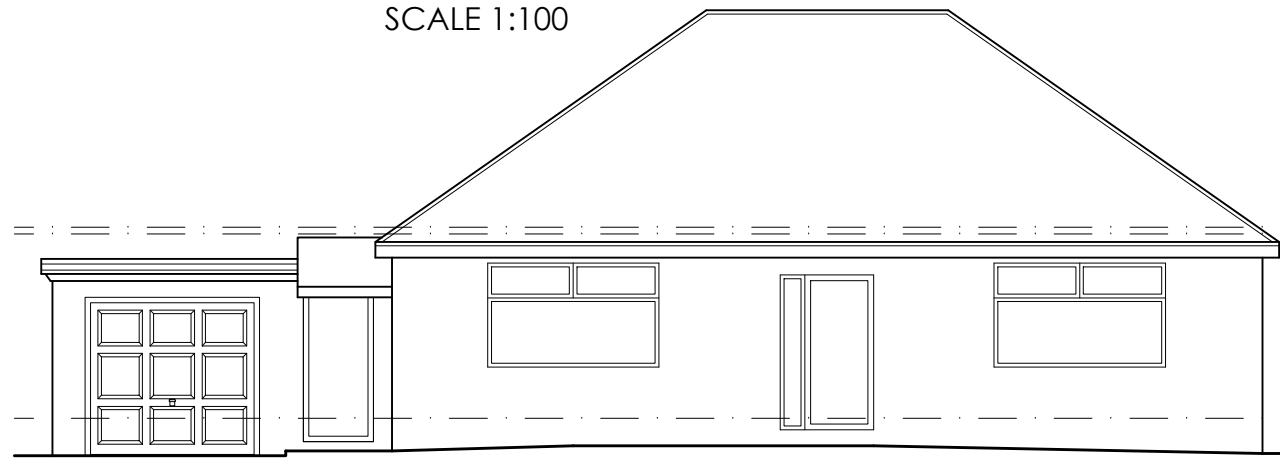


EXISTING FRONT ELEVATION
SCALE 1:100

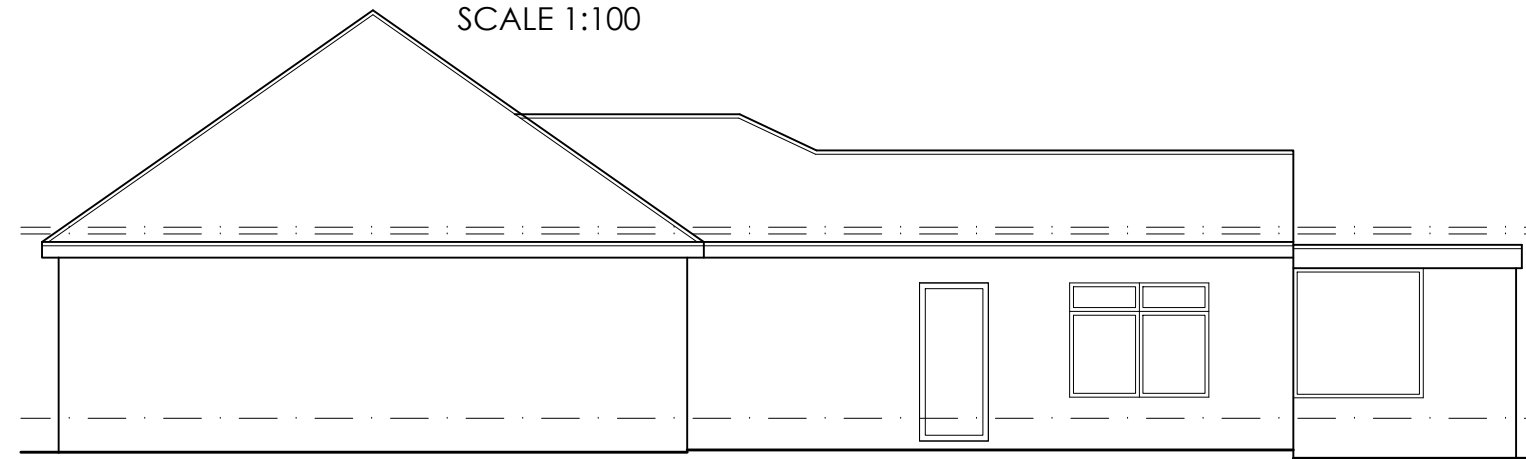




EXISTING SIDE ELEVATION
SCALE 1:100



EXISTING REAR ELEVATION
SCALE 1:100

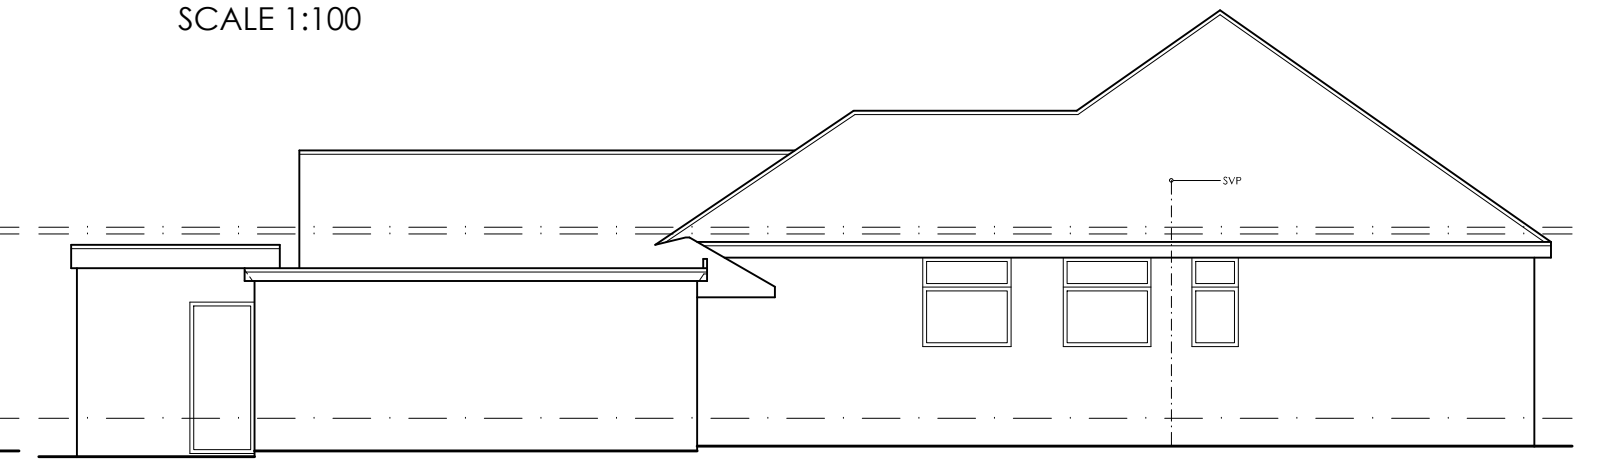

EXISTING SIDE ELEVATION
SCALE 1:100

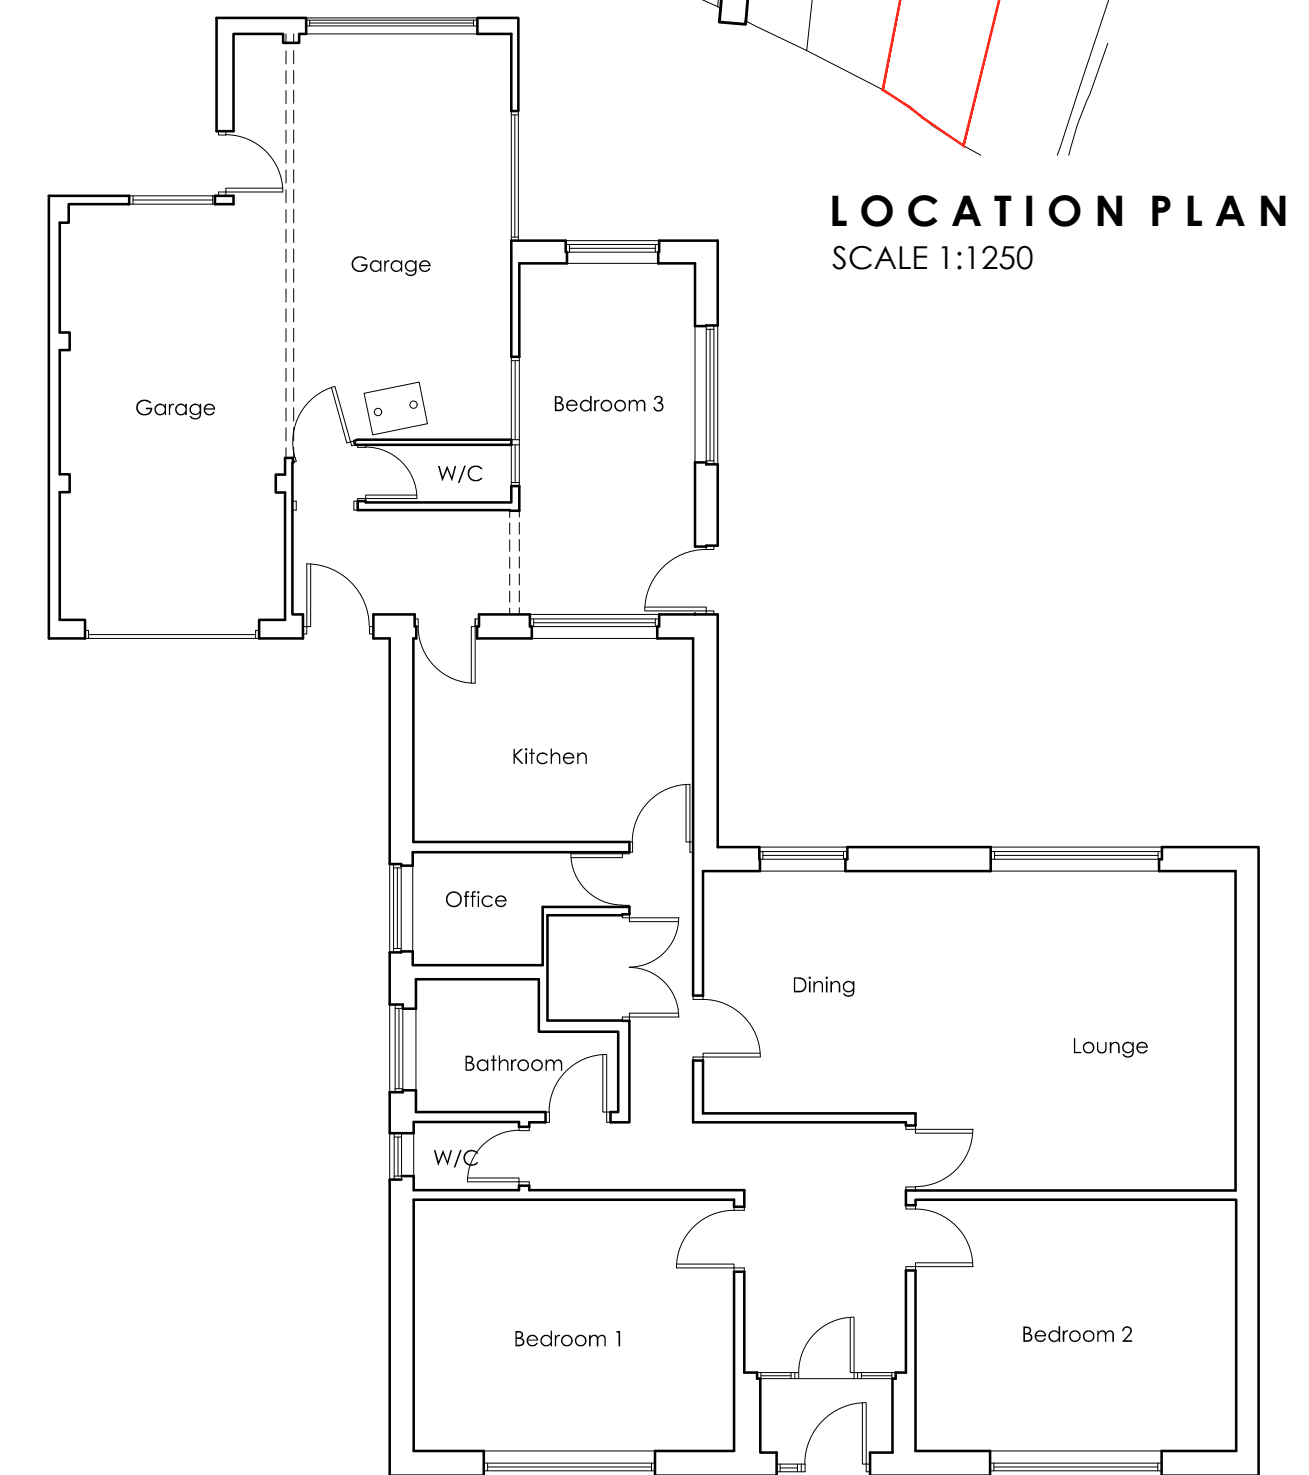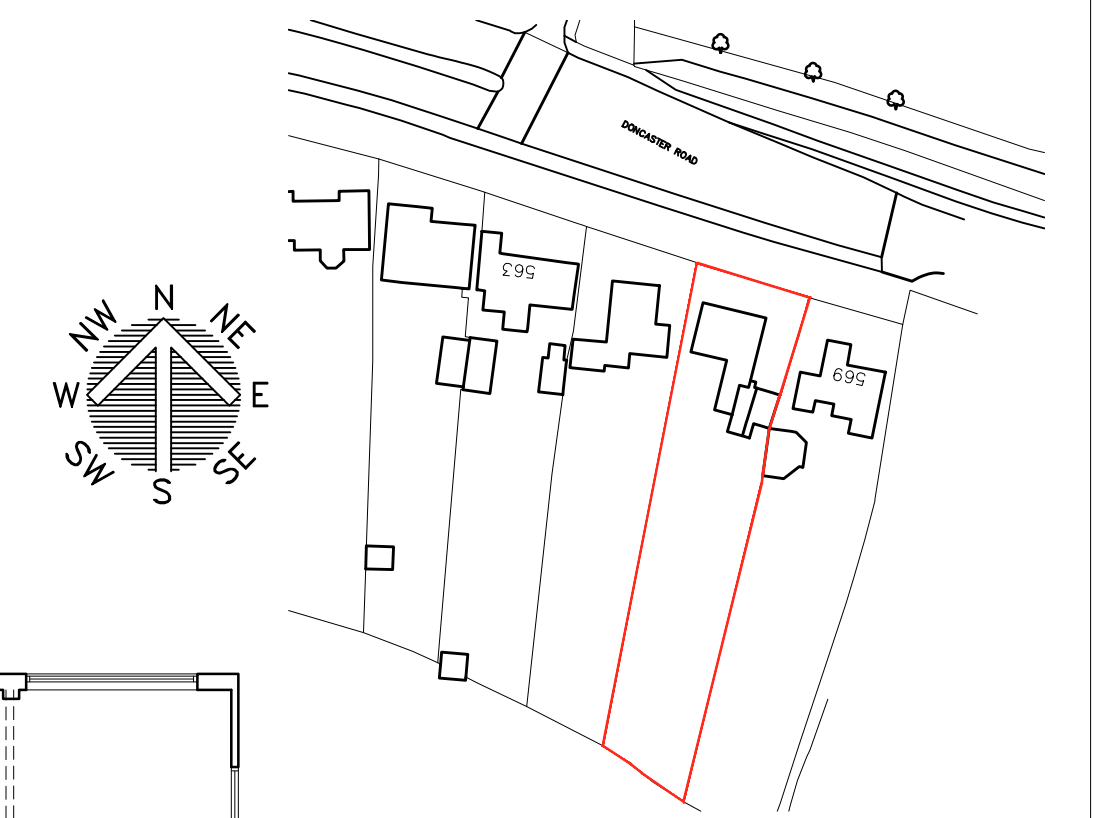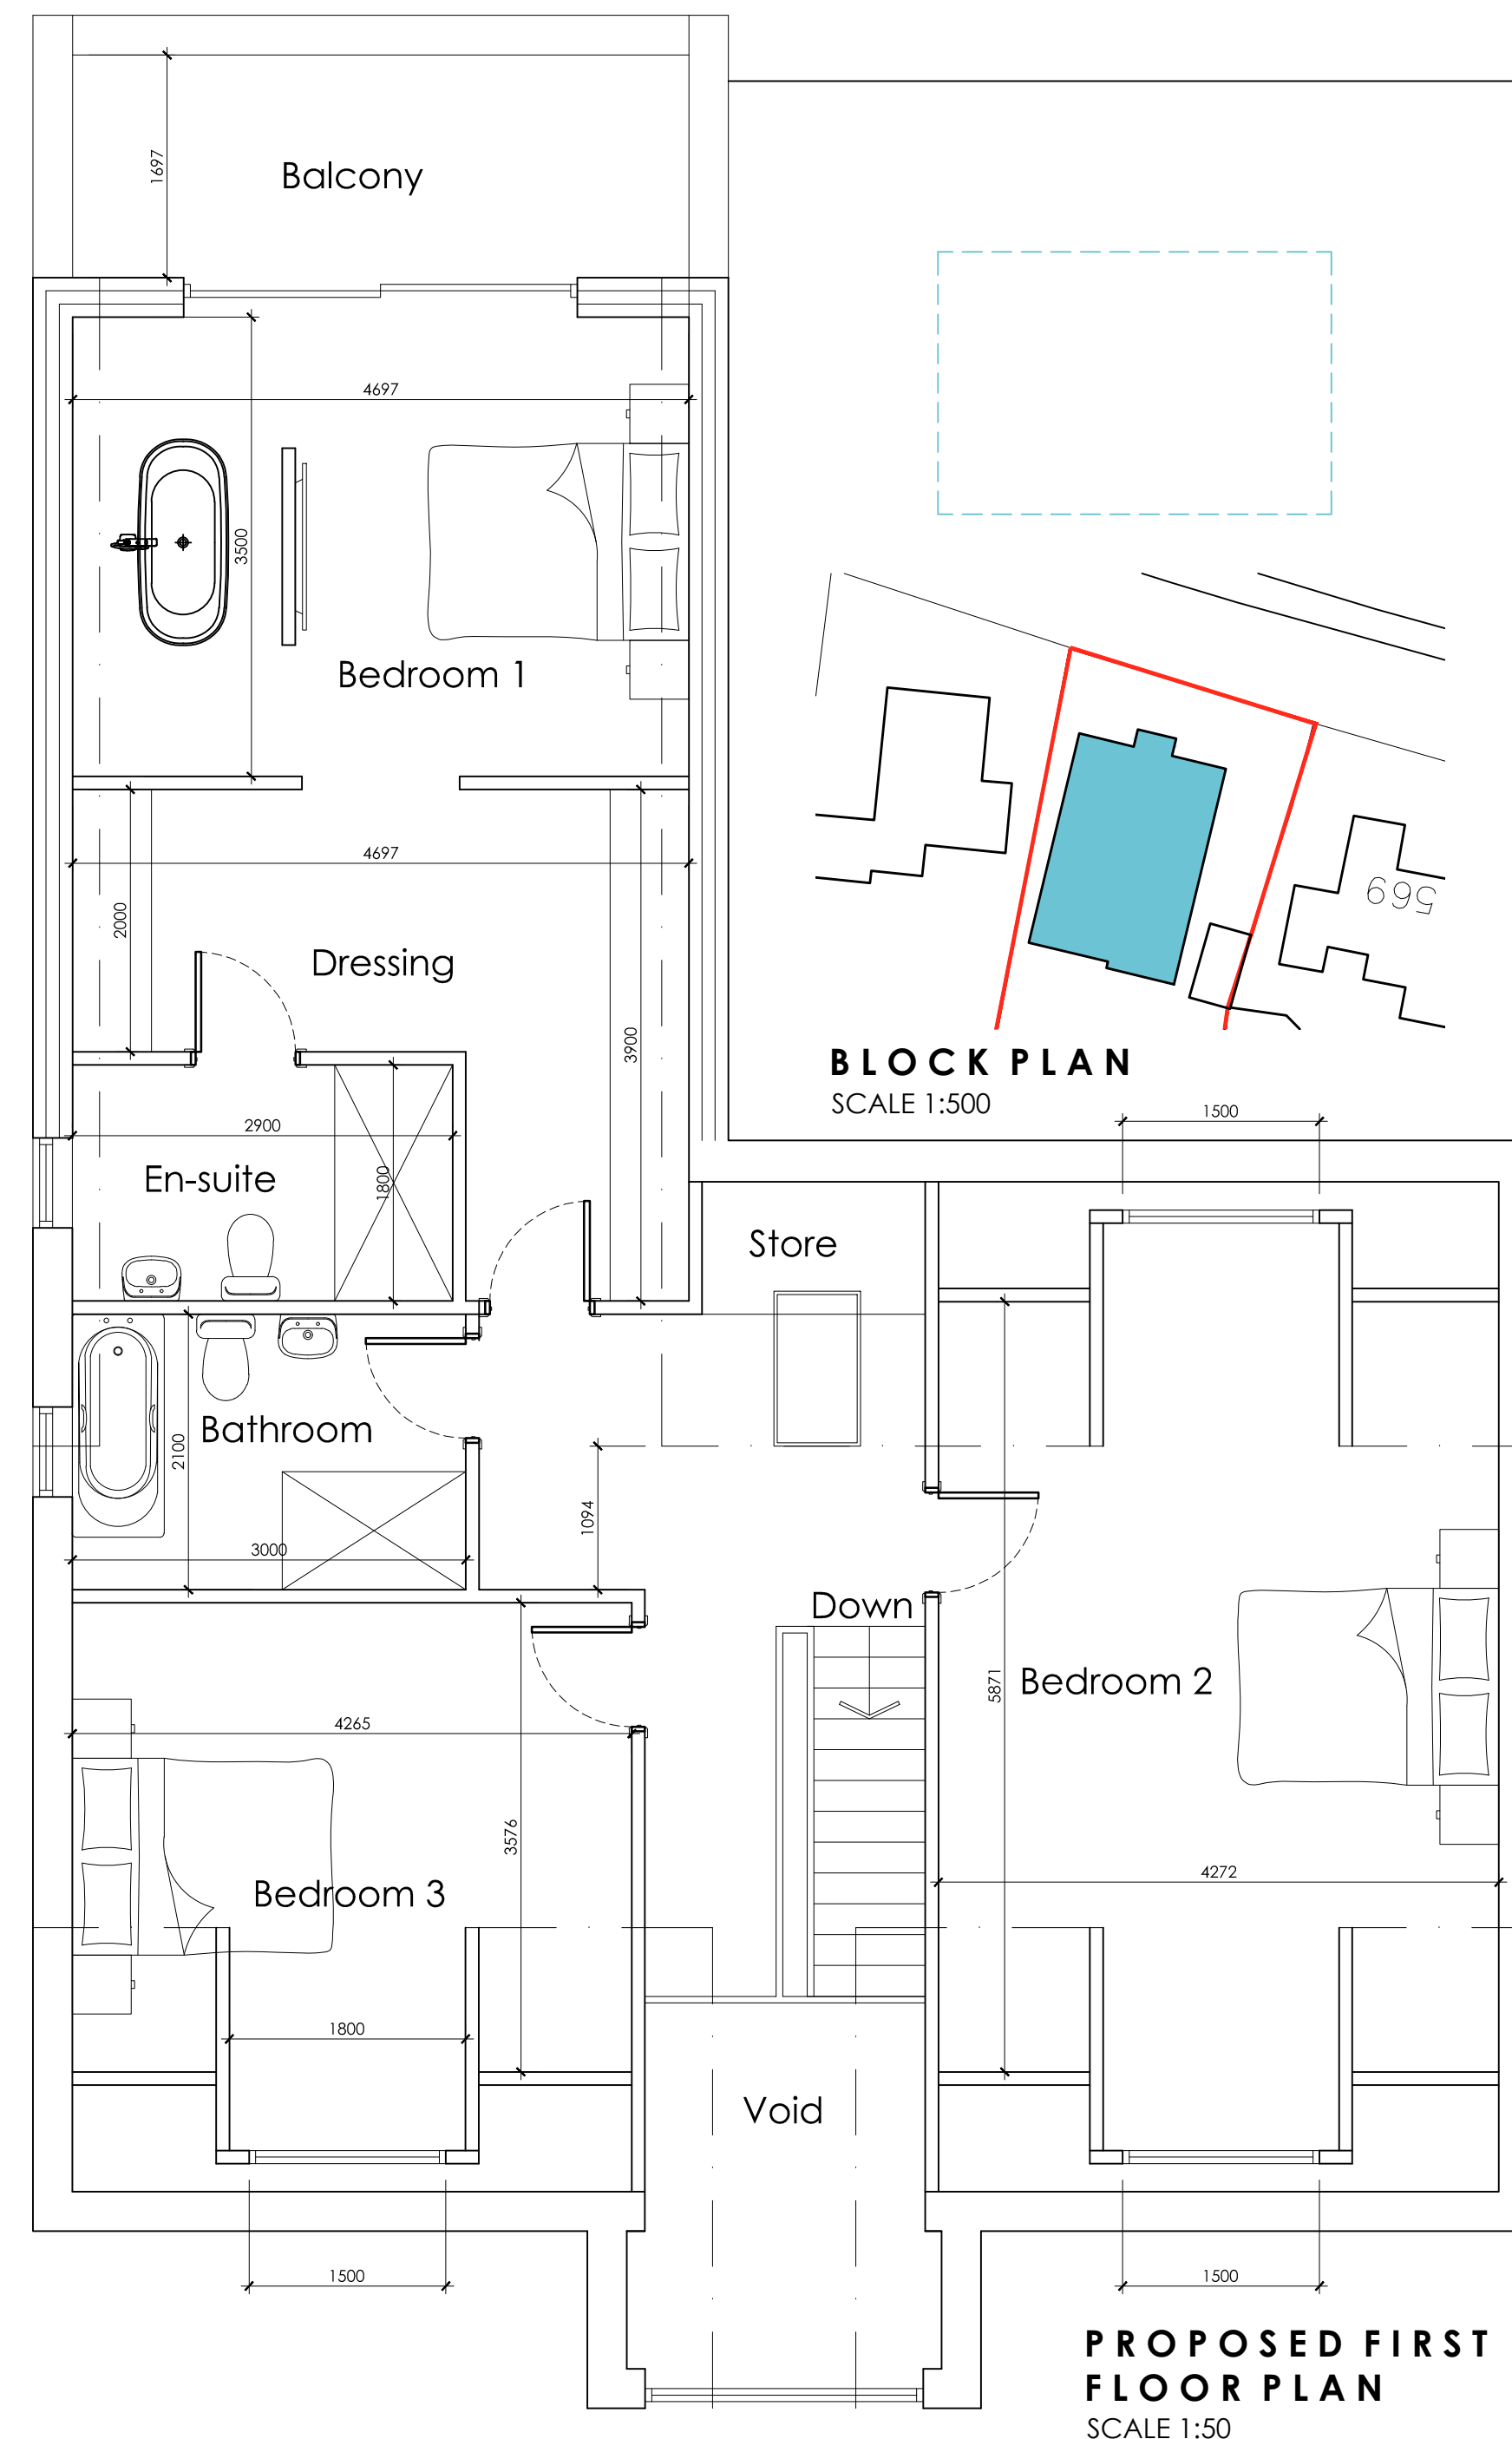

White Agus PARTNERSHIP				OFFICE ONE, 34 VICTORIA ROAD, BARNSELEY, S70 2BU				Phone: 01226 208482			
ARCHITECTURAL SERVICES				Email: info@whiteaguspartnership.co.uk				Web: www.whiteaguspartnership.co.uk			
Project.				Client.							
PROPOSED WORKS 567 DONCASTER ROAD BARNSELEY, S71 5ER				MR N CLARKE							
Drawing Title.				Date.				Scale.			
PLANS AND ELEVATIONS				AUG 2022				1:50 & 1:100 @ A1			
Ref.				22-086				Dwg. No. 01			
Rev.								C			
Date	Suffix	Description				Date	Suffix	Description			
27/09/2022	A	REVISED TO CLIENTS REQUIREMENTS									
07/10/2022	B	REVISED TO CLIENTS REQUIREMENTS									
10/10/2022	C	REVISED TO CLIENTS REQUIREMENTS									