






Front elevation

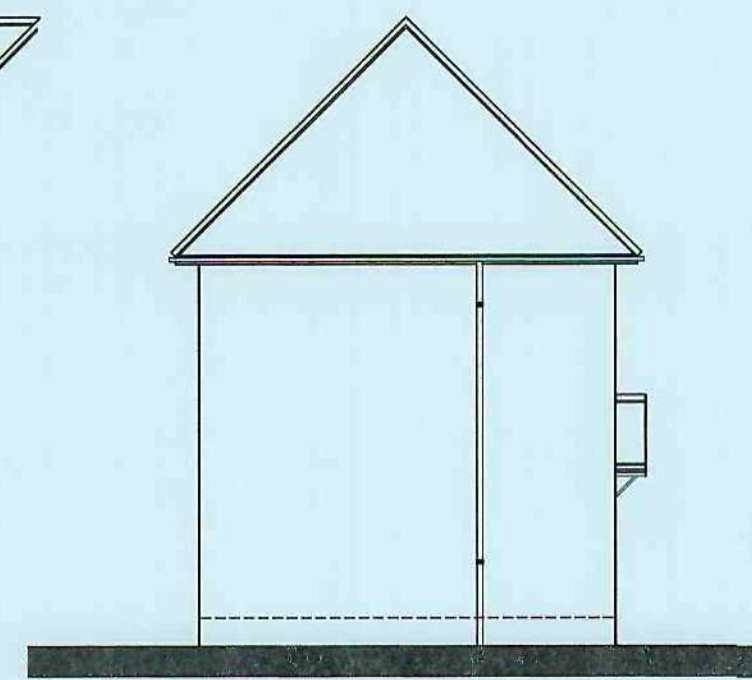


side elevation

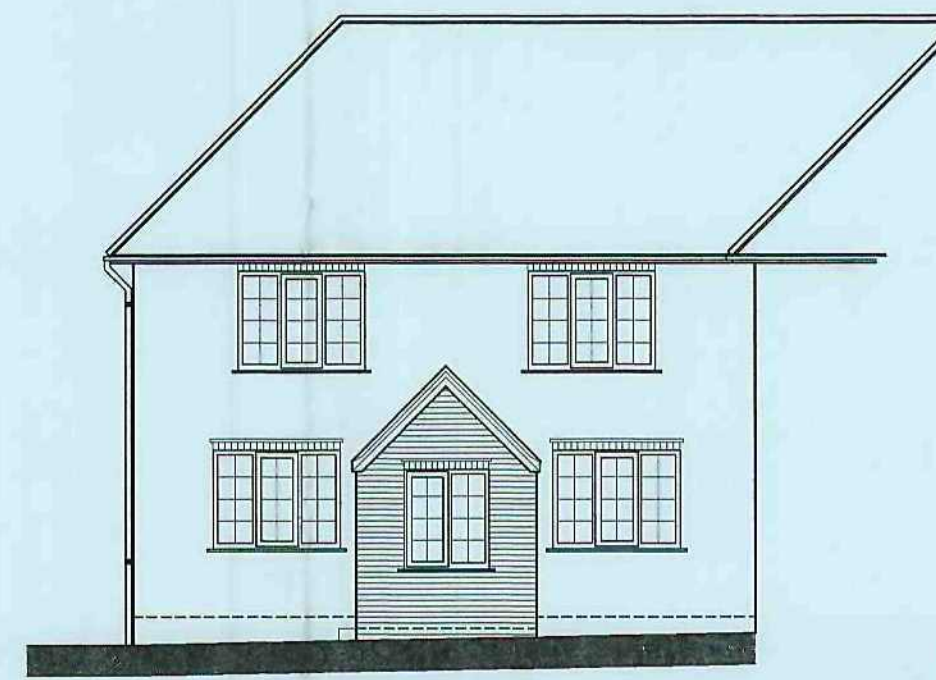


Front elevation

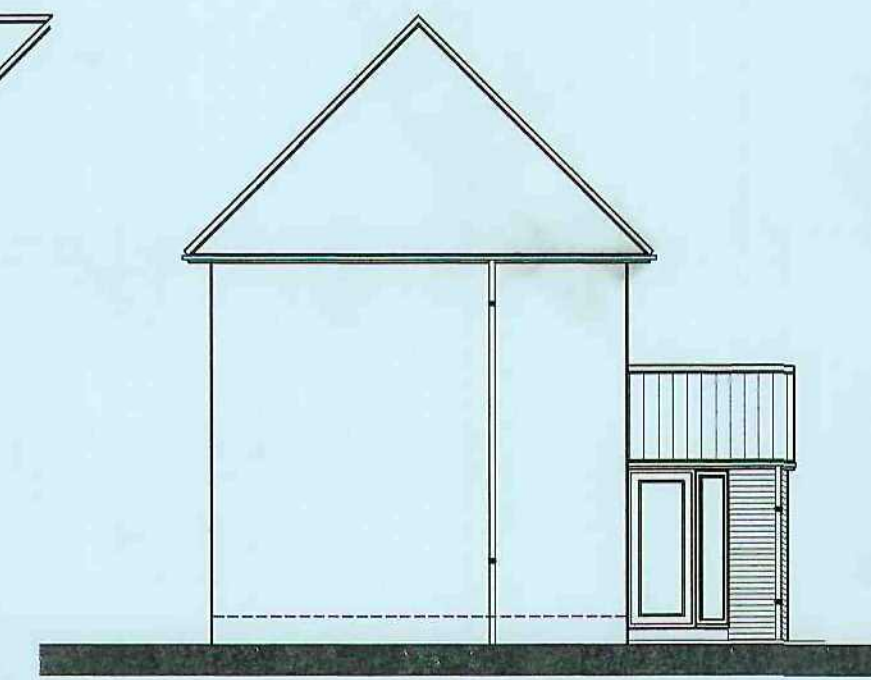

side elevation

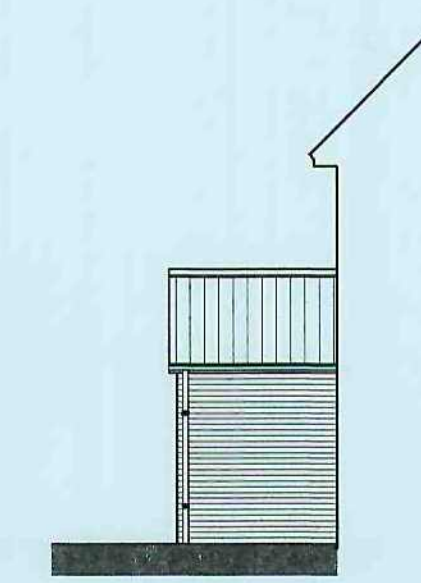


side elevation

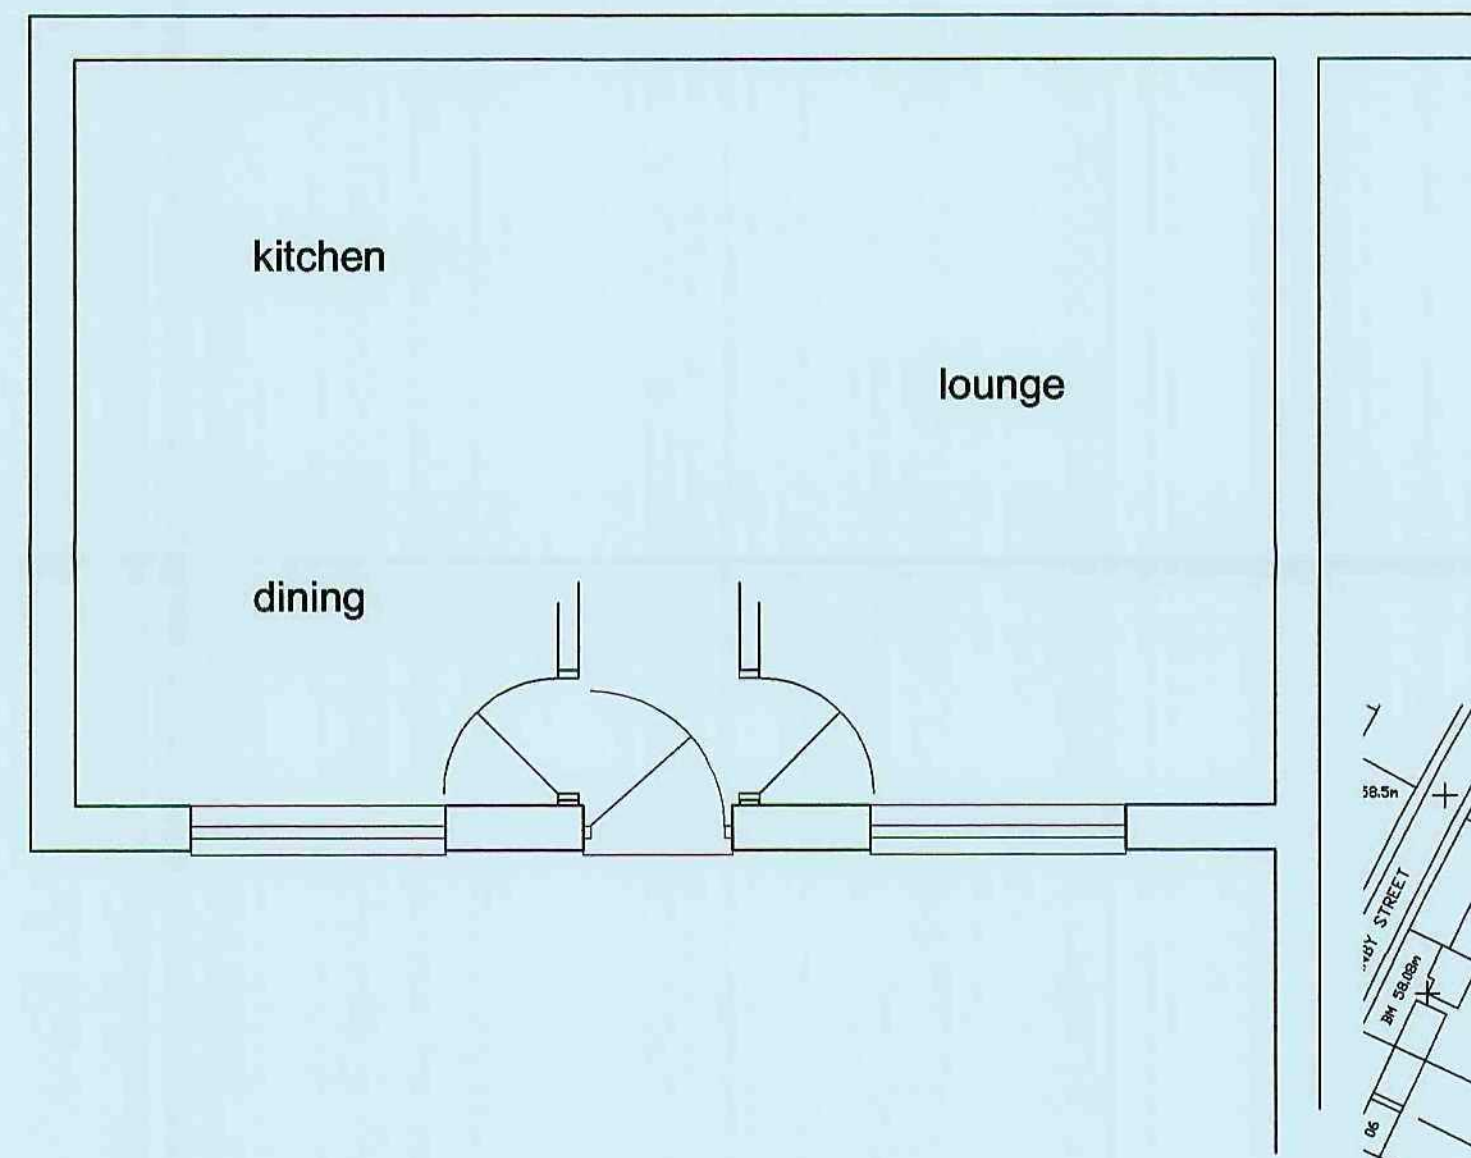


floor plan

existing

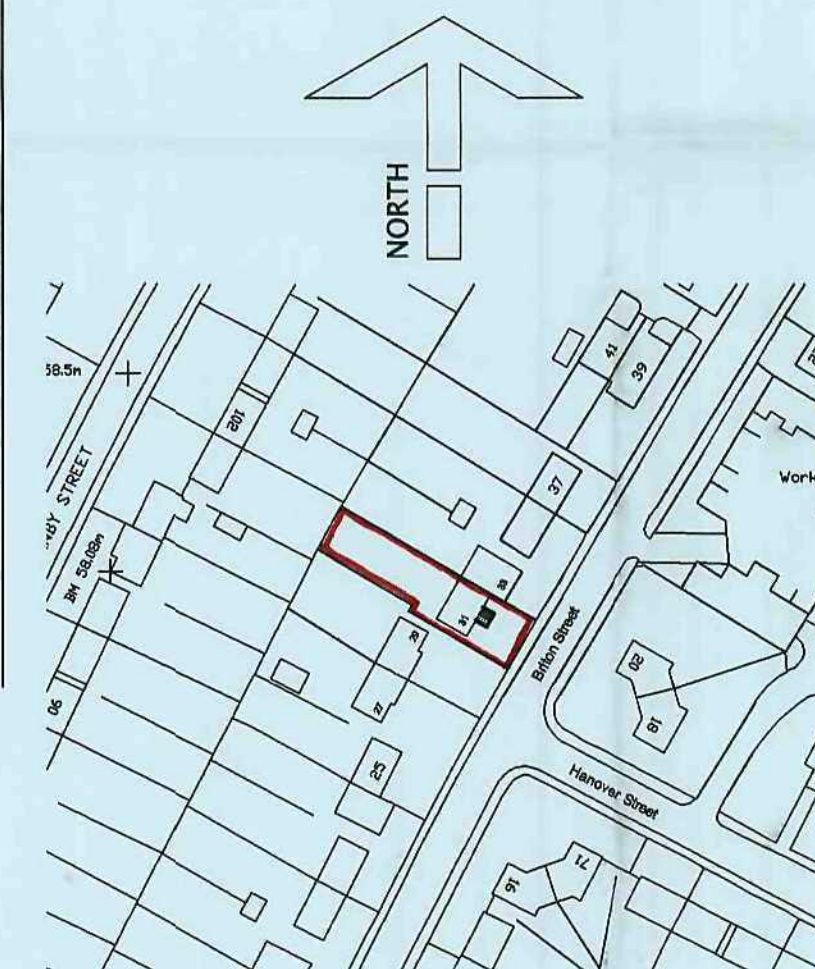

location plan

1:1250

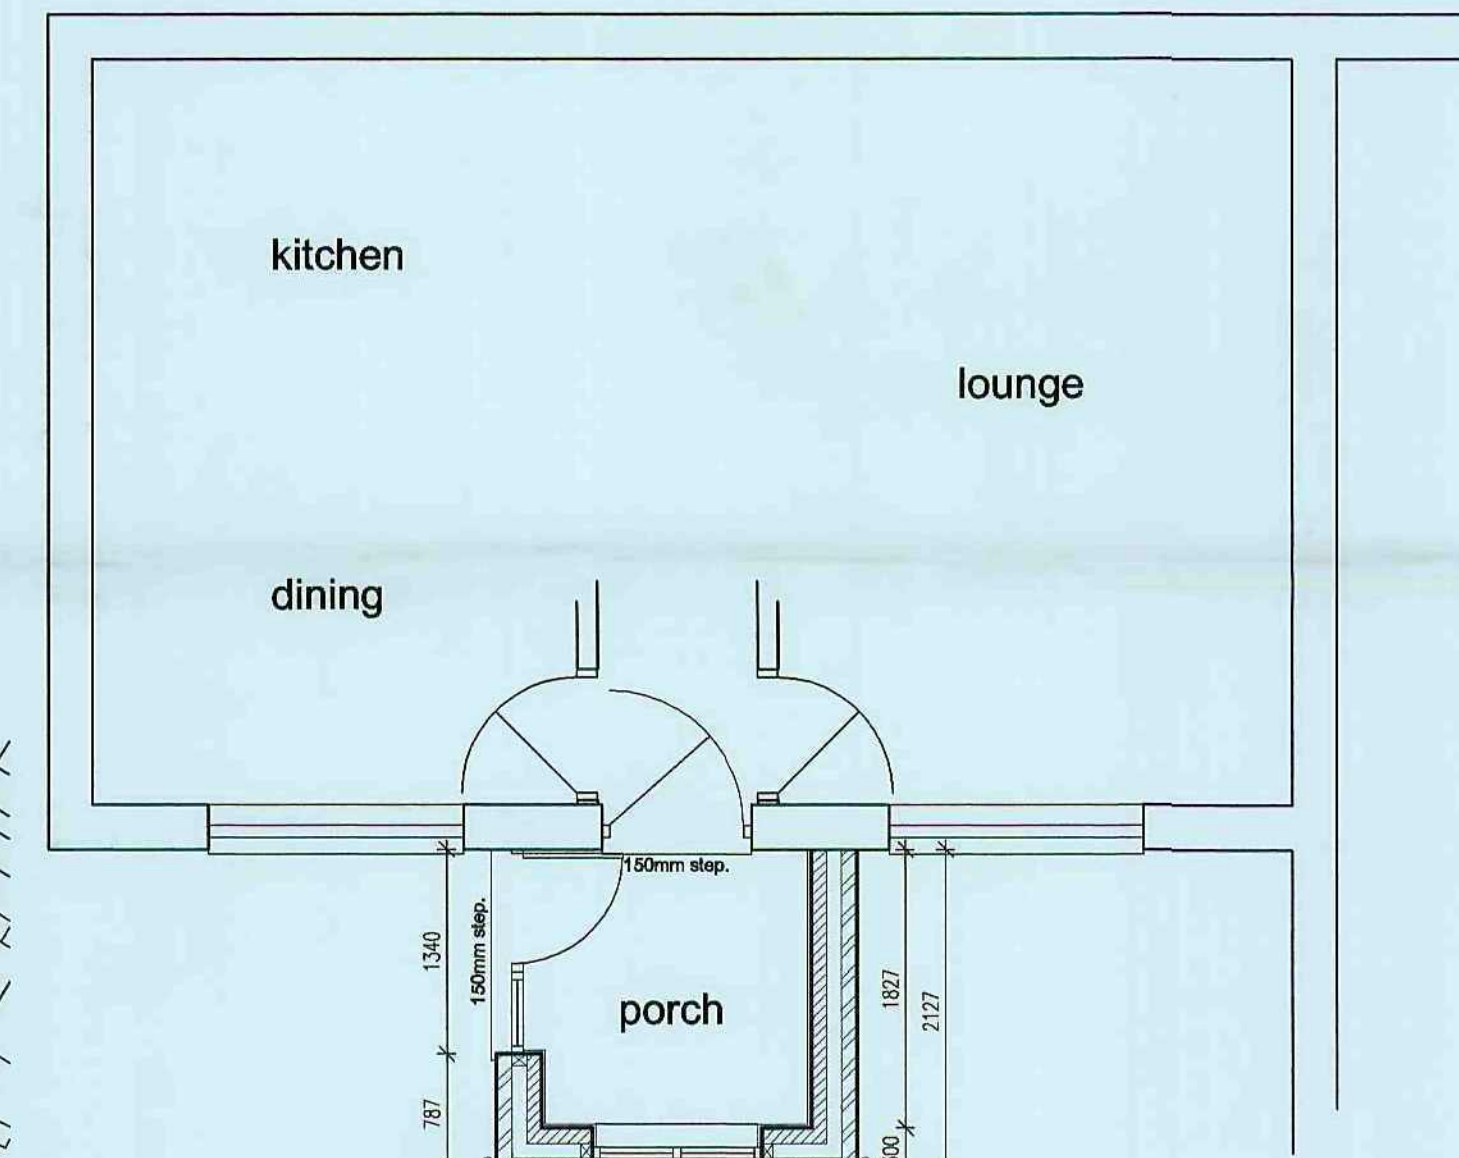

floor plan

proposed



Proposed Extension at 31 Briton Street, Thurnscoe, Barnsley Scale - 1:50-1:100 dwg. no. HP/01