




EXISTING FRONT ELEVATION
SCALE 1:100

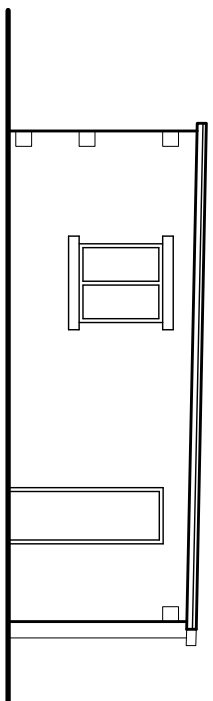


EXISTING SIDE ELEVATION
SCALE 1:100

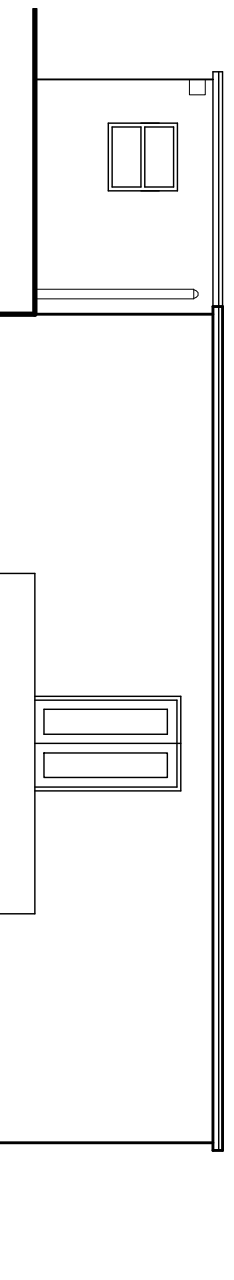


EXISTING REAR ELEVATION
SCALE 1:100

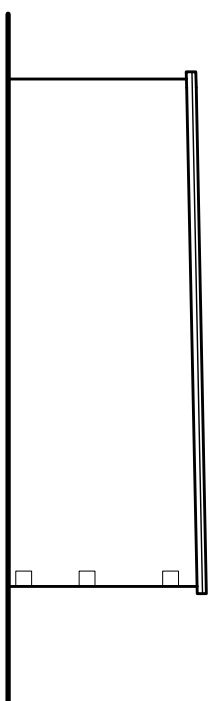


EXISTING SIDE ELEVATION
SCALE 1:100

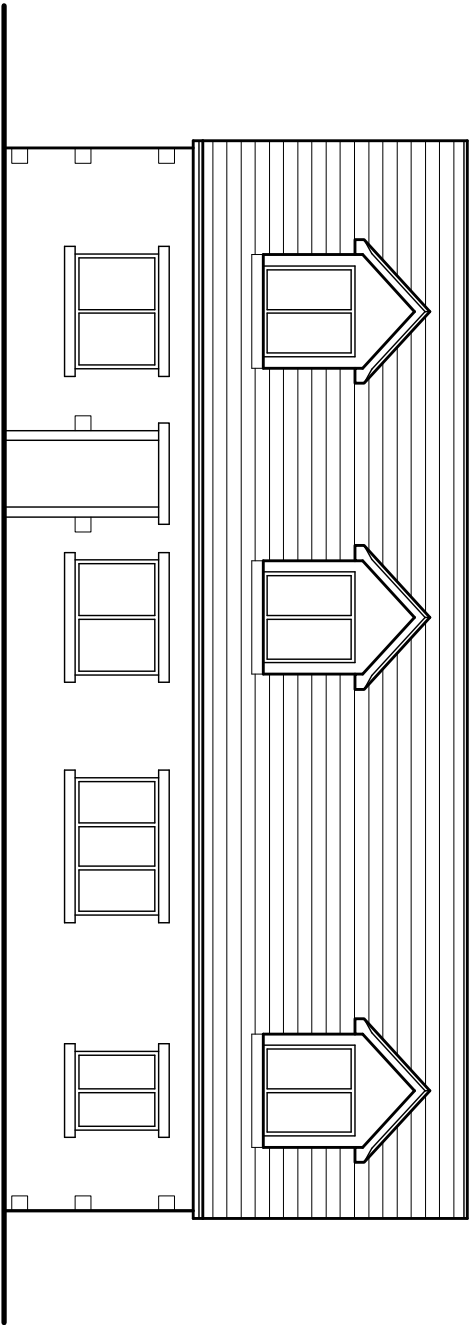


PROPOSED FRONT ELEVATION
SCALE 1:100

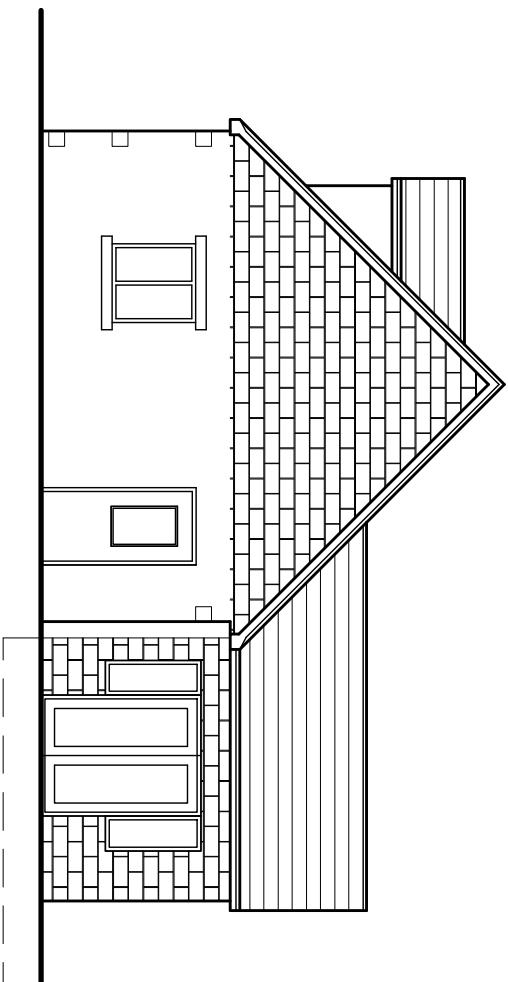


PROPOSED SIDE ELEVATION
SCALE 1:100

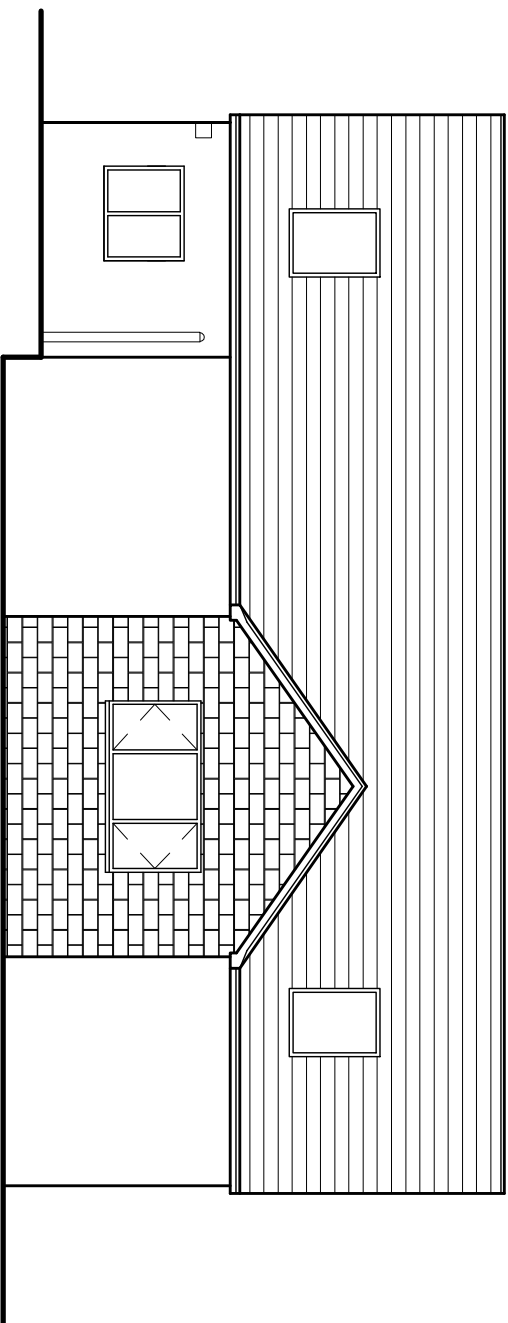


PROPOSED REAR ELEVATION
SCALE 1:100

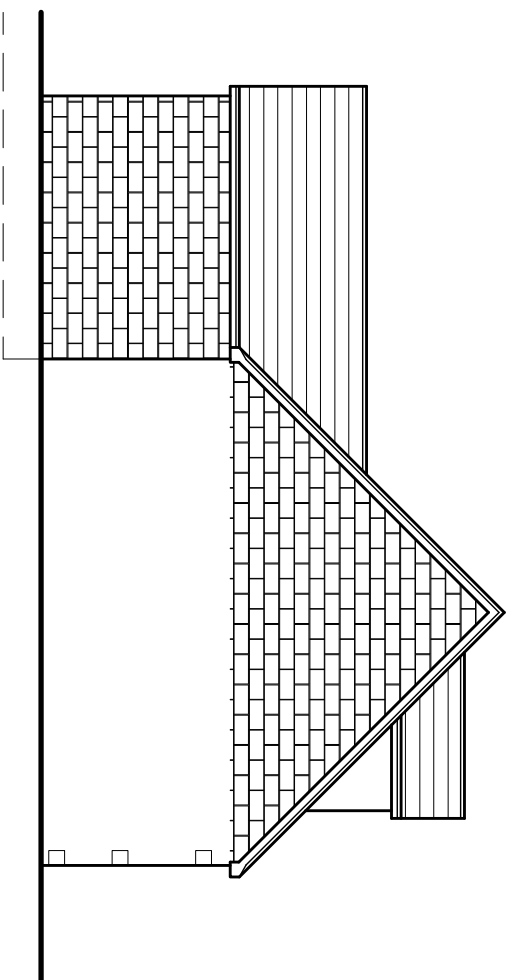


PROPOSED SIDE ELEVATION
SCALE 1:100

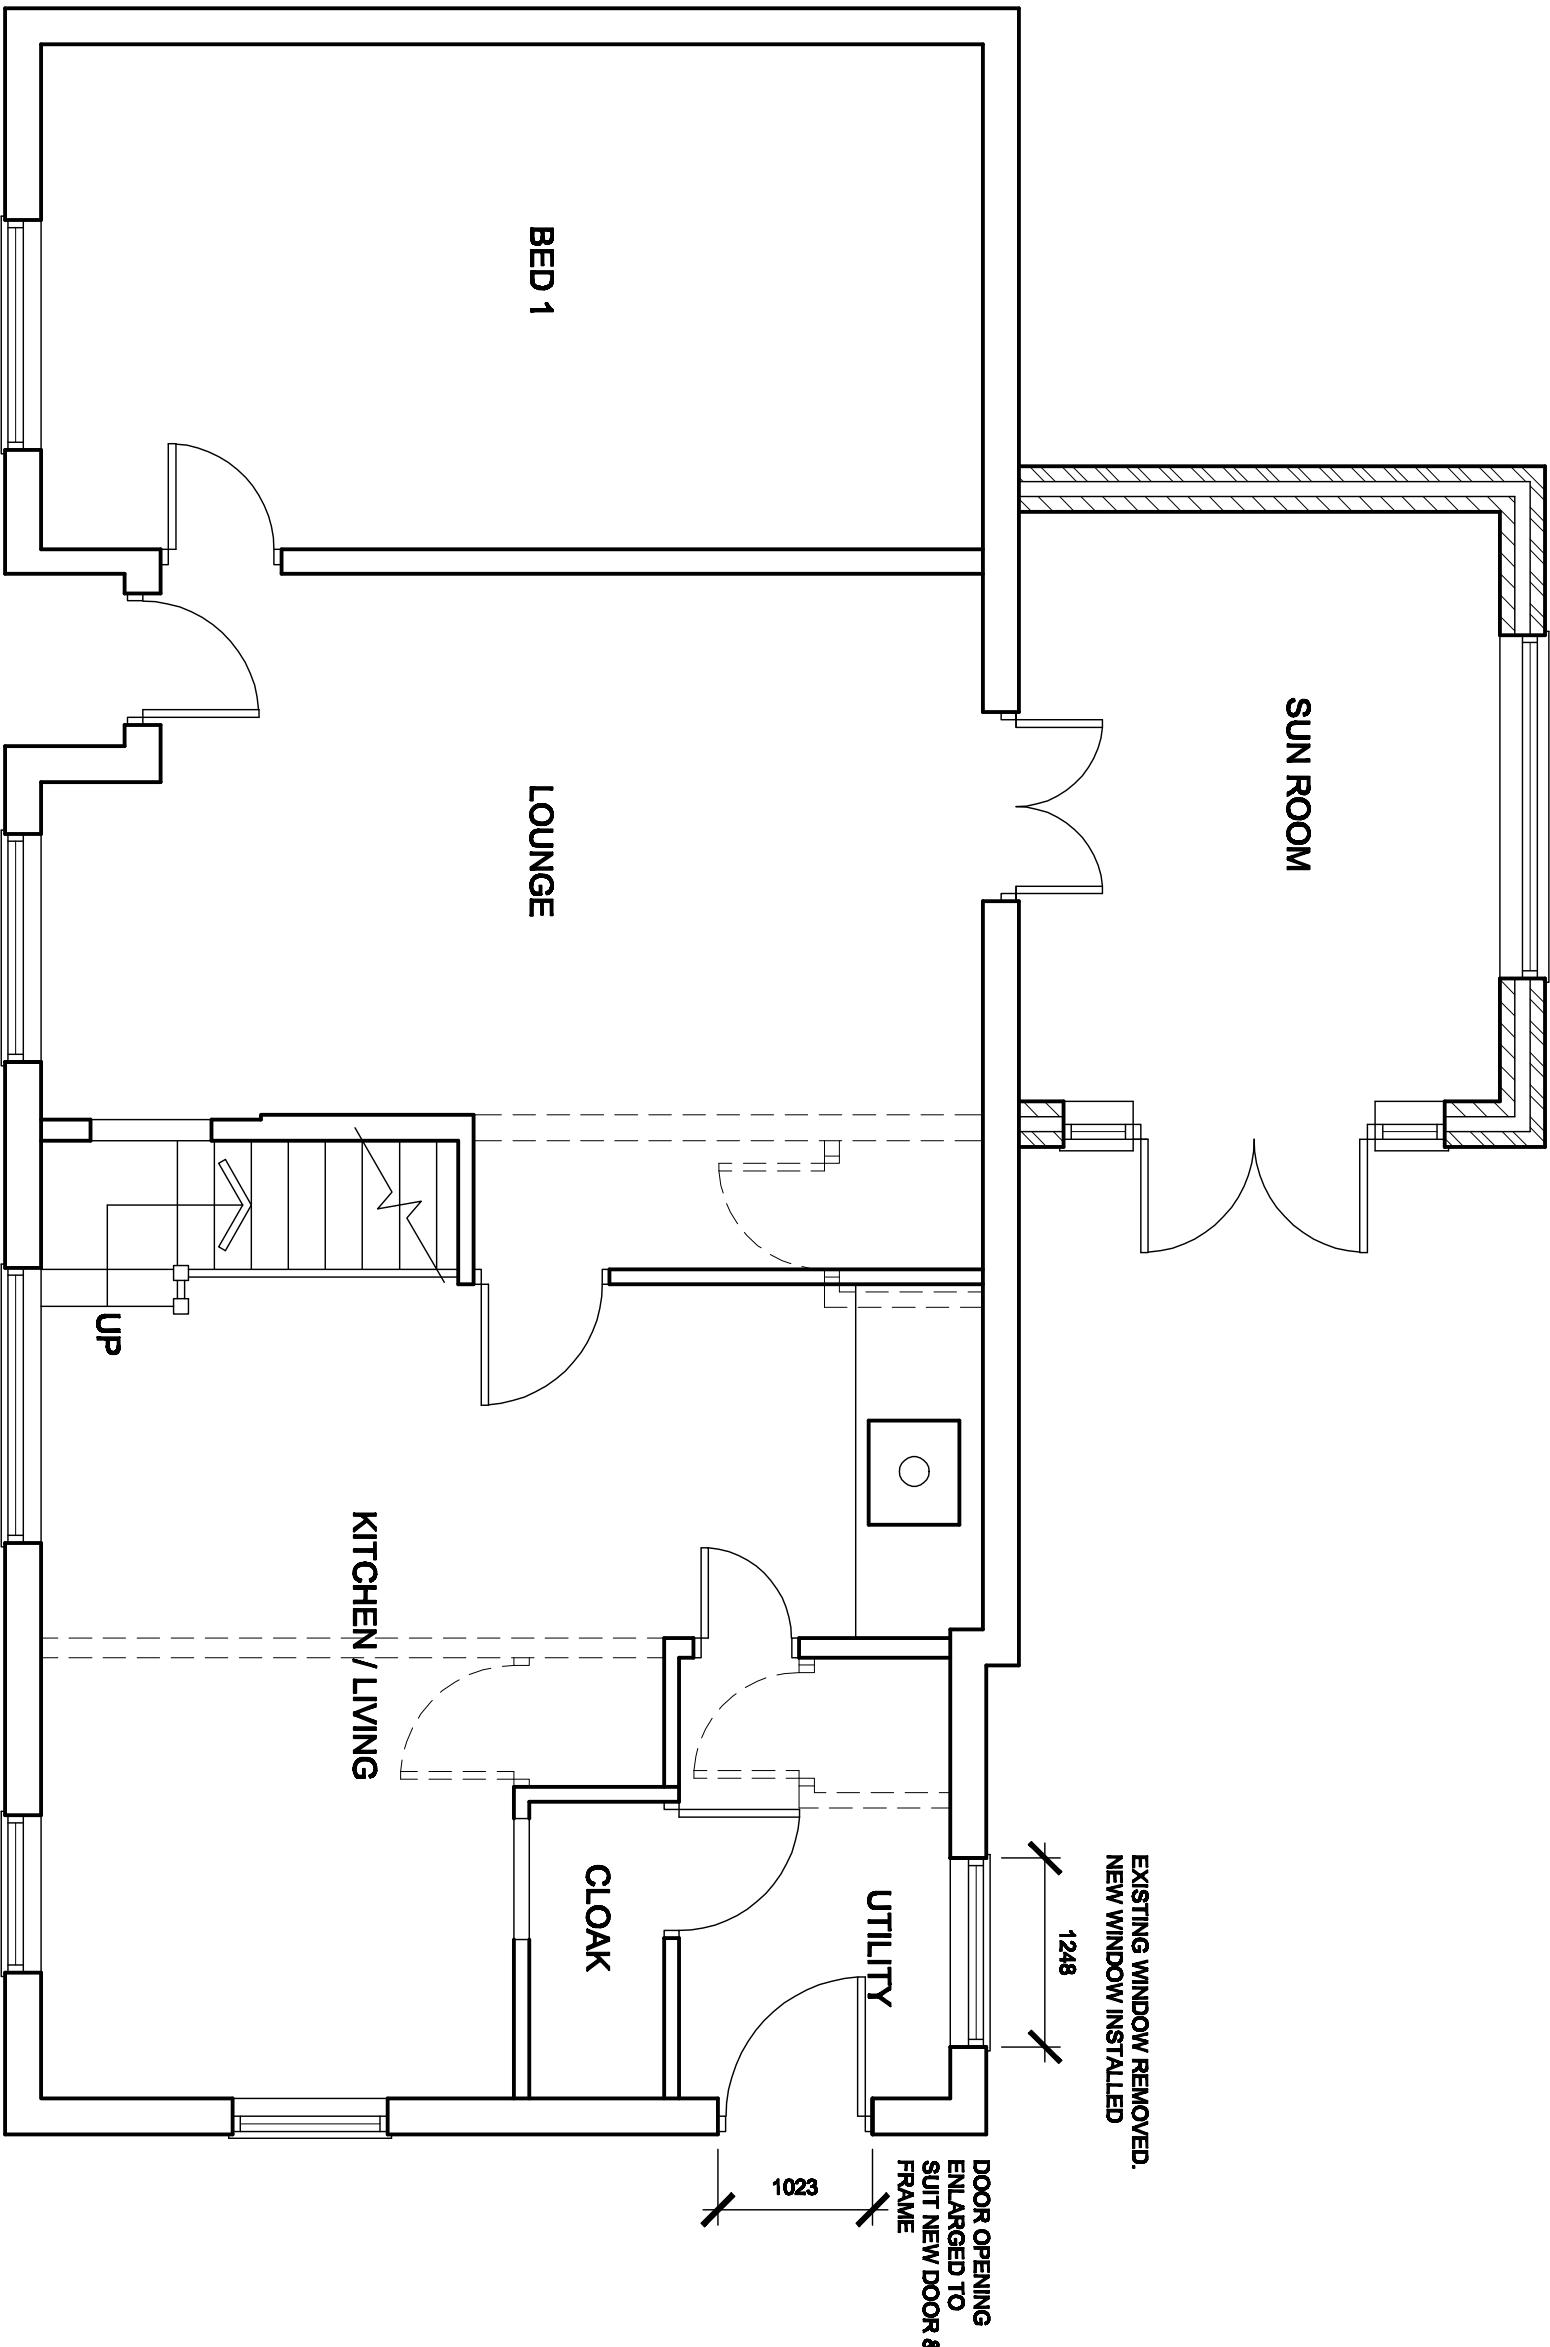

PROPOSED GROUND FLOOR PLAN
SCALE 1:100

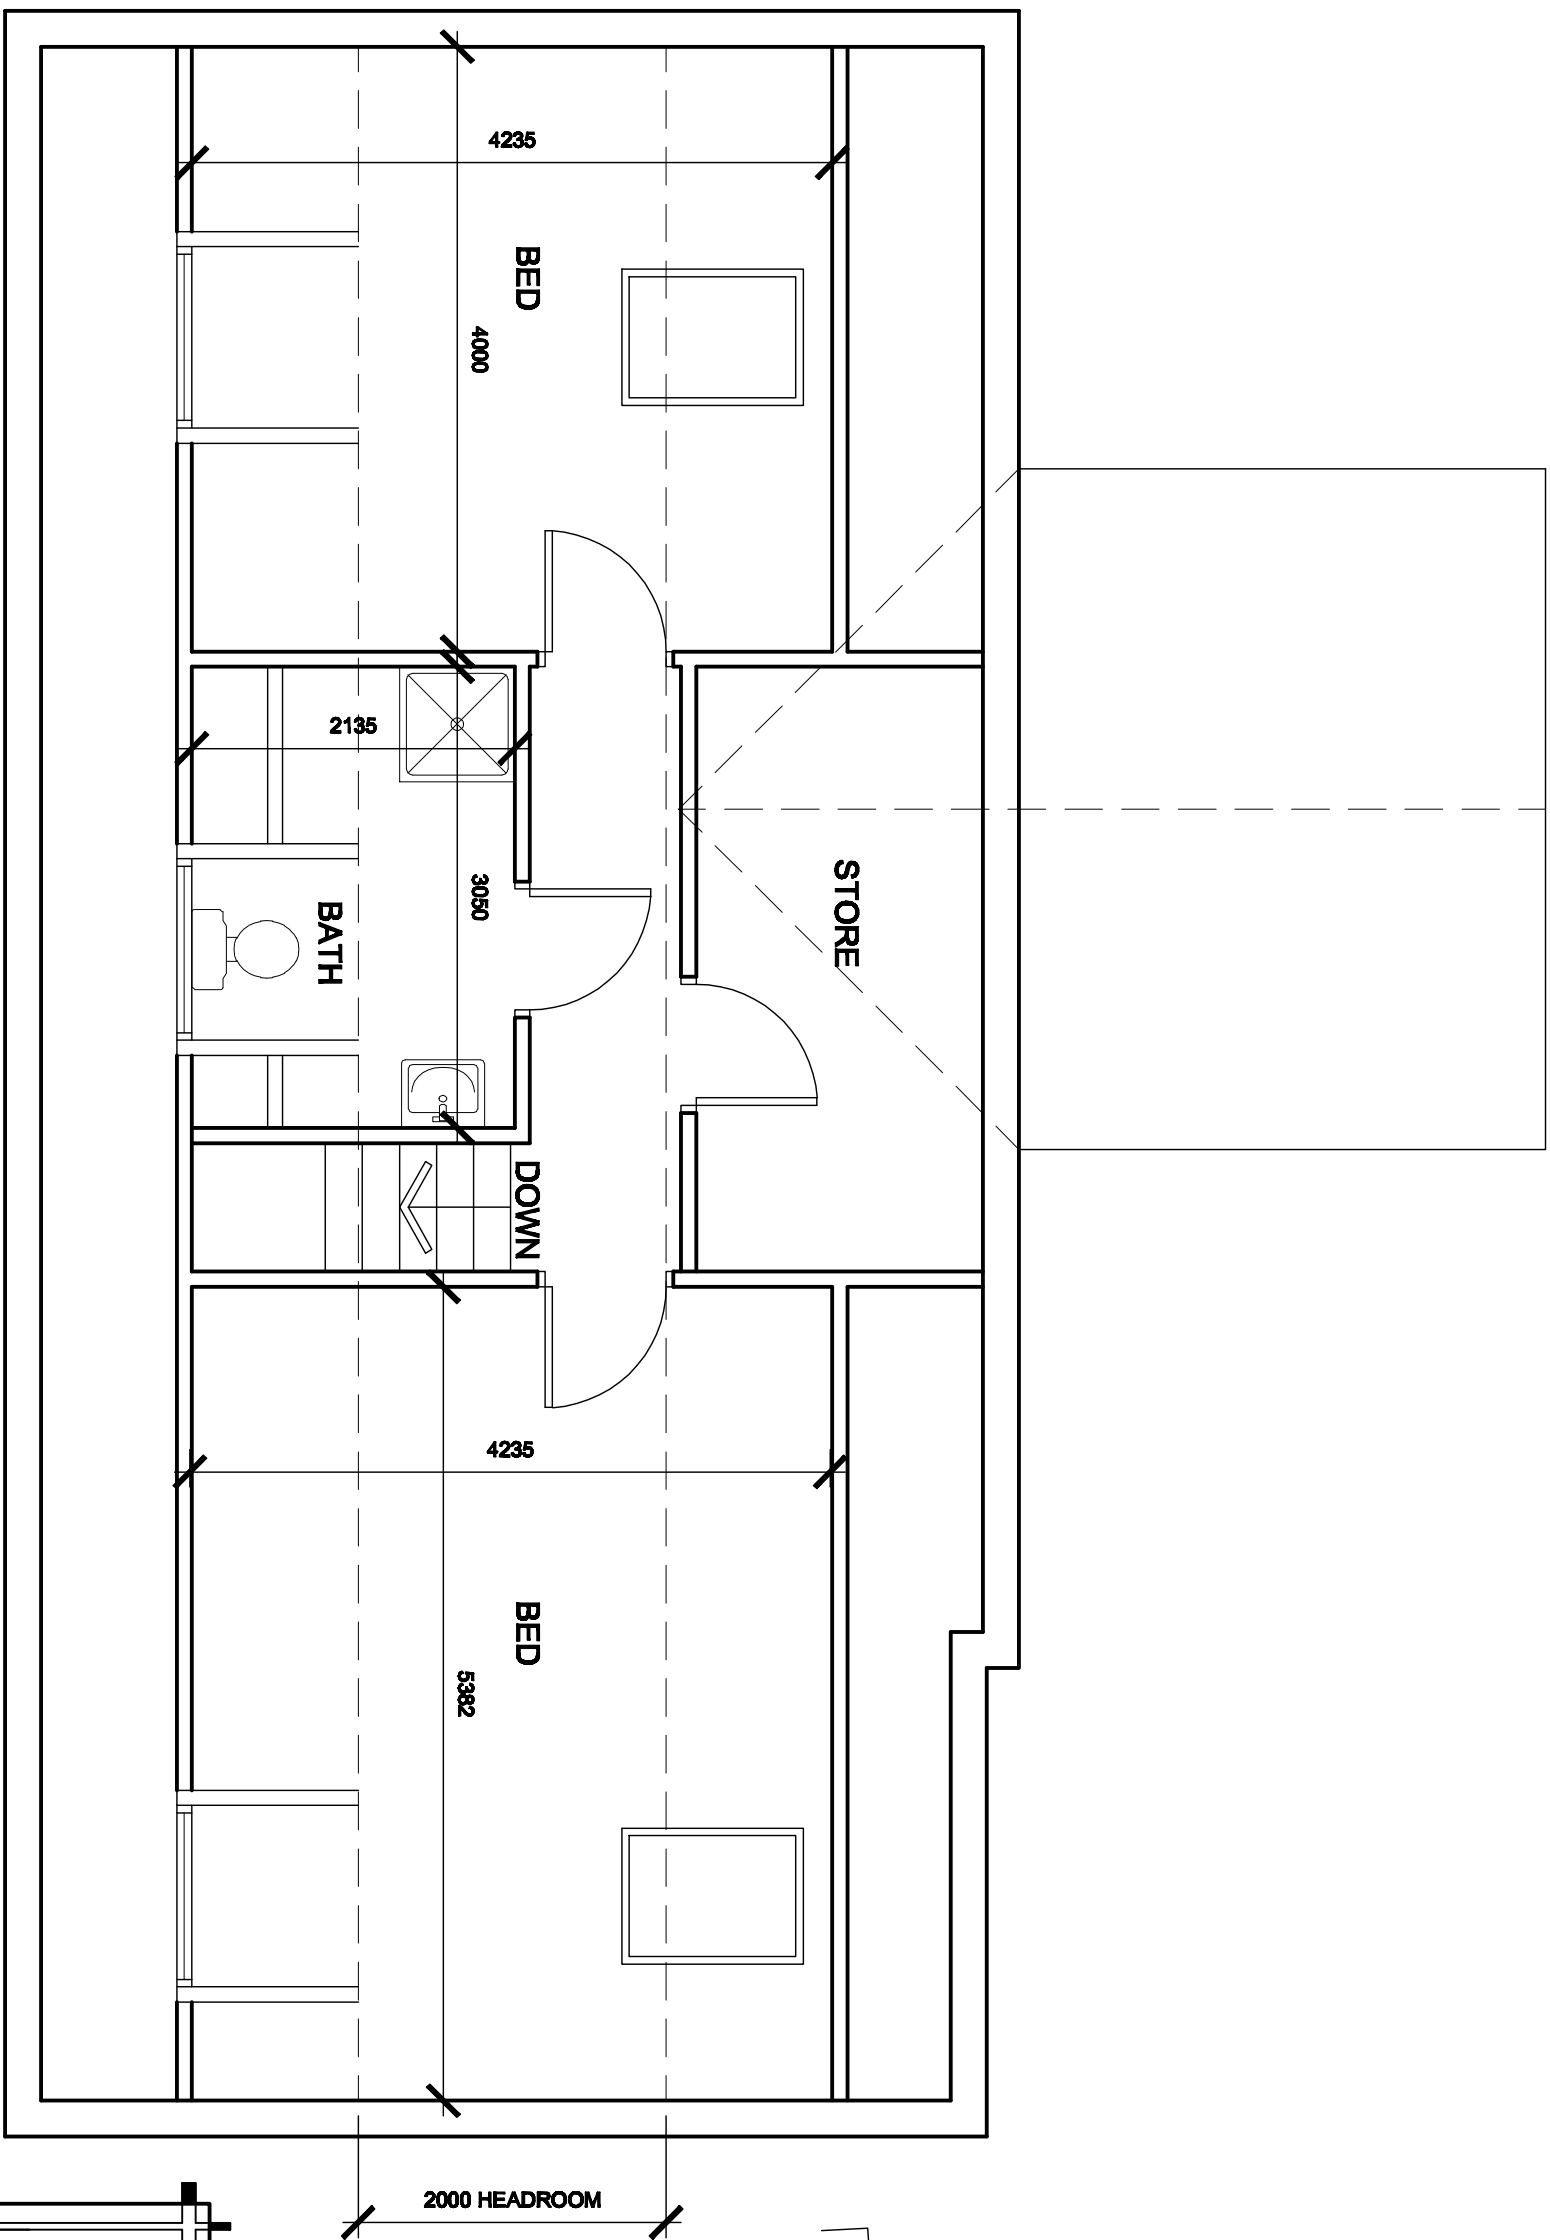

PROPOSED FIRST FLOOR PLAN
SCALE 1:100

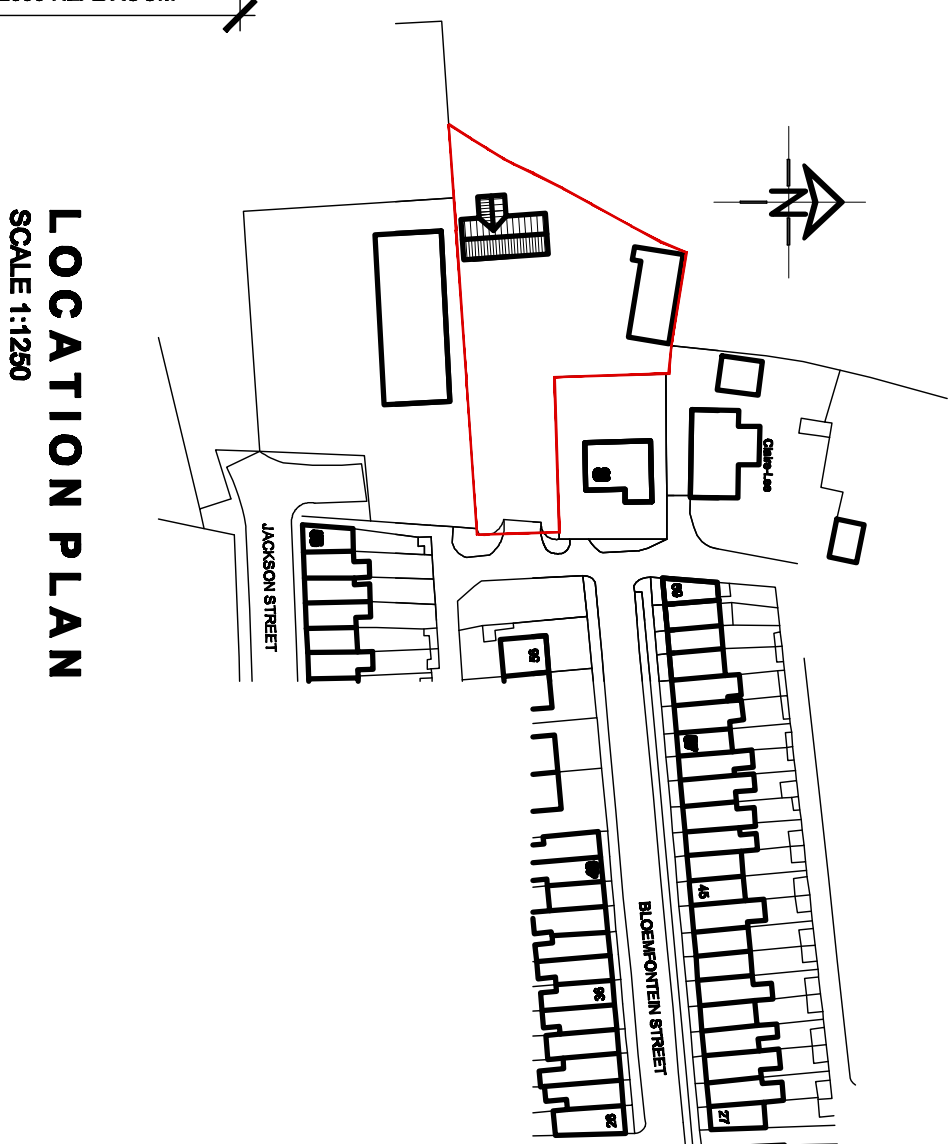

LOCATION PLAN
SCALE 1:1250

White Agus Partnership				Project: ROOF ALTERATION & EXTENSION BLOEMFONTEIN STREET CUDWORTH, BARNSELEY			
PROVIDENCE VILLA, 423 SACKVILLE STREET, BARNSELEY, S70 2DB				Client: MIR P. AYRES			
SURVEYORS AND BUILDING DESIGN CONSULTANTS				Date: JUL Y 2011			
Drawing Title: PLANS & ELEVATIONS				Scale: 1:50 & 1:100			
Date: 11/03/07				Rev: C			
Author: A				Description: REMOVED TO CLARENCE ROYERS			
Checker: C				Description: REMOVED TO CLARENCE ROYERS			