



The contractor is to check all dimensions before commencing work. He is to ensure that he has recieved all the necessary information and drawings before commencing work.

Any discrepancies found on site with regards to structural items are to be reported back to the architect.

All contractors must ensure that they calculate the finished floor level to finished floor level from first floor to second floor. Ensure that the staircase can be constructed in accordance with current building regulations, including all necessary head rooms required under the regulations.

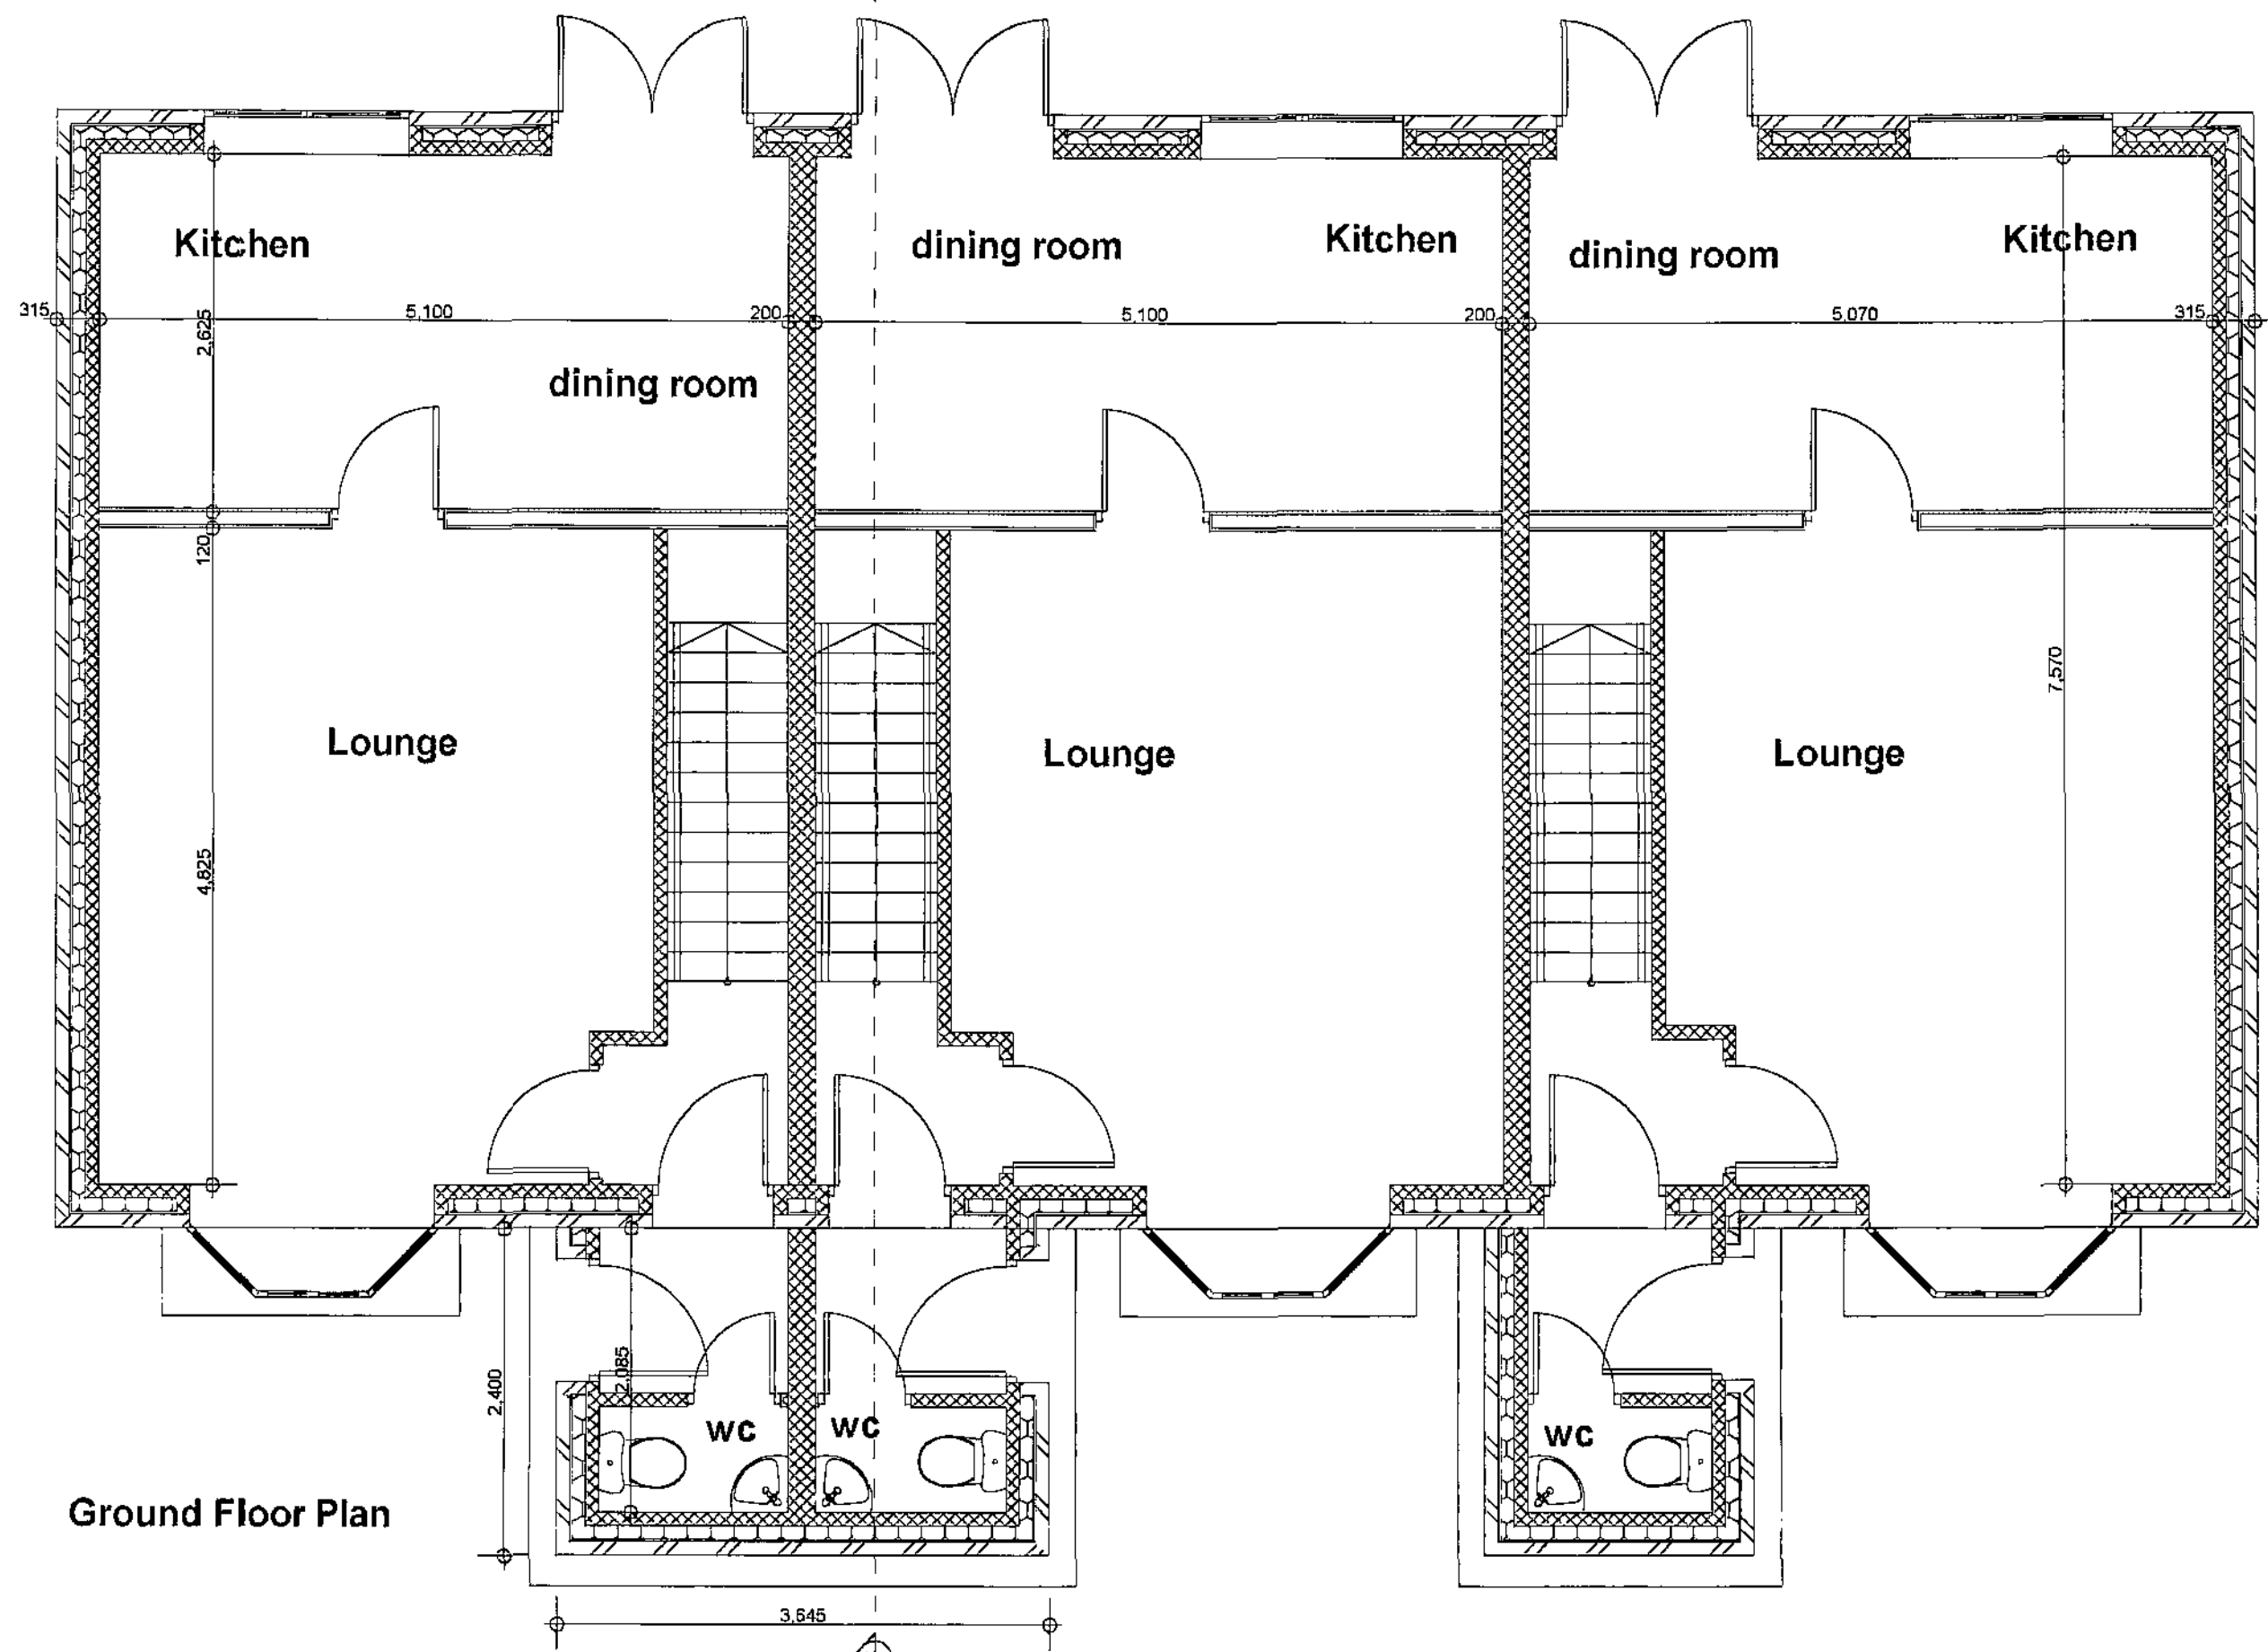

Ground Floor Plan

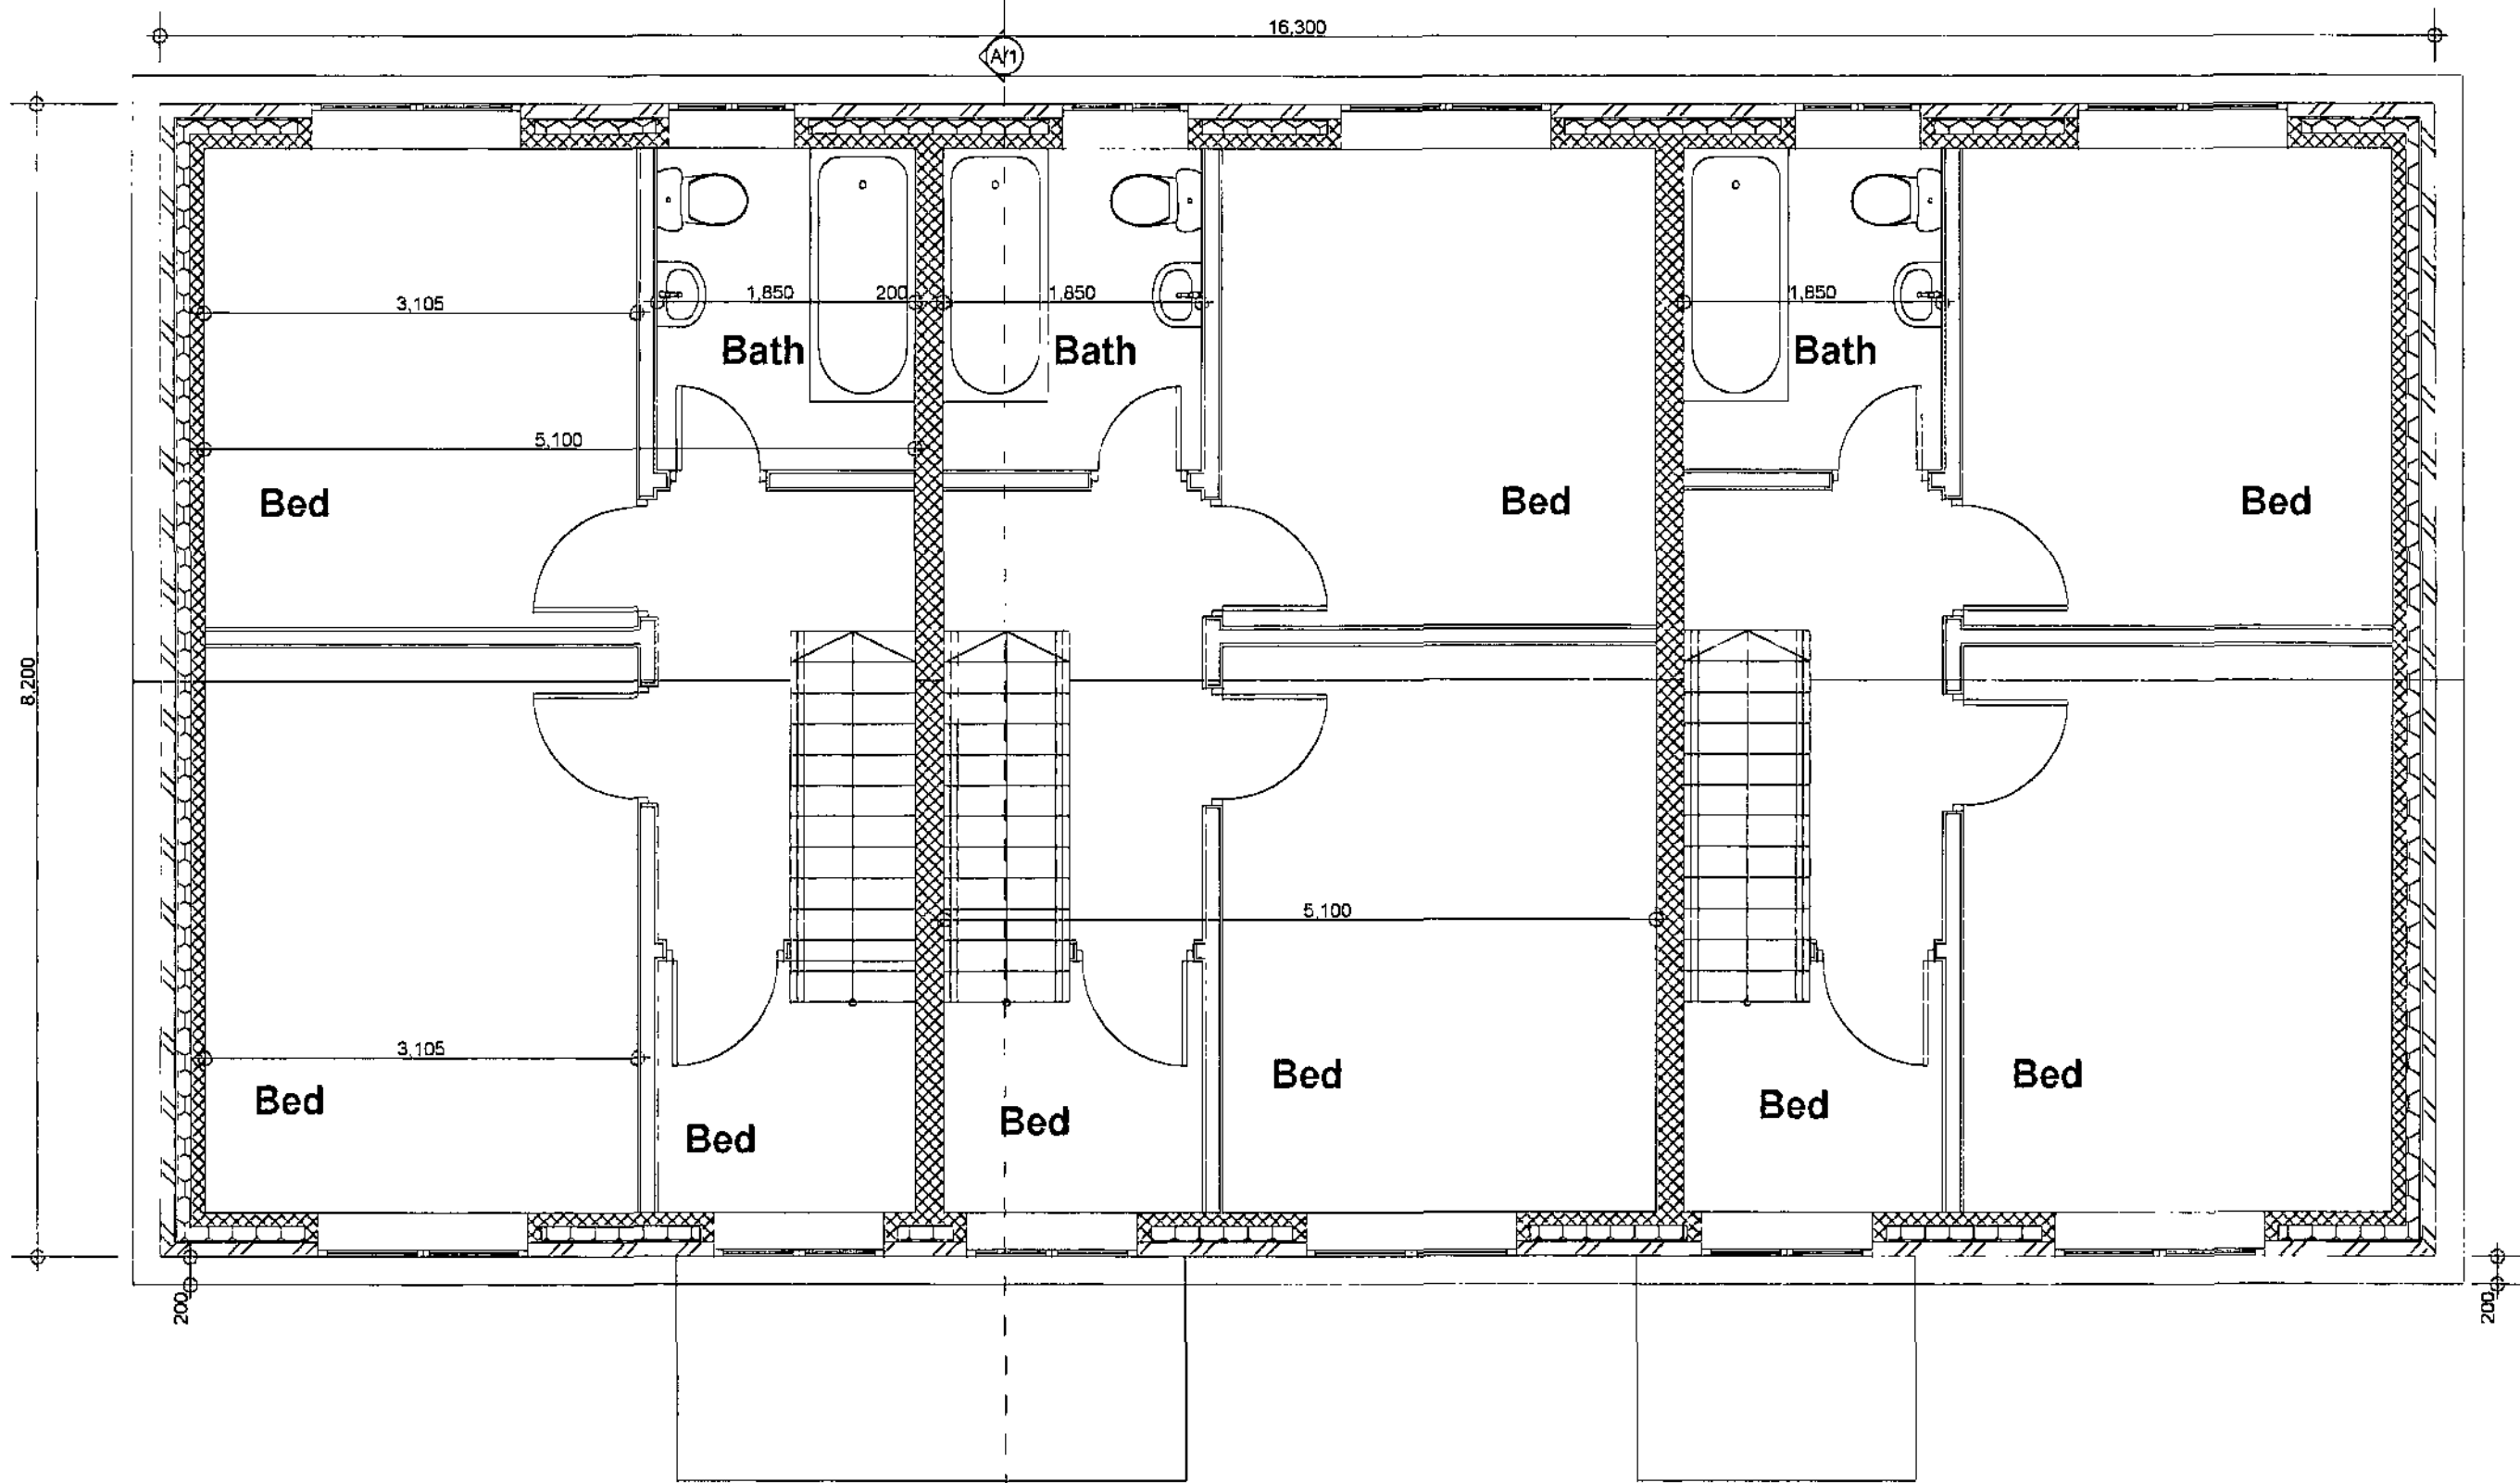

First Floor Plan

Rev: Date: Revisions:


Client: Duncinon Construction Co

Project: Proposed 4 Nr Houses land Ajoining
Chestnut Street, Grimethorpe

Drawing Title: As Proposed plans

Scale: 1/50 Date: June 2008

Drawn By: AR Drawing Nr: P1 Rev:

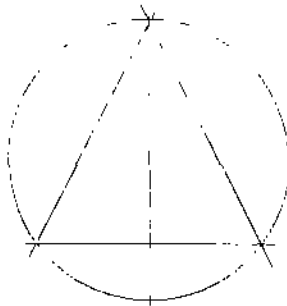


Alan Robinson
Chartered Architect BA Dip Arch RIBA BSc (Hons)PM
2 Gawber Road, Barnsley S75 2AF
Tel/Fax 01226 286066



The contractor is to check all dimensions before commencing work. He is to ensure that he has recieved all the necessary information and drawings before commencing work.

Any discrepancies found on site with regards to structural items are to be reported back to the architect.

All contractors must ensure that they calculate the finished floor level to finished floor level from first floor to second floor. Ensure that the staircase can be constructed in accordance with current building regulations, including all necessary head rooms required under the regulations.

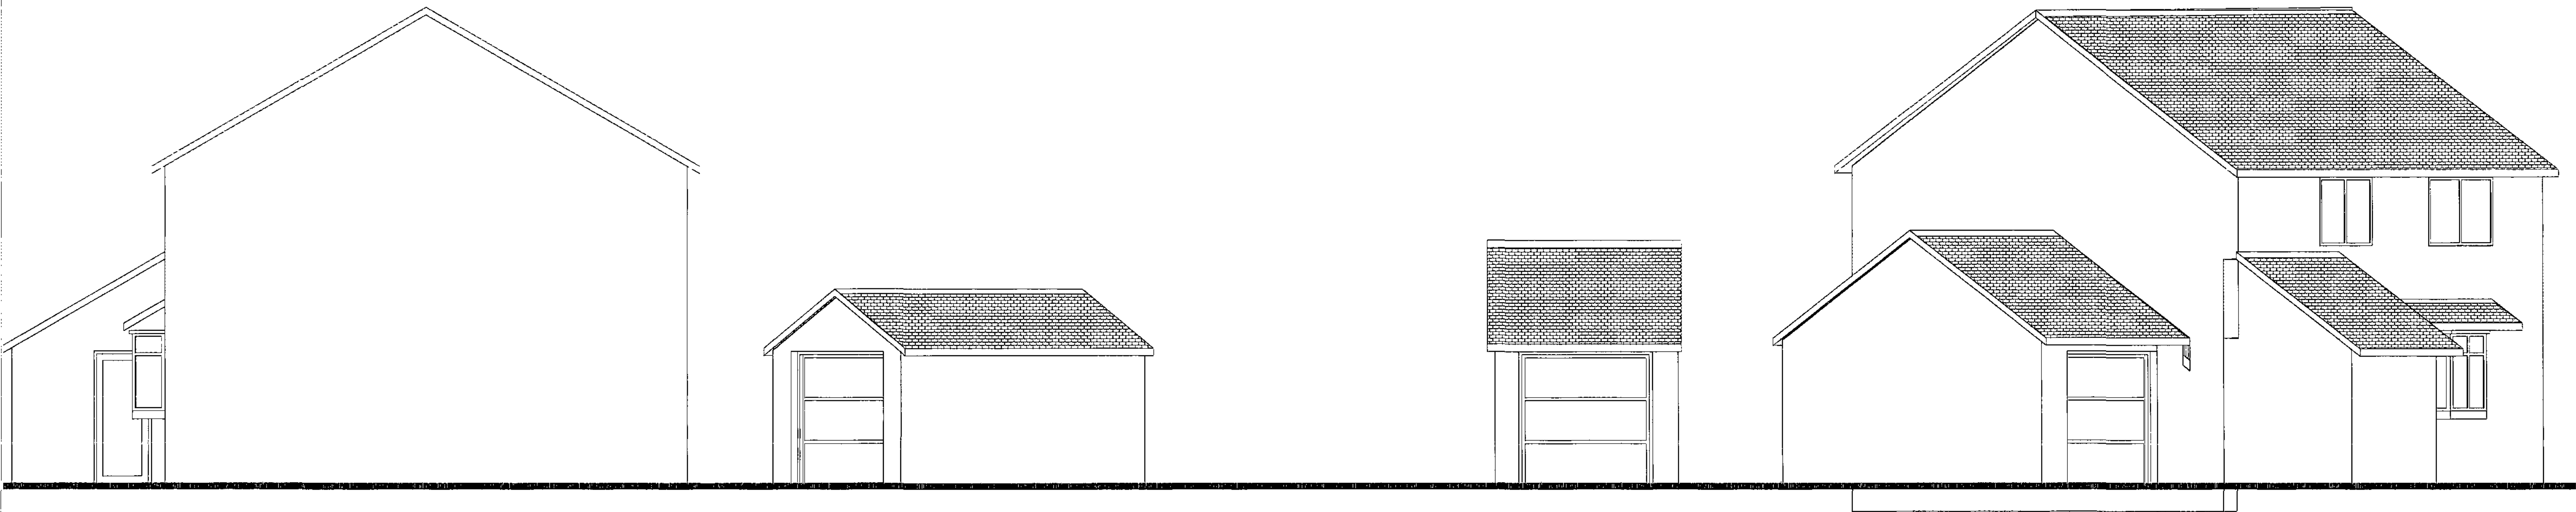


Elevation A/78

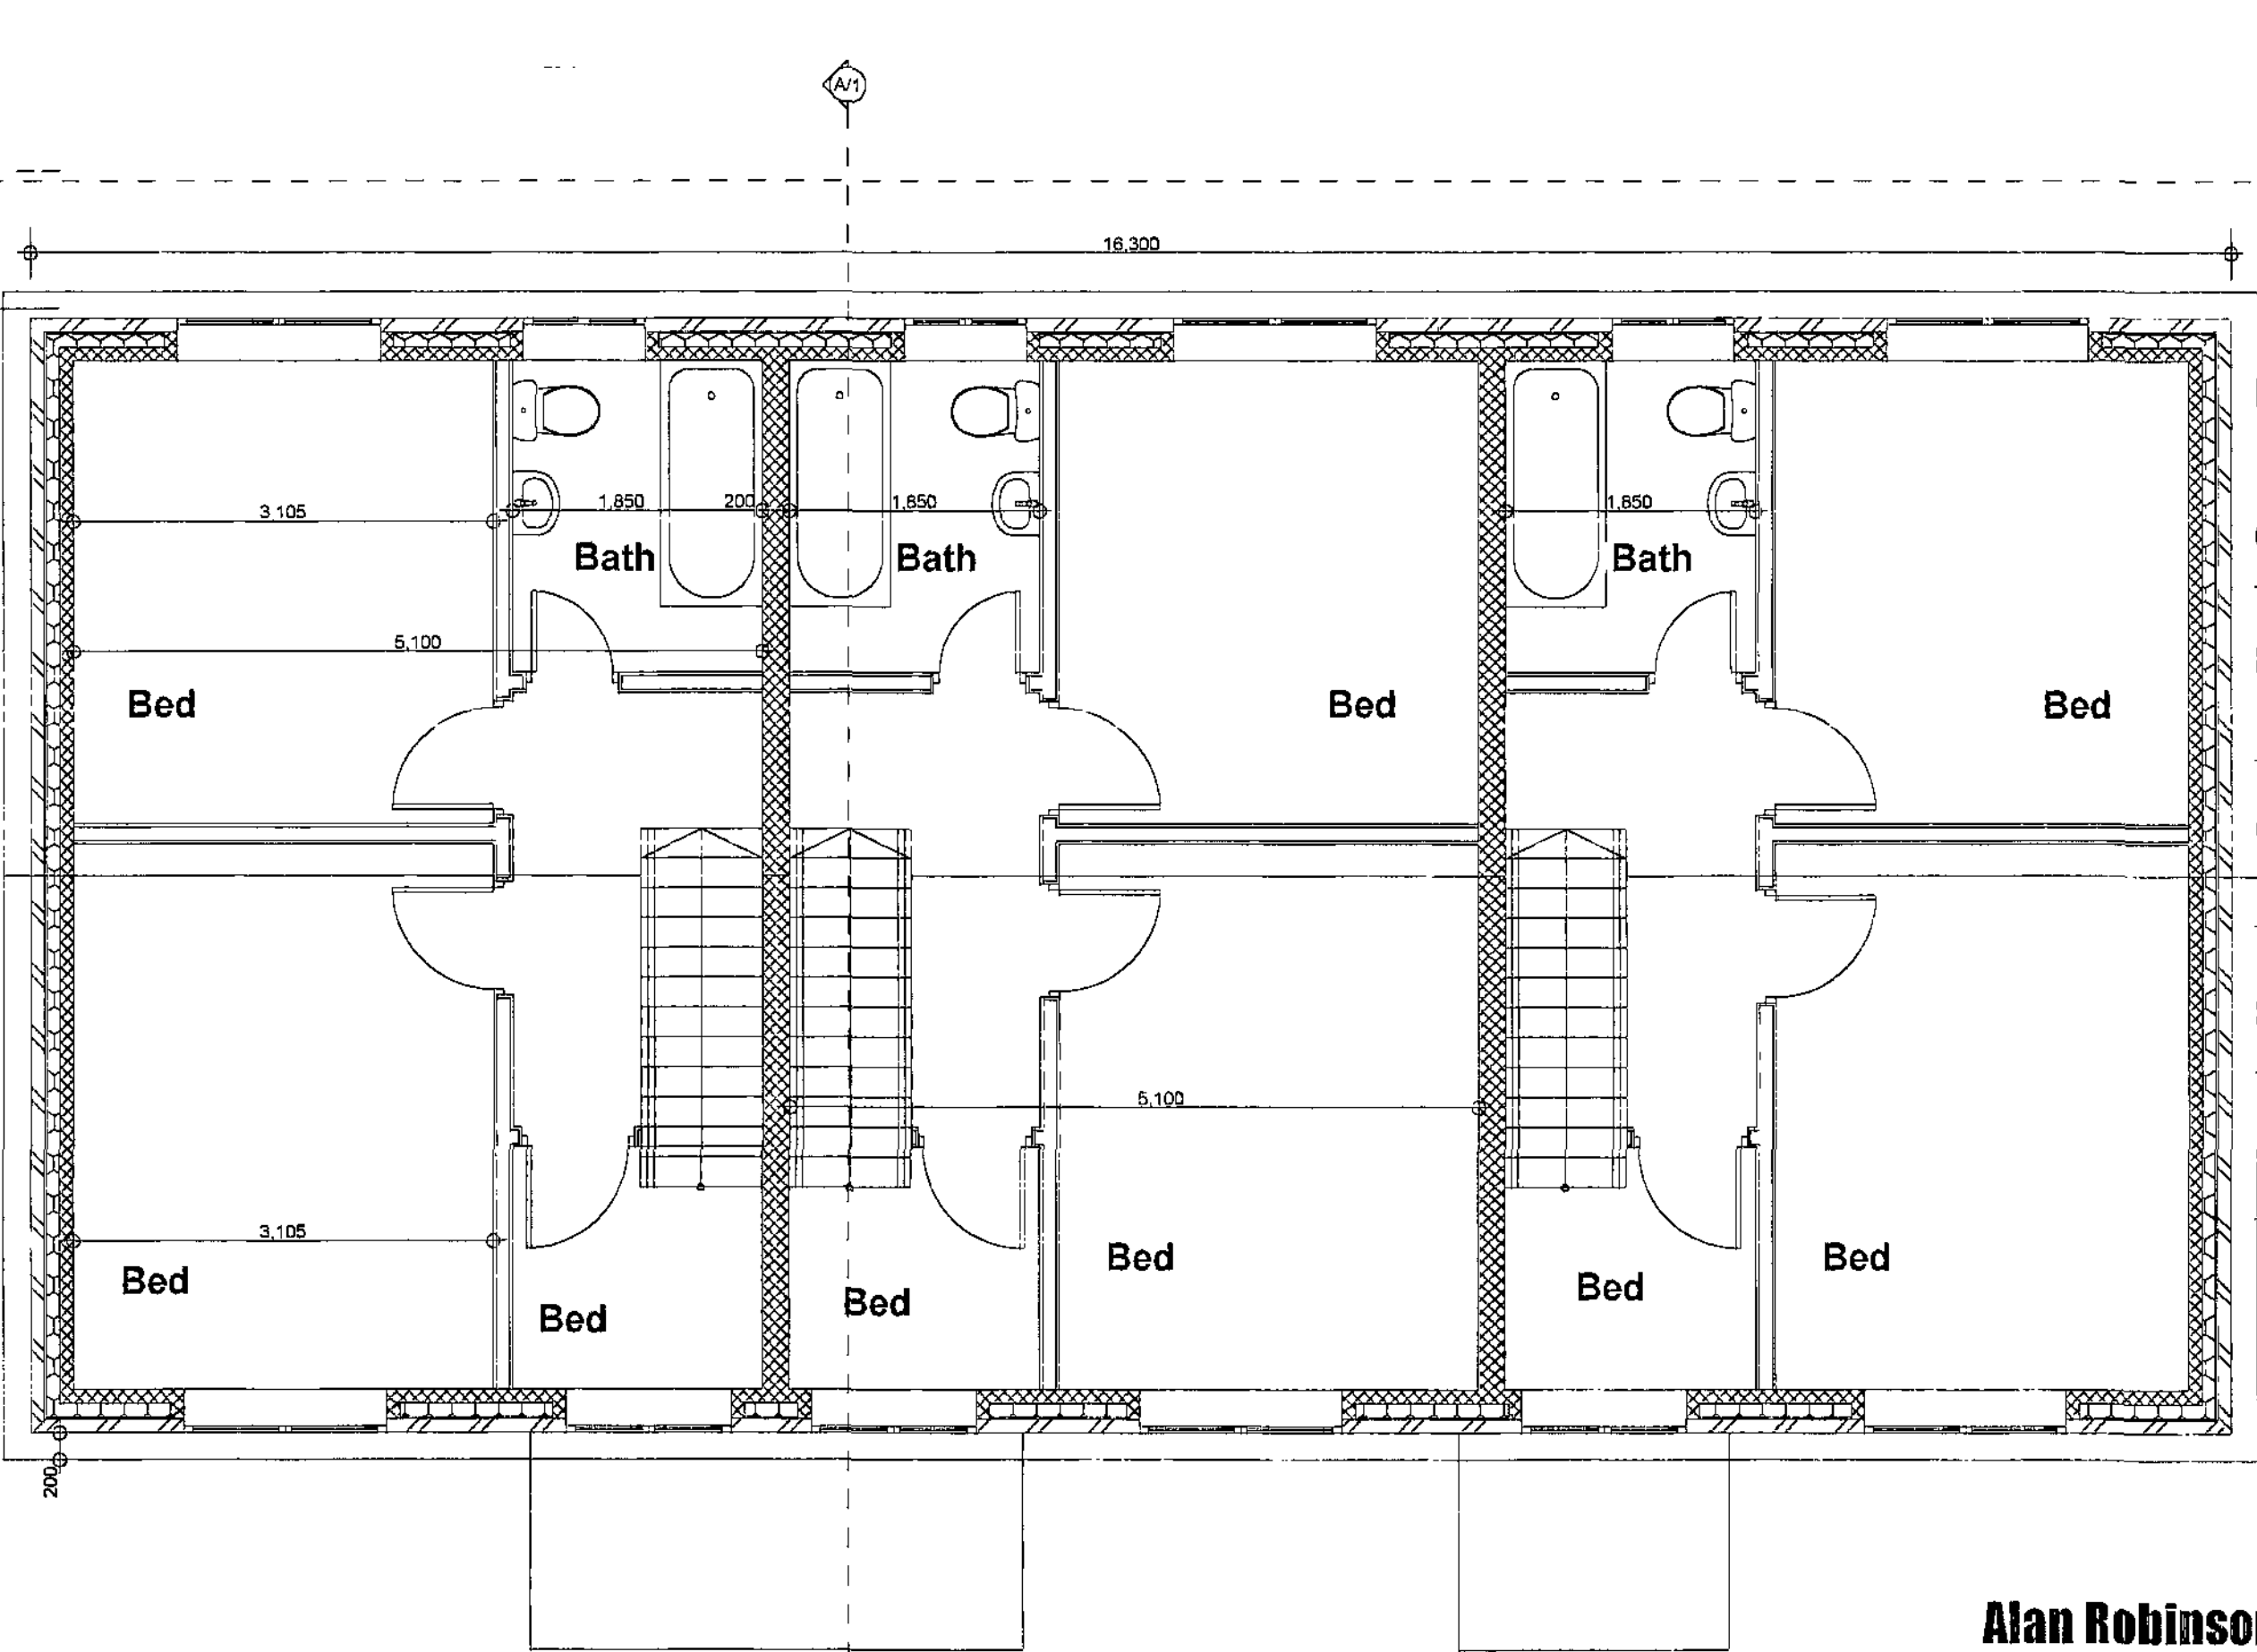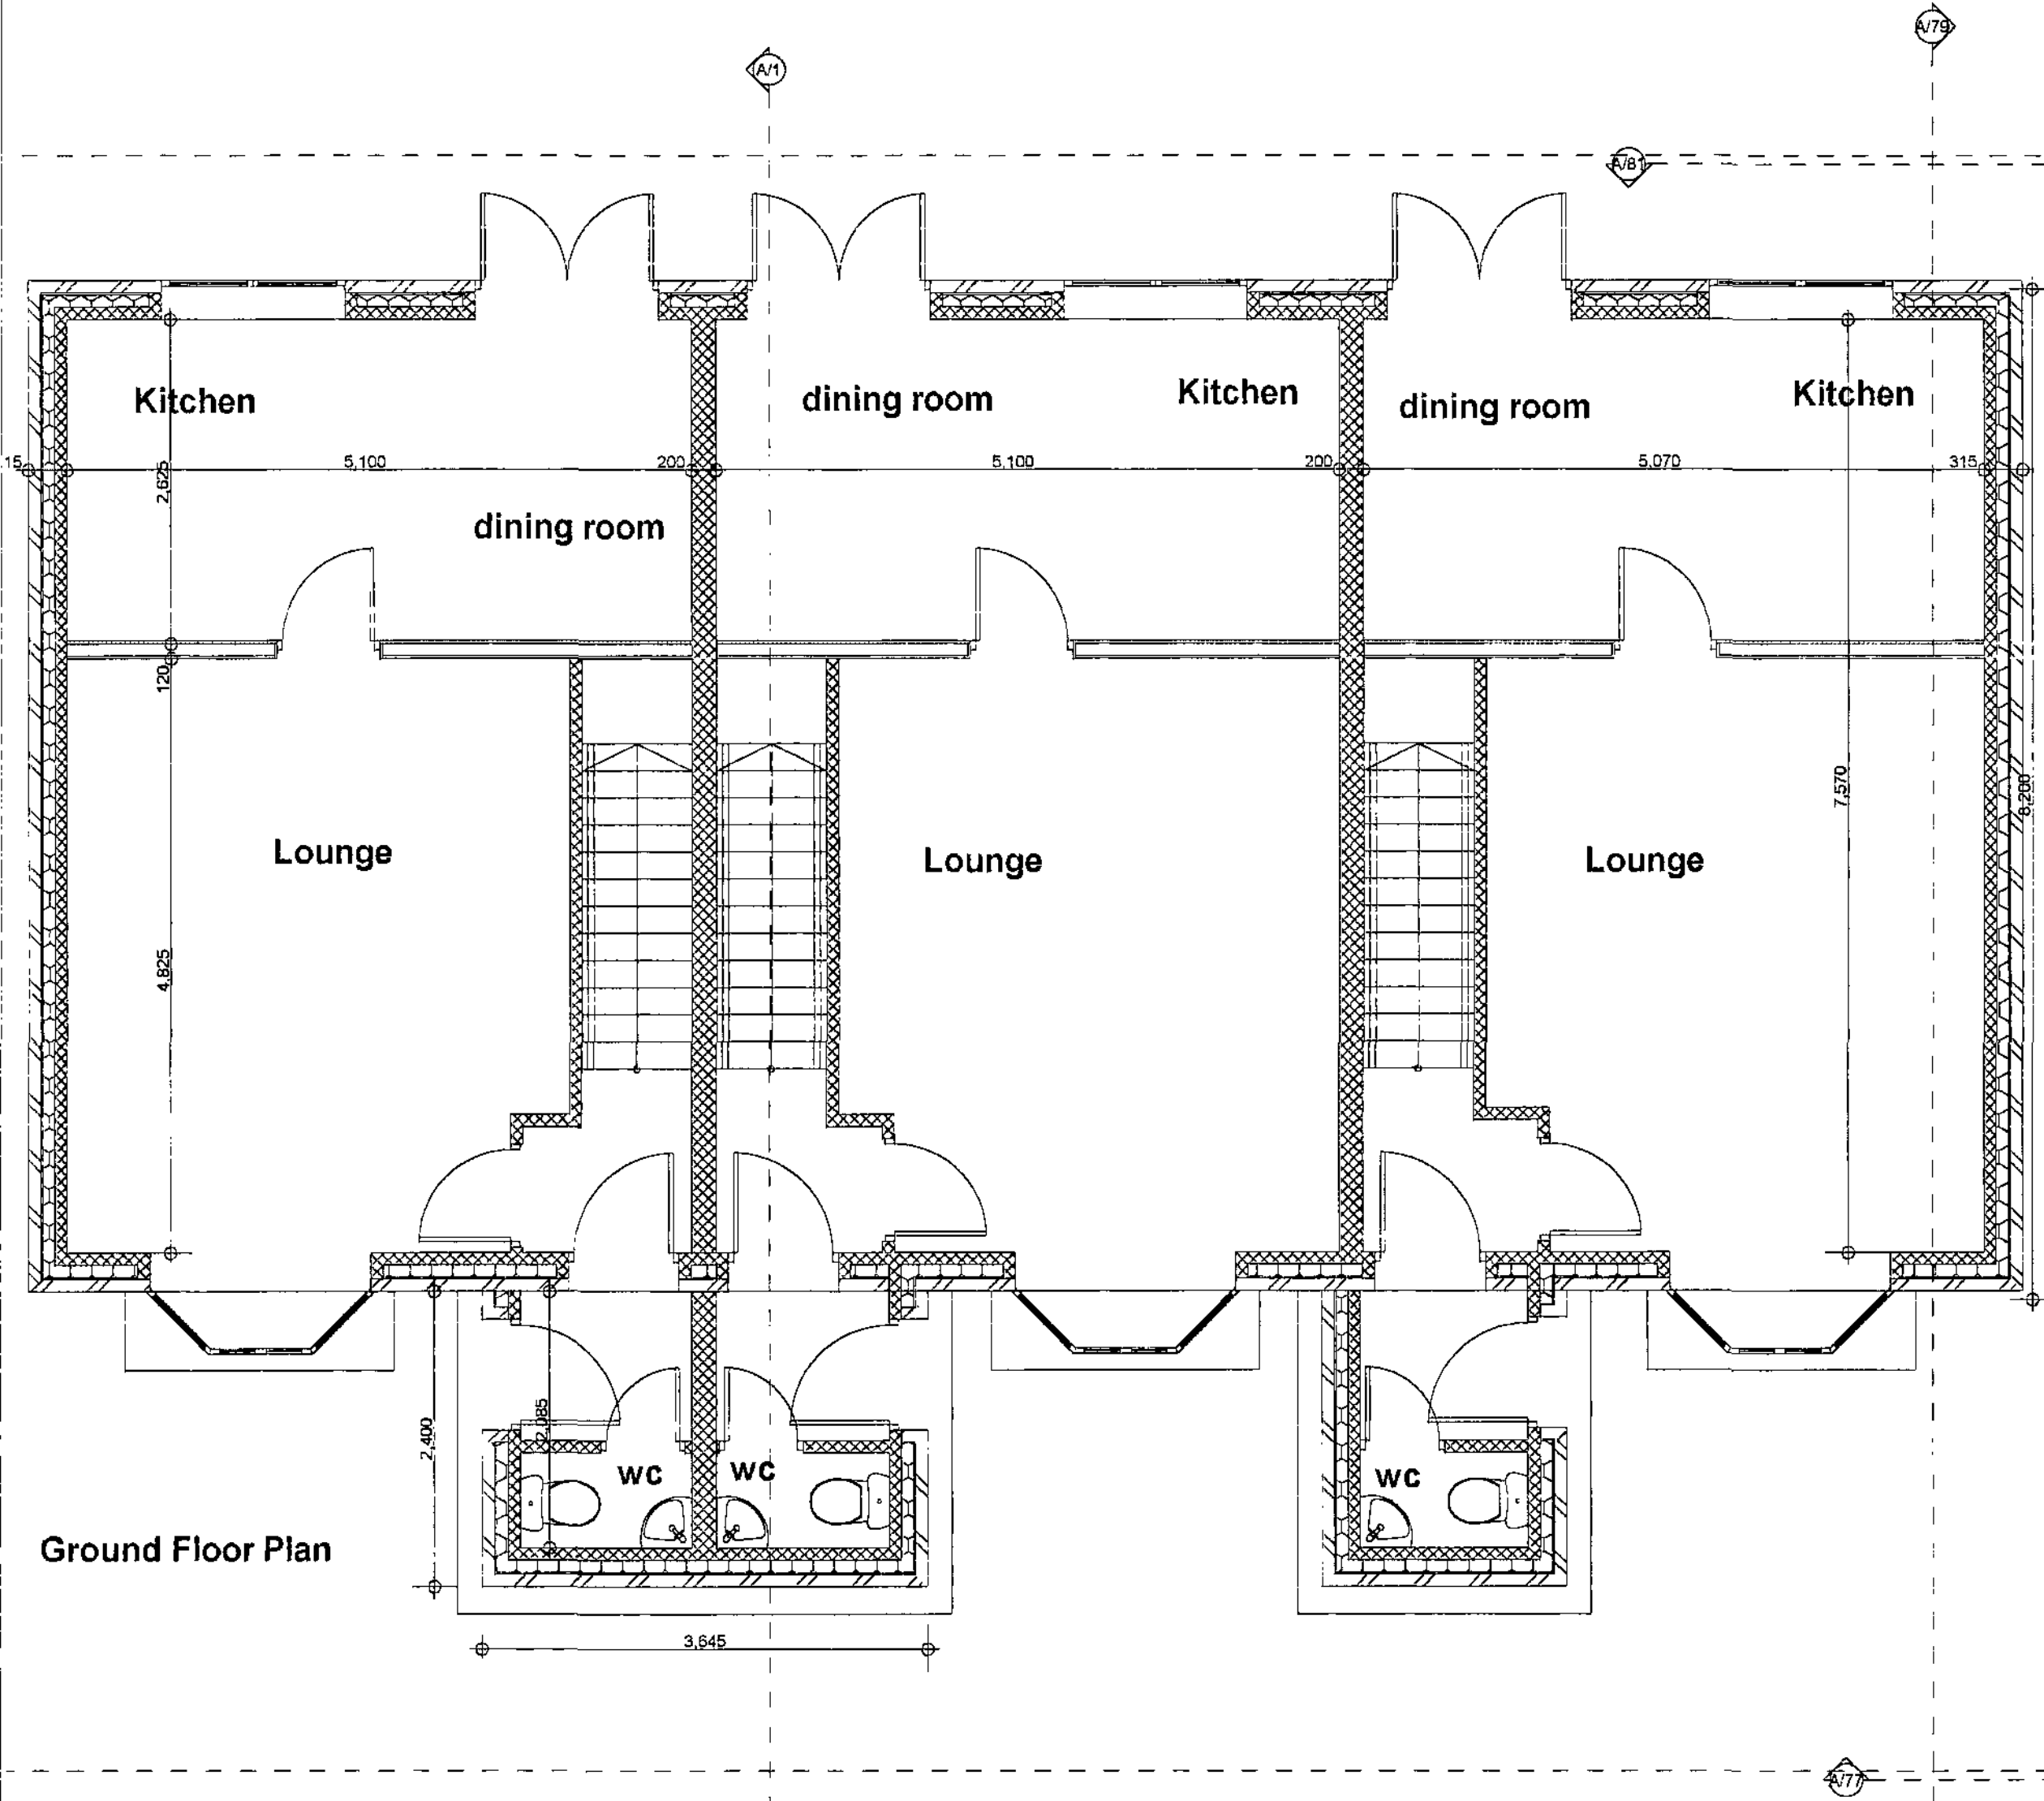

First Floor Plan


Rev:	Date:	Revisions:
Client:	Mr J Sixsmith	
Project:	Proposed 4 Nr Houses land Ajoining Chestnut Street, Grimethorpe	
Drawing Title:	As Proposed Elevations & Plans	
Scale: 1/50	Date: June 2008	
Drawn By: AR	Drawing Nr: P2	Rev:

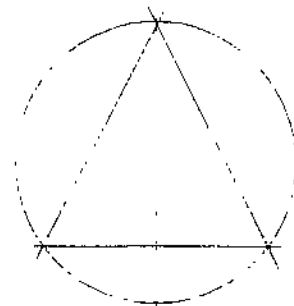

Alan Robinson
Chartered Architect BA Dip Arch RIBA BSc (Hons) PM
2 Gawber Road, Barnsley S75 2AF
Tel/Fax 01226 286066




Elevation A/77

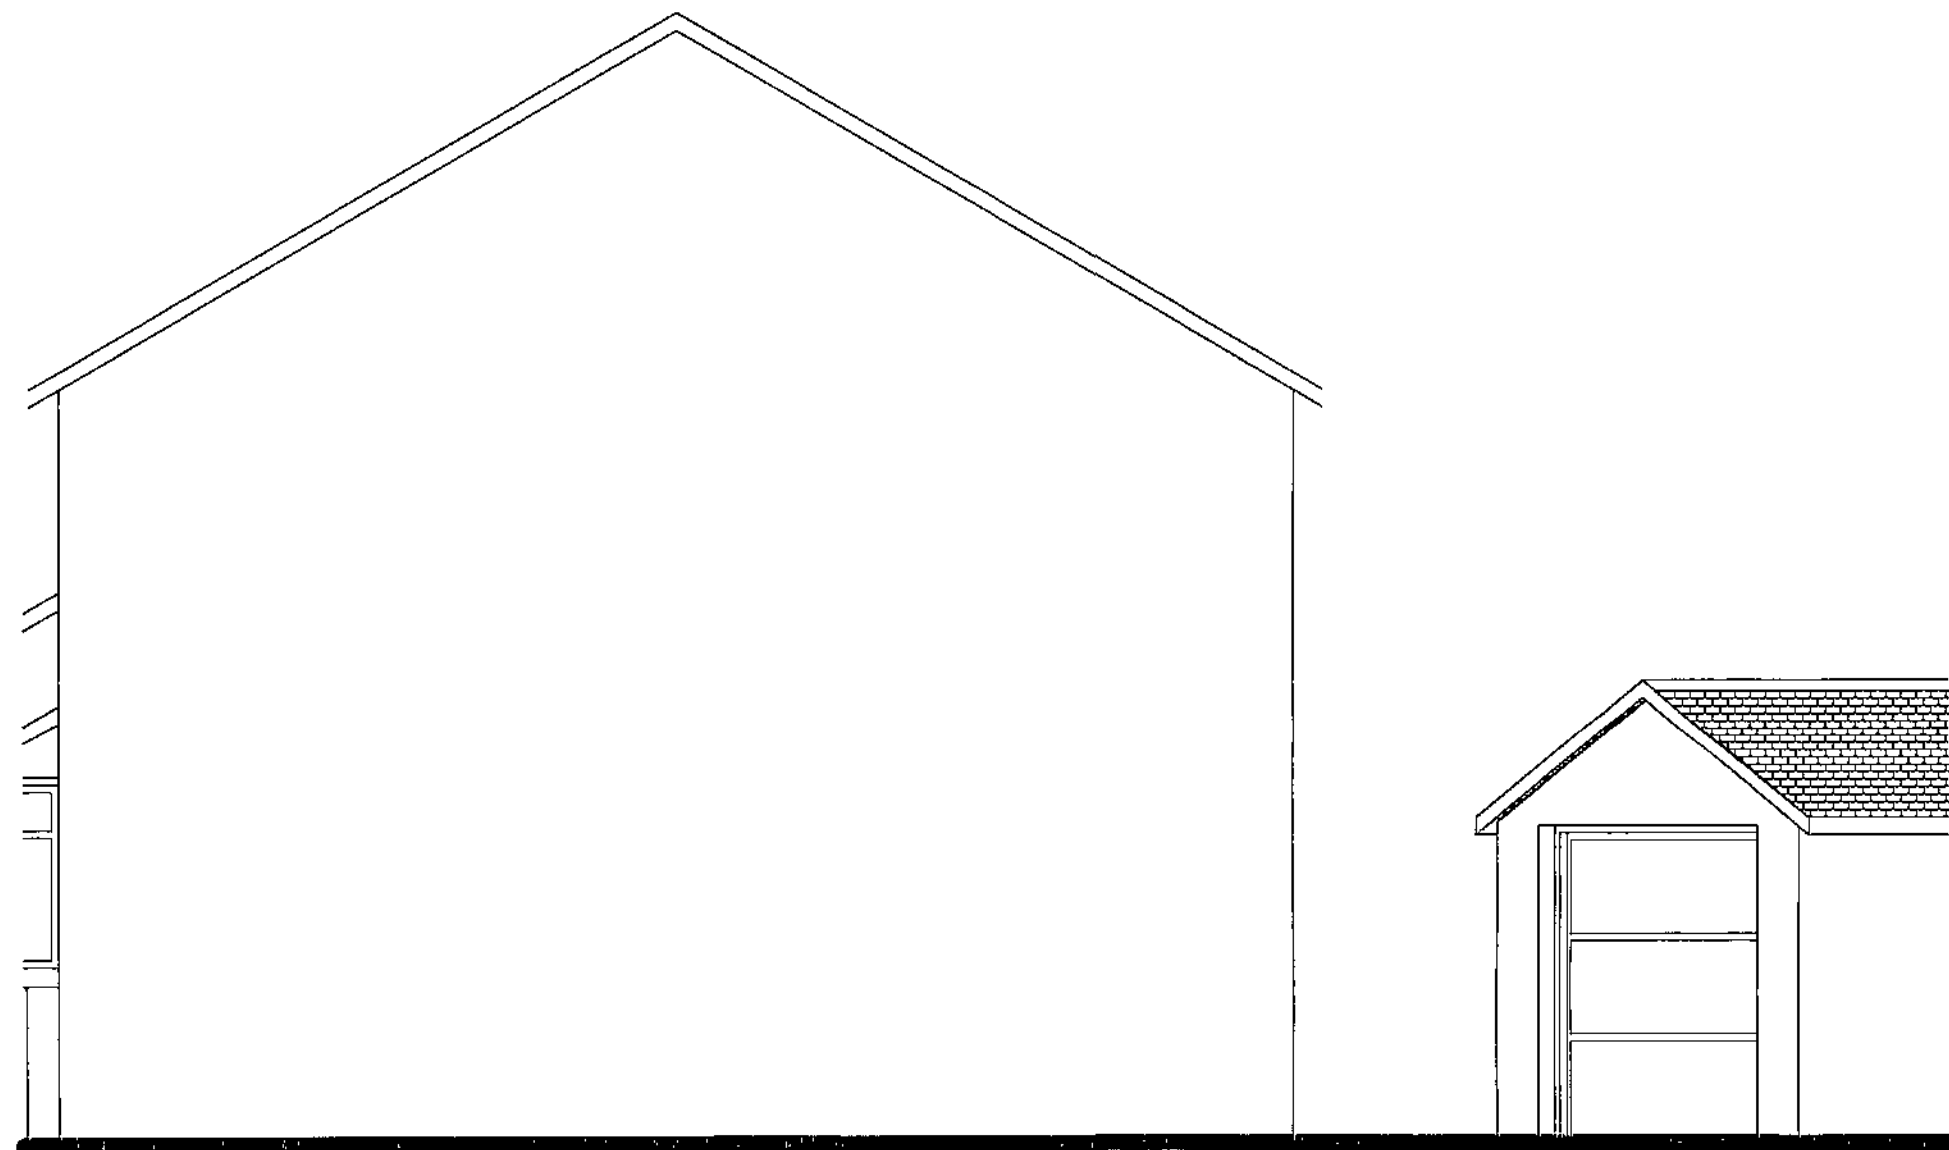

Elevation A/78



Elevation A/79

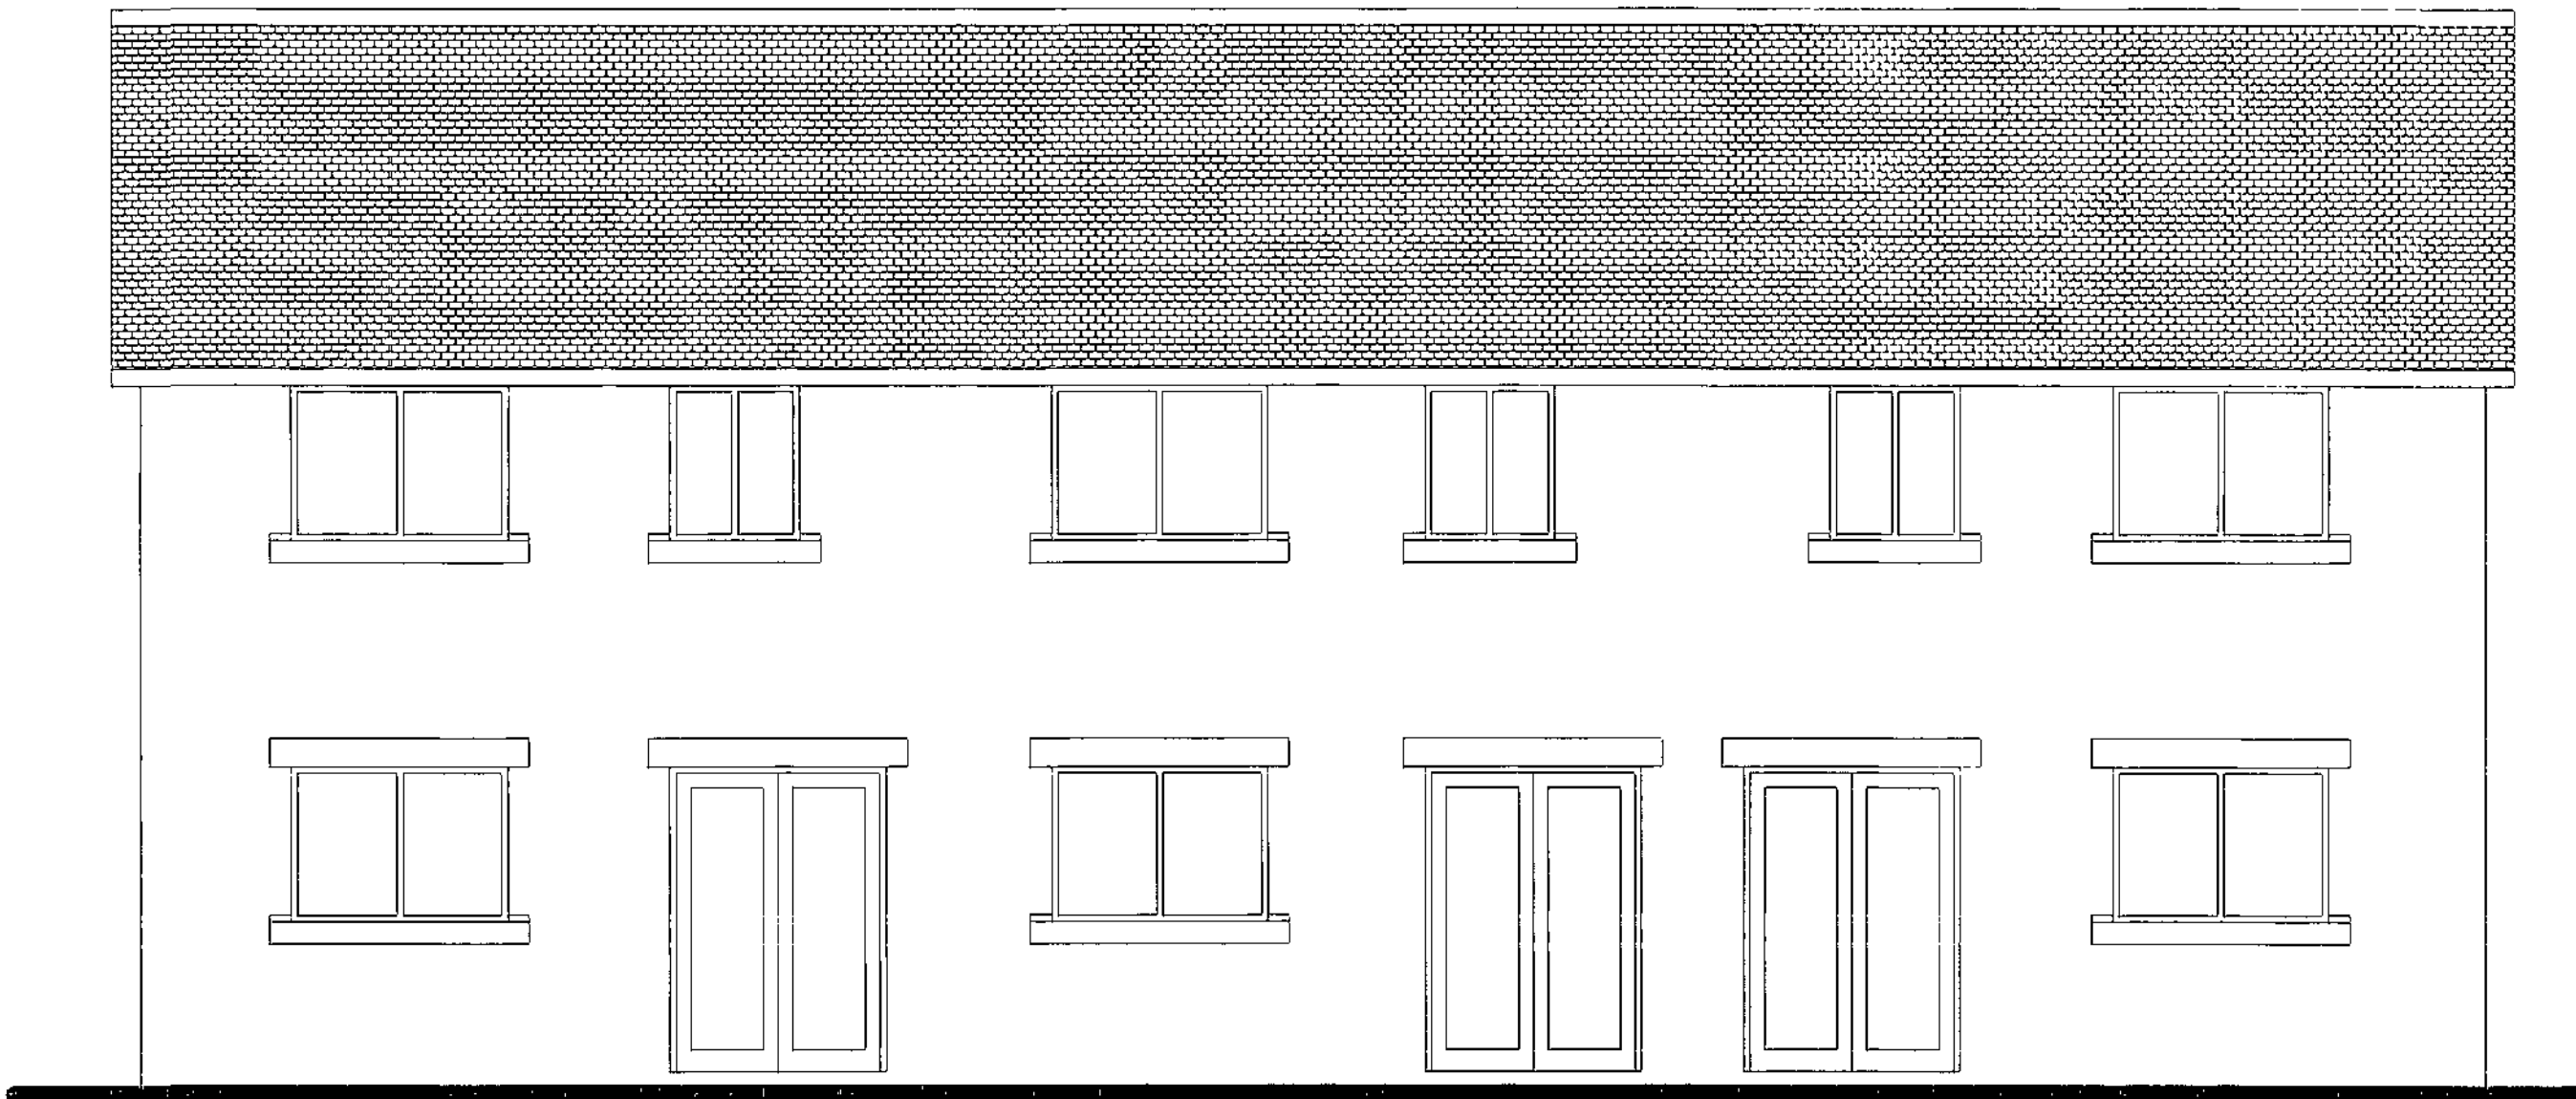

Elevation A/81

The contractor is to check all dimensions before commencing work. He is to ensure that he has recieved all the necessary information and drawings before commencing work.

Any discrepancies found on site with regards to structural items are to be reported back to the architect.

All contractors must ensure that they calculate the finished floor level to finished floor level from first floor to second floor. Ensure that the staircase can be constructed in accordance with current building regulations, including all necessary head rooms required under the regulations.

Rev: Date: Revisions:


Client: Duncinnon Construction Co

Project: Proposed Four Nr Residential Dwellings
at land Adjoining Chestnut Street
Grimethorpe

Drawing Title: Elevations

Scale: 1/50 Date: July 2008

Drawn By: AR Drawing Nr: 23 Rev:

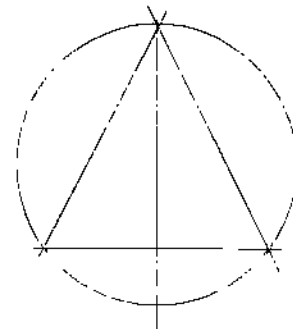


Alan Robinson
Chartered Architect BA Dip Arch RIBA BSc (Hons)PM
2 Gawber Road, Barnsley S75 2AF
Tel/Fax 01226 286066

The contractor is to check all dimensions before commencing work. He is to ensure that he has received all the necessary information and drawings before commencing work.

Any discrepancies found on site with regards to structural items are to be reported back to the architect.

All contractors must ensure that they calculate the finished floor level to finished floor level from first floor to second floor. Ensure that the staircase can be constructed in accordance with current building regulations, including all necessary head rooms required under the regulations.

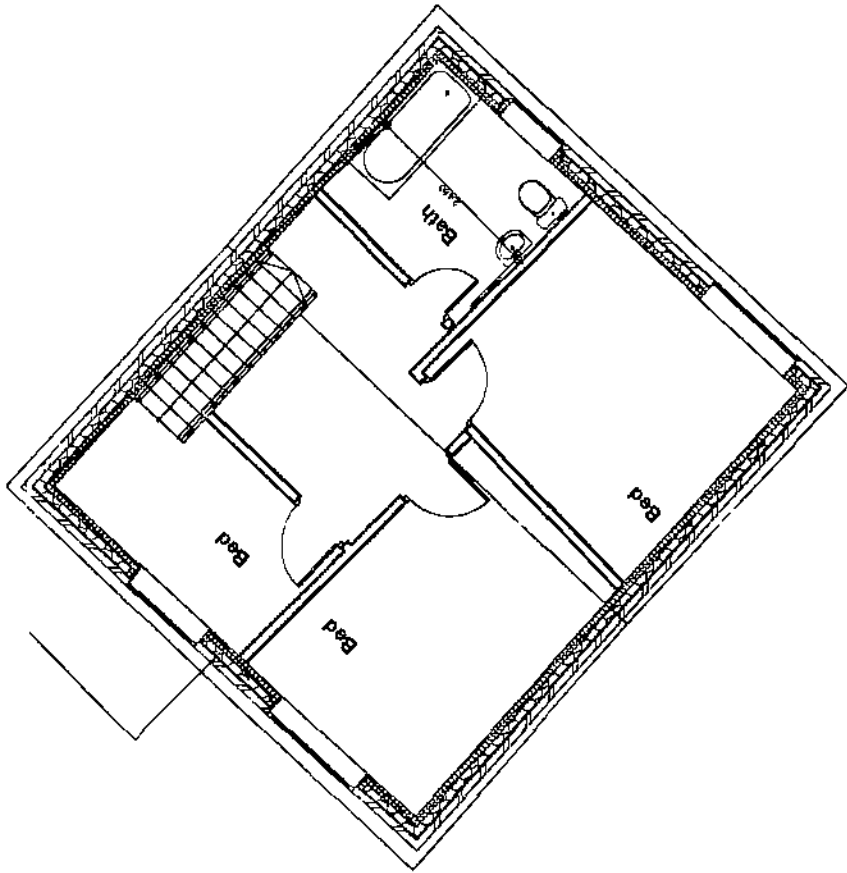

Rev:

Date:

Revisions:


Client: Duncinnon Construction Co

Project: Proposed 4 Nr Houses land Ajoining Chestnut Street, Grimethorpe

Drawing Title: As Proposed Plans Ground & First Floor Plan

Scale: 1/100 Date: June 2008

Drawn By:AR Drawing Nr:24 Rev:

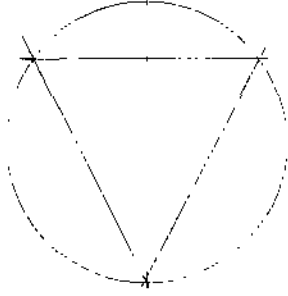

Alan Robinson
Chartered Architect BA Dip Arch RIBA BSc (Hons)PM
2 Gawber Road, Barnsley S75 2AF
Tel/Fax 01226 286066

