

 


property as existing

Scale 1 to 100 @A3

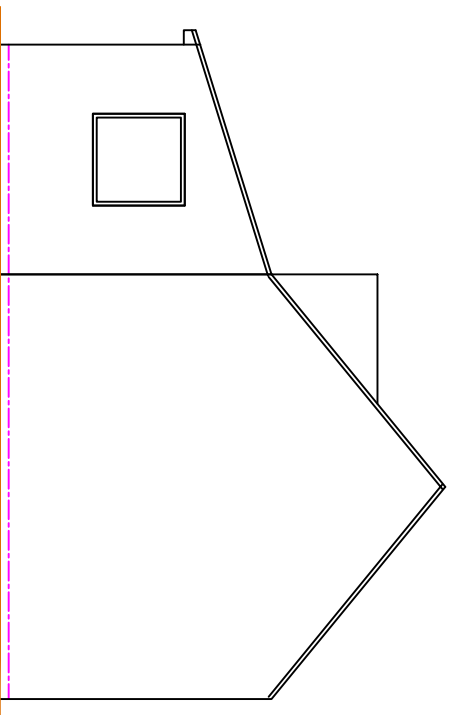


0 1 5 10

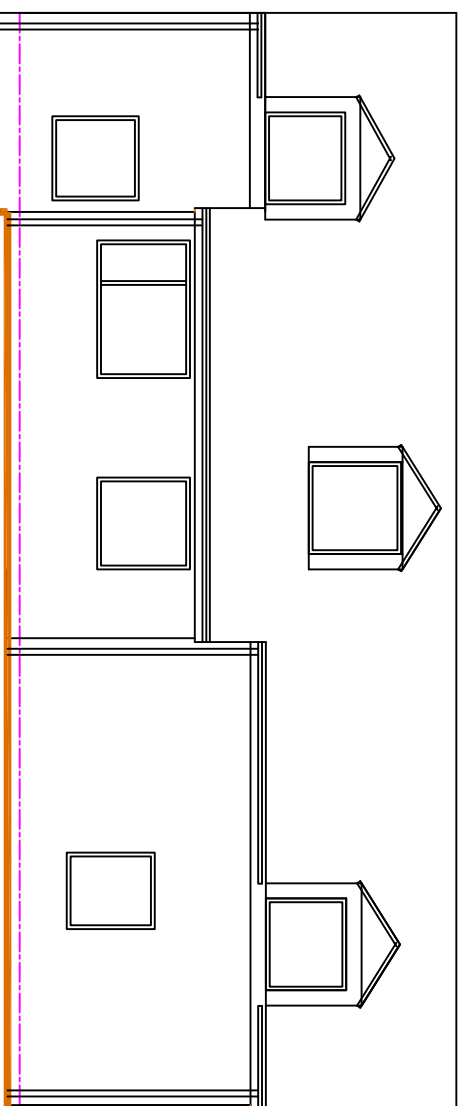

rear (SE) elevation

side (NE) elevation

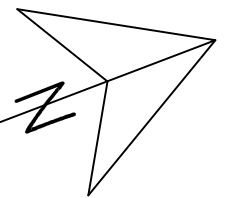

SHARED ACCESS

access gate

BEDROOM

HALL

KITCHEN


LIVING ROOM

amenity space

parking

amenity space

site plan

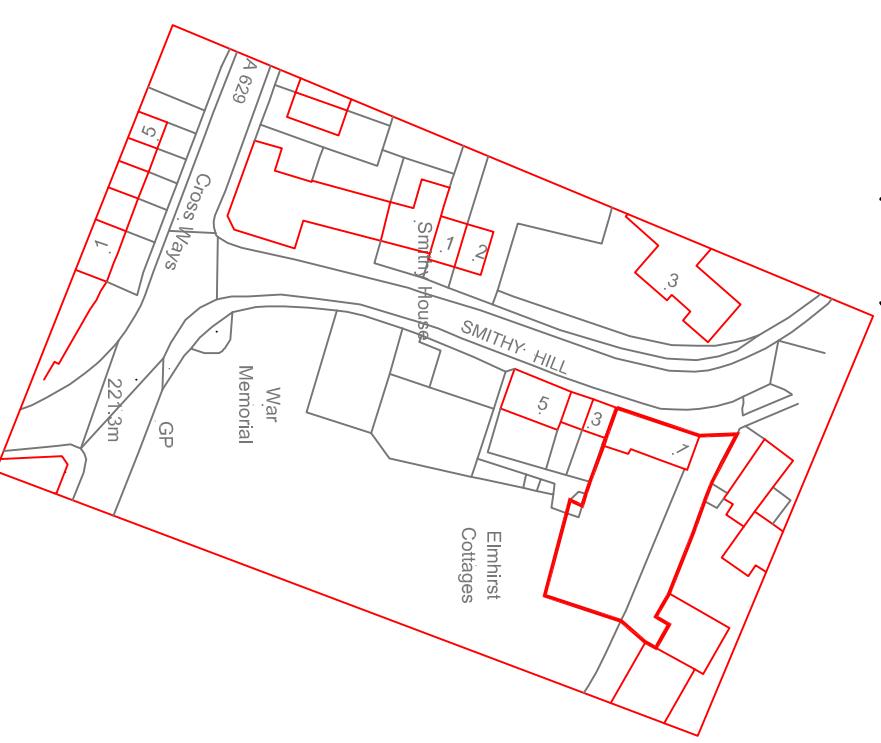

1:1250 location plan

Do not scale, work only to figured dimensions. All work to be carried out in accordance with the Building Regulations and to the satisfaction of the District Building Surveyor. This drawing prepared for Local Authority Building Planning Approvals only. Contractor MUST cost fully from a full site survey.

4 BROOKSIDE CLOSE, HACKENTHORPE
SHEFFIELD S12 4LE 0114 247 0602

TITLE
rear orangery 1 Elmhist Cottages Smithy Hill Thurgoland CLIENT S Cherryholme

plans as existing

DATE 18/3/2013 SCALE 1:100

DRAWING NO.
c/13/01

REVISION	a						
----------	---	--	--	--	--	--	--