



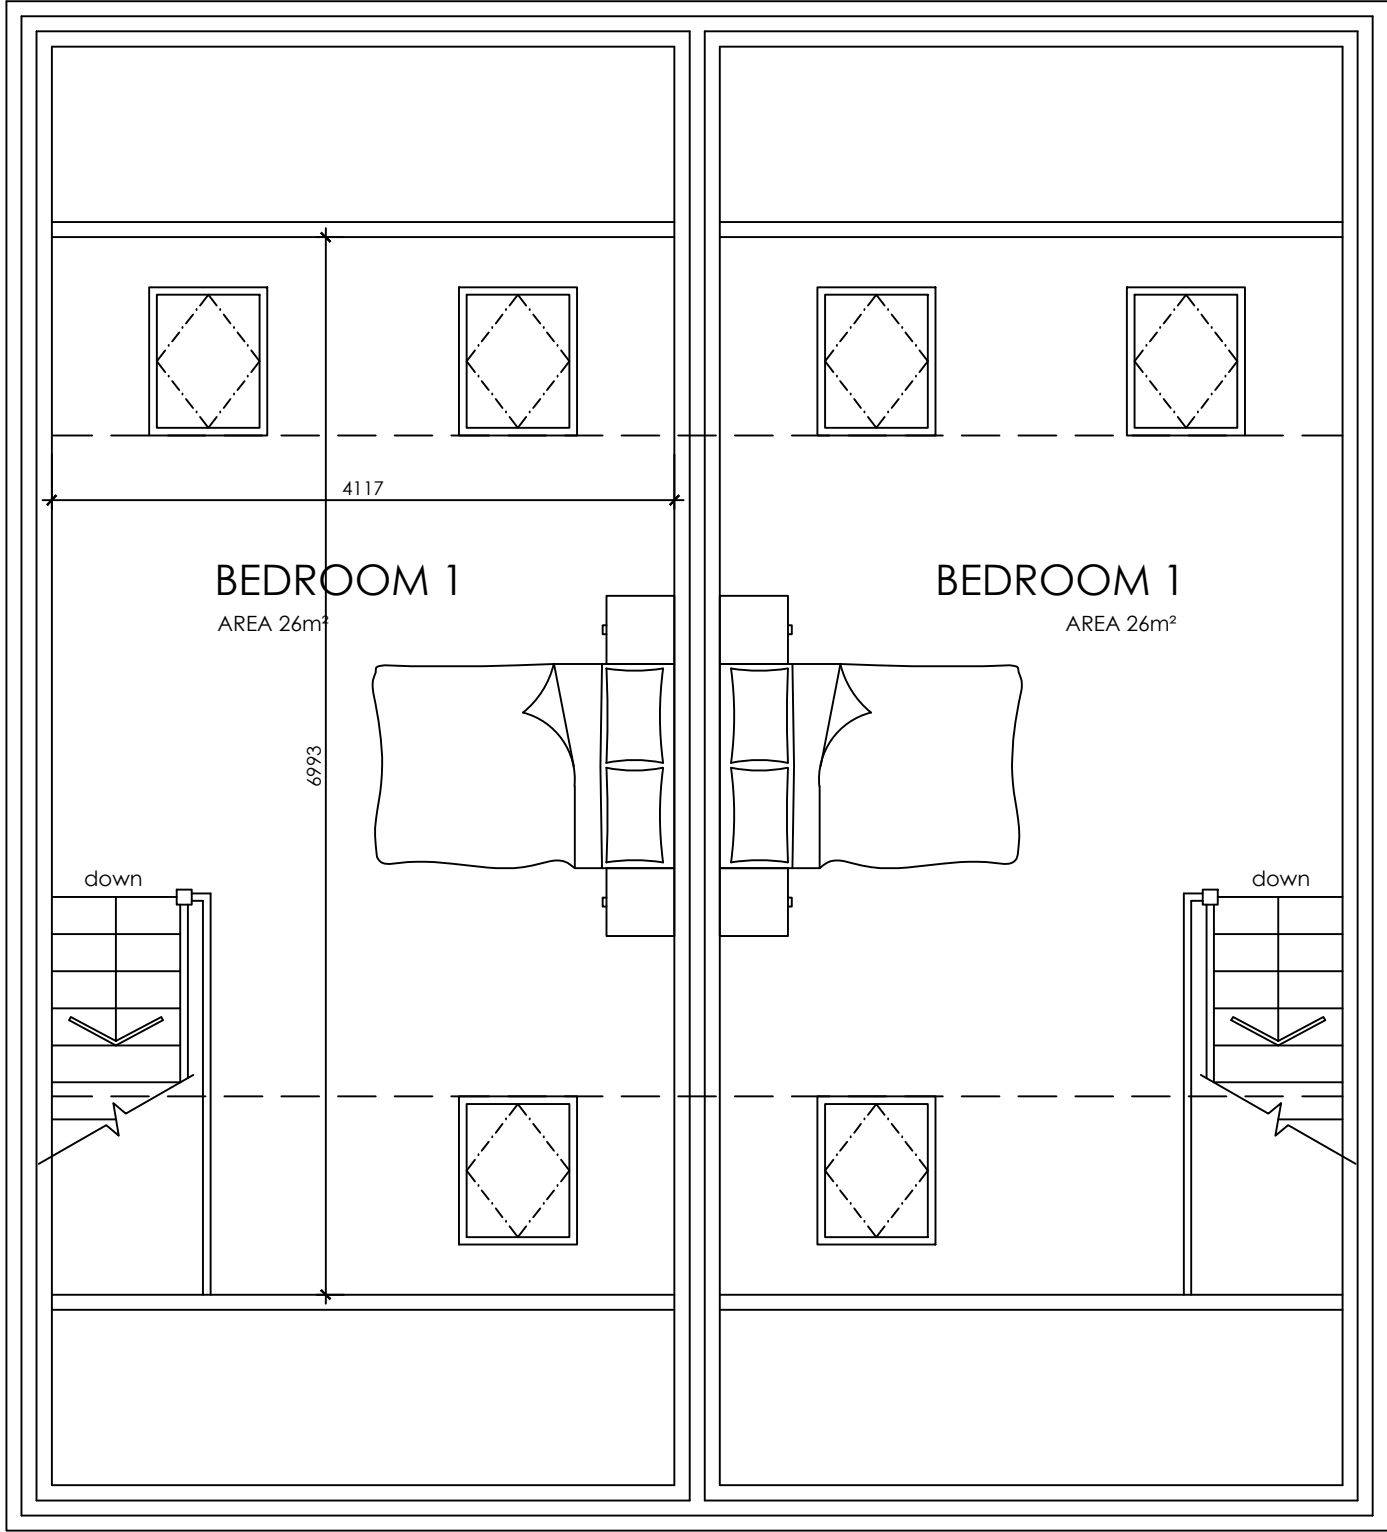


Proposed Second Floor Plan
scale 1:50

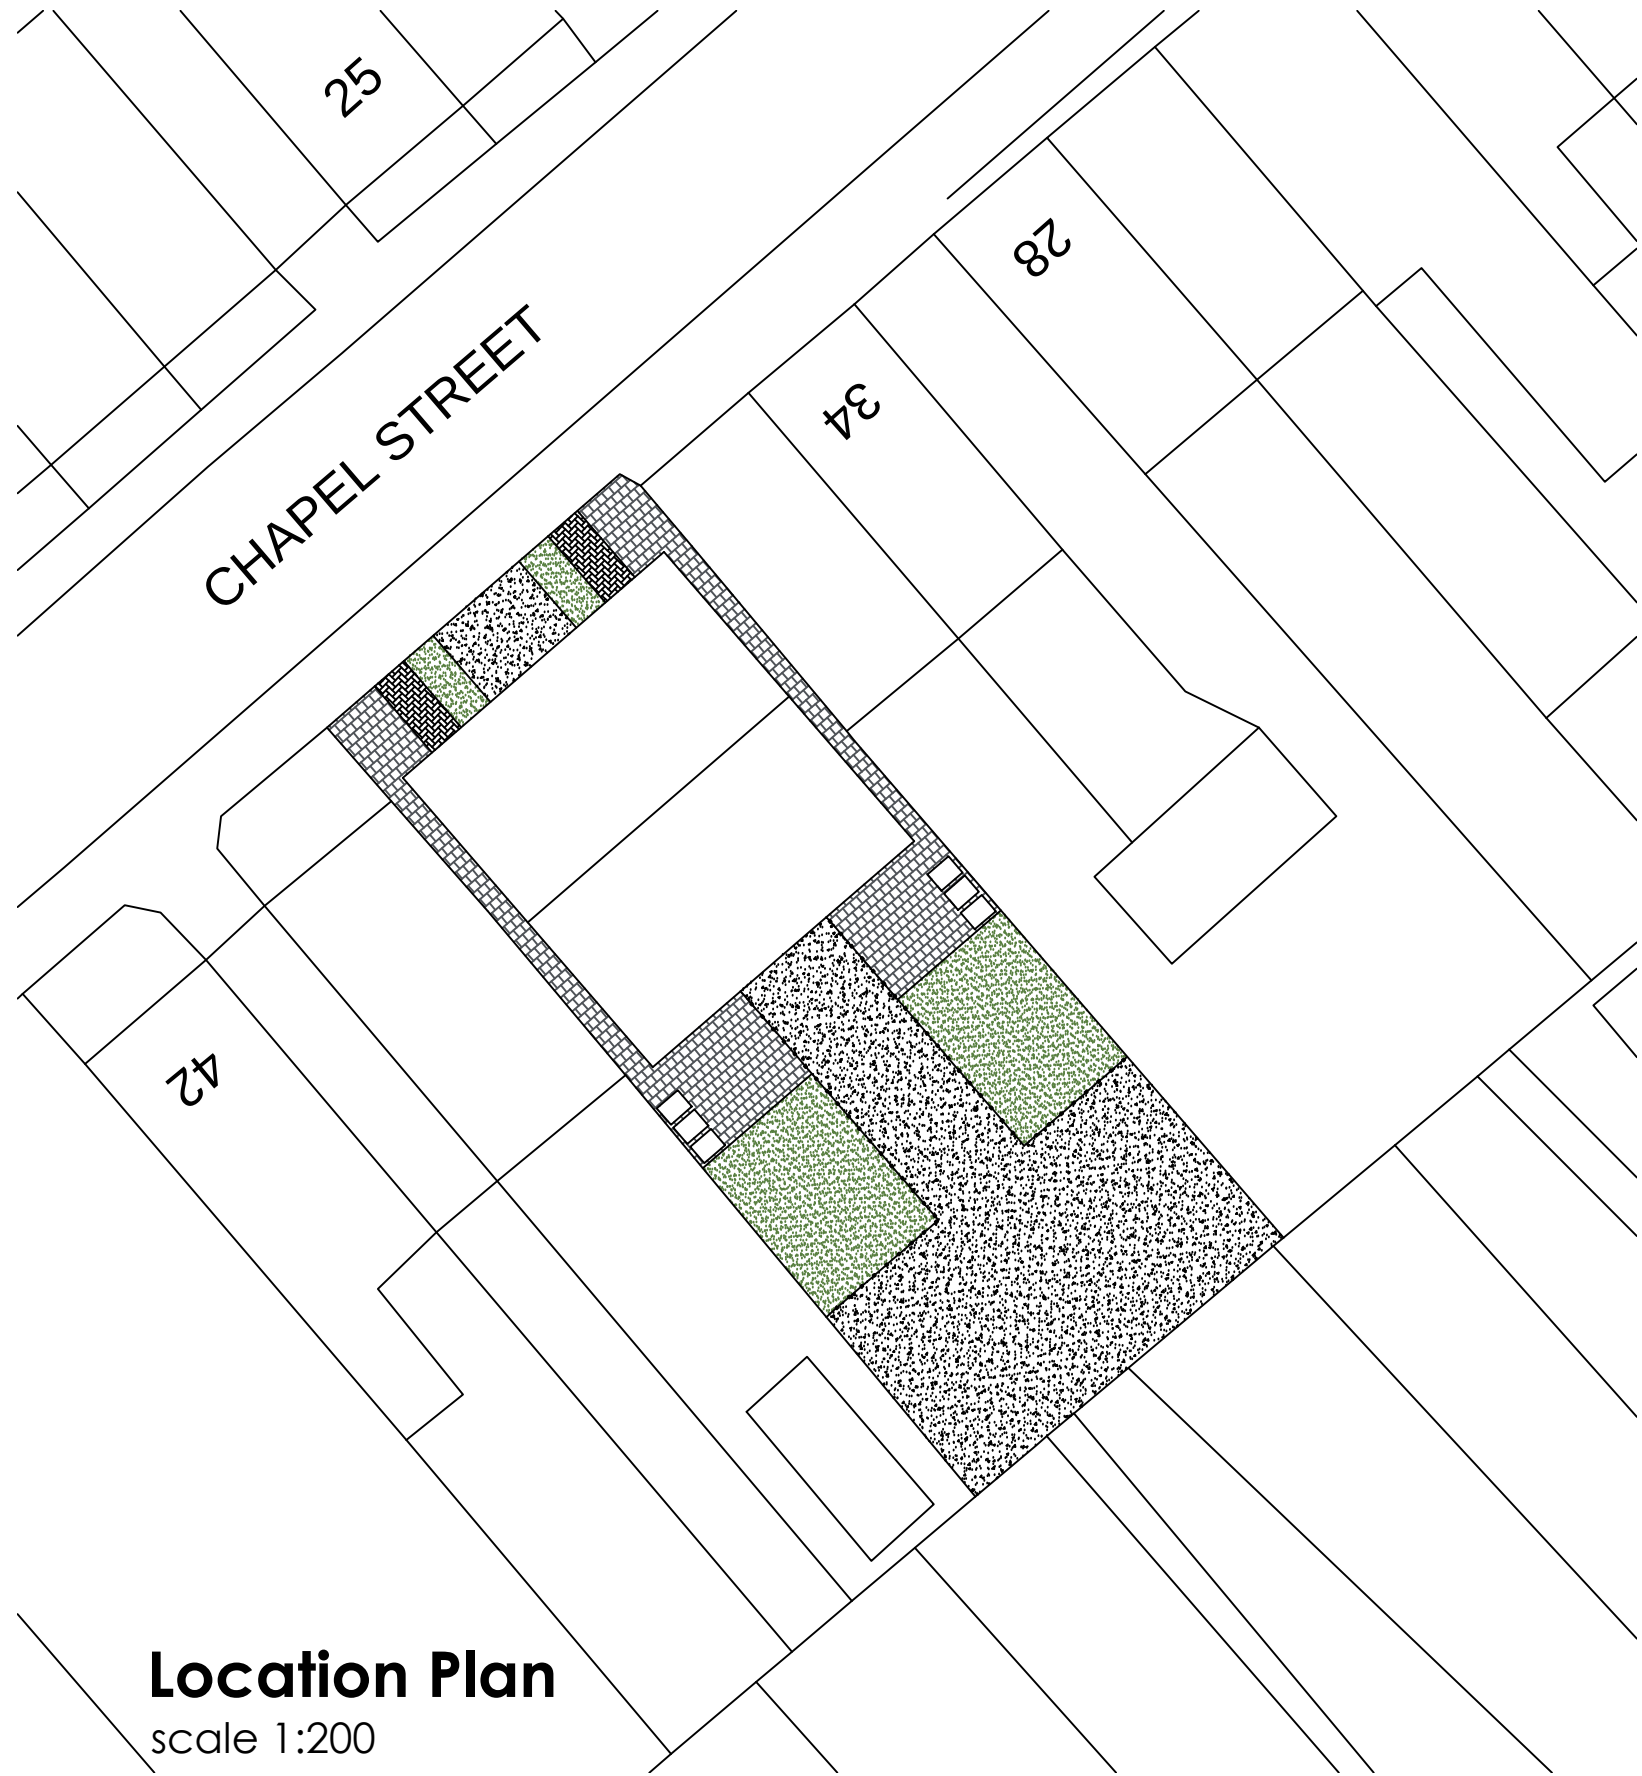


Location Plan
scale 1:200




Front Elevation
scale 1:100

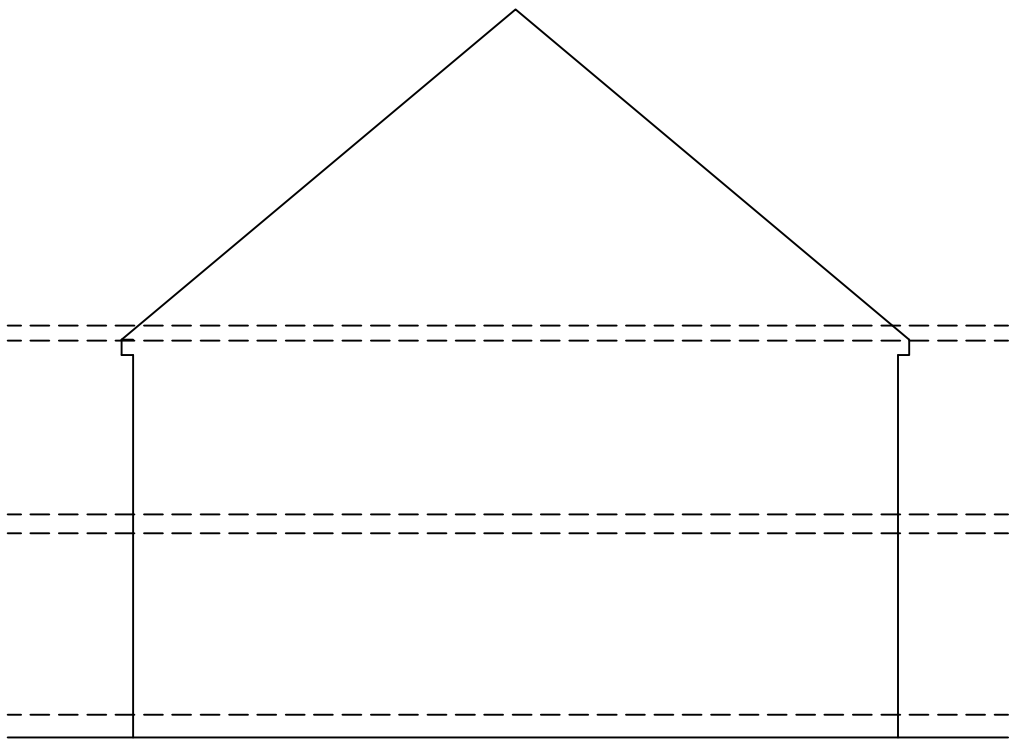

Side Elevation
scale 1:100

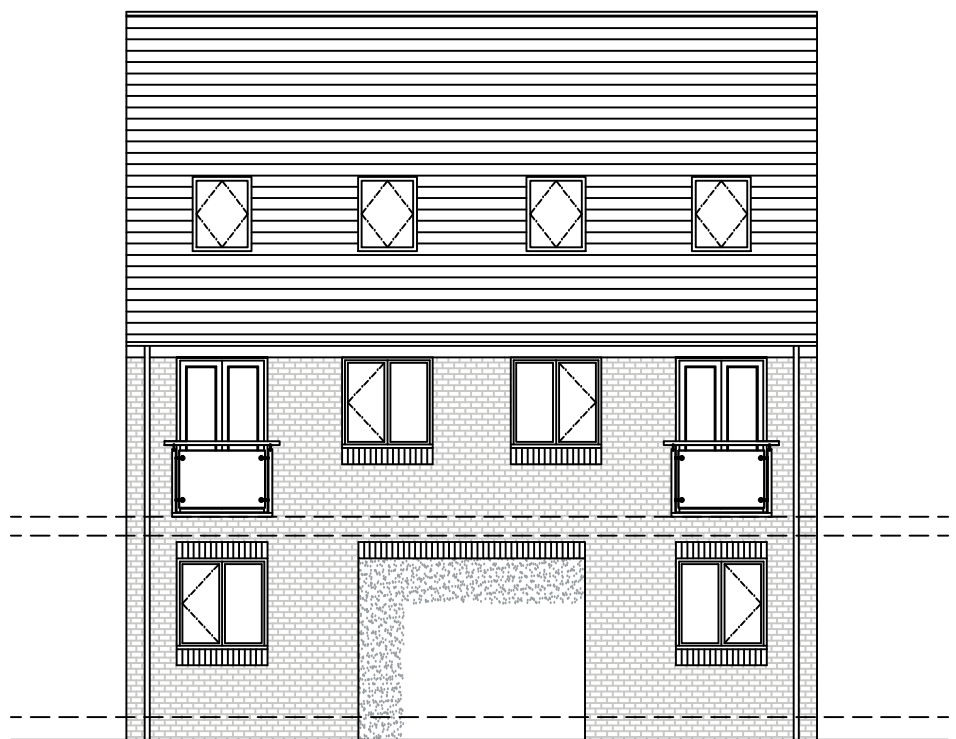

Rear Elevation
scale 1:100

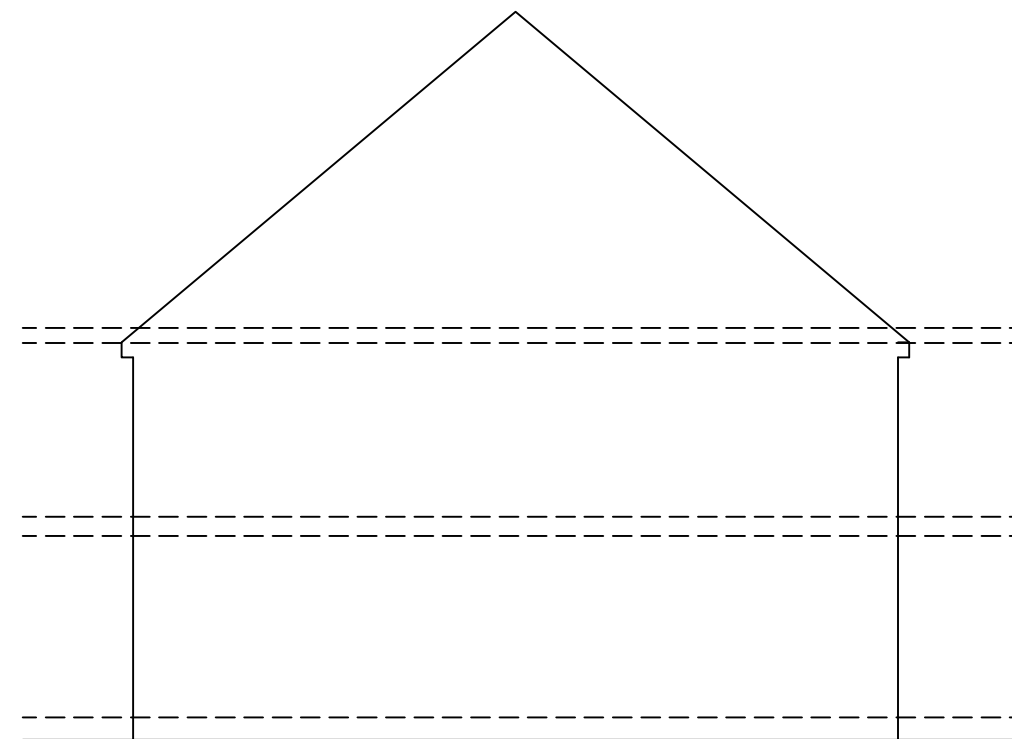


Side Elevation
scale 1:100




Location Plan
scale 1:1250



Existing Plan
scale 1:1250

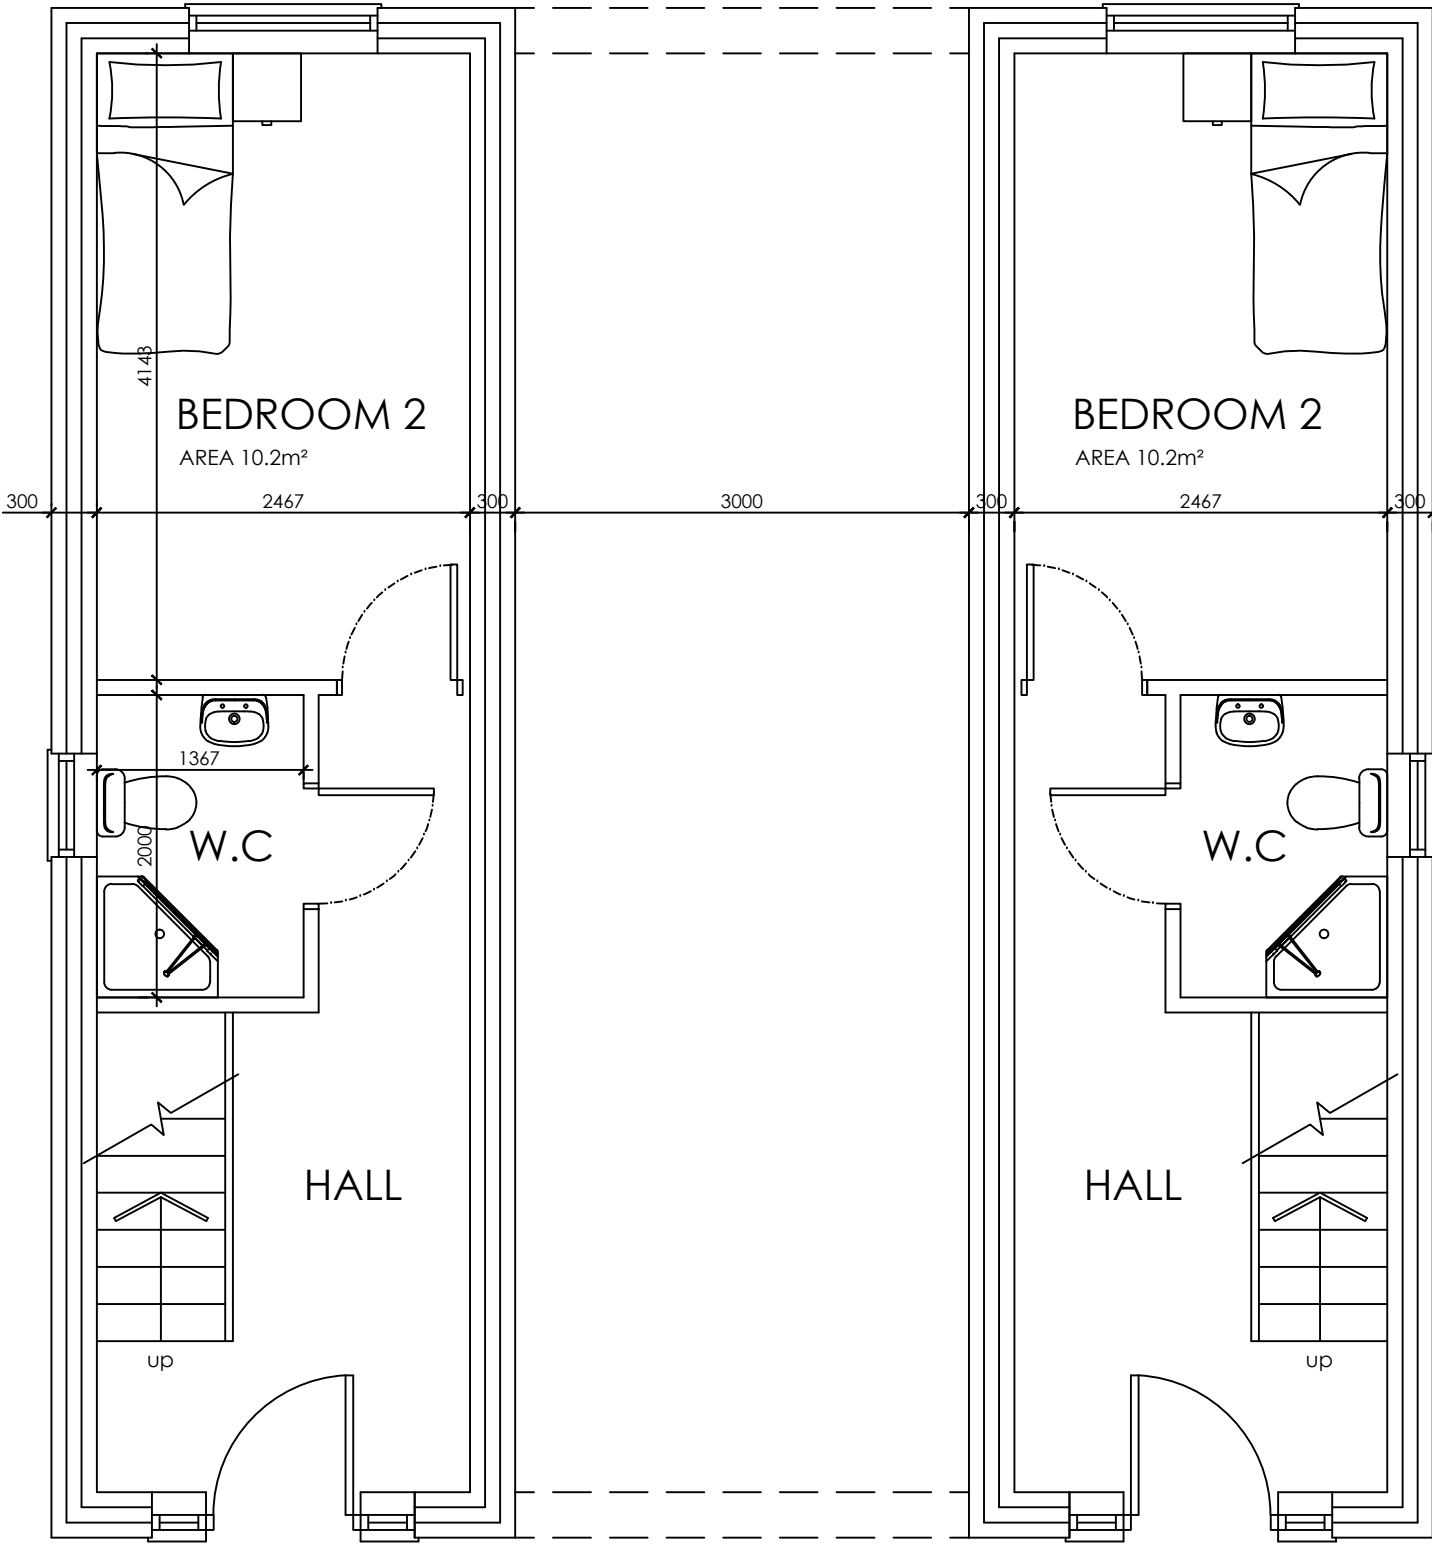

Proposed Ground Floor Plan
scale 1:50

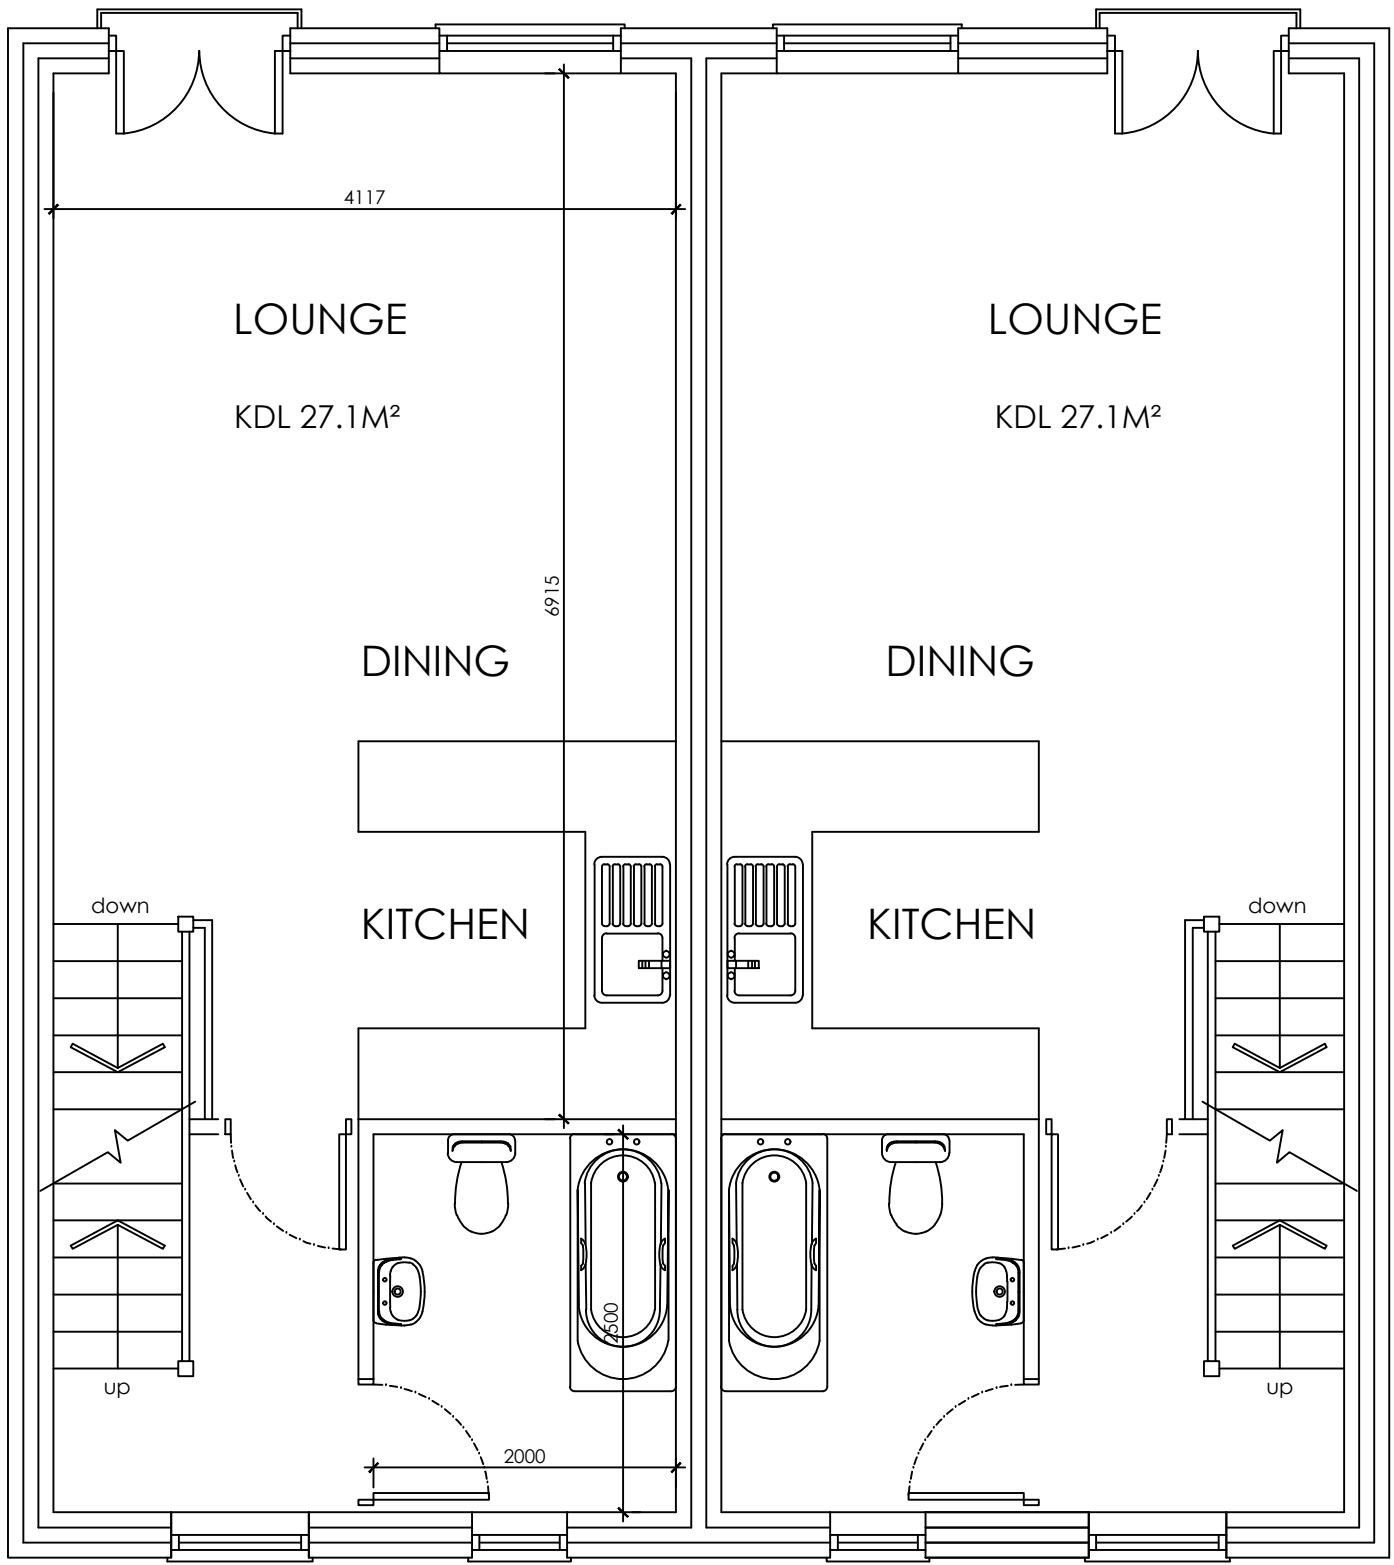

Proposed First Floor Plan
scale 1:50

 White Agus PARTNERSHIP			8 MORSTON BUSINESS PARK, WHALEY ROAD, BARUGH GREEN, BARNSELEY, S75 1HQ			Phone: 01226 208482 Fax: 01226 283030 Email: info@whiteaguspартnership.co.uk Web: www.whiteaguspартnership.co.uk			
ARCHITECTURAL SERVICES AND SURVEYORS									
Project. PROPOSED RESIDENTIAL DEVELOPMENT AT 38 CHAPEL STREET, HOYLAND BARNSELEY, S74 0NW					Client. MRS A. HULSE				
Drawing Title. PLANS & ELEVATIONS					Date. MAY 2015		Scale. 1:50 @ A1		
					Ref. 14-081		Dwg. No. 03	Rev.	
Date		Suffix	Description		Date		Suffix	Description	