




REVISION:	DATE:	DESCRIPTION:

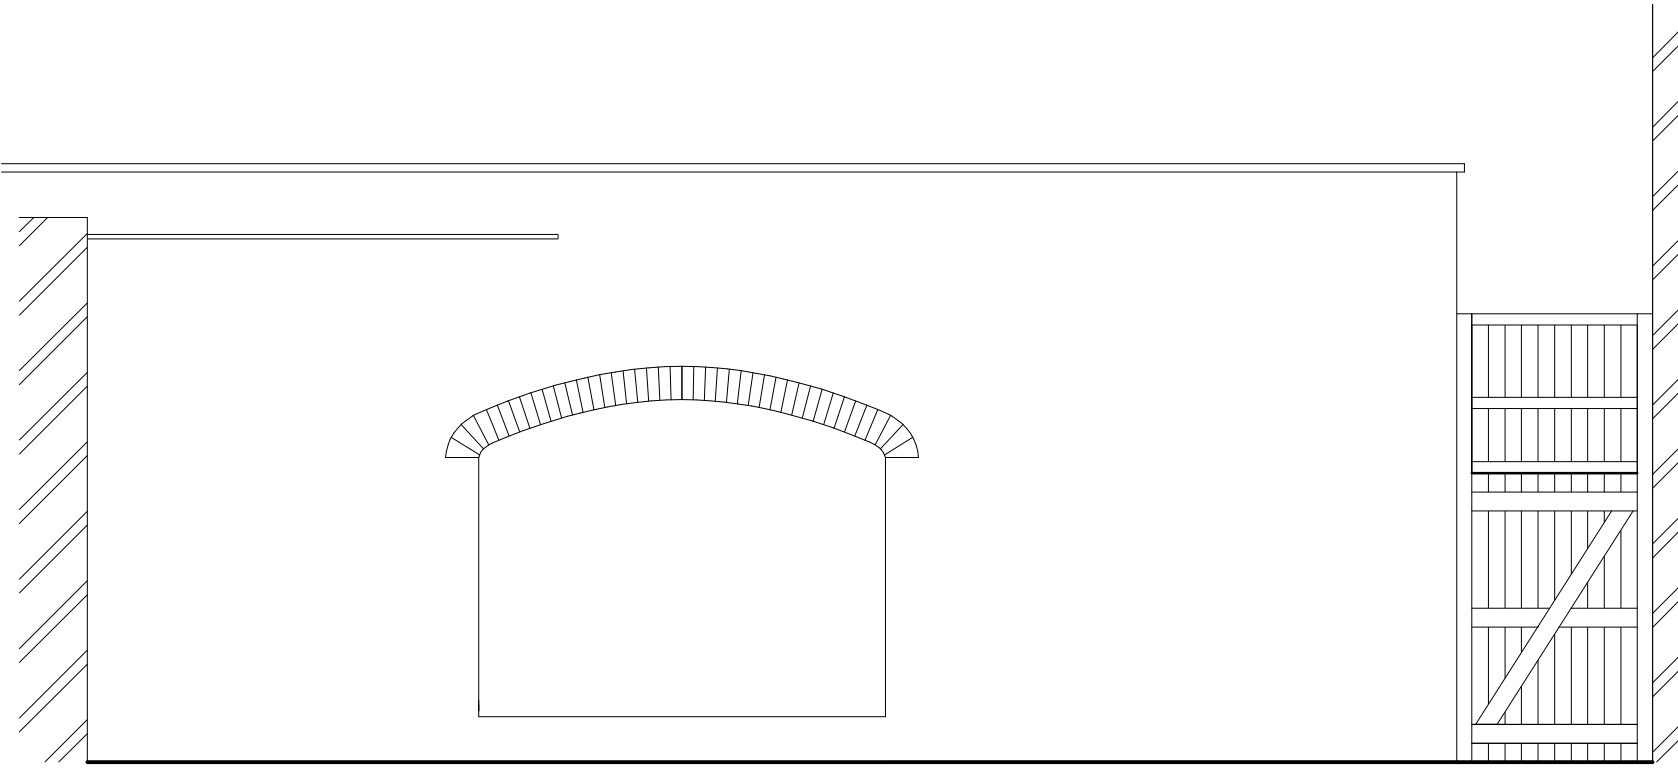


EAST ELEVATION

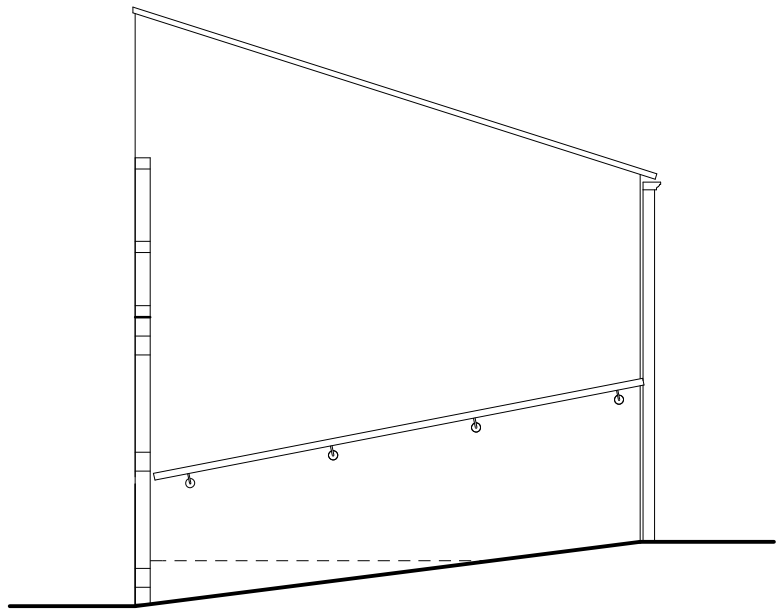

SOUTH ELEVATION

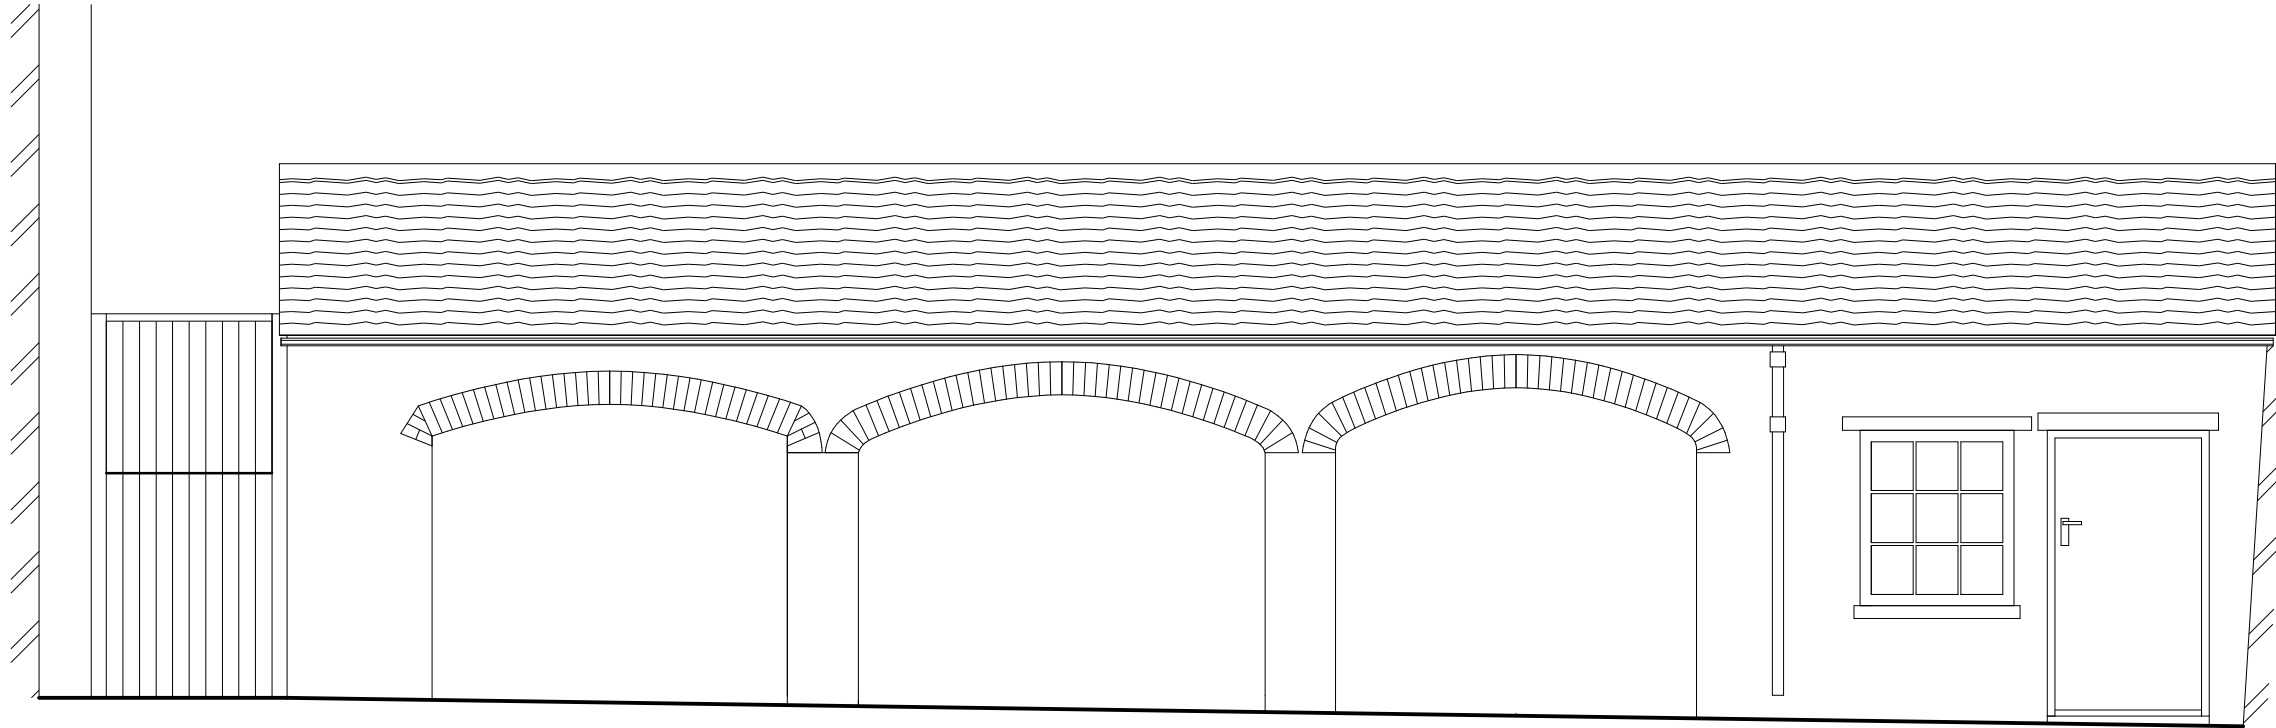

WEST ELEVATION

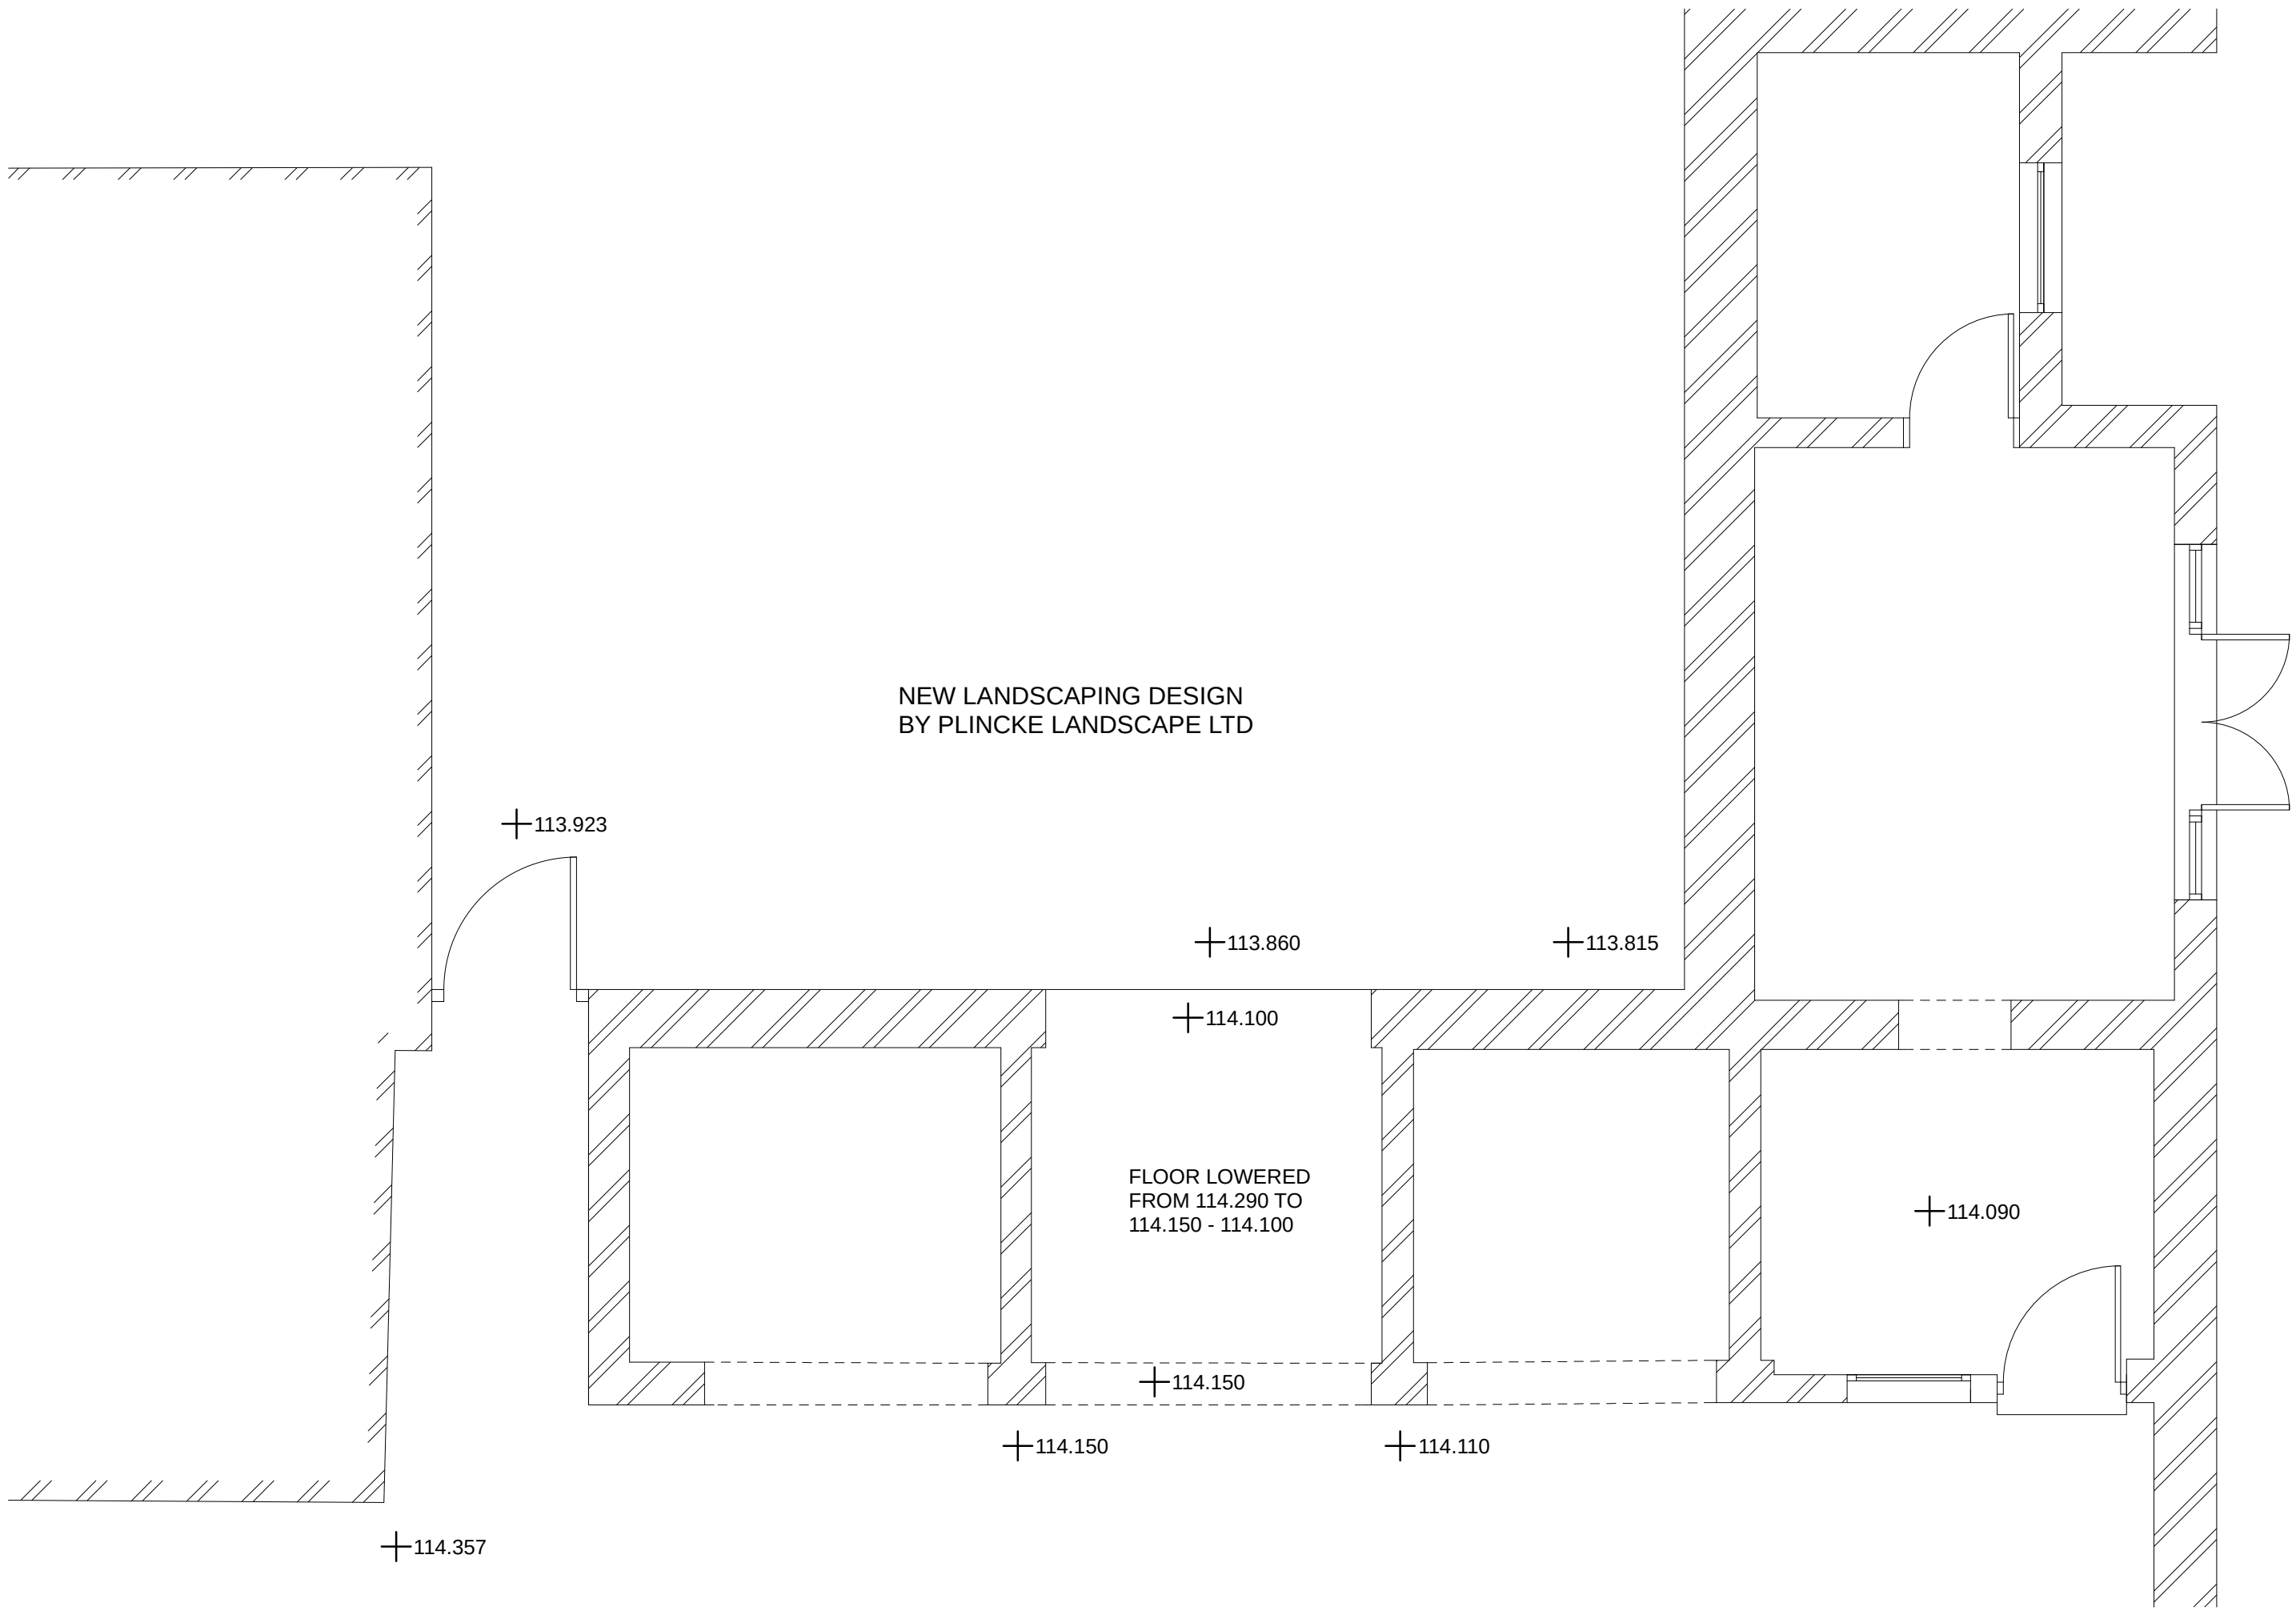

P L A N

PLANNING AND
LISTED BUILDING



DRAWING TITLE		
CART SHED PROPOSED PLAN & ELEVATIONS		
JOB DESCRIPTION:		
CANON HALL PARK, BARNSELEY		
DRAWING SCALE:	DATE:	DRAWING REF:
1:50 @ A1	NOVEMBER 2017	2577.110
BAART HARRIES NEWALL		
ARCHITECTS		
1 WILDERHOPE HOUSE POUNCEY GARDENS BELLE Vue SHREWSBURY STS JULI Fax: 01743 364544 Tel: 01743 361261		