




|             |         |
|-------------|---------|
| Drawing No. | Rev No. |
| MJB001 -002 |         |

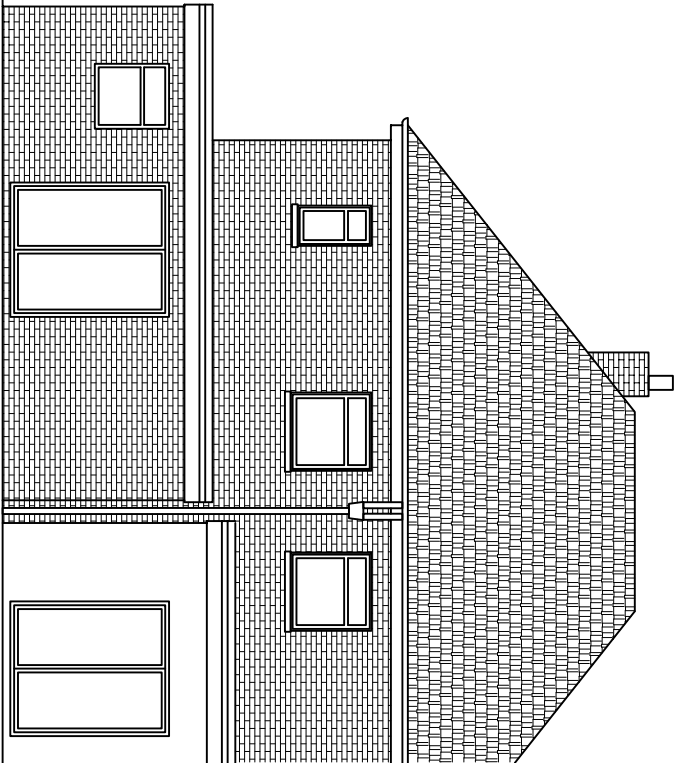


EXISTING REAR ELEVATION  
SCALE 1:100 AT A3

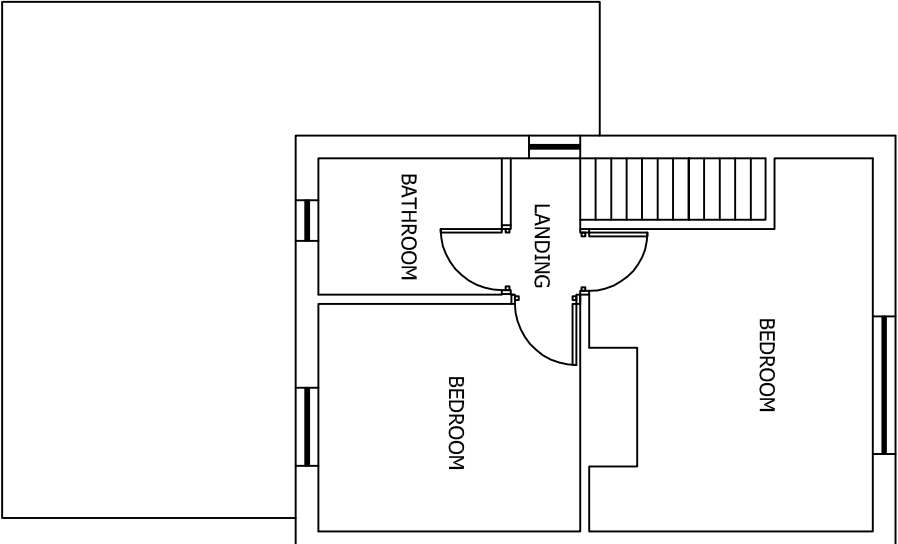


EXISTING FIRST FLOOR PLAN  
SCALE 1:100 AT A3

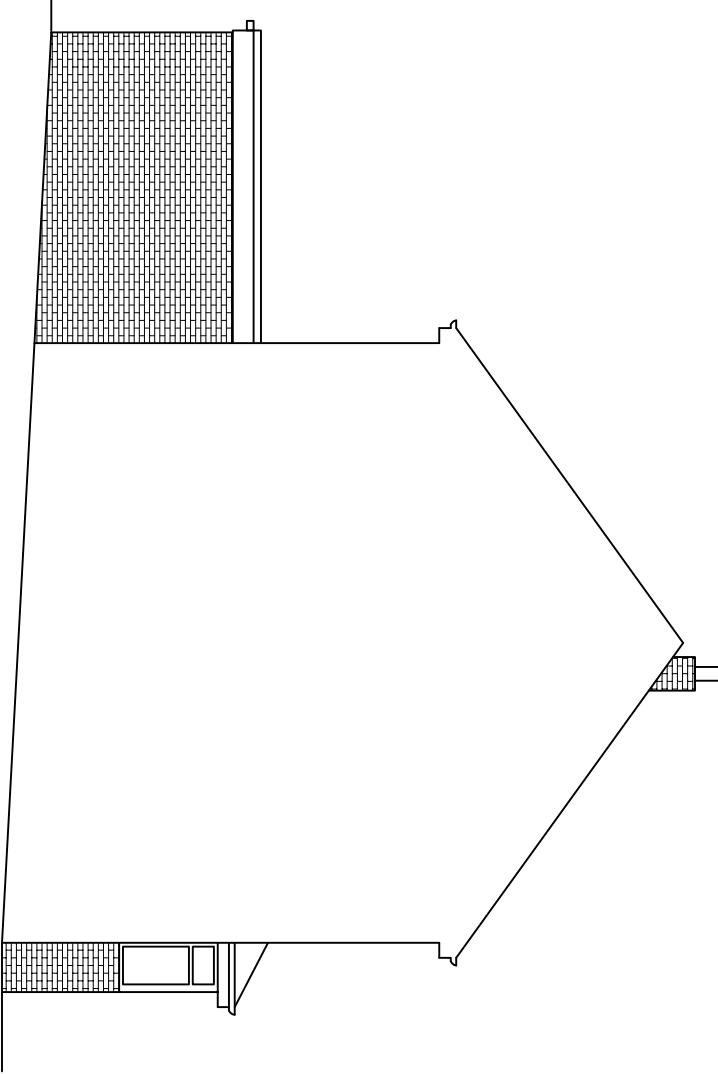

EXISTING SIDE ELEVATION  
SCALE 1:100 AT A3

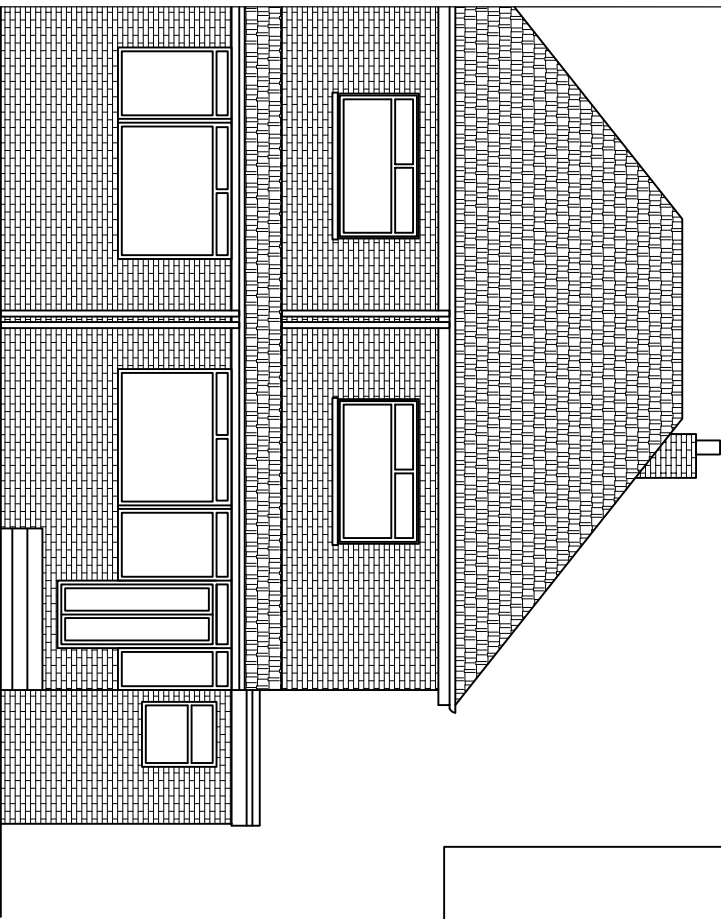

EXISTING FRONT ELEVATION  
SCALE 1:100 AT A3

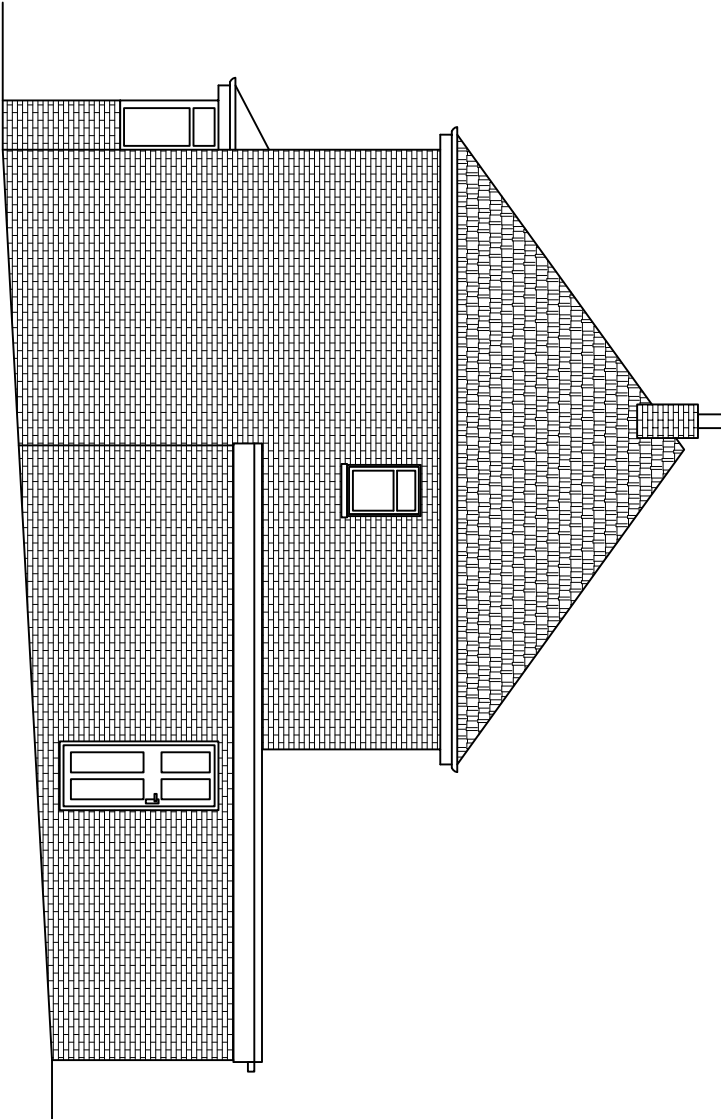

EXISTING SIDE ELEVATION  
SCALE 1:100 AT A3

DO NOT SCALE: Contractor to check all dimensions and report any omissions or errors

NOTES

| Rev | Description | By | CHK | App | Date |
|-----|-------------|----|-----|-----|------|
|-----|-------------|----|-----|-----|------|

JRB DESIGNS LTD  
1 Saville Road  
Cudworth  
Barnsley  
S72 8LT  
Tel: 01226 383542  
Fax: 01226 380078  
Mob: 07970 541192  
Email: joinie@jrbdesigns.co.uk  
This drawing is copyright. © Jrbdesigns Ltd.

Client  
**MISS J BINGLEY**

Drawing Title  
**EXISTING ELEVATIONS**

Address  
**319 DODWORTH ROAD  
POGMOOR  
BARNSLEY  
S70 6PN**

Project Title:  
**PROPOSED FIRST FLOOR  
SIDE & REAR EXTENSION**

Purpose of Issue:  
**PLANNING**

Drawing Status  
**FIRST ISSUE**

|             |             |             |            |
|-------------|-------------|-------------|------------|
| Scale at A3 | Drawn By    | Date        |            |
| AS SHOWN    | JRB         | 23/06/2010  |            |
| Checked By  | Date        | Approved By | Date       |
| JB          | 23/06/2010  | JB          | 23/06/2010 |
| Project No. | Drawing No. | Revision    |            |
| MJB001      | 002         | -           |            |

APPROVAL ☒ INFORMATION ☐ TENDER ☐ CONTRACT ☐ CONSTRUCTION ☐