




SHOP ENTRANCE ELEVATION 1:200

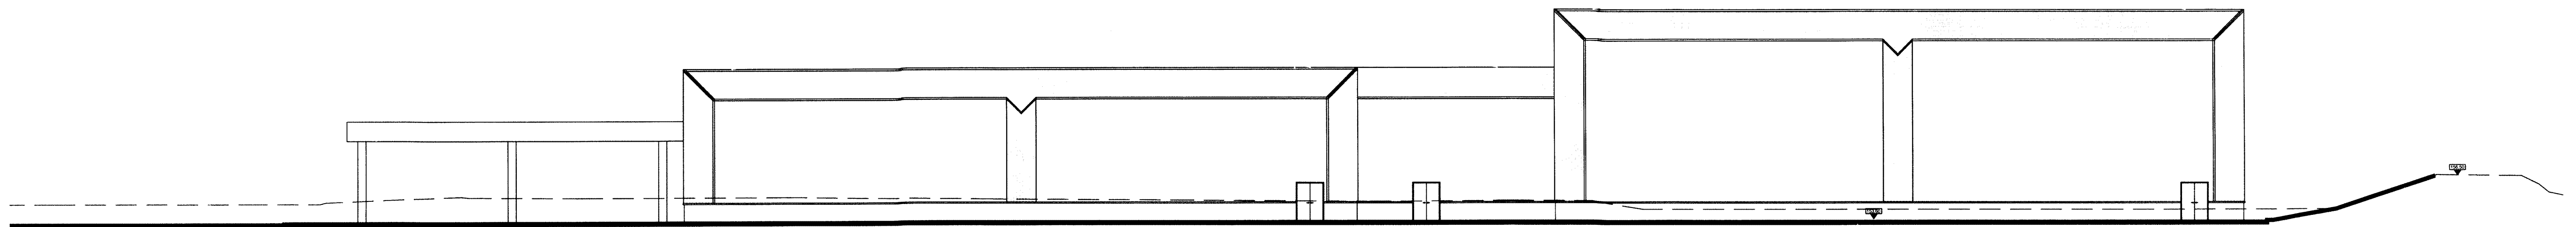

REAR ELEVATION

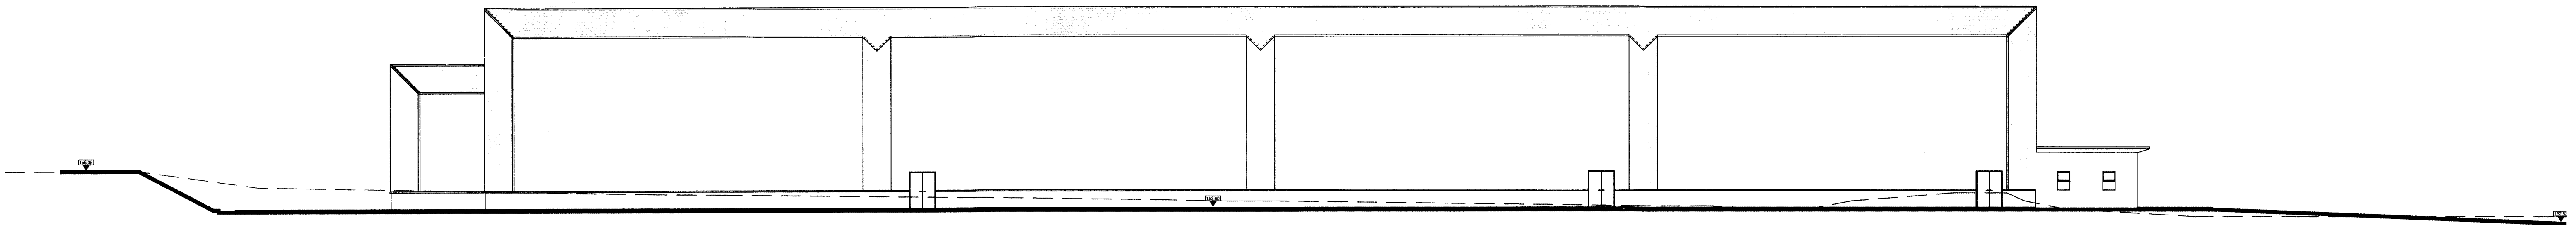

SIDE ELEVATION

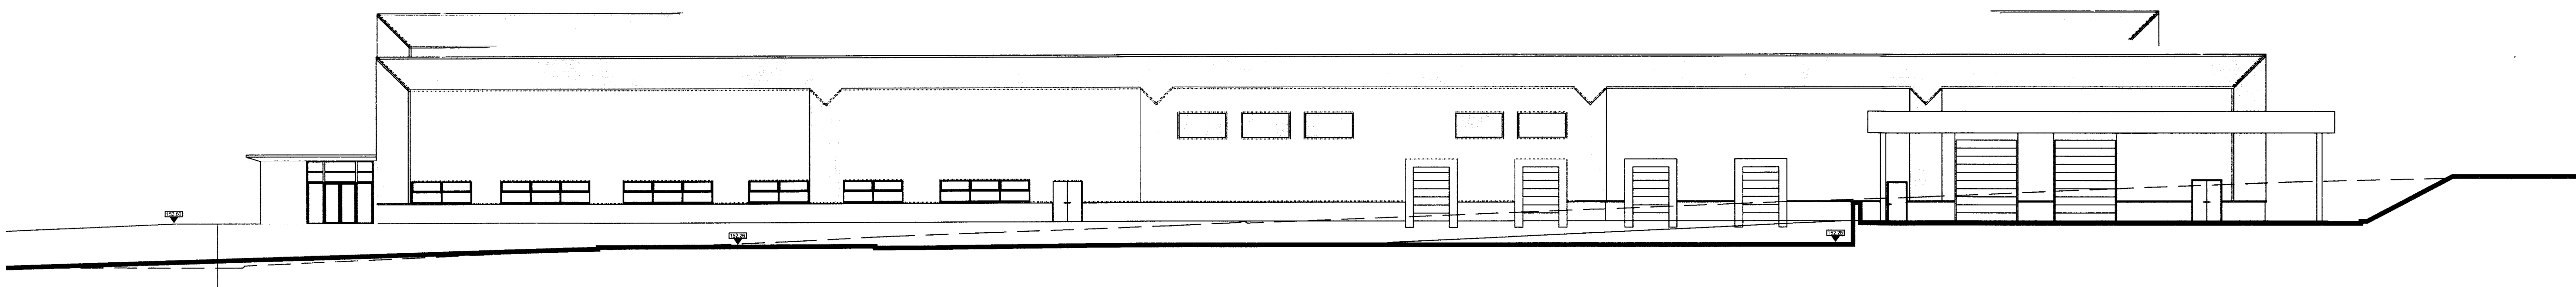

SERVICE YARD ELEVATION

Rev.			
Client:	Company Shop		
Project:	New Premises Wentworth Business Park Barnsley		
Drawing Title:	Elevations Phase 1 & 2		
Scales:	1:200 @ A1	Cad ref:	ADS\TADS\TVRG\Drwgs\06
Drawn:	tv	Checked:	Date: July 2010
Project no.	476	Drawing no.	09
		Rev.	
JVNA JENKINS VEITCH NOLAN Jenkins Veitch Nolan Architecture Ltd Appleby House Unit 19 Ravensham Way Renishaw, Sheffield S21 3WY T: 01246 432 338 F: 01246 438 794 E: info@jvnarchitecture.com			
© Copyright exists on design and information contained in this drawing			