
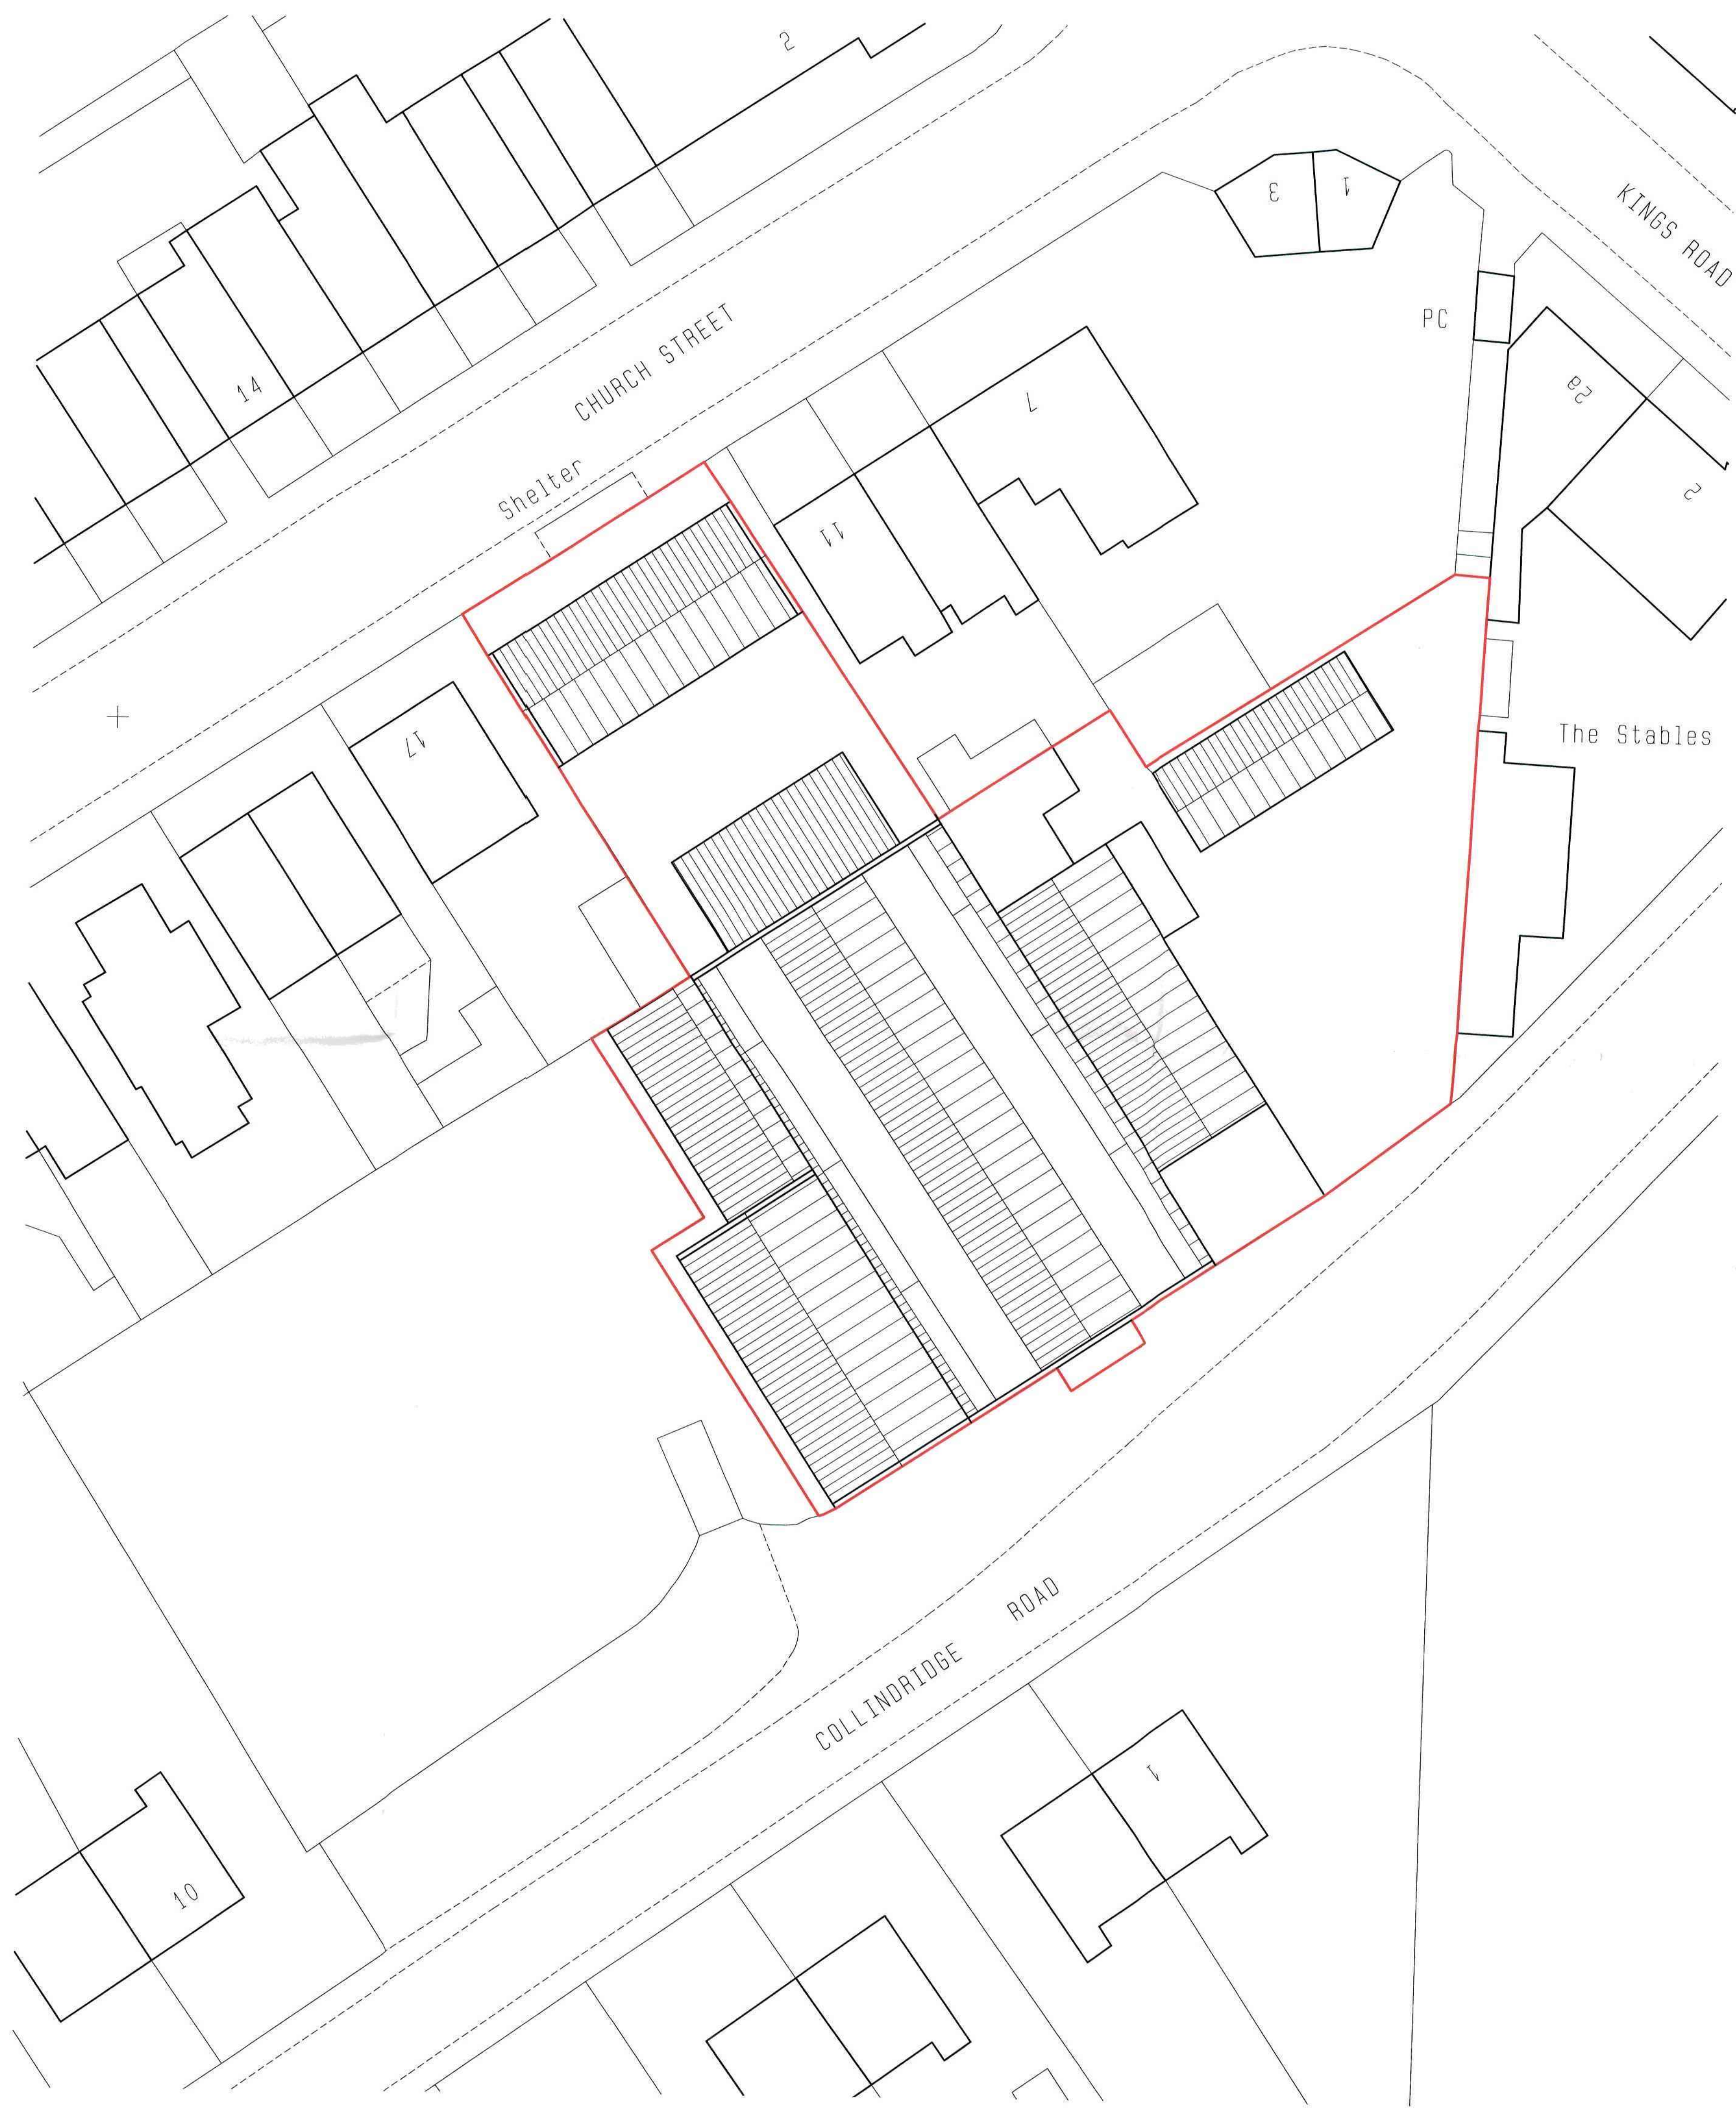


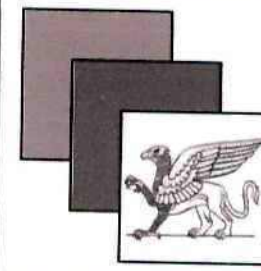


| Rev | Description | Date |
|-----|-------------|------|
|     |             |      |


|         |                                                                   |  |  |
|---------|-------------------------------------------------------------------|--|--|
| Project | PROPOSED APARTMENTS<br>COLLINDRIDGE ROAD<br>WOMBWELL<br>BARNSELEY |  |  |
| Client  | MR. K. SHAW                                                       |  |  |


|          |              |      |            |
|----------|--------------|------|------------|
| Org No   | Scales 1:200 |      |            |
| KS2012/7 | Rev          | Date | APRIL 2012 |

|   |                                             |  |  |
|---|---------------------------------------------|--|--|
|                                                                       | <b>SWINTON<br/>CONSTRUCTION<br/>LIMITED</b> |  |  |
| Griffin House, The Don Pottery Yard,<br>Swinton, Rotherham, S64 8AA.  |                                             |  |  |
| email :- enquiries@swintonconstruction.fsnet.co.uk<br>Tel: 01709 588700 or 590503 Fax: 01709 571260                                                        |                                             |  |  |

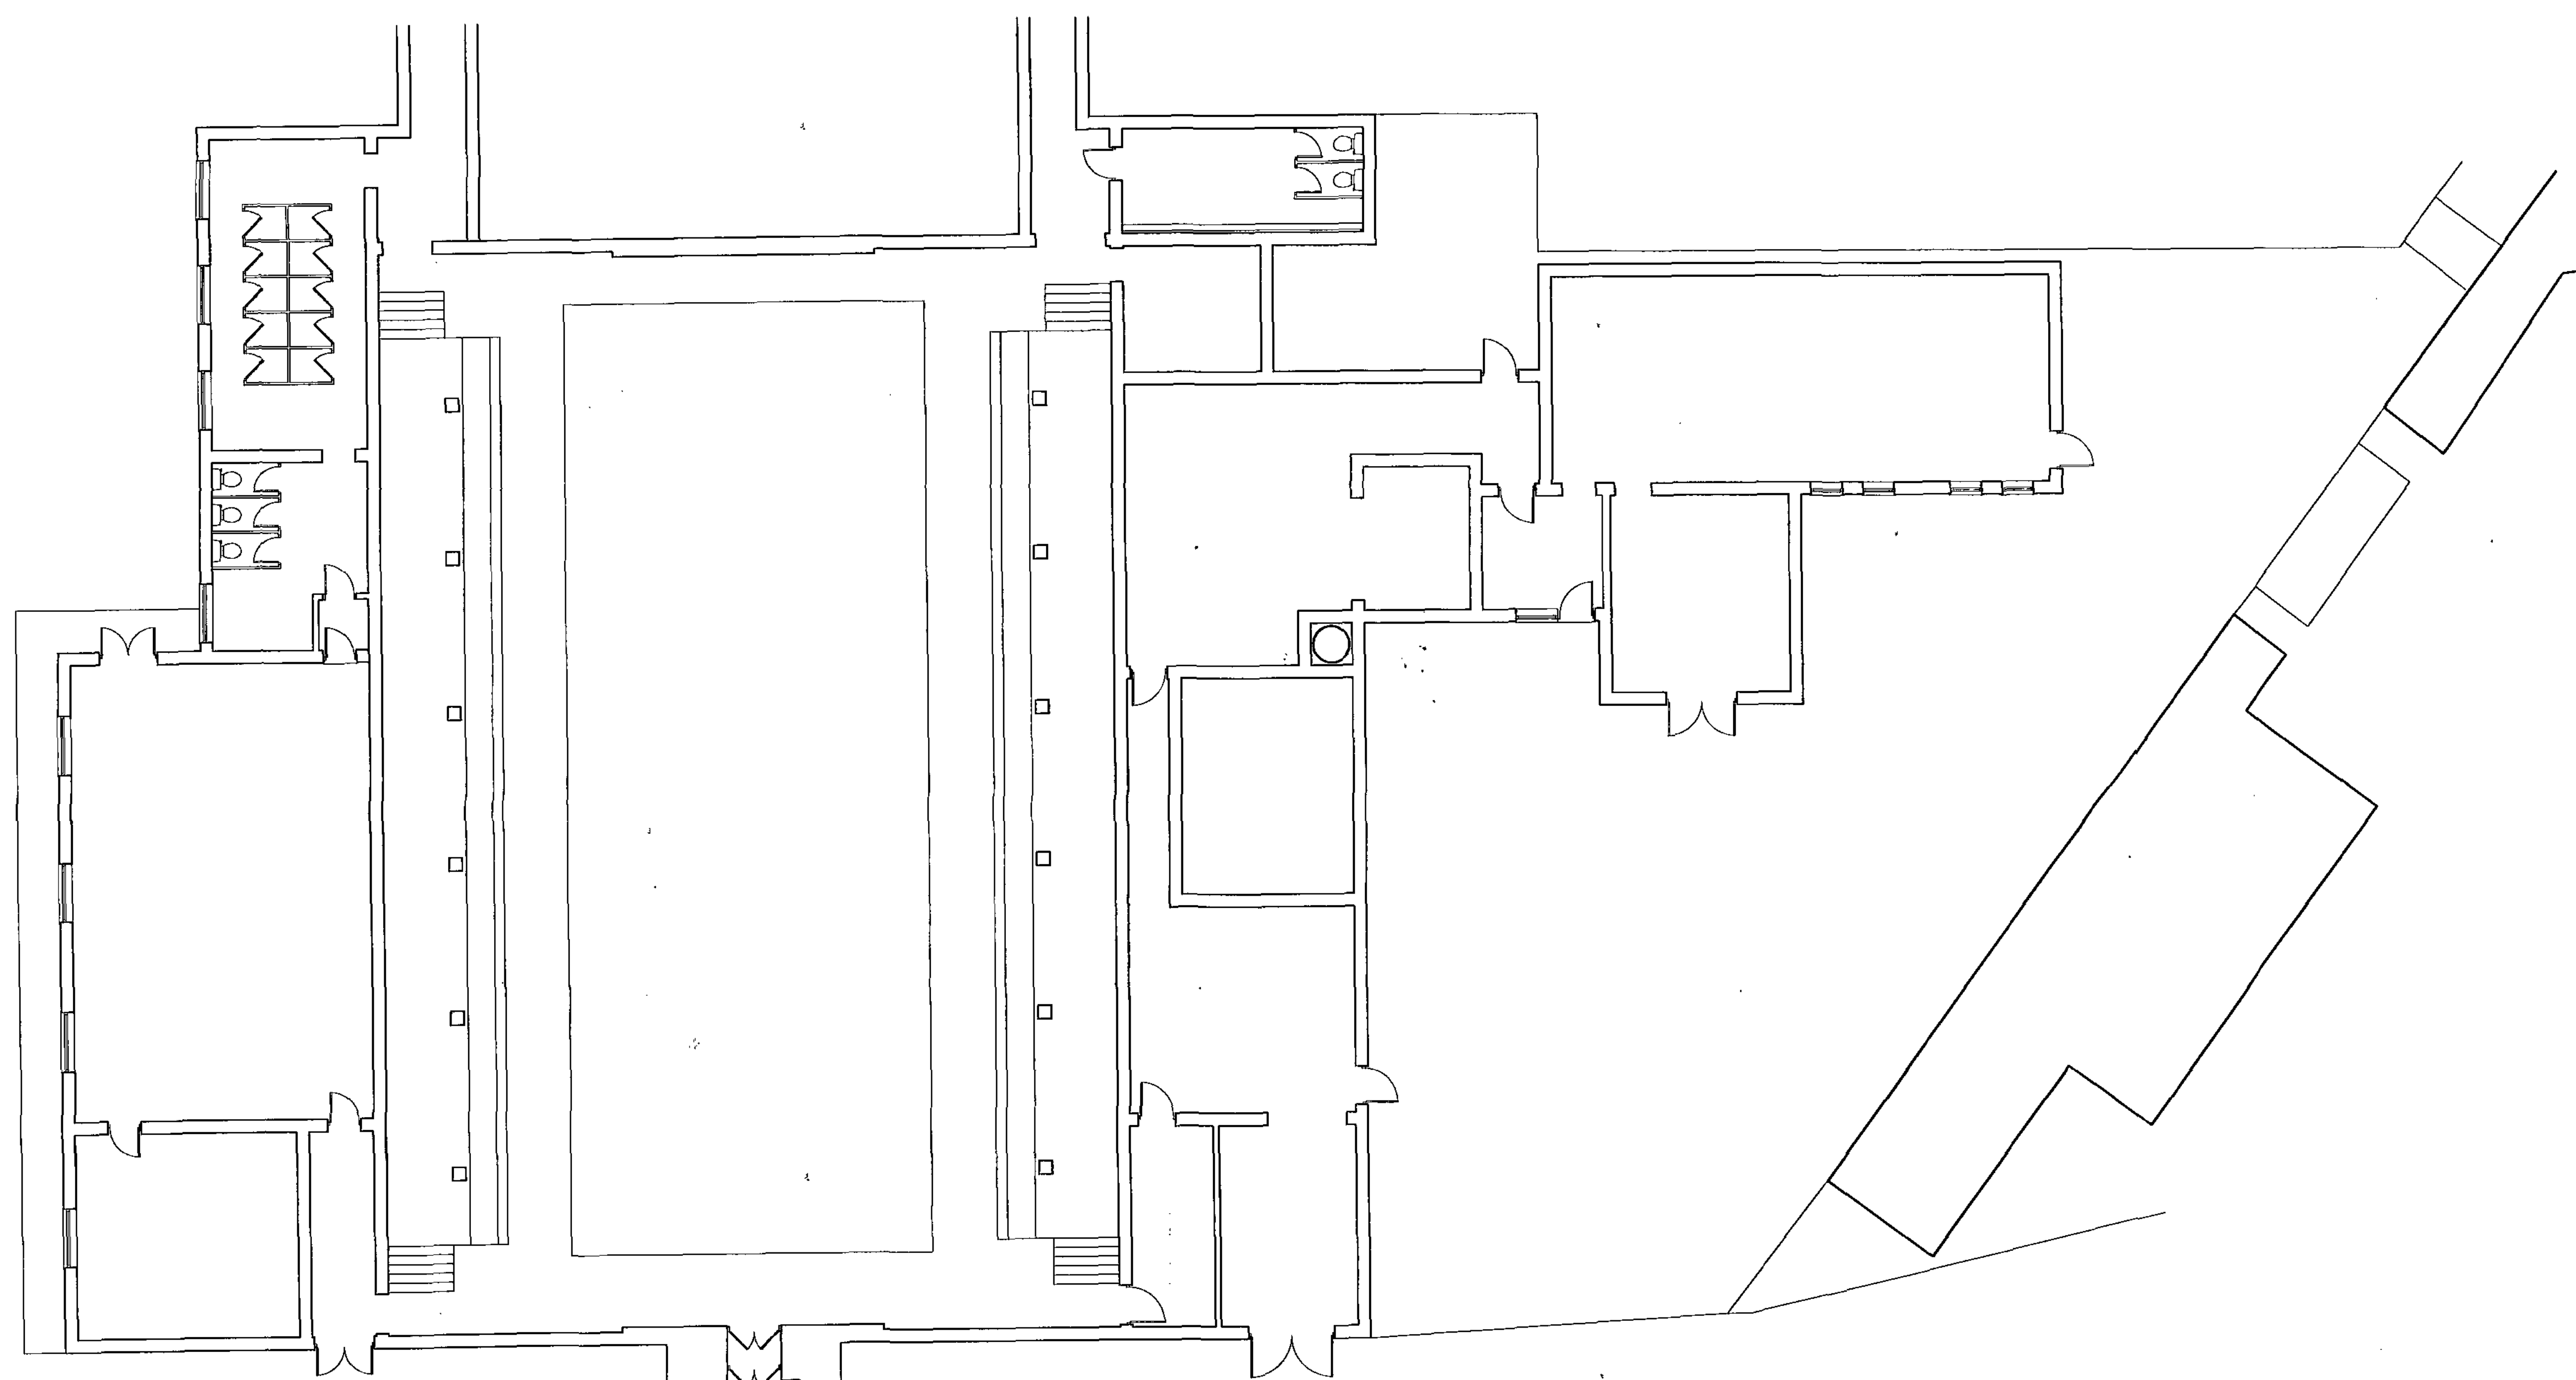


EXISTING GROUND FLOOR

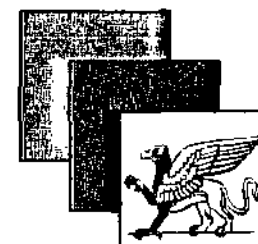
|   |               |      |
|---|---------------|------|
| Rev   | Description   | Date |
|   |               |      |
| <b>Project</b><br>PROPOSED APARTMENTS<br>COLLINDRIDGE ROAD<br>WOMBSWELL<br>BARNSELEY                                              |               |      |
| <b>Client</b><br>MR. K. SHAW   |               |      |
| <b>Dwg No</b>   | <b>Scales</b> |      |
| KS2012/1   | 1:100         |      |
| Rev   | Date          |      |
|   | APRIL 2012    |      |
|  <b>SWINTON<br/>CONSTRUCTION<br/>LIMITED</b> |               |      |
| Griffin House, The Don Pottery Yard,<br>Swinton, Rotherham, S64 8AA. <b>NBC</b>                                                   |               |      |
| email - enquiries@swintonconstruction.fsnet.co.uk<br>Tel: 01709 588700 or 590503 Fax: 01709 571260                                |               |      |

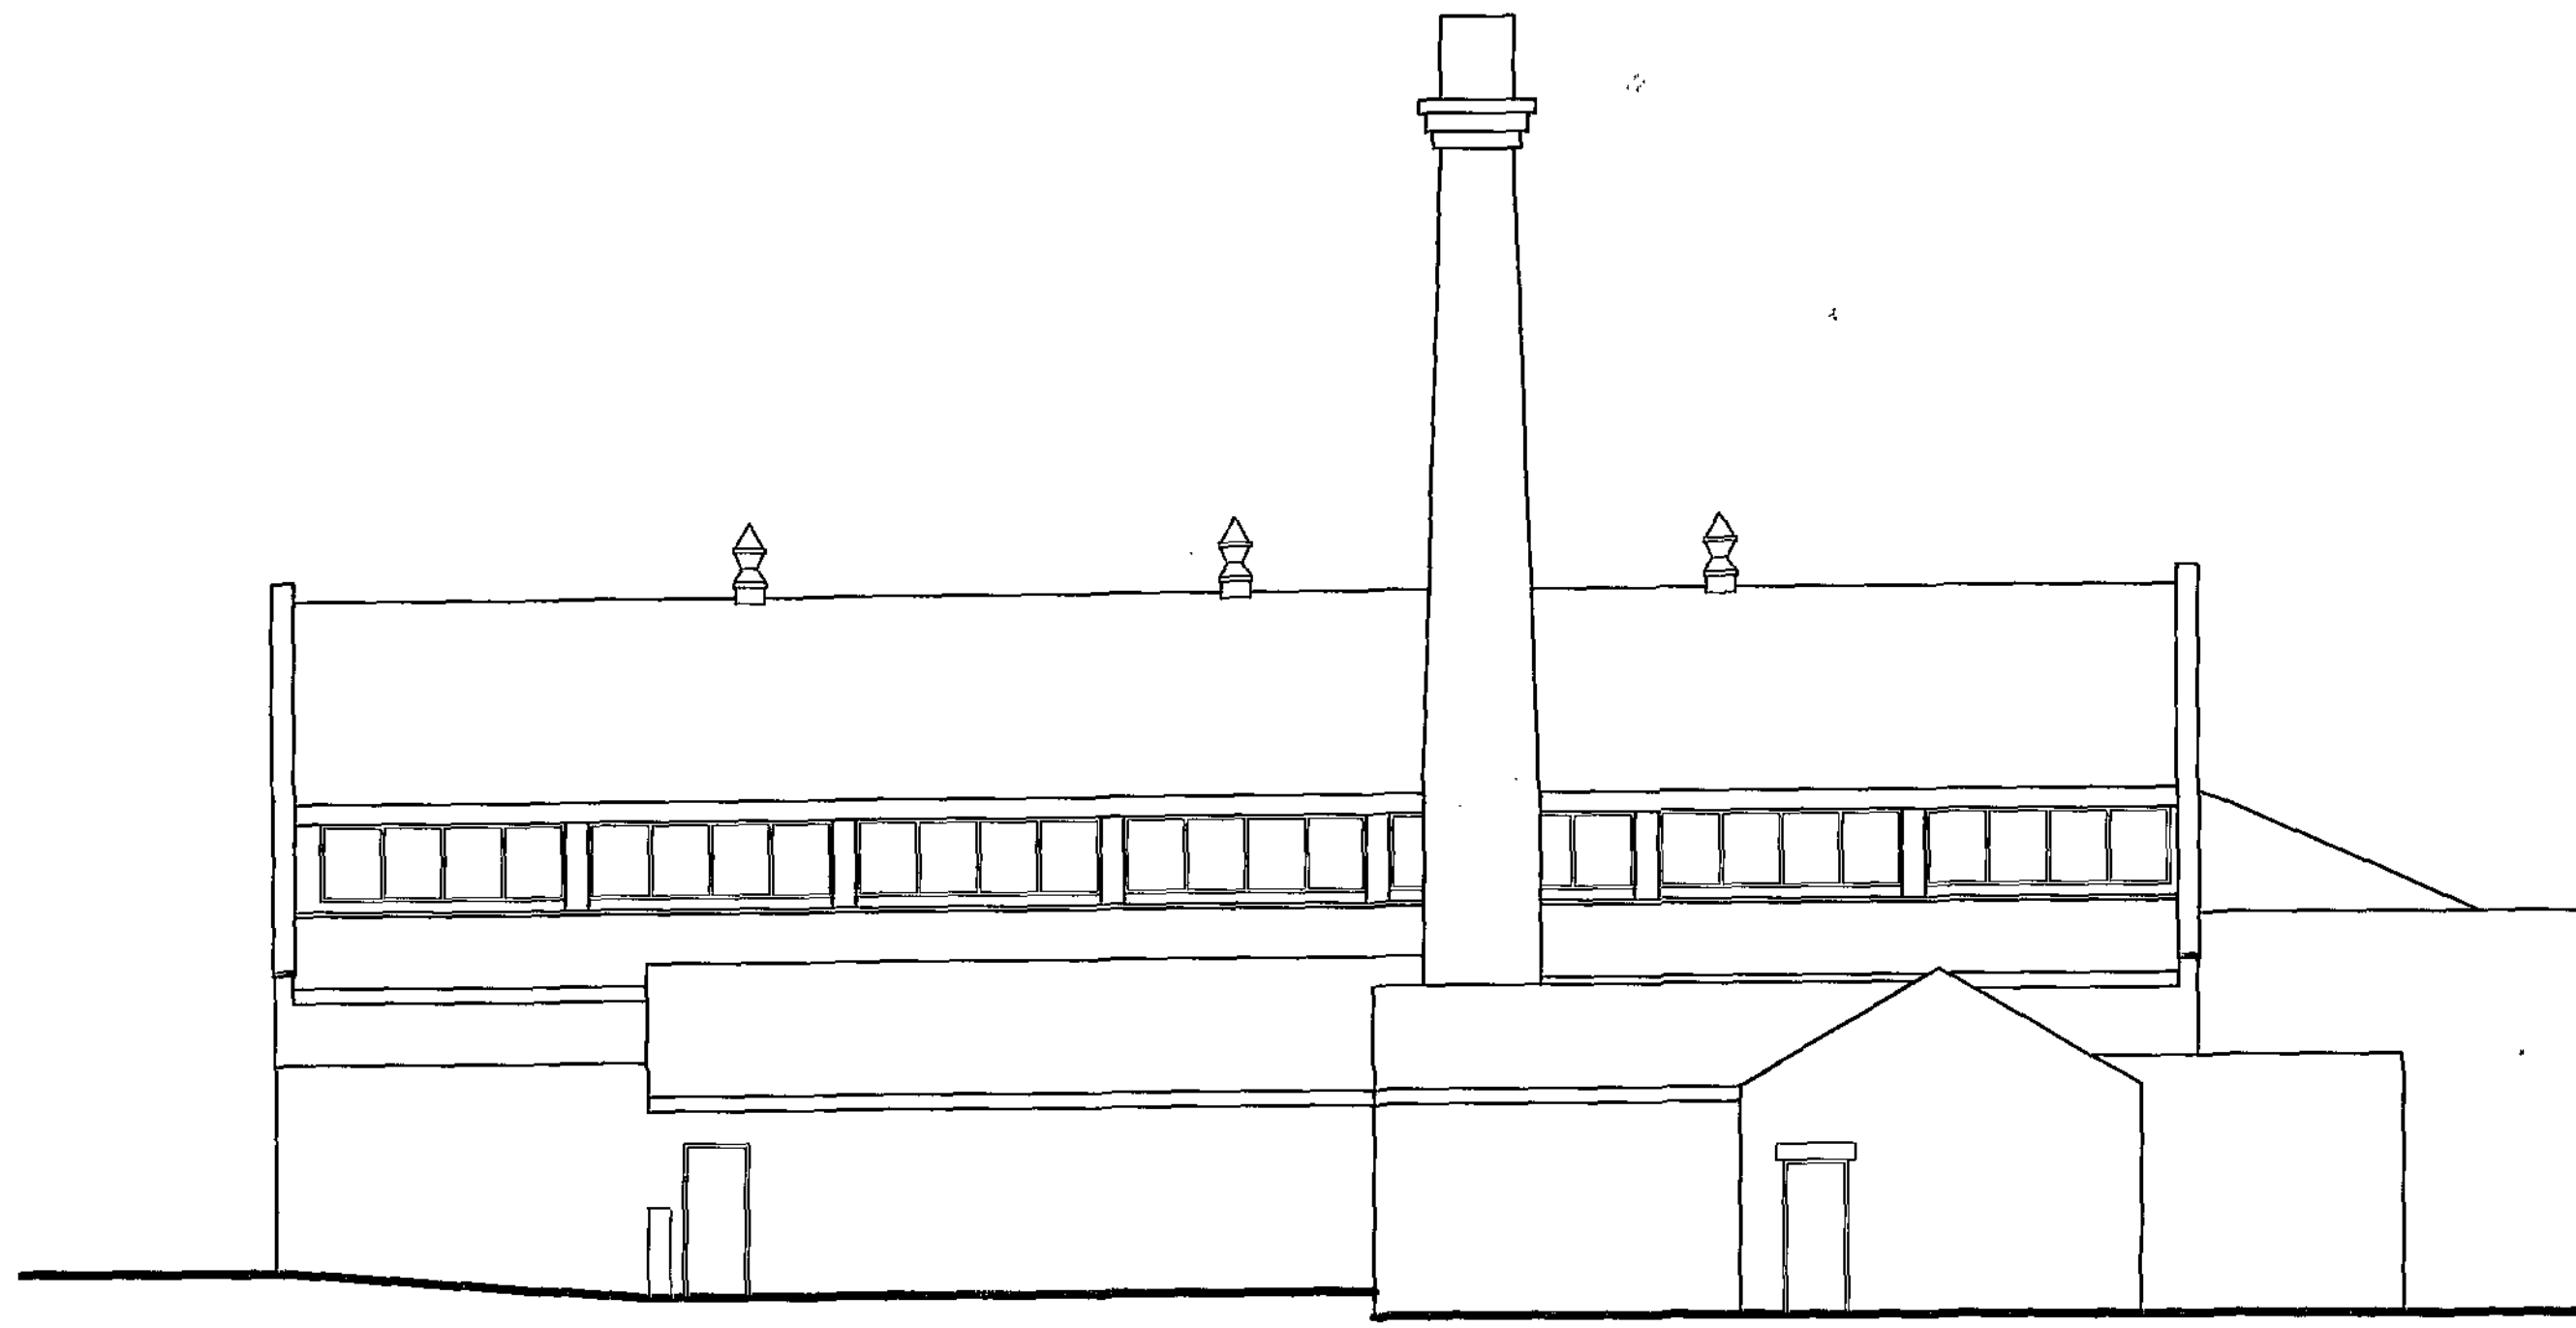

**EXISTING NORTH EAST ELEVATION**

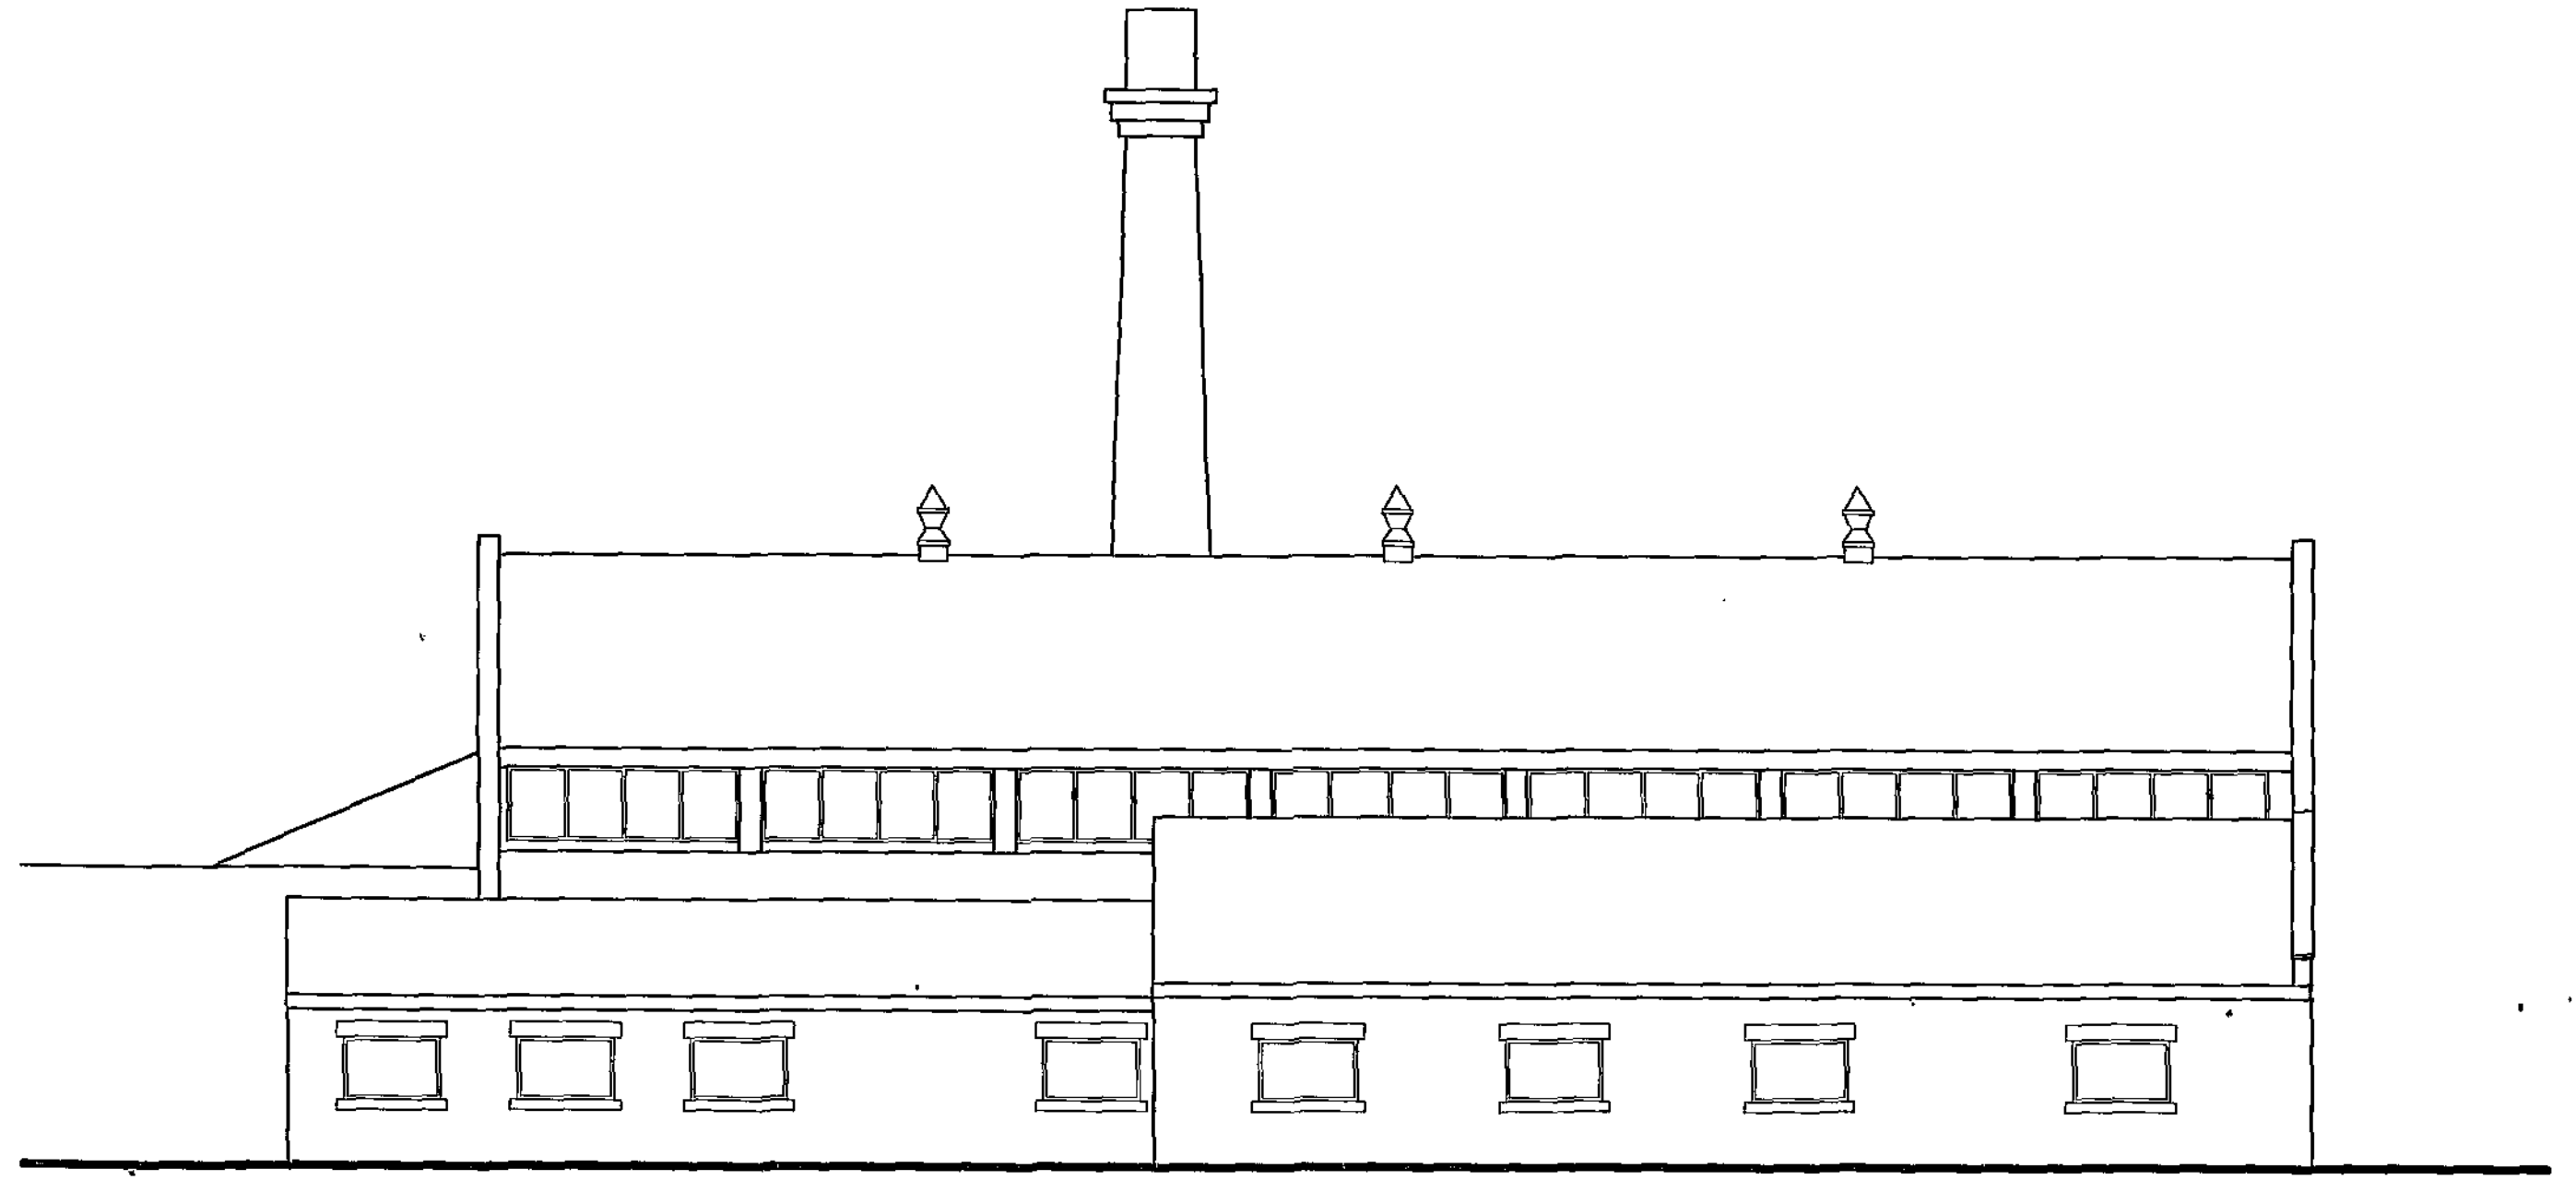


**EXISTING SOUTH WEST ELEVATION**

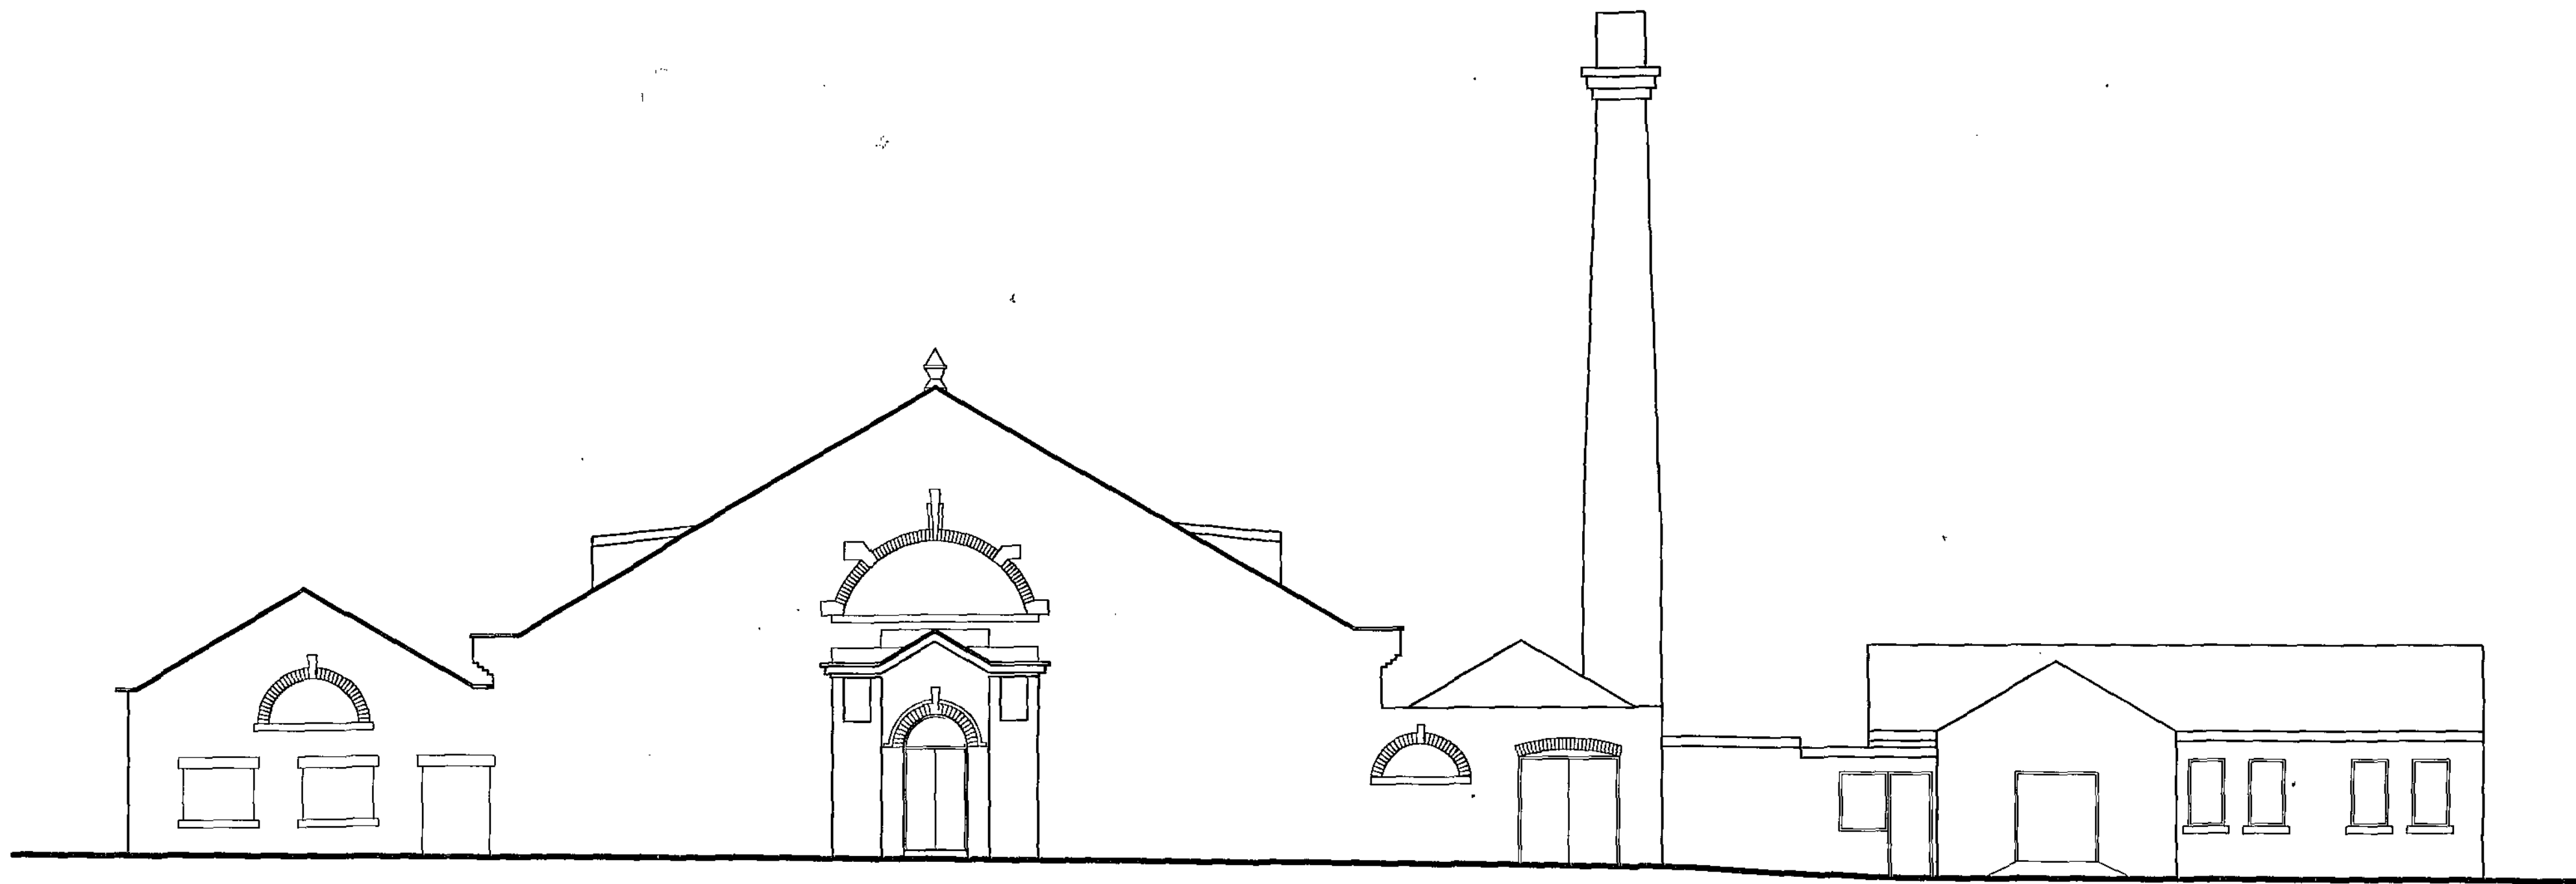


**EXISTING SOUTH EAST ELEVATION**

| Rev                                                                                 | Description | Date |
|-------------------------------------------------------------------------------------|-------------|------|
|                                                                                     |             |      |
| <b>Project</b><br>PROPOSED APARTMENTS<br>COLLINDRIDGE ROAD<br>WOMBWELL<br>BARNSELEY |             |      |
| <b>Client</b><br>MR. K. SHAW                                                        |             |      |
| <b>Dwg No</b><br>KC30120                                                            |             |      |
| <b>Scale</b><br>1:100                                                               |             |      |
| Rev                                                                                 | Date        |      |

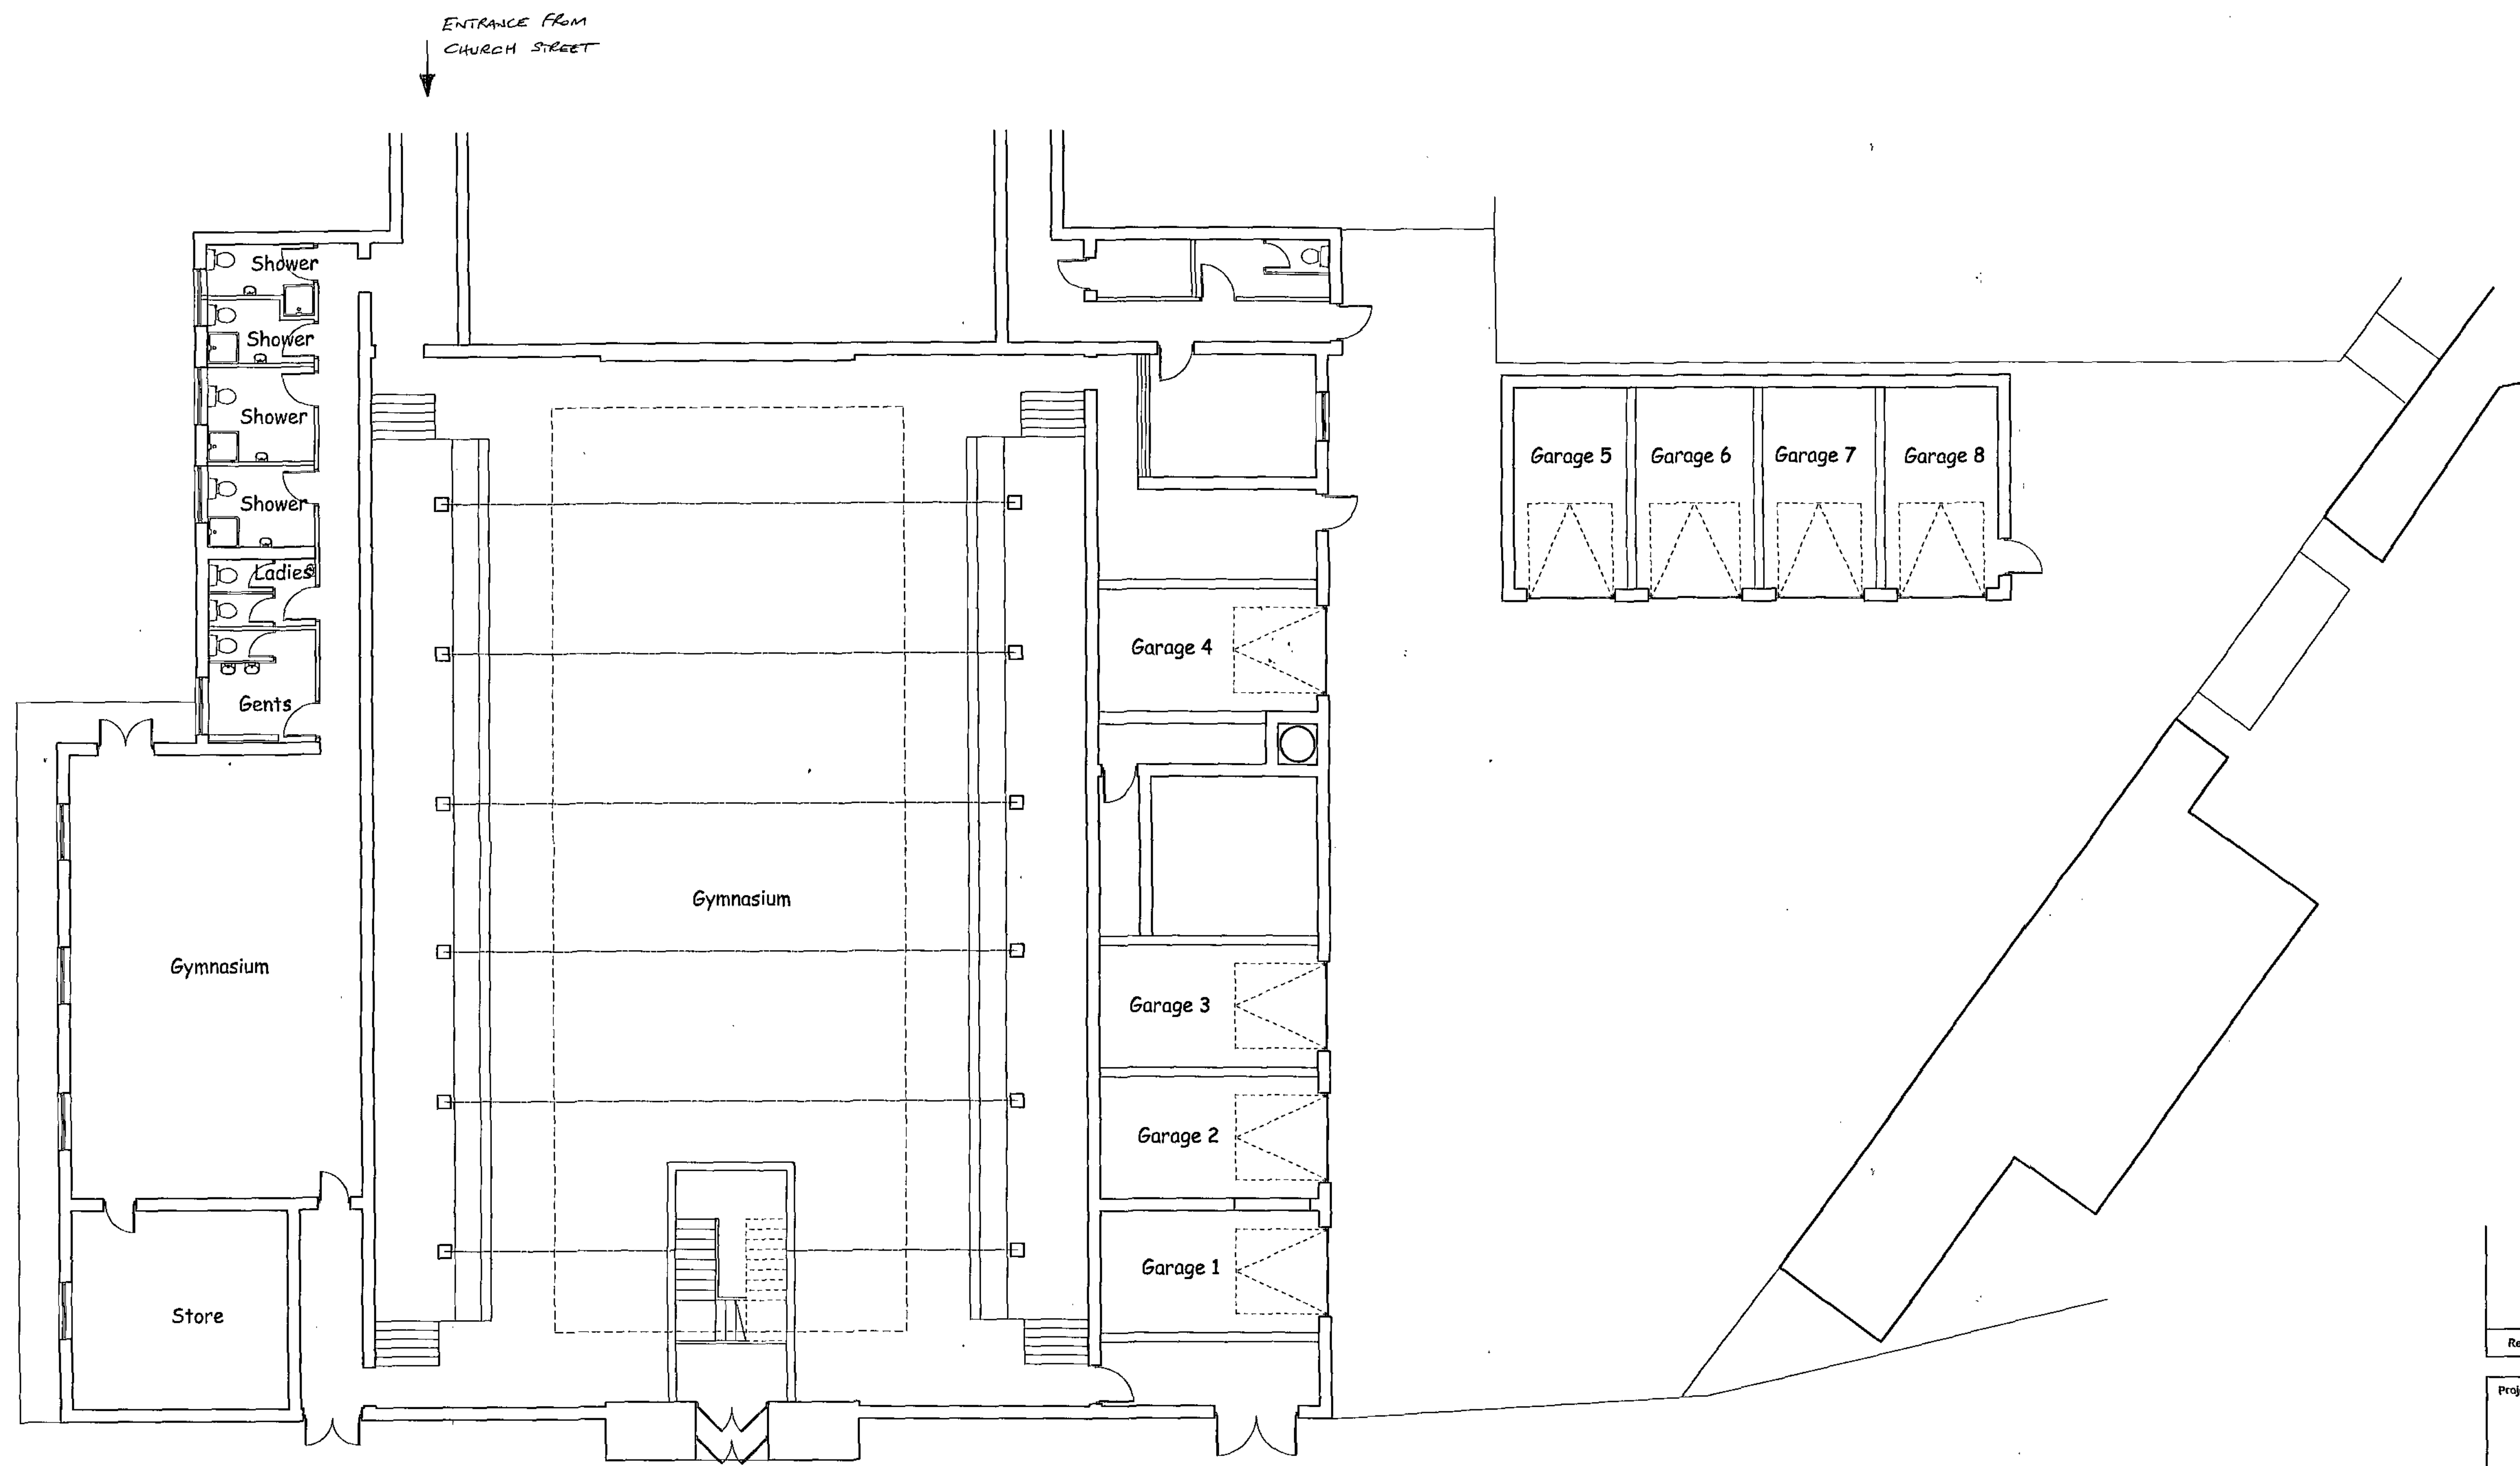


**PROPOSED GROUND FLOOR**


| Rev   | Description               | Date                   |
|---|---------------------------|------------------------|
| <b>Project</b><br>PROPOSED APARTMENTS<br>COLLINDRIDGE ROAD<br>WOMBWELL<br>BARNSELEY                               |                           |                        |
| <b>Client</b><br>Mr. K. SHAW                                                                                      |                           |                        |
| <b>Dwg No</b><br>KS2012/3                                                                                         |                           | <b>Scale</b><br>1: 100 |
| <b>Rev</b>   | <b>Date</b><br>APRIL 2012 |                        |
| <div style="display: flex; align-items: center;"> <div> <b>SWINTON<br/>CONSTRUCTION<br/>LIMITED</b> </div> </div> |                           |                        |
| Griffin House, The Don Pottery Yard,<br>Swinton, Rotherham, S64 8AA.                                              |                           |                        |
| email :- enquiries@swintonconstruction.fsnet.co.uk<br>Tel: 01709 588700 or 590503 Fax: 01709 571260               |                           |                        |

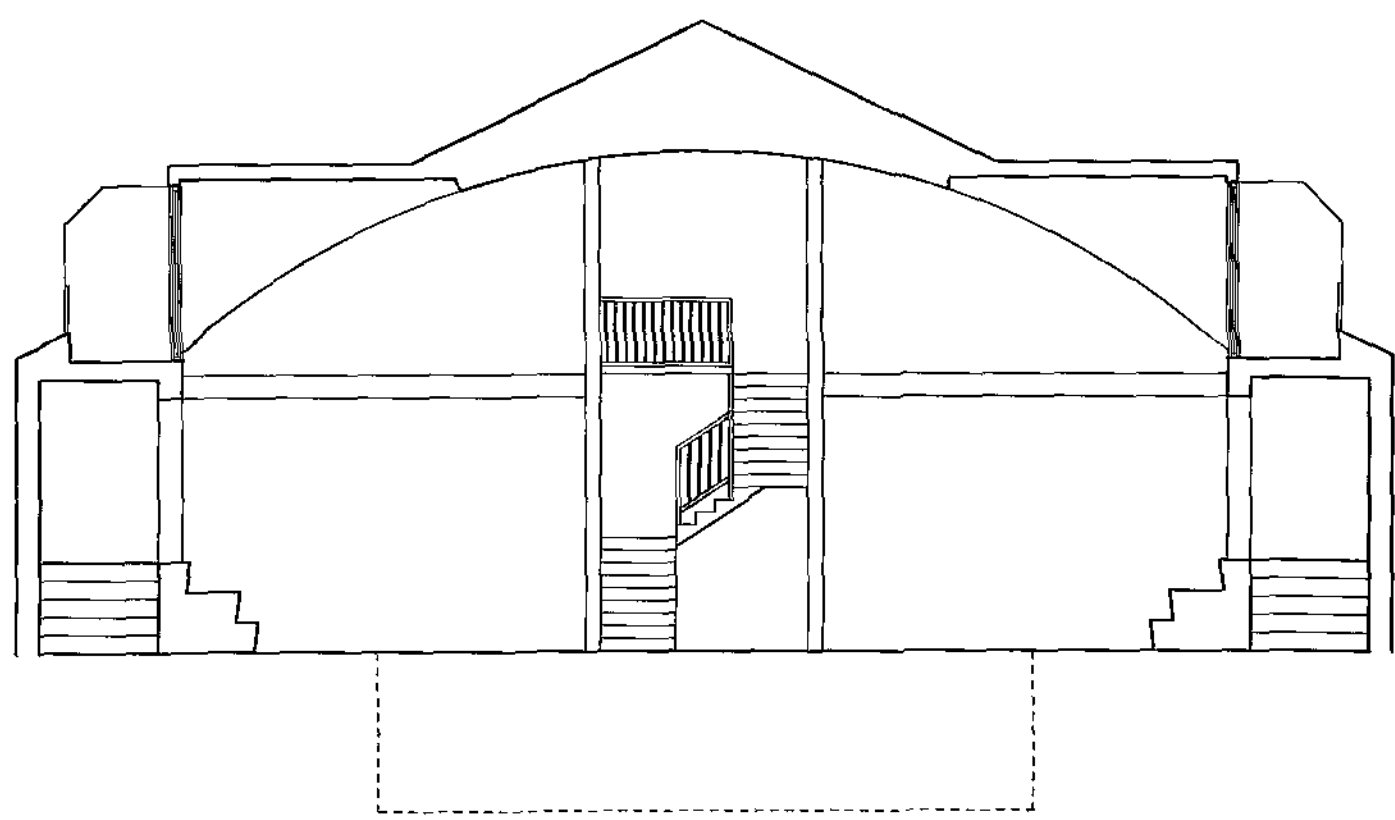


PROPOSED SECTION

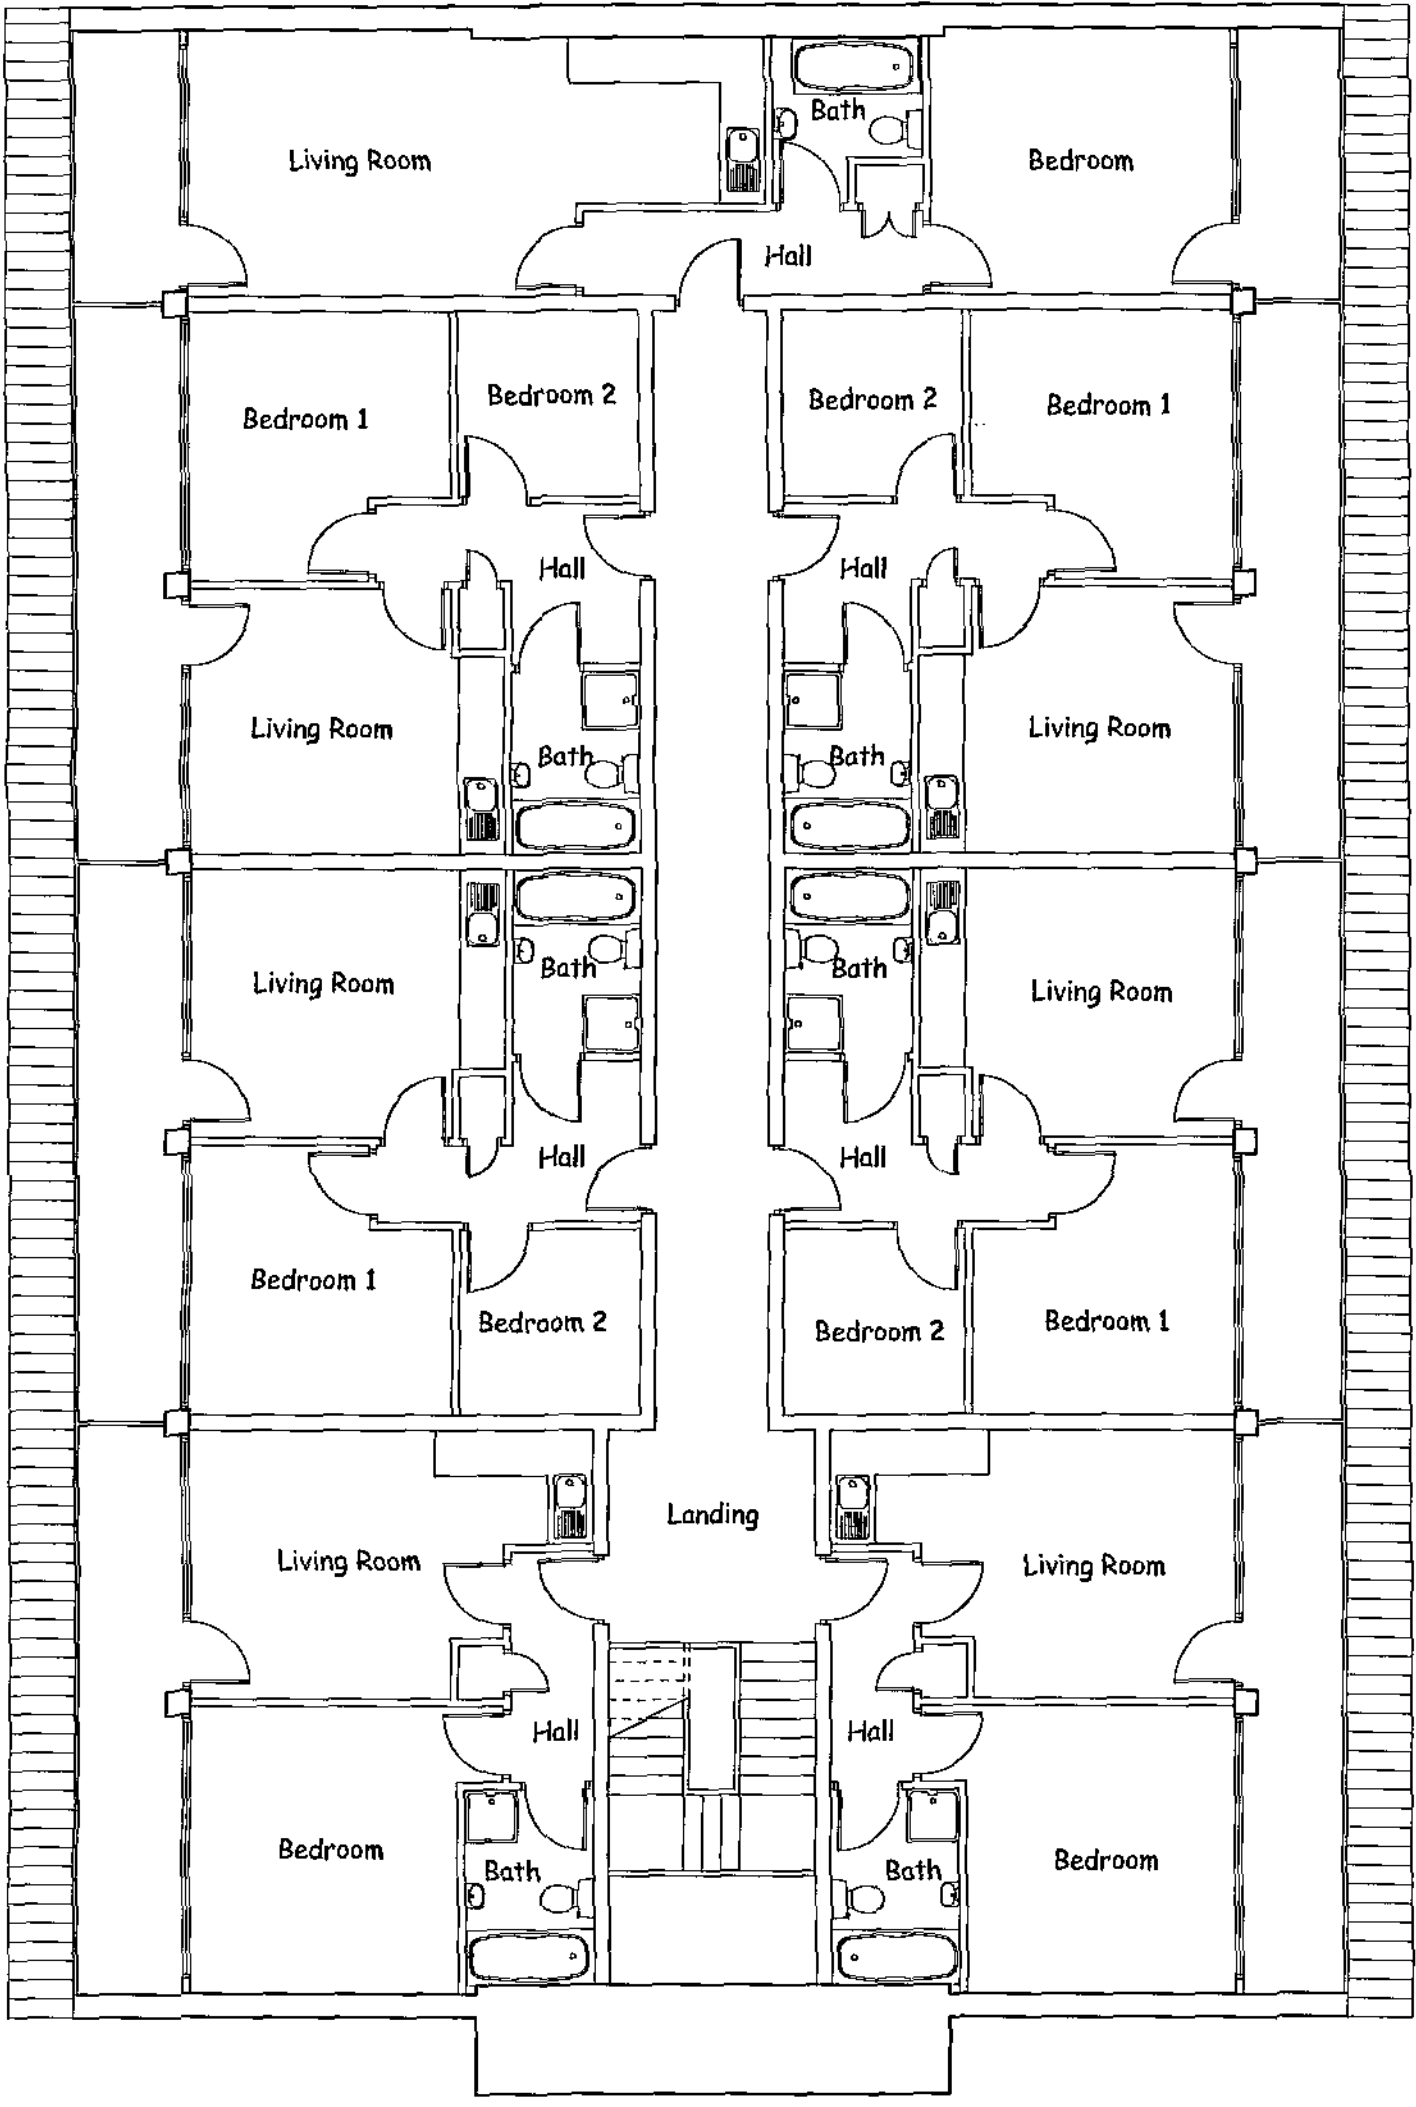


FIRST FLOOR

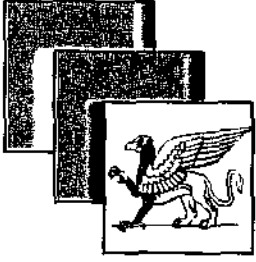
|   |                 |      |
|---|-----------------|------|
|   |                 |      |
| Rev   | Description     | Date |
| Project<br>PROPOSED APARTMENTS<br>COLLINDRIDGE ROAD<br>WOMBWELL<br>BARNSELEY                                                                               |                 |      |
| Client<br>MR. K. SHAW   |                 |      |
| Draw No   | Scale<br>1: 100 |      |
| KS2012/4   | Rev             | Date |
|   | APRIL 2012      |      |
|  <b>SWINTON<br/>CONSTRUCTION<br/>LIMITED</b>                          |                 |      |
| Griffin House, The Don Pottery Yard,<br>Swinton, Rotherham, S64 8AA.  |                 |      |
| email :- enquiries@swintonconstruction.fsnet.co.uk<br>Tel: 01709 588700 or 590503 Fax: 01709 571260                                                        |                 |      |

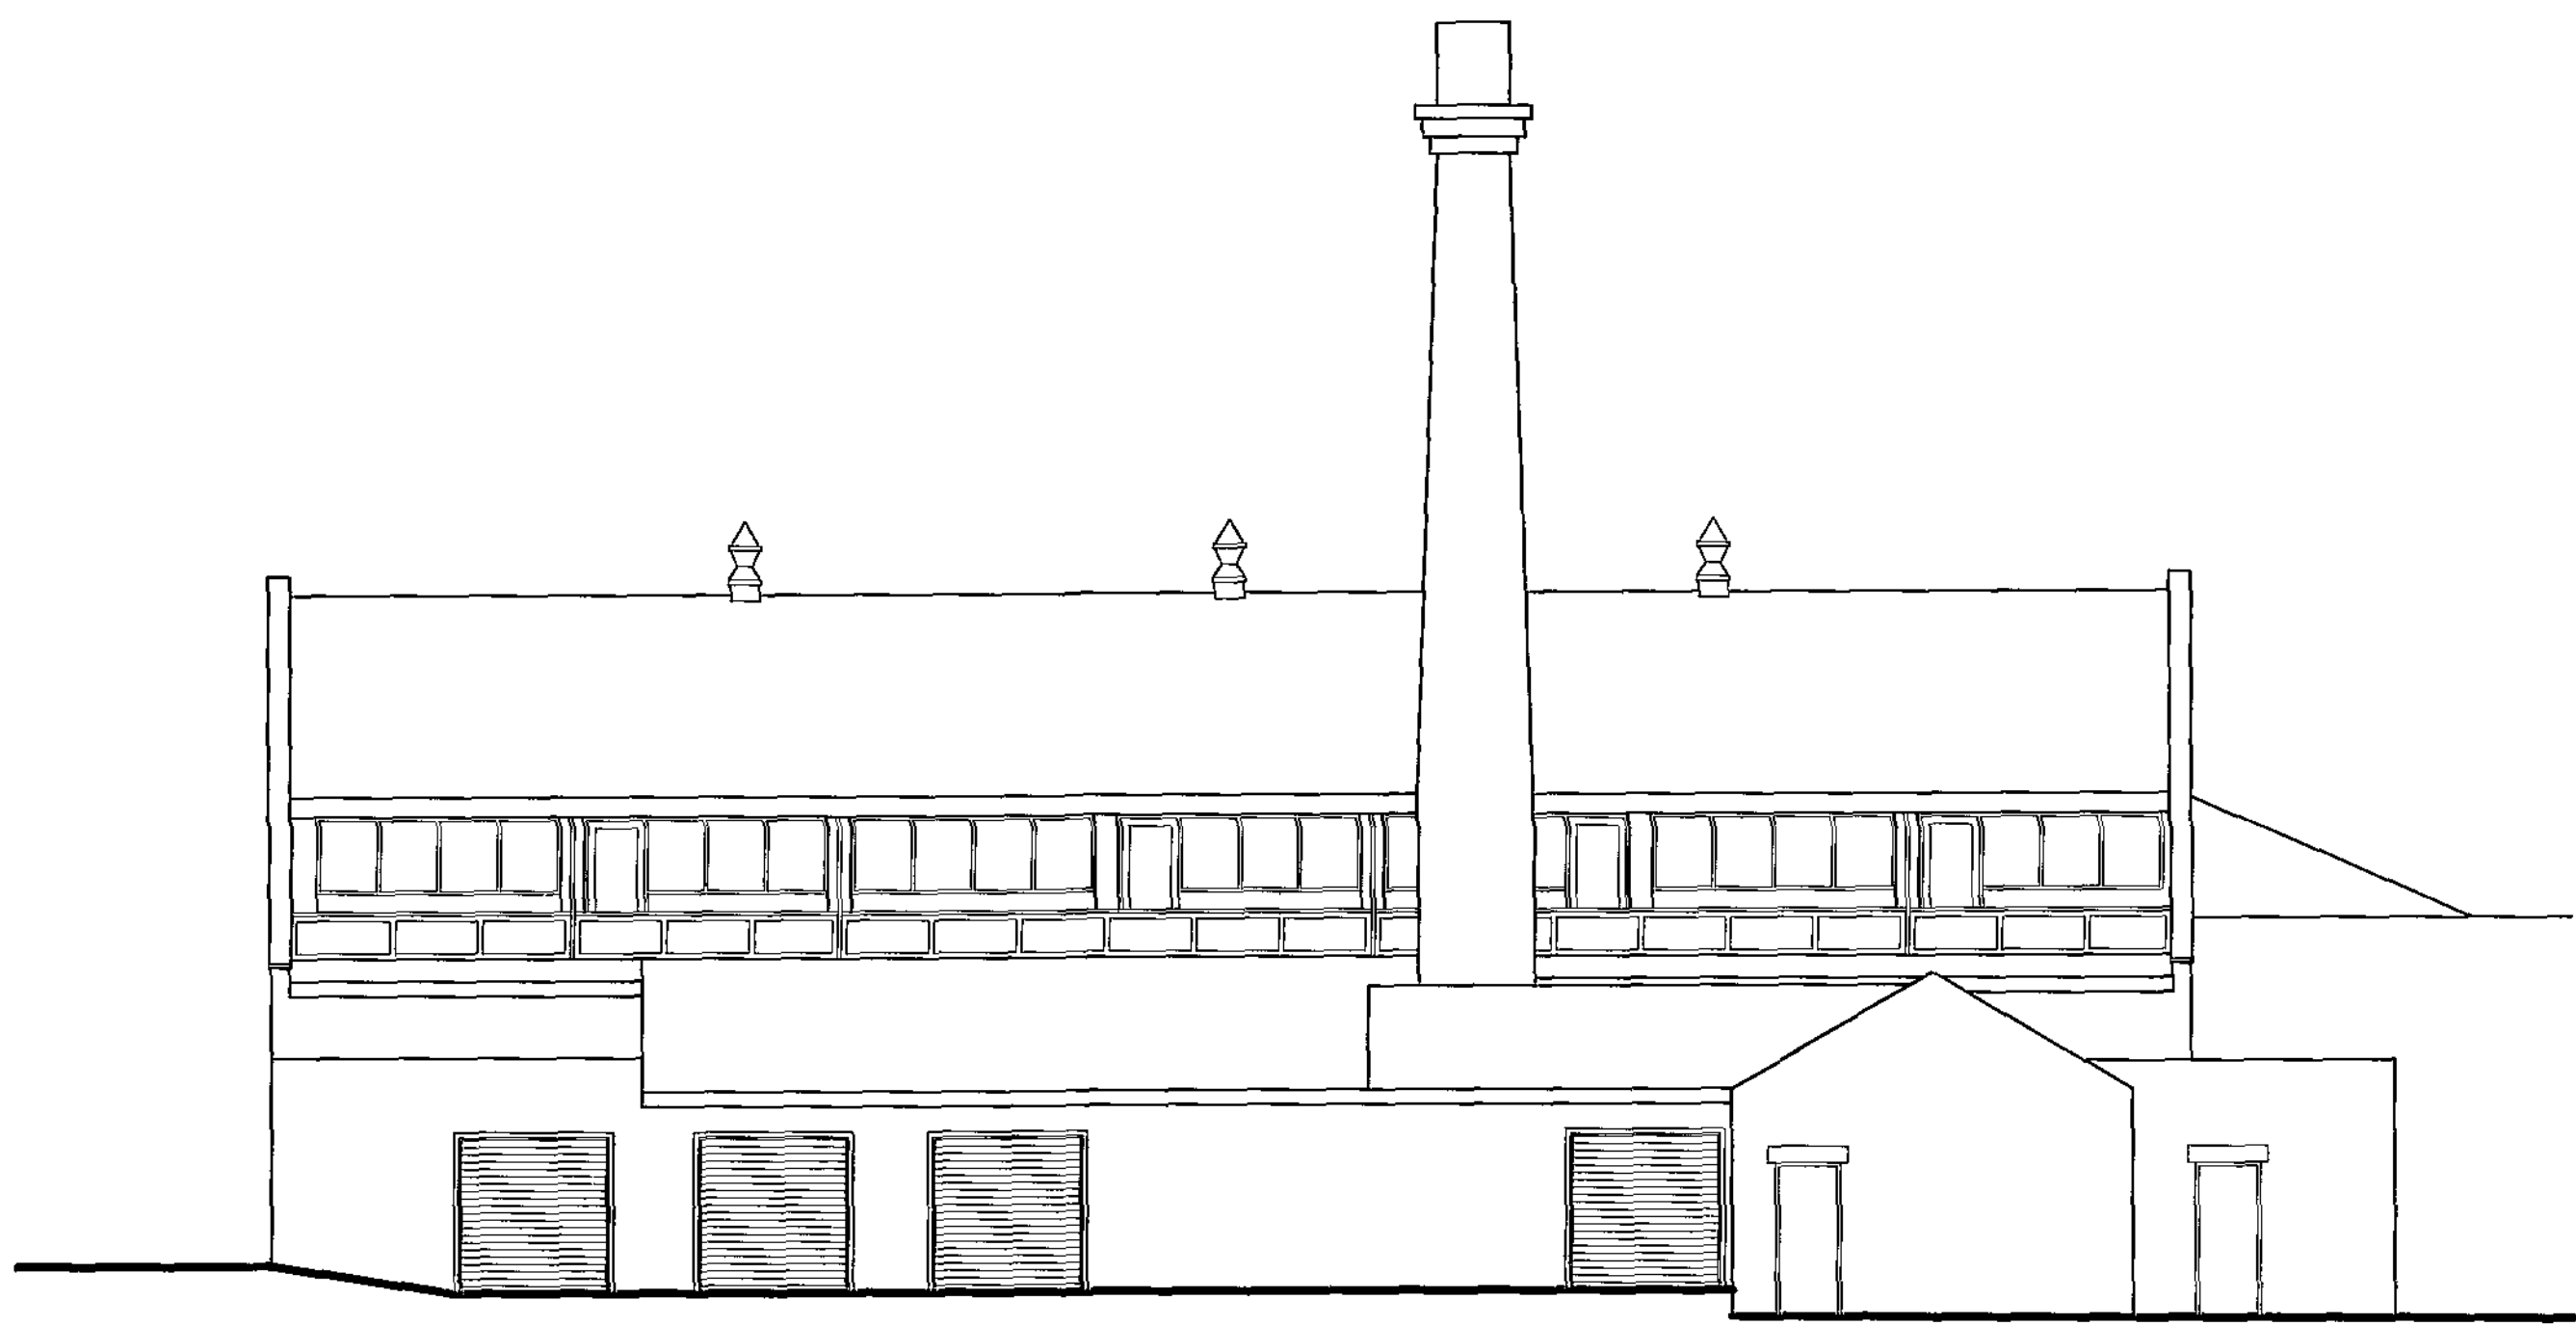

**PROPOSED NORTH EAST ELEVATION**

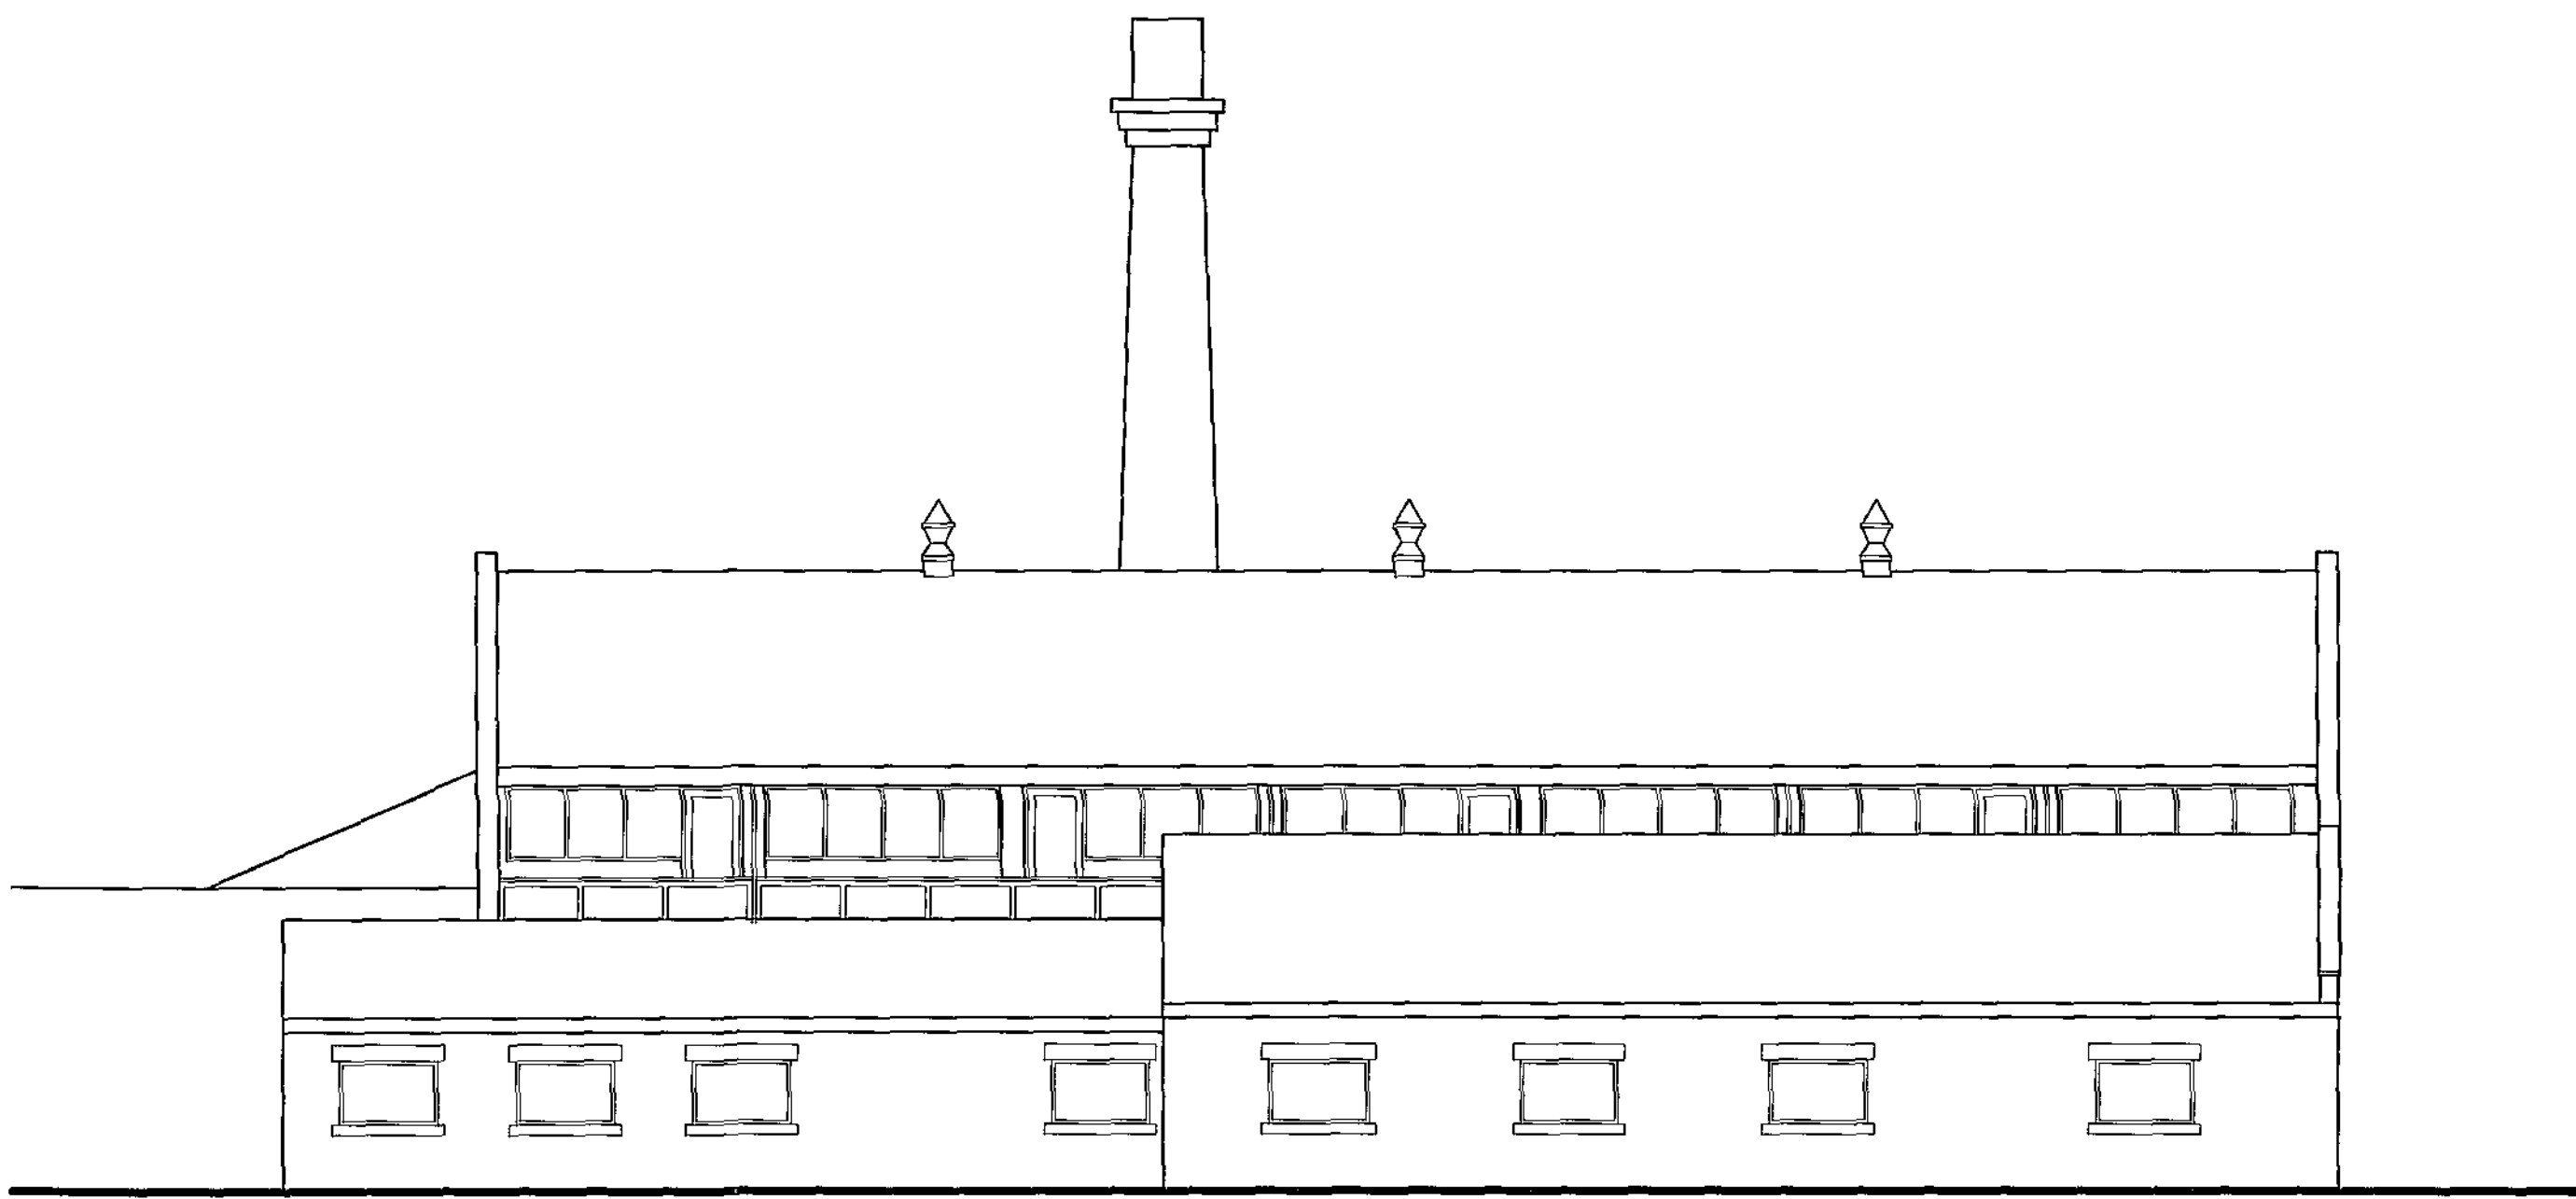

**PROPOSED SOUTH WEST ELEVATION**

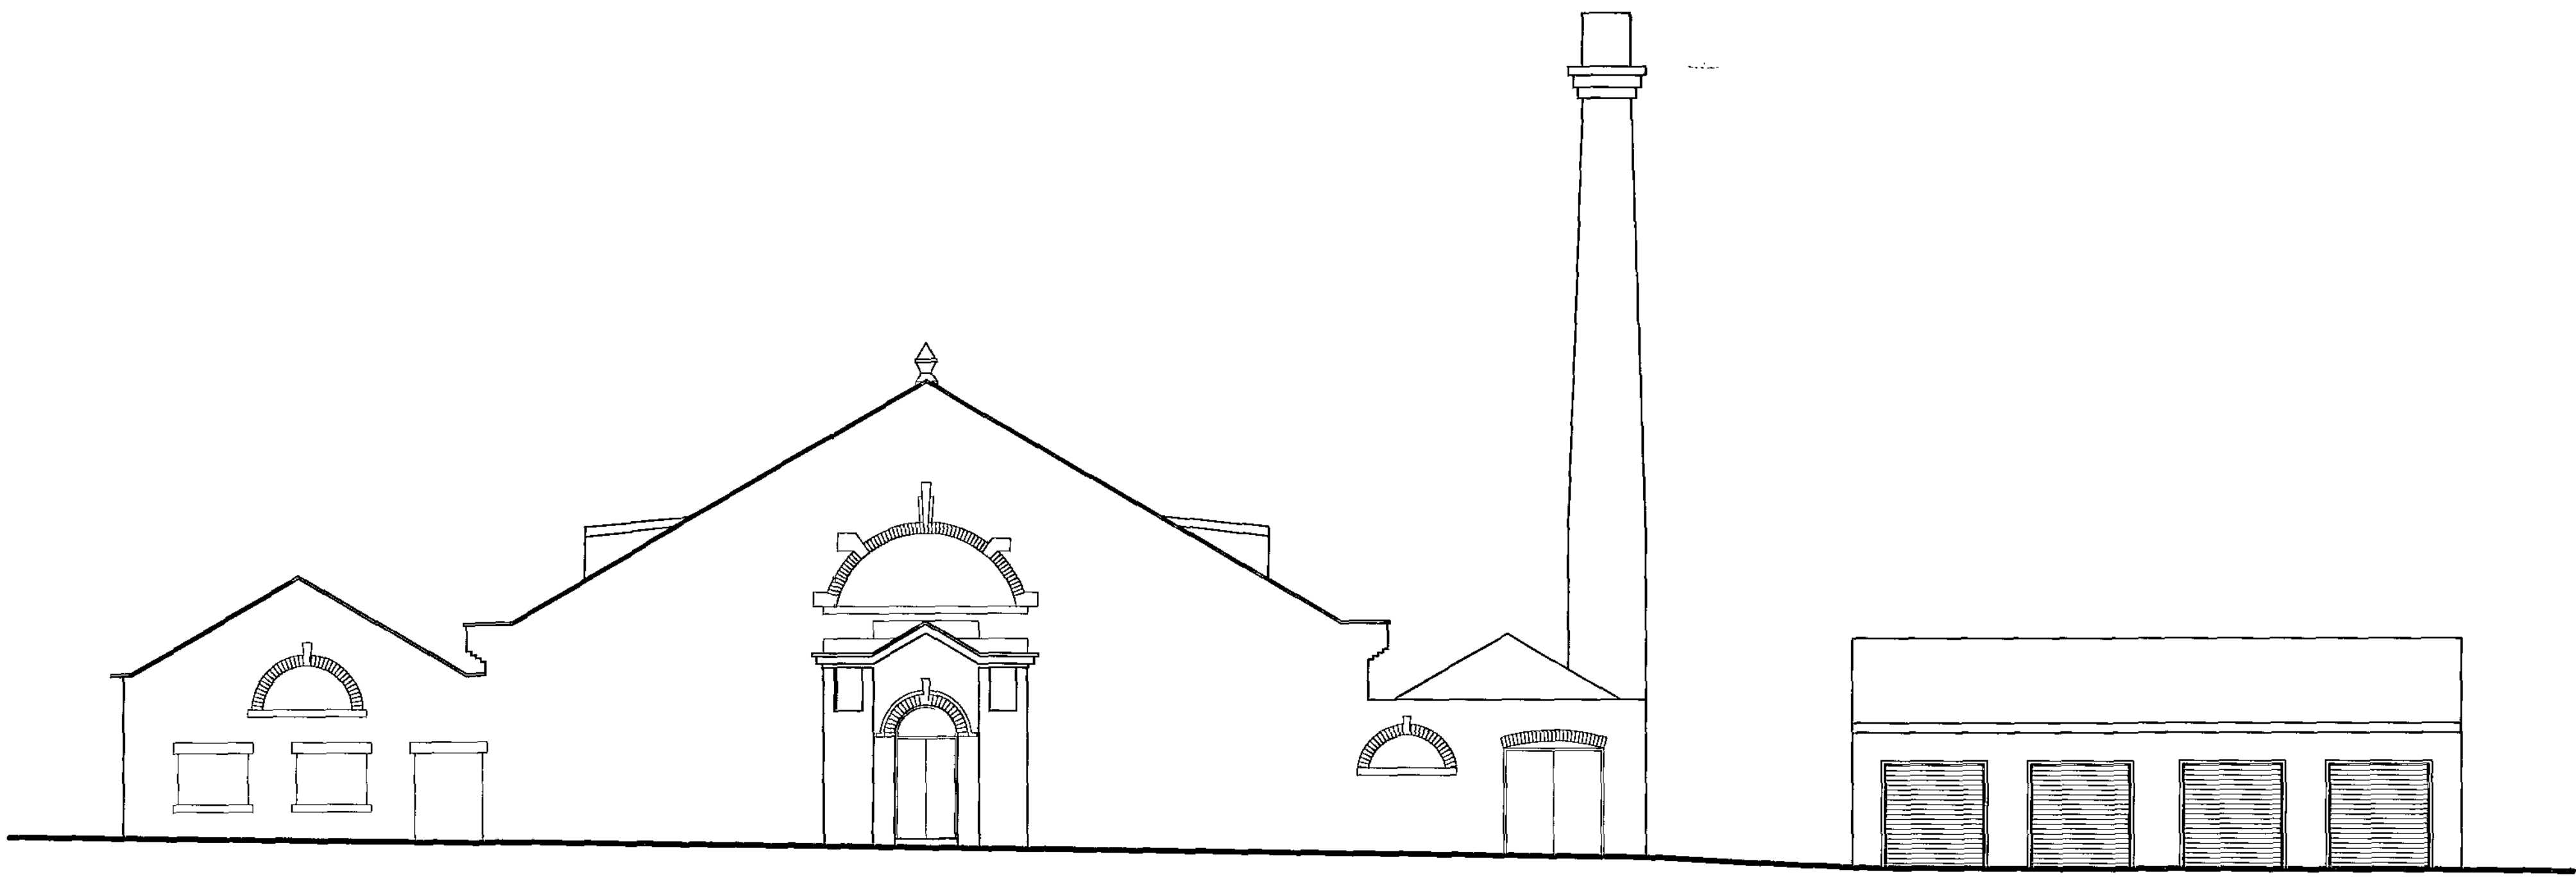

**PROPOSED SOUTH EAST ELEVATION**

| Rev   | Description | Date                      |
|---|-------------|---------------------------|
| <b>Project</b><br>PROPOSED APARTMENTS<br>COLLINDRIDGE ROAD<br>WOMBWELL<br>BARNSELEY                                               |             |                           |
| <b>Client</b><br>Mr. K. SHAW   |             |                           |
| <b>Draw No</b><br>KS2012/5   |             | <b>Scale</b><br>1:100     |
| <b>Rev</b><br>1   |             | <b>Date</b><br>APRIL 2012 |
|  <b>SWINTON<br/>CONSTRUCTION<br/>LIMITED</b> |             |                           |
| Griffin House, The Don Pottery Yard,<br>Swinton, Rotherham, S64 8AA. <b>N1BC</b>                                                  |             |                           |
| email :- enquiries@swintonconstruction.fsnet.co.uk<br>Tel: 01709 588700 or 590503 Fax: 01709 571260                               |             |                           |