


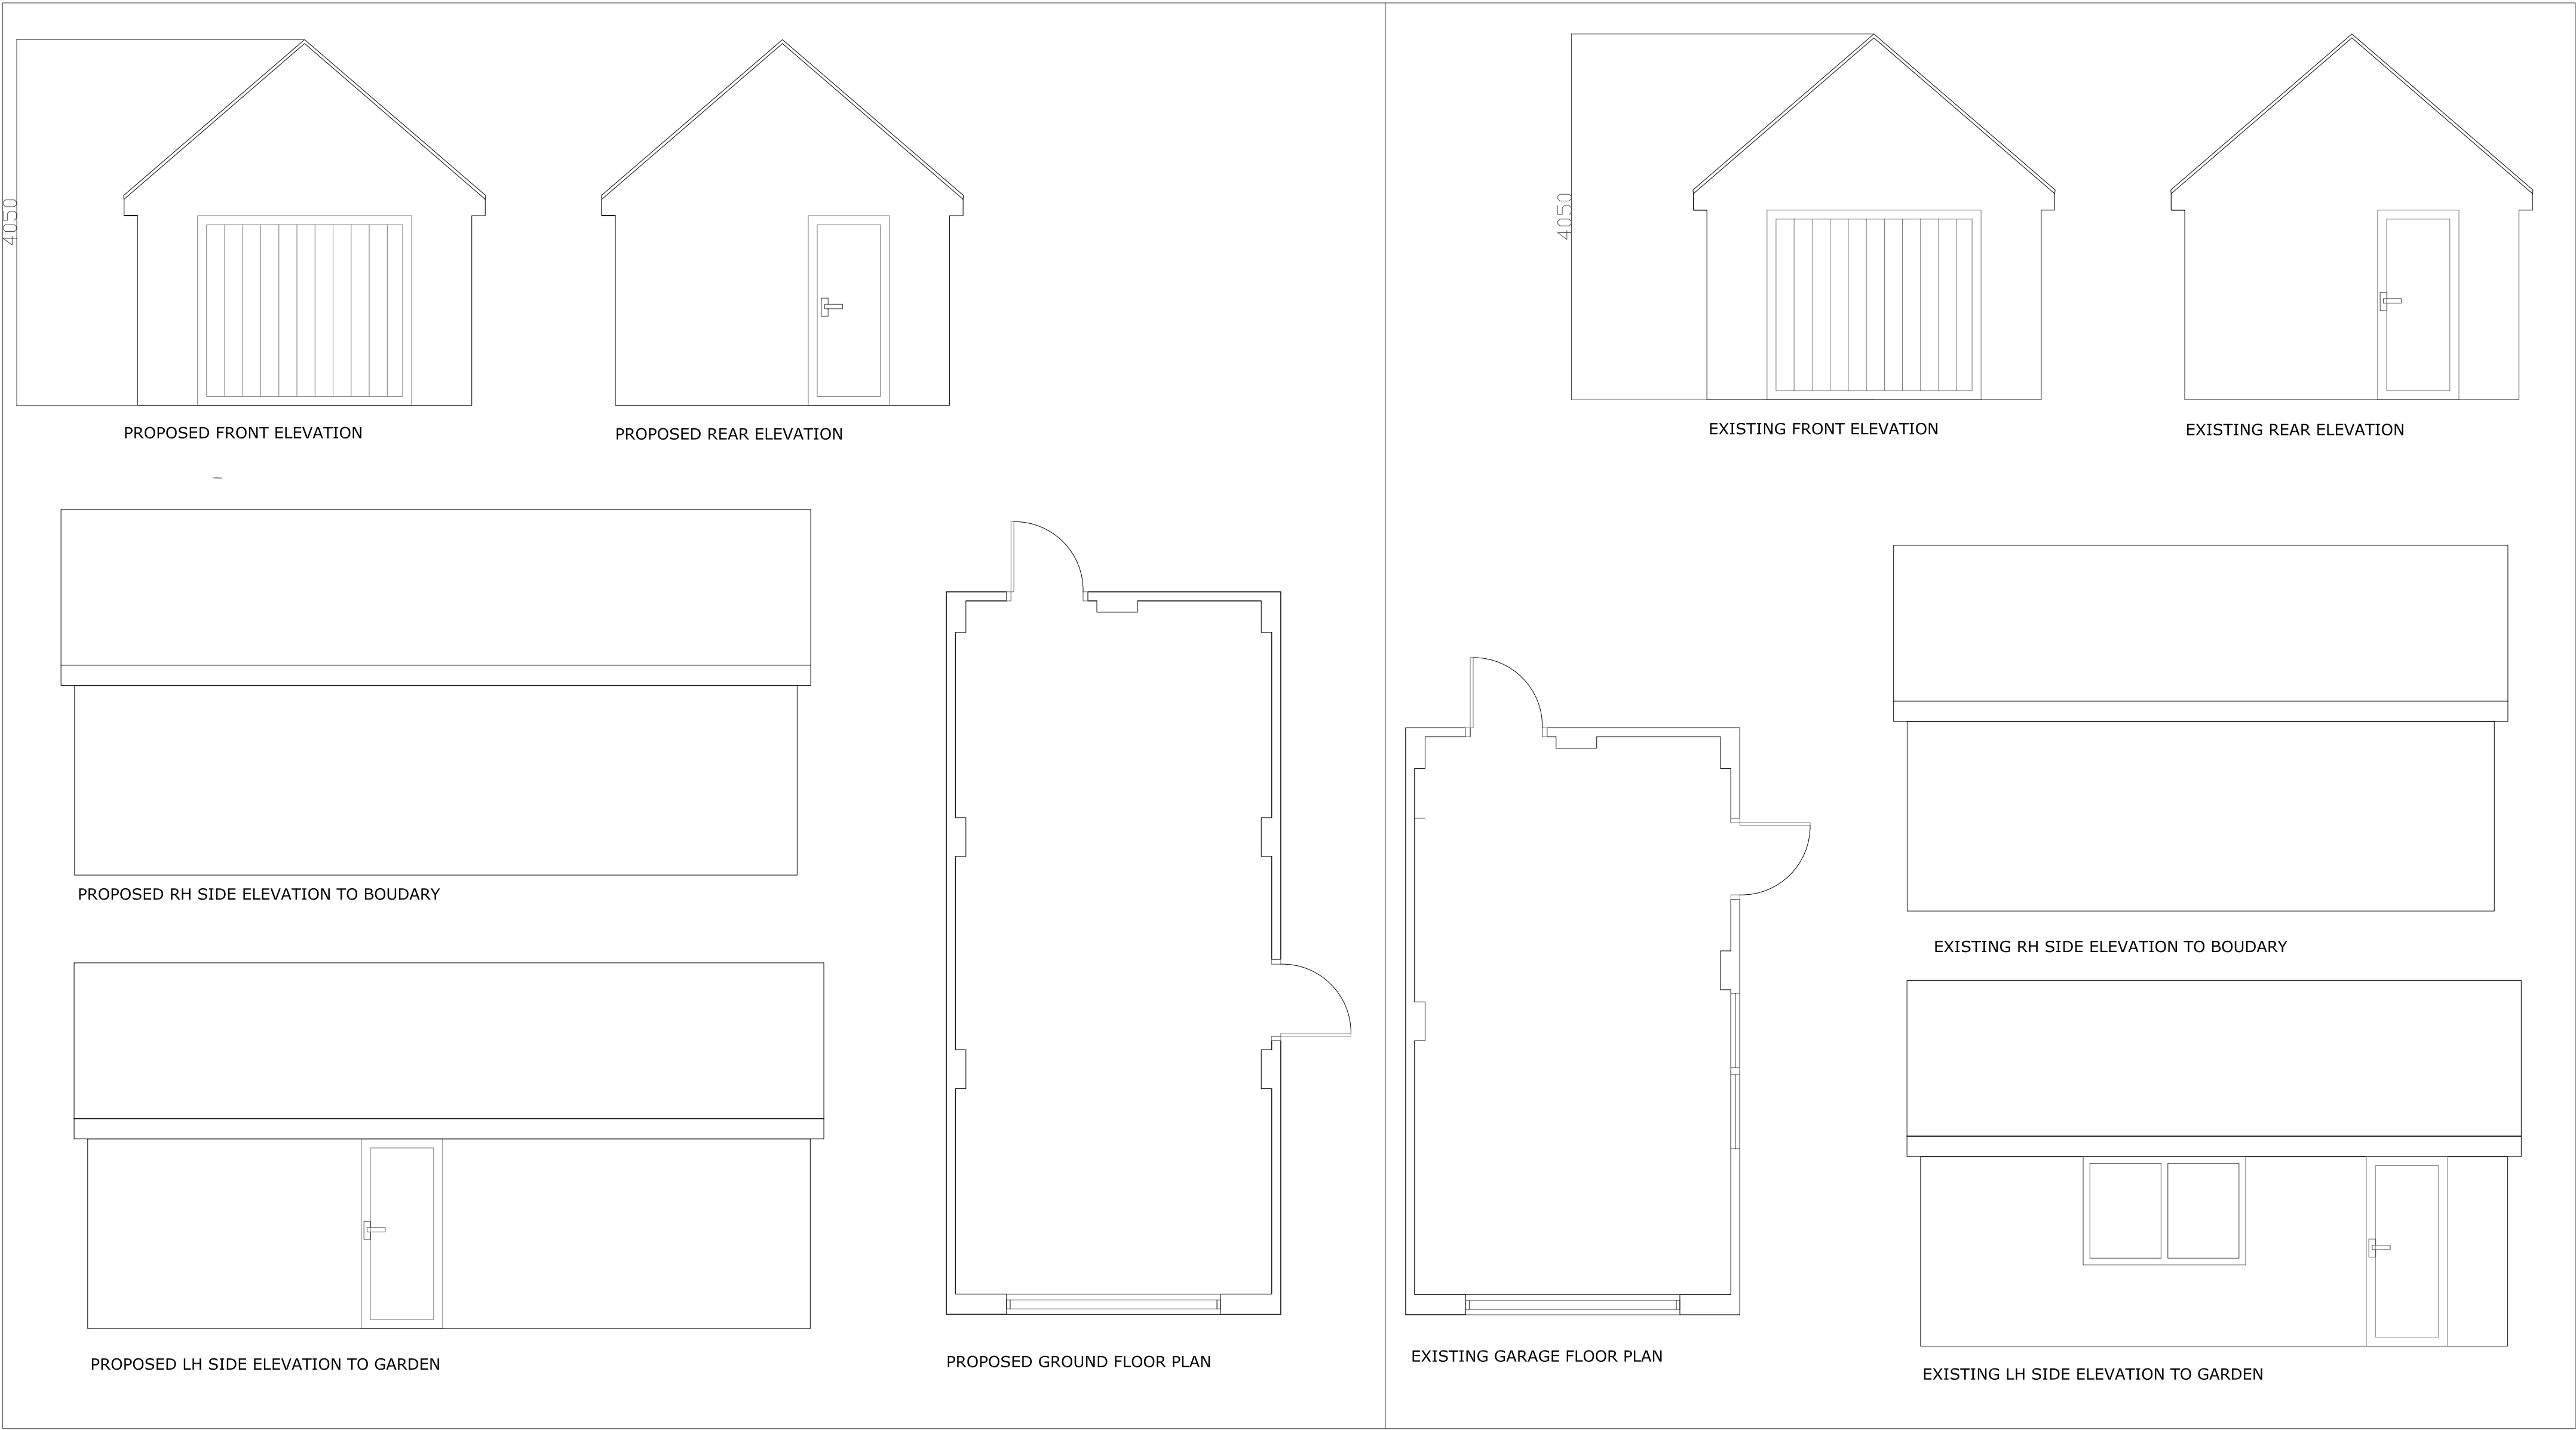

PROPOSED MATERIALS

FACING BRICKWORK TO MATCH DWELLING
CONCRETE INTERLOCKING TILES TO MATCH EXISTING DWELLING
WHITE UPVC WINDOWS AND DOORS TO MATCH THE EXISTING DWELLING

EXISTING MATERIALS

COURSED STONE
CORREGATED SHEET ROOFING (POSSIBLY ASBESTOS - TO BE CONFIRMED BY CONTRACTOR)
TIMBER WINDOWS AND DOORS TO SIDE AND REAR
WHITE UPVC DOORS TO FRONT ELEVATION

SITE	
34 MORTIMER ROAD, CUBLEY	
CLIENT	
MR S RICHARDSON	
DRAWING TITLE	
PROPOSED & EXISTING GARAGE PLANS & ELEVATIONS	
DRAWING NO. 44.04	SCALE 1:50 @A2
DATE 27/07/2021	REVISION /