
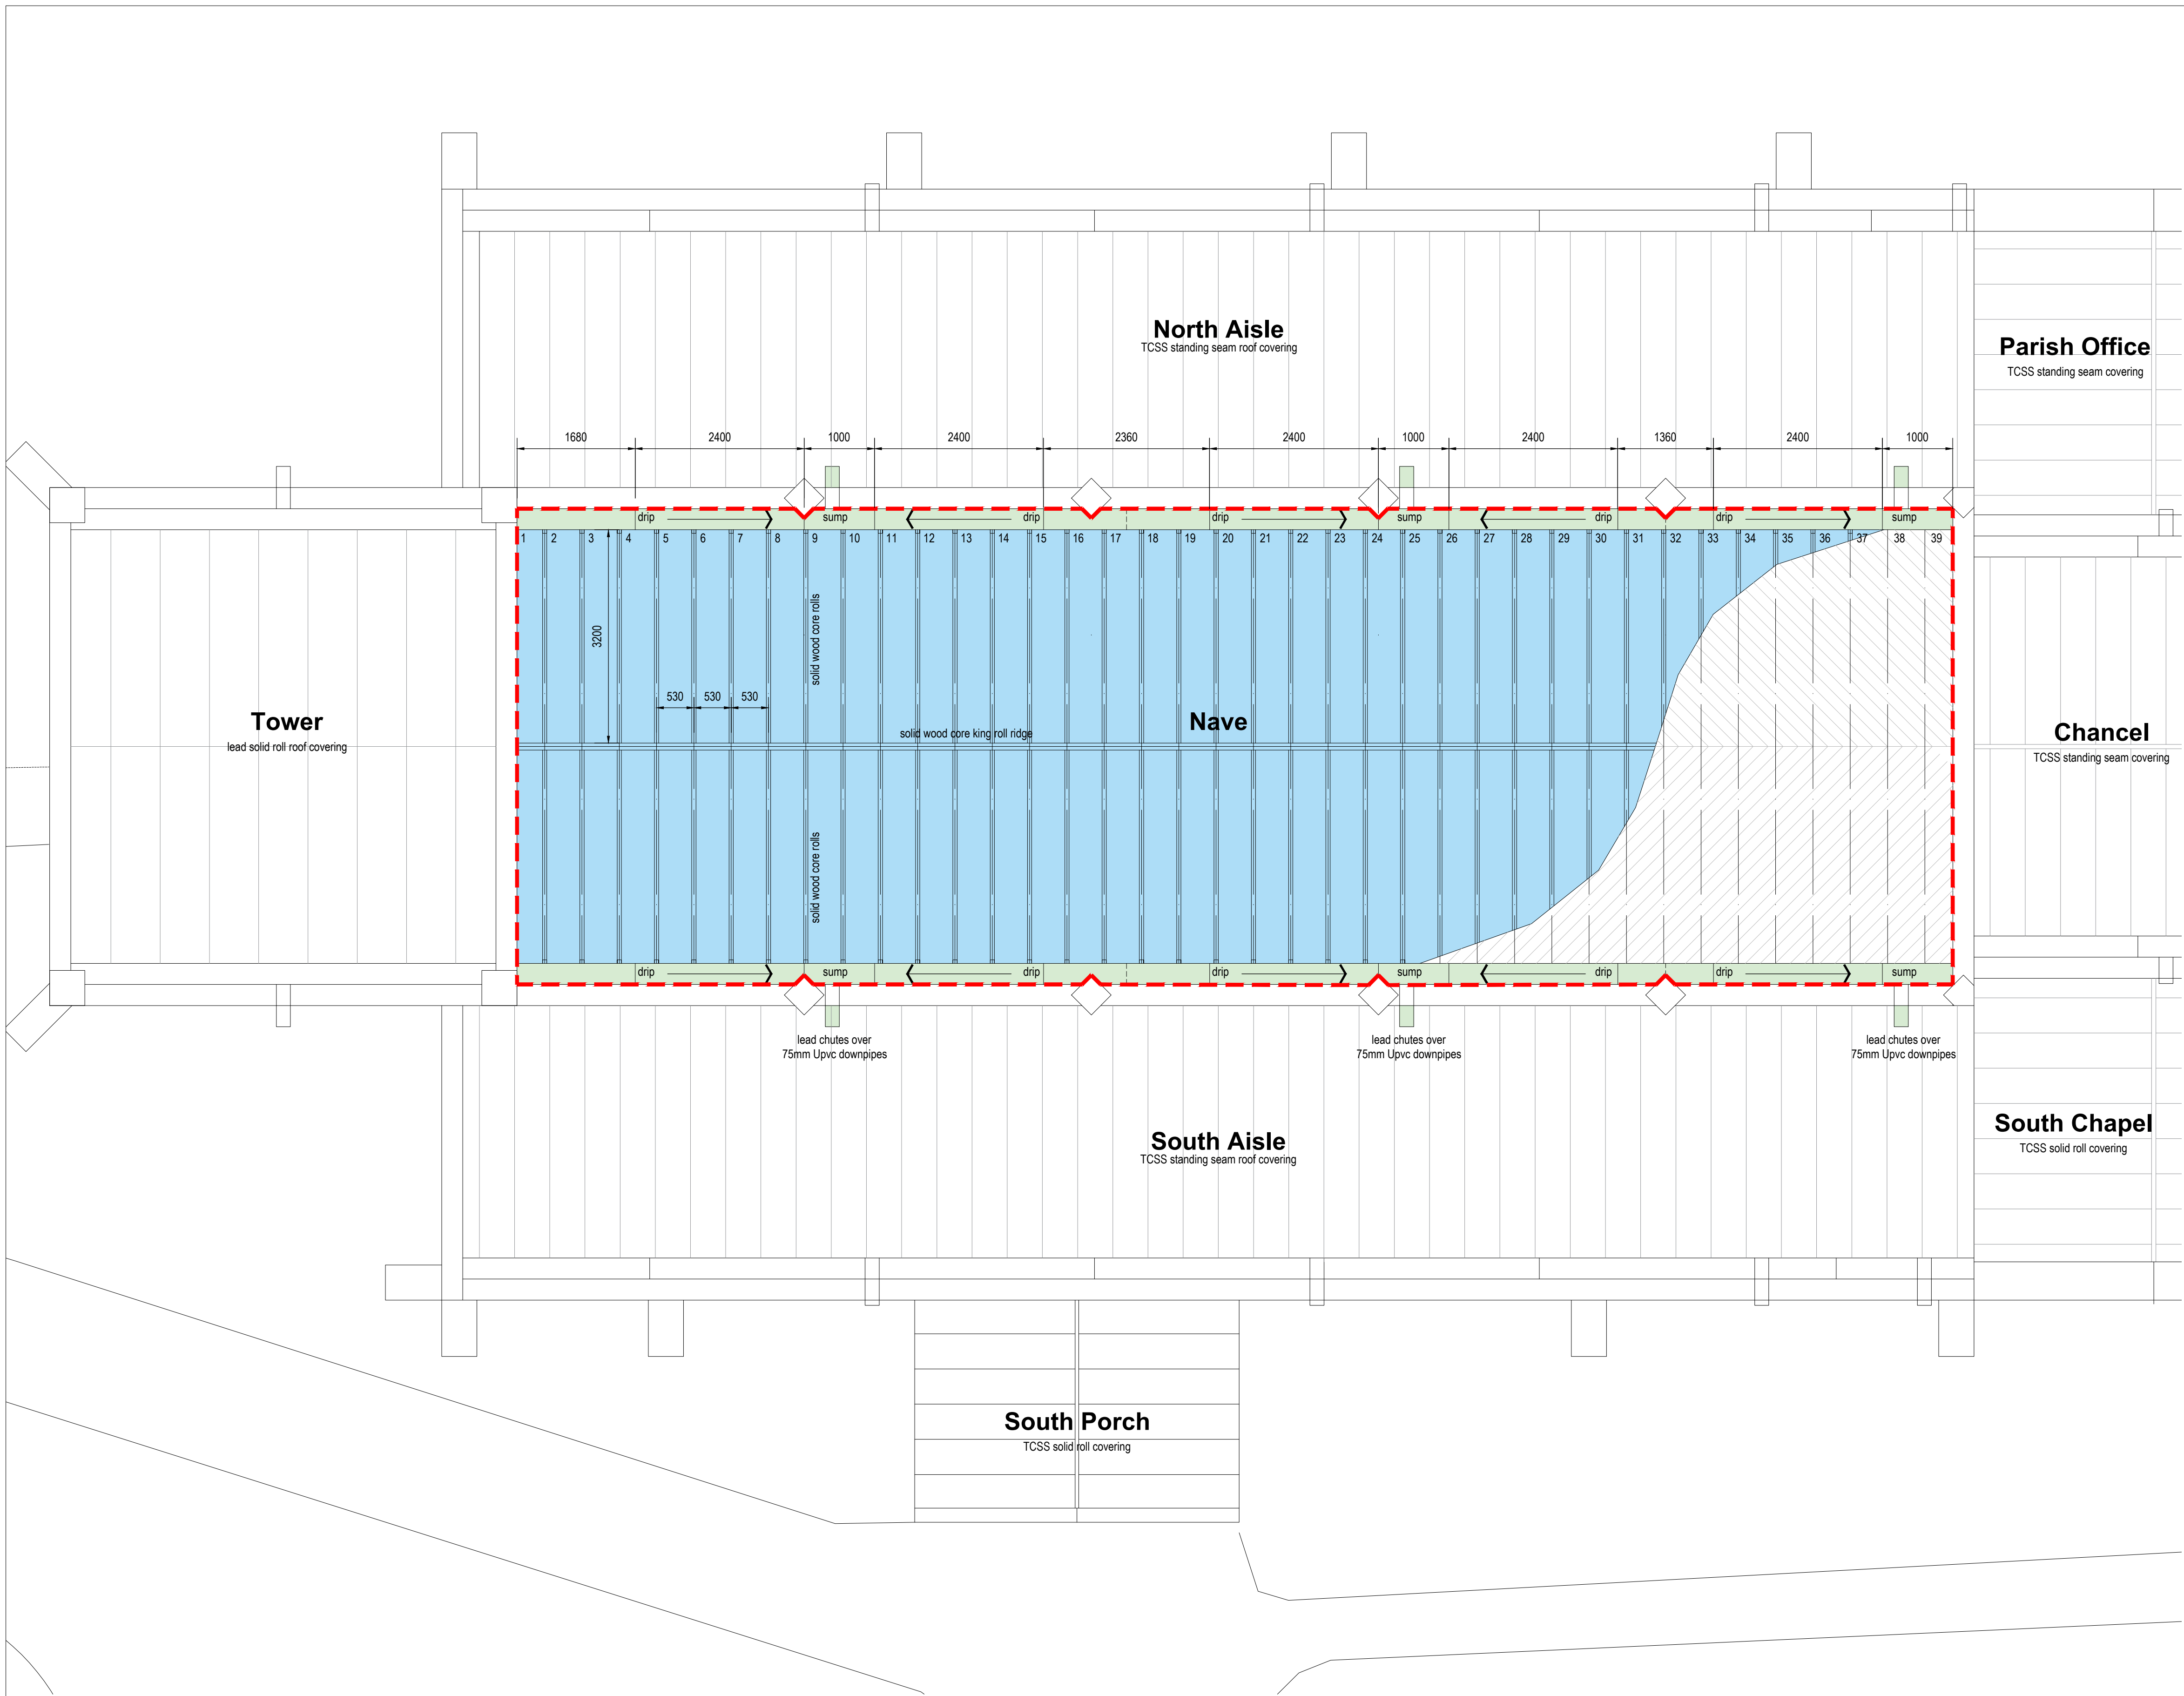
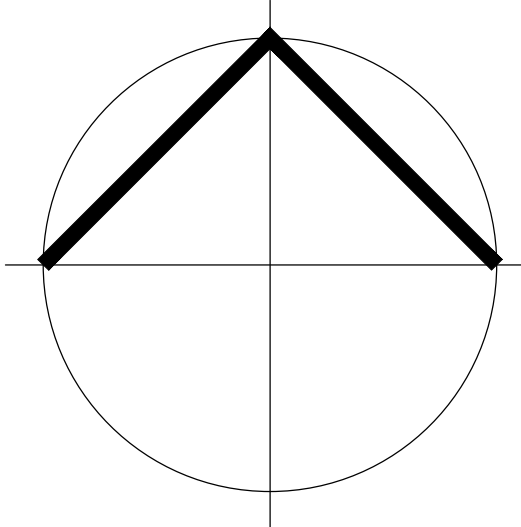
 
 


 

Key

-  Overboard existing boarded roofs (South Aisle & South Transept) with new 18x125mm rough sawn sw boards with 'penny' gap joints. Secured with 30mm long s/s ring shank nails. Decorate back face to match existing ceiling finish prior to laying.
-  Provide new stainless steel roof covering with Metmat underlay. The roof is to be designed / installed within the parameters set out in the drawings.
Roof - sheet size = 3200 x 530 with solid wood core rolls
-  Lift existing lead gutters and sumps. Repair gutters and lay new code 7 sand cast lead gutters and sumps in accordance with the LSTA guidance.
Gutters - Code 7 lead
max 2500mm width x 900mm girth
-  New code 6 lead abutment flashing installed in 1500mm lengths with 100mm laps and secured with lead wedges in new chases. All in accordance with the LSTA Guidance.

Proposed Nave Roof Plan 1:100

St john the Baptist, Penistone (Grade I)

REVISION/DRAWN	DATE	DESCRIPTION	SCALE	A1	1:50	DATE	JUL 22
CLIENT	Penistone PCC						
PROJECT	St John the Baptist Church, Penistone		DRAWN	cda	CHECKED		
TITLE	Proposed Nave Roof Repairs		REFERENCE	9190	110		
T:	01909 500710						
E:	contact@soularchitects.co.uk						
W:	www.soularchitects.co.uk						
© ALL RIGHTS RESERVED. REPORT ALL DISCREPANCIES PLEASE DO NOT SCALE FOR CONSTRUCTION PURPOSES. CHECK ALL DIMENSIONS ON SITE. REGISTERED IN ENGLAND AND WALES. REGISTERED ADDRESS: SOUL ARCHITECTS LIMITED 13 SPARKHILL, WORKSOP, NOTTINGHAMSHIRE, S80 1AX. COMPANY NO. 0503962							