




**PROPOSED
REAR ELEVATION**
SCALE 1:100

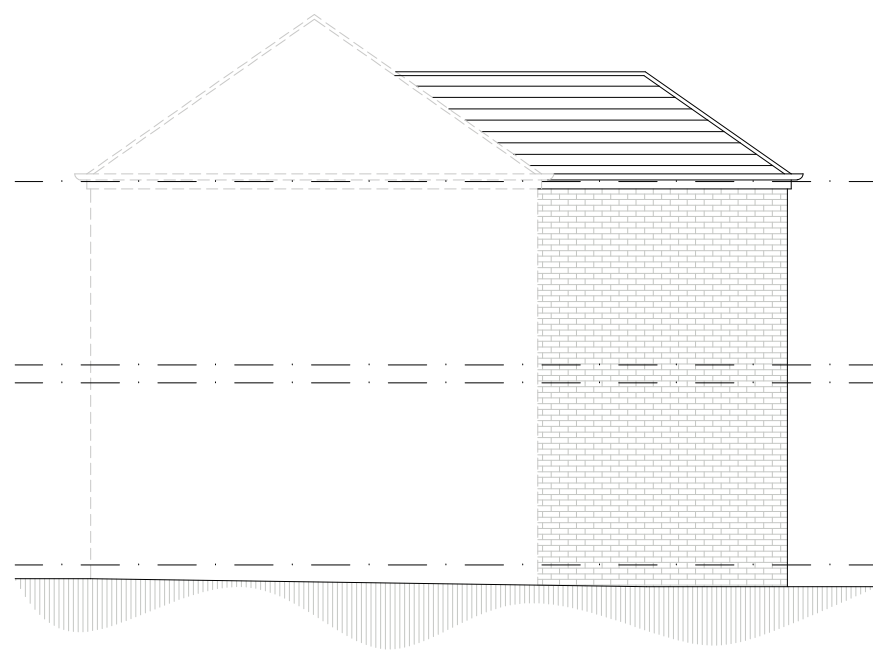

**PROPOSED
SIDE ELEVATION**
SCALE 1:100




**PROPOSED
SIDE ELEVATION**
SCALE 1:100




**EXISTING
REAR ELEVATION**
SCALE 1:100




**EXISTING
SIDE ELEVATION**
SCALE 1:100

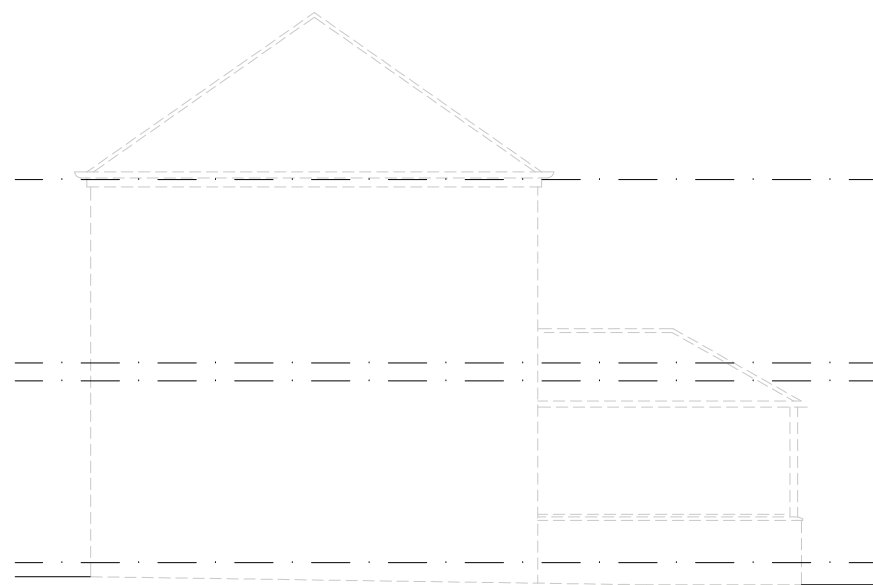


**EXISTING
SIDE ELEVATION**
SCALE 1:100

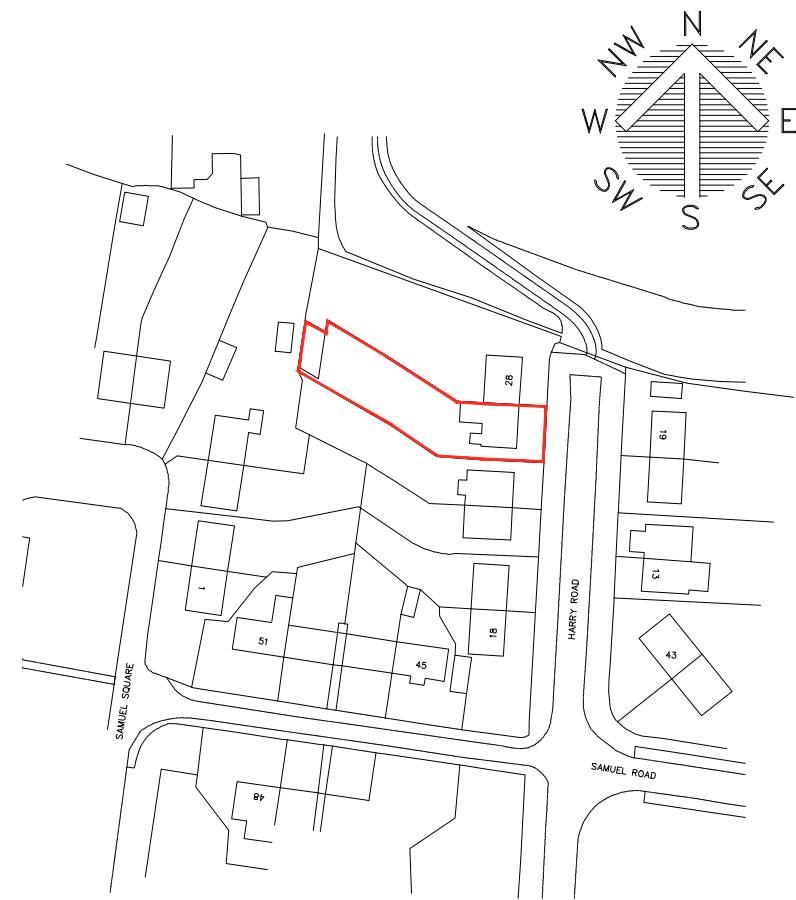


LOCATION PLAN
SCALE 1:1250

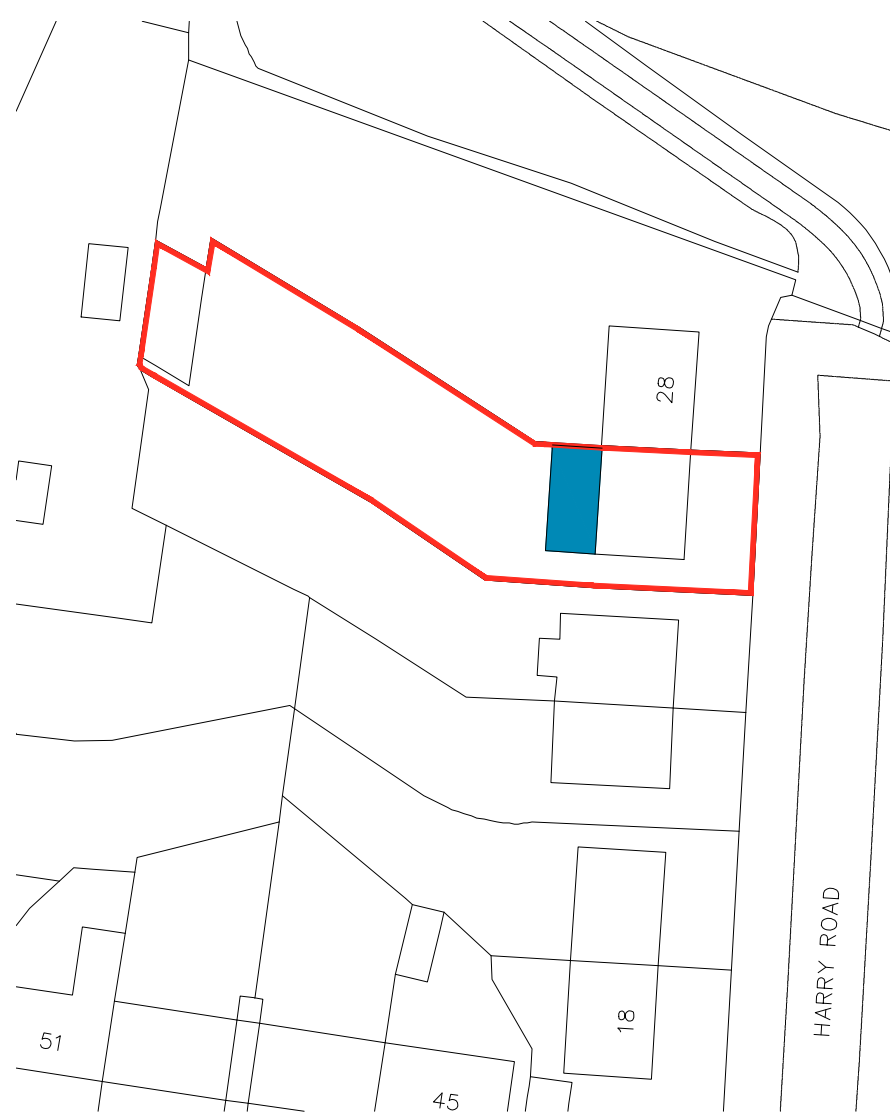


BLOCK PLAN
SCALE 1:500

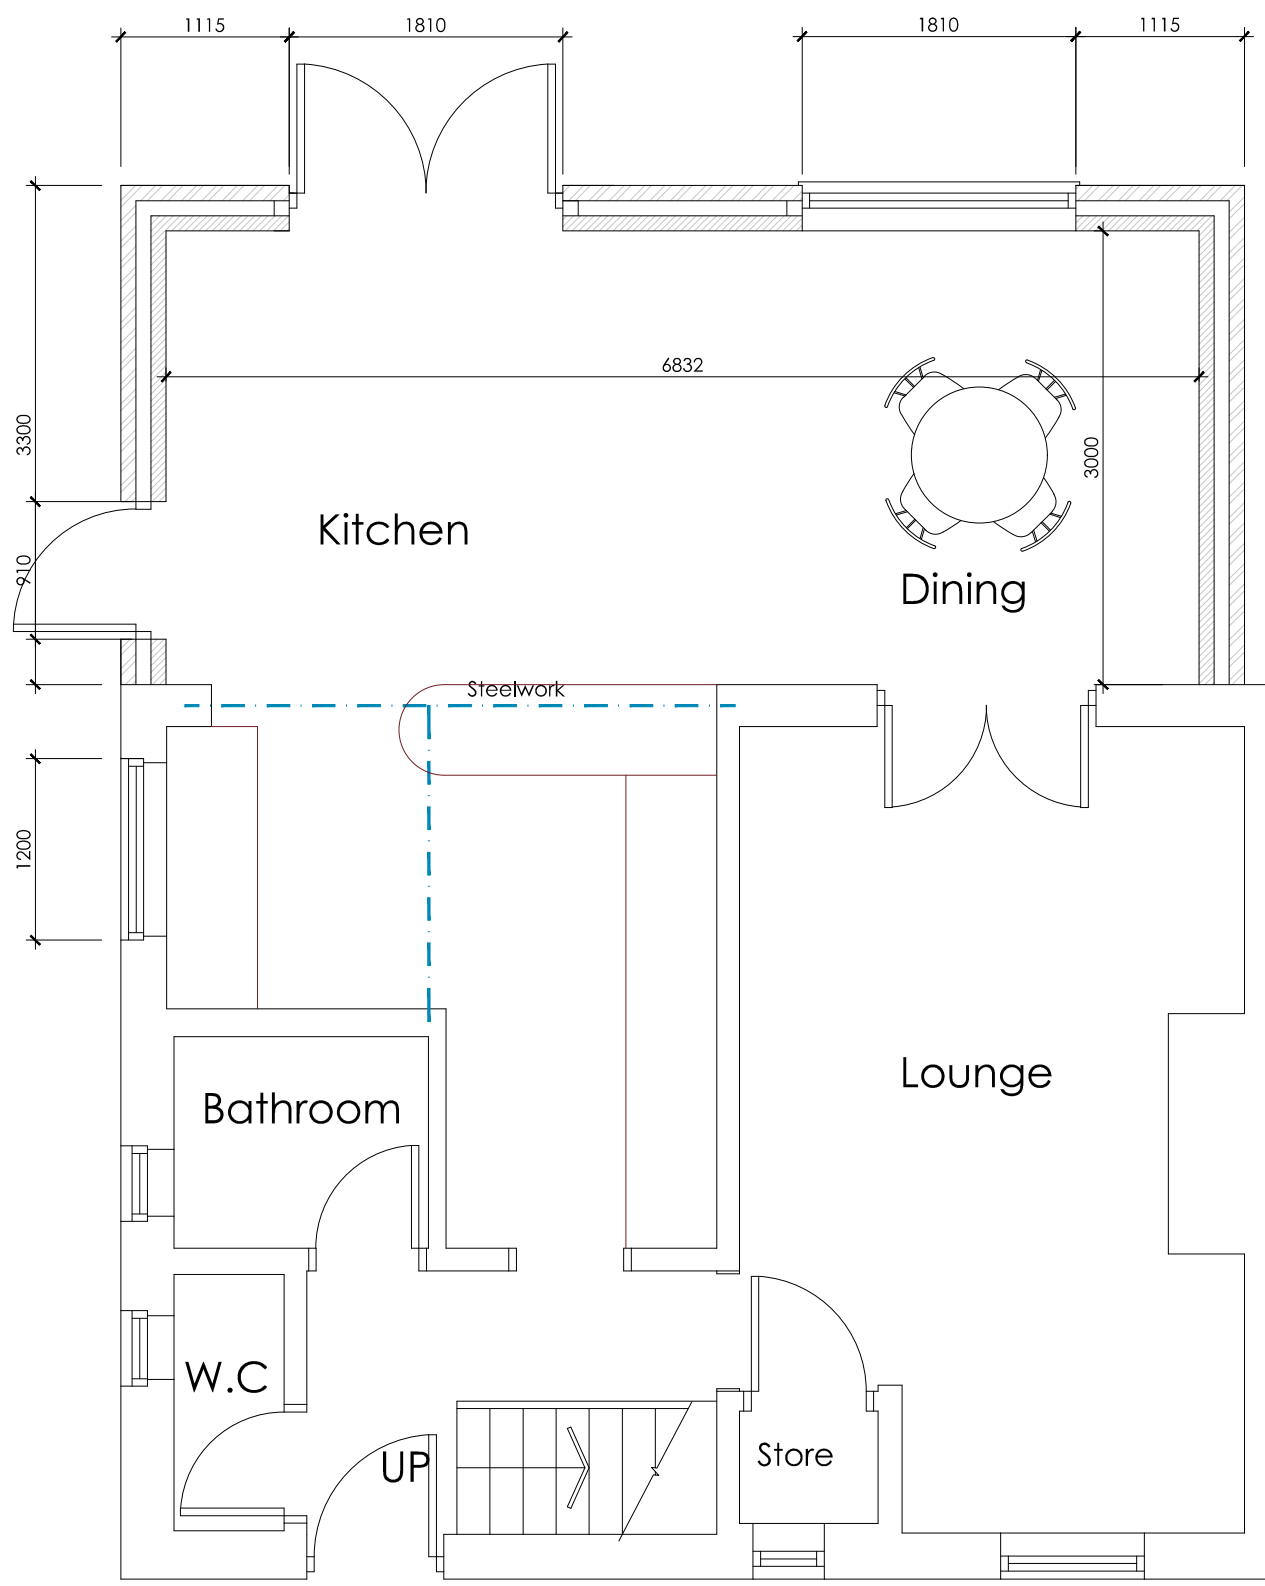

PROPOSED GROUND FLOOR PLAN
SCALE 1:50

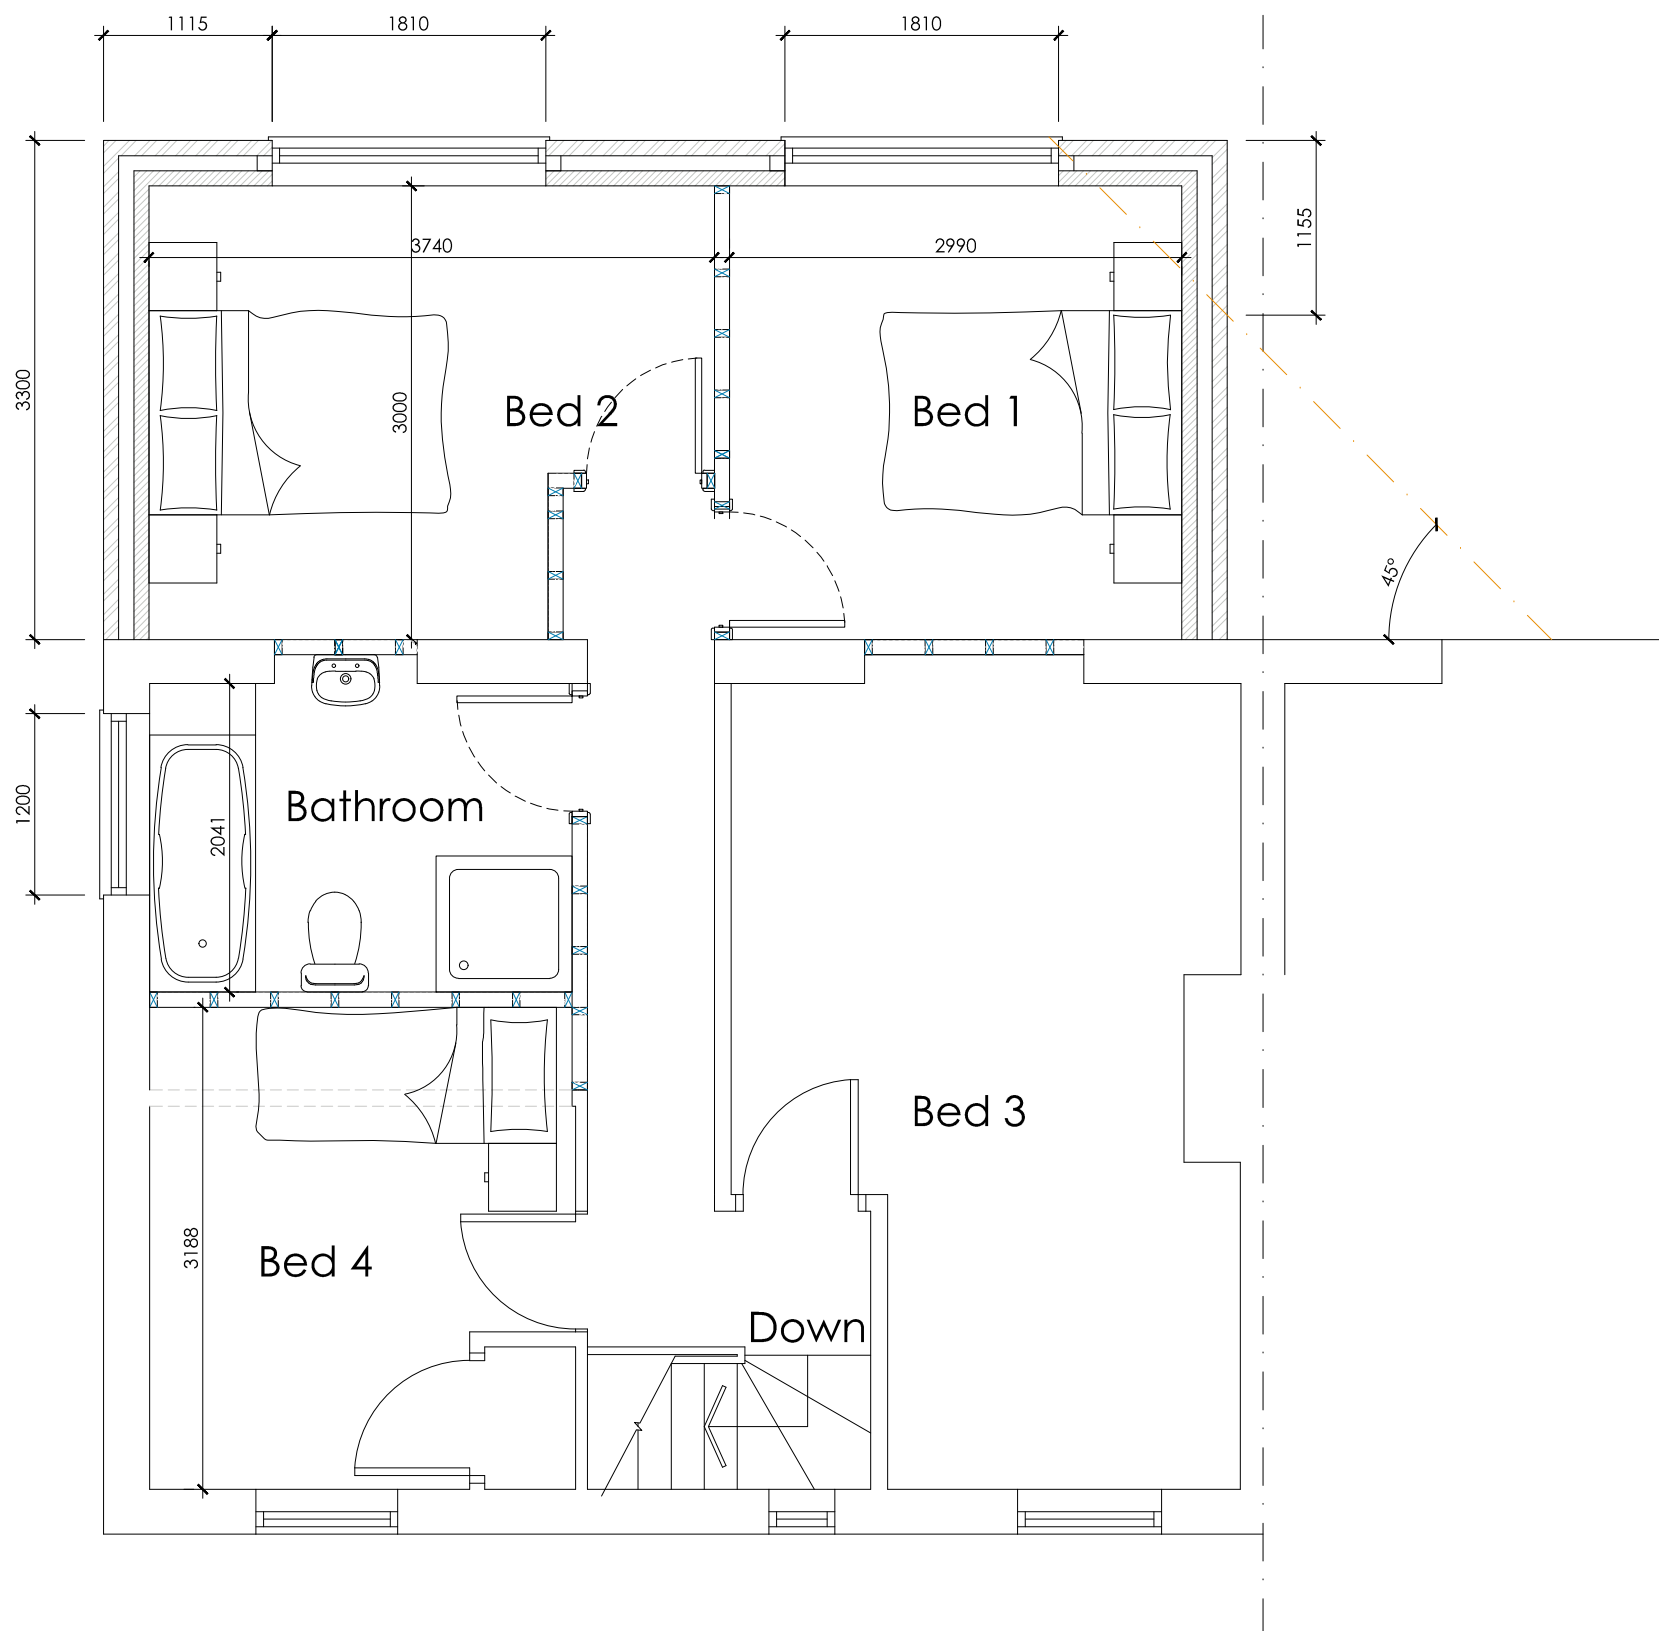

PROPOSED FIRST FLOOR PLAN
SCALE 1:50

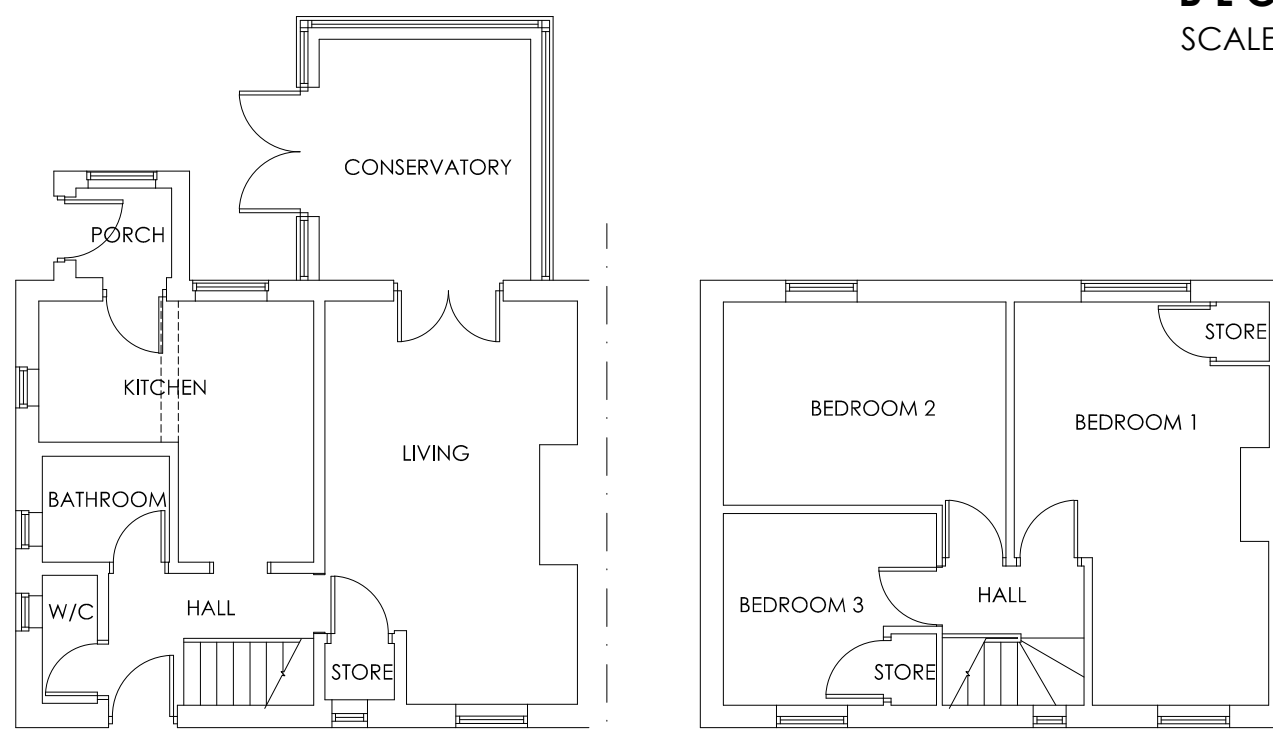

EXISTING FLOOR PLANS
SCALE 1:100



OFFICE ONE,
34 VICTORIA ROAD,
BARNLEY,
S70 2BU

Phone: 01226 208482

Email: info@whiteaguspартnership.co.uk
Web: www.whiteaguspартnership.co.uk

ARCHITECTURAL SERVICES

Project:
**PROPOSED EXTENSION AT
26 HARRY ROAD
BARNLEY, S75 2PA**

Client:
MR SIMON ROBINSON

Drawing
Title:
PLANS AND ELEVATIONS

Date:
FEBRUARY 2020
Scale:
1:50 & 1:100 @ A1

Ref. 19-161

Dwg. No. 01
Rev. B

Date 14/02/2020

Date 18/02/2020

Suffix A

Suffix B

Description
REVISED TO CLIENTS REQUIREMENTS

Description
REVISED TO CLIENTS REQUIREMENTS