




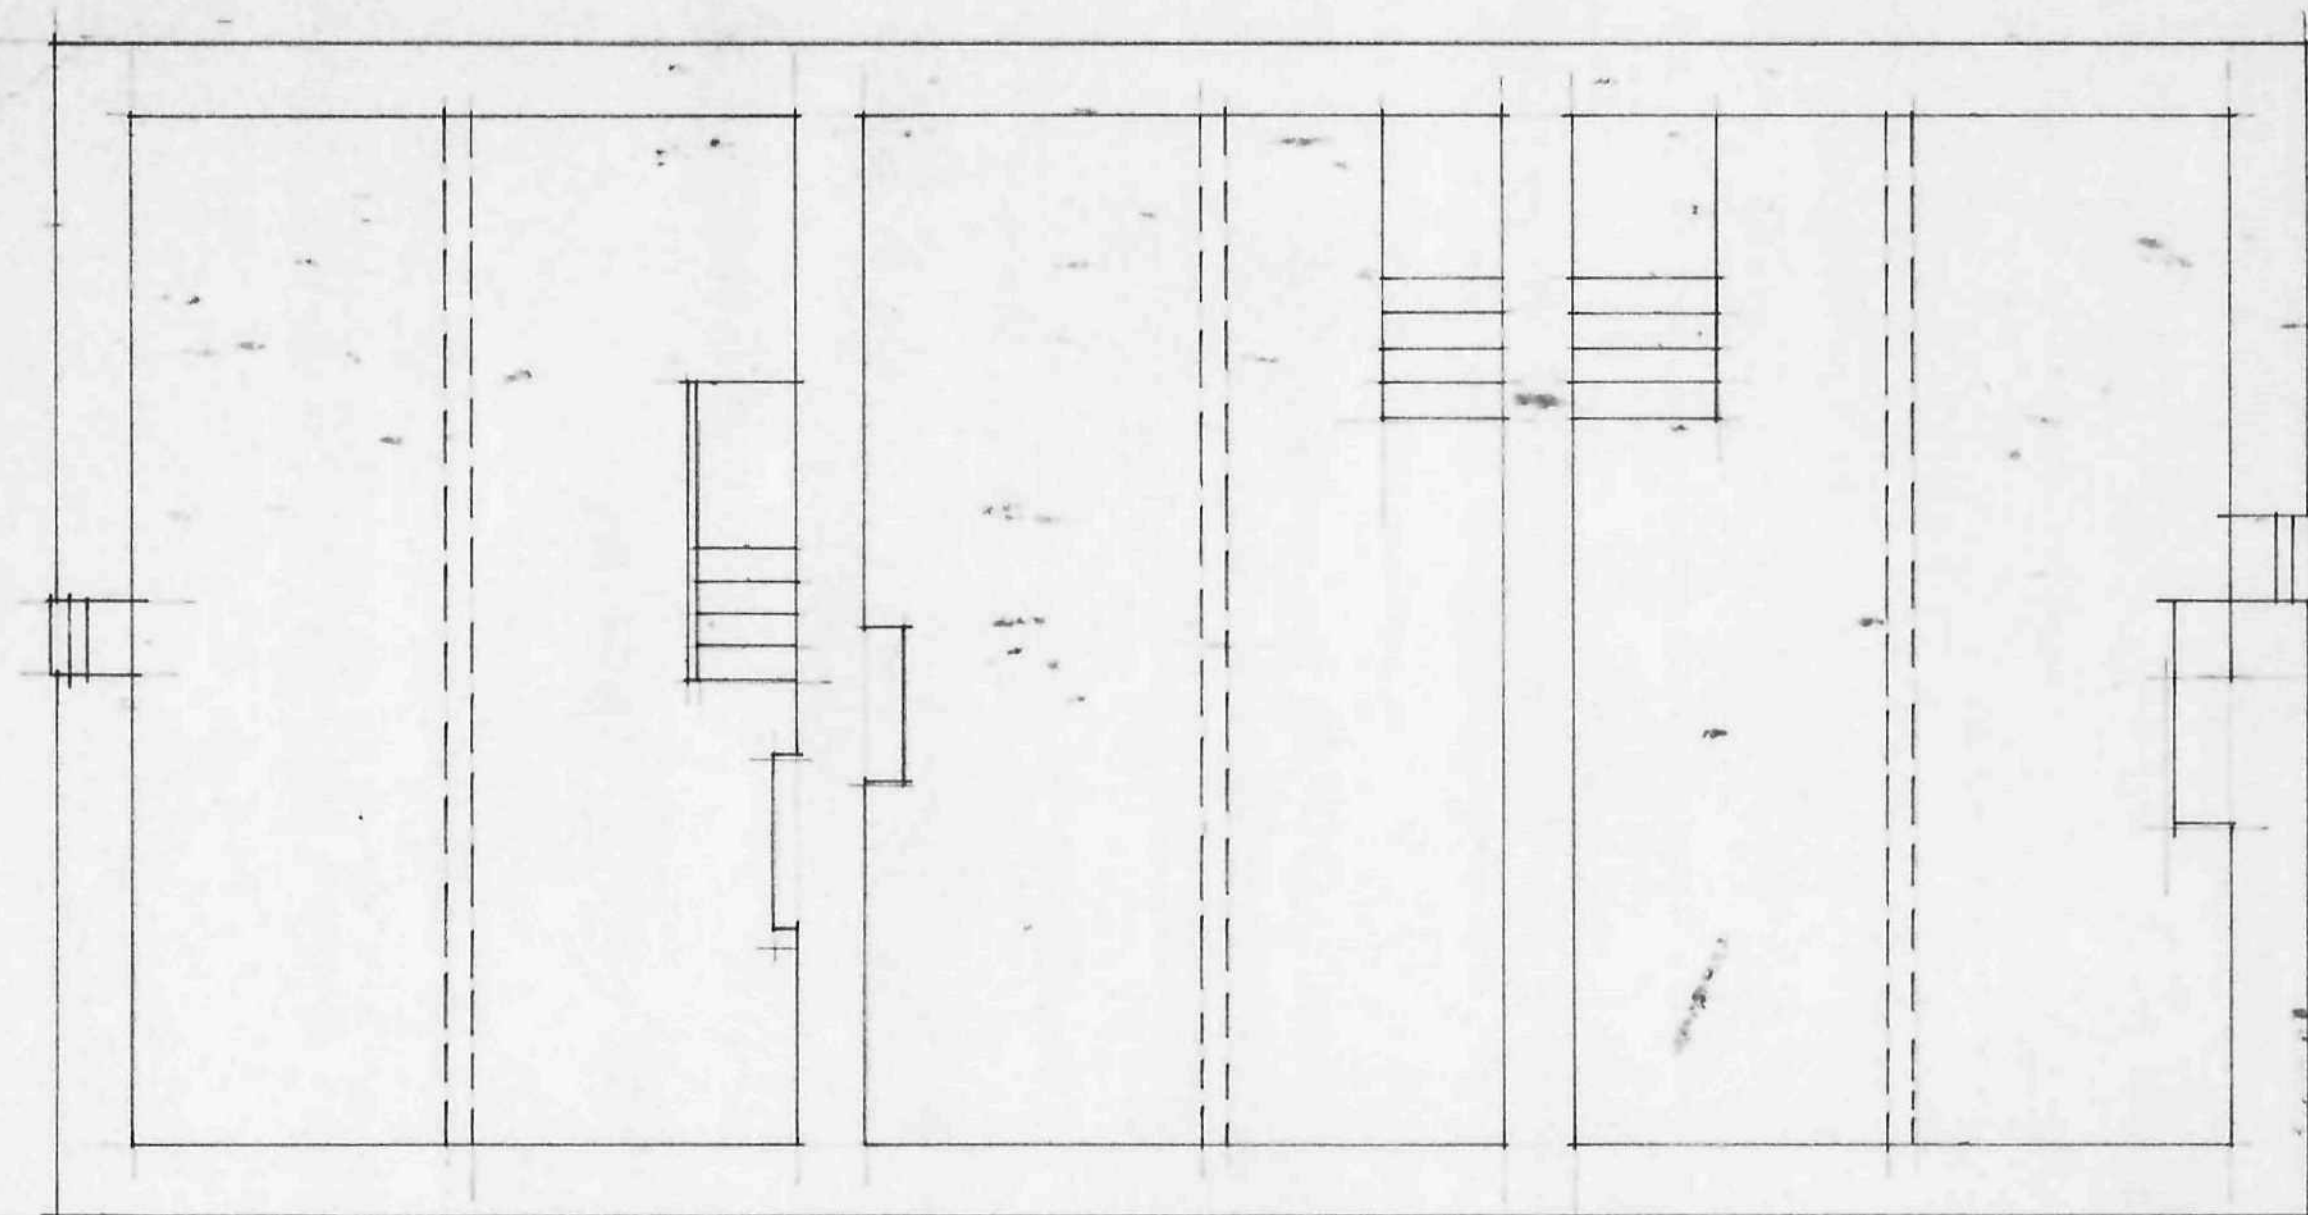


SECOND FLOOR

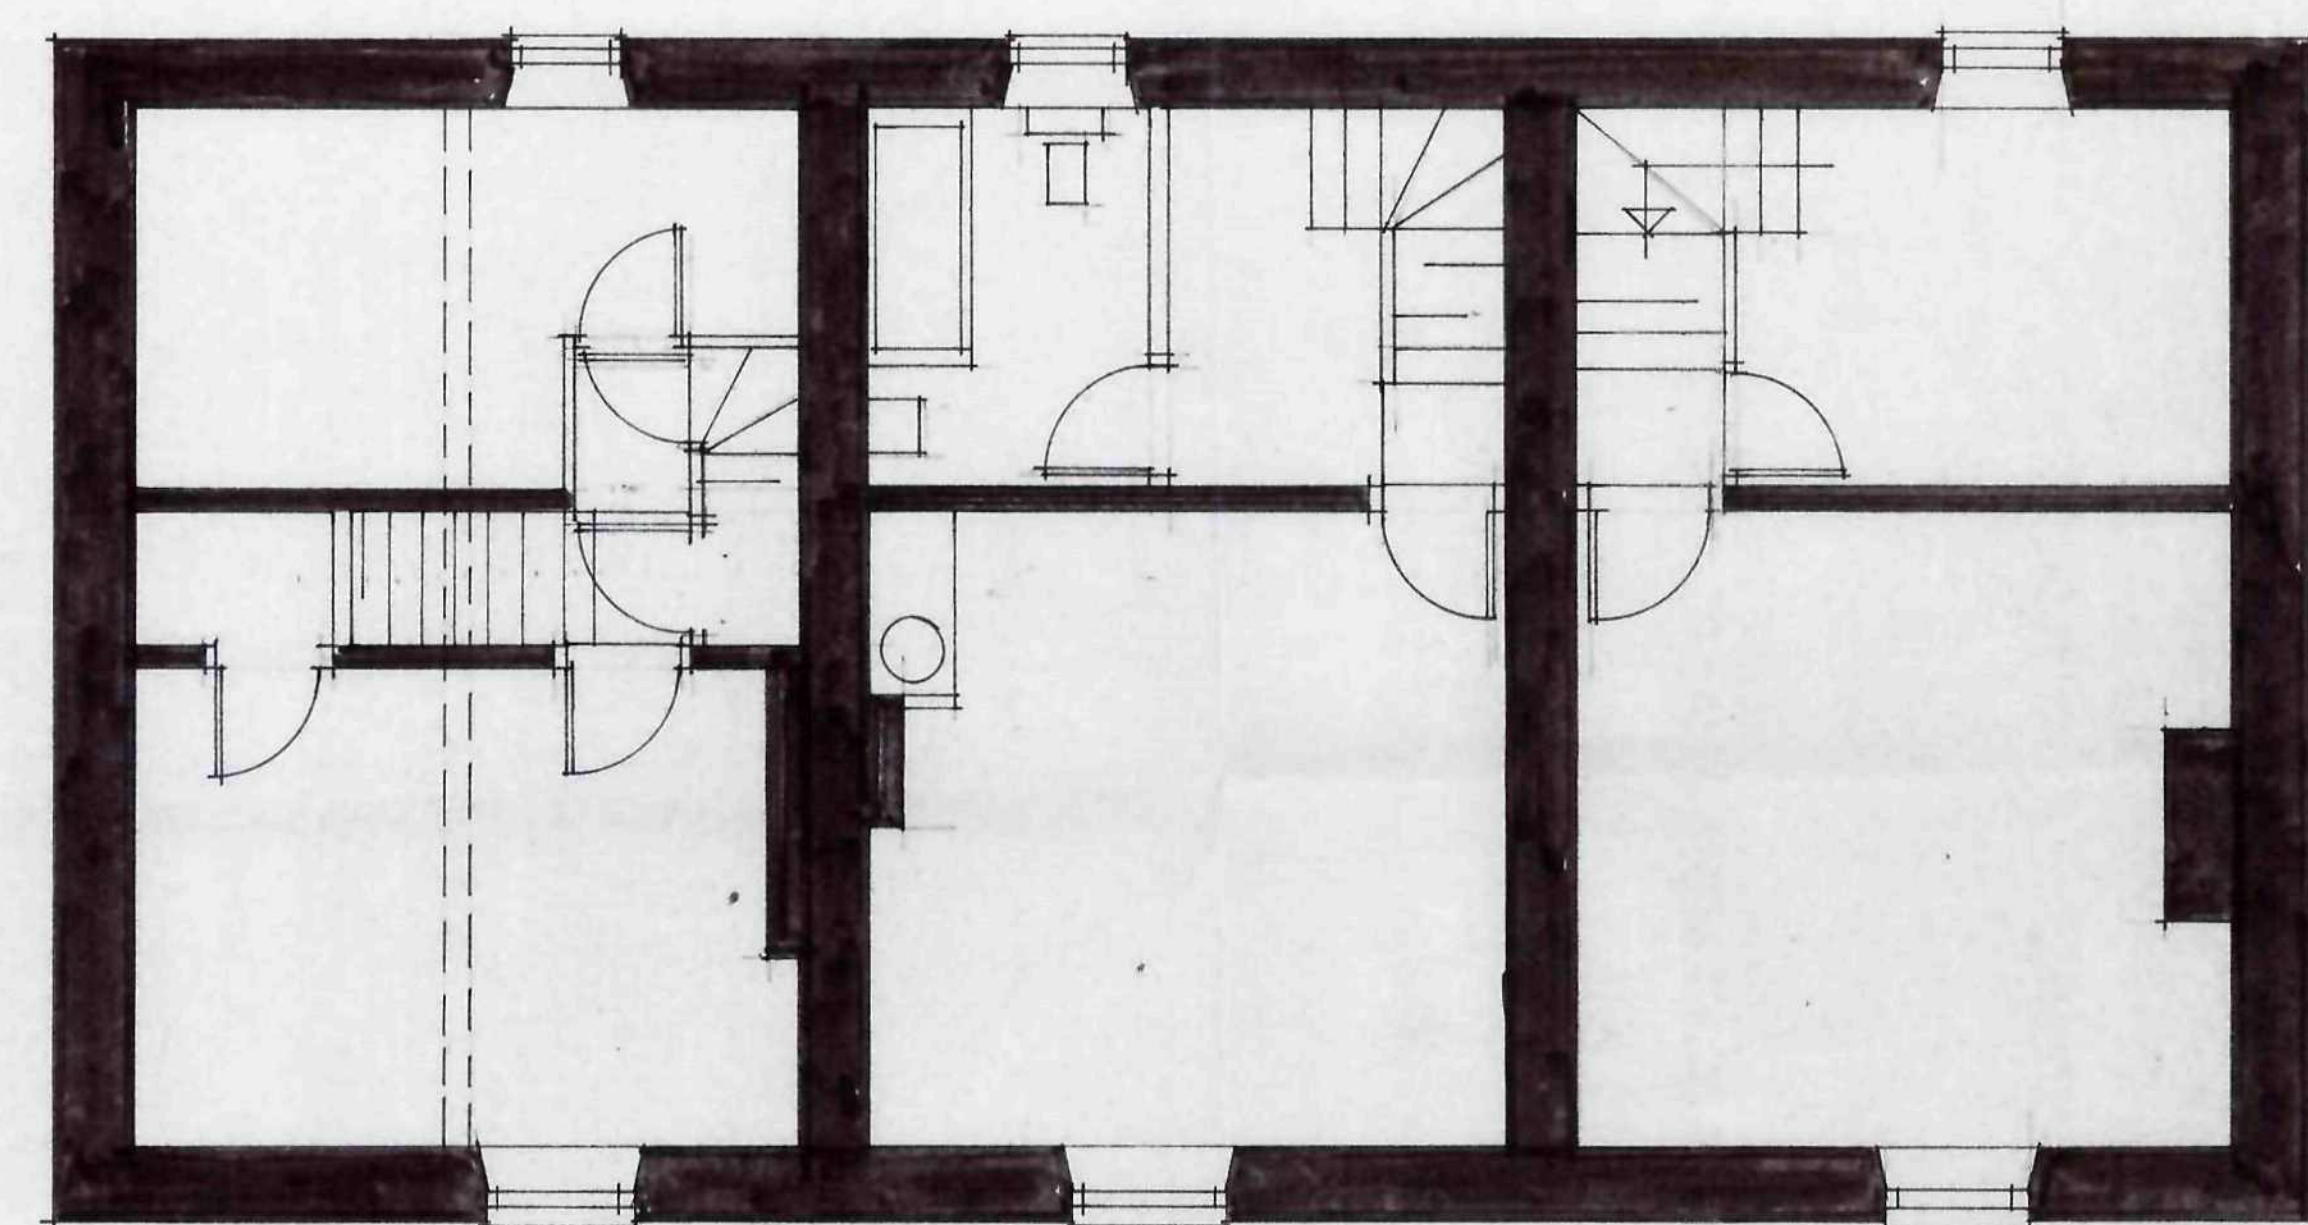


FIRST FLOOR

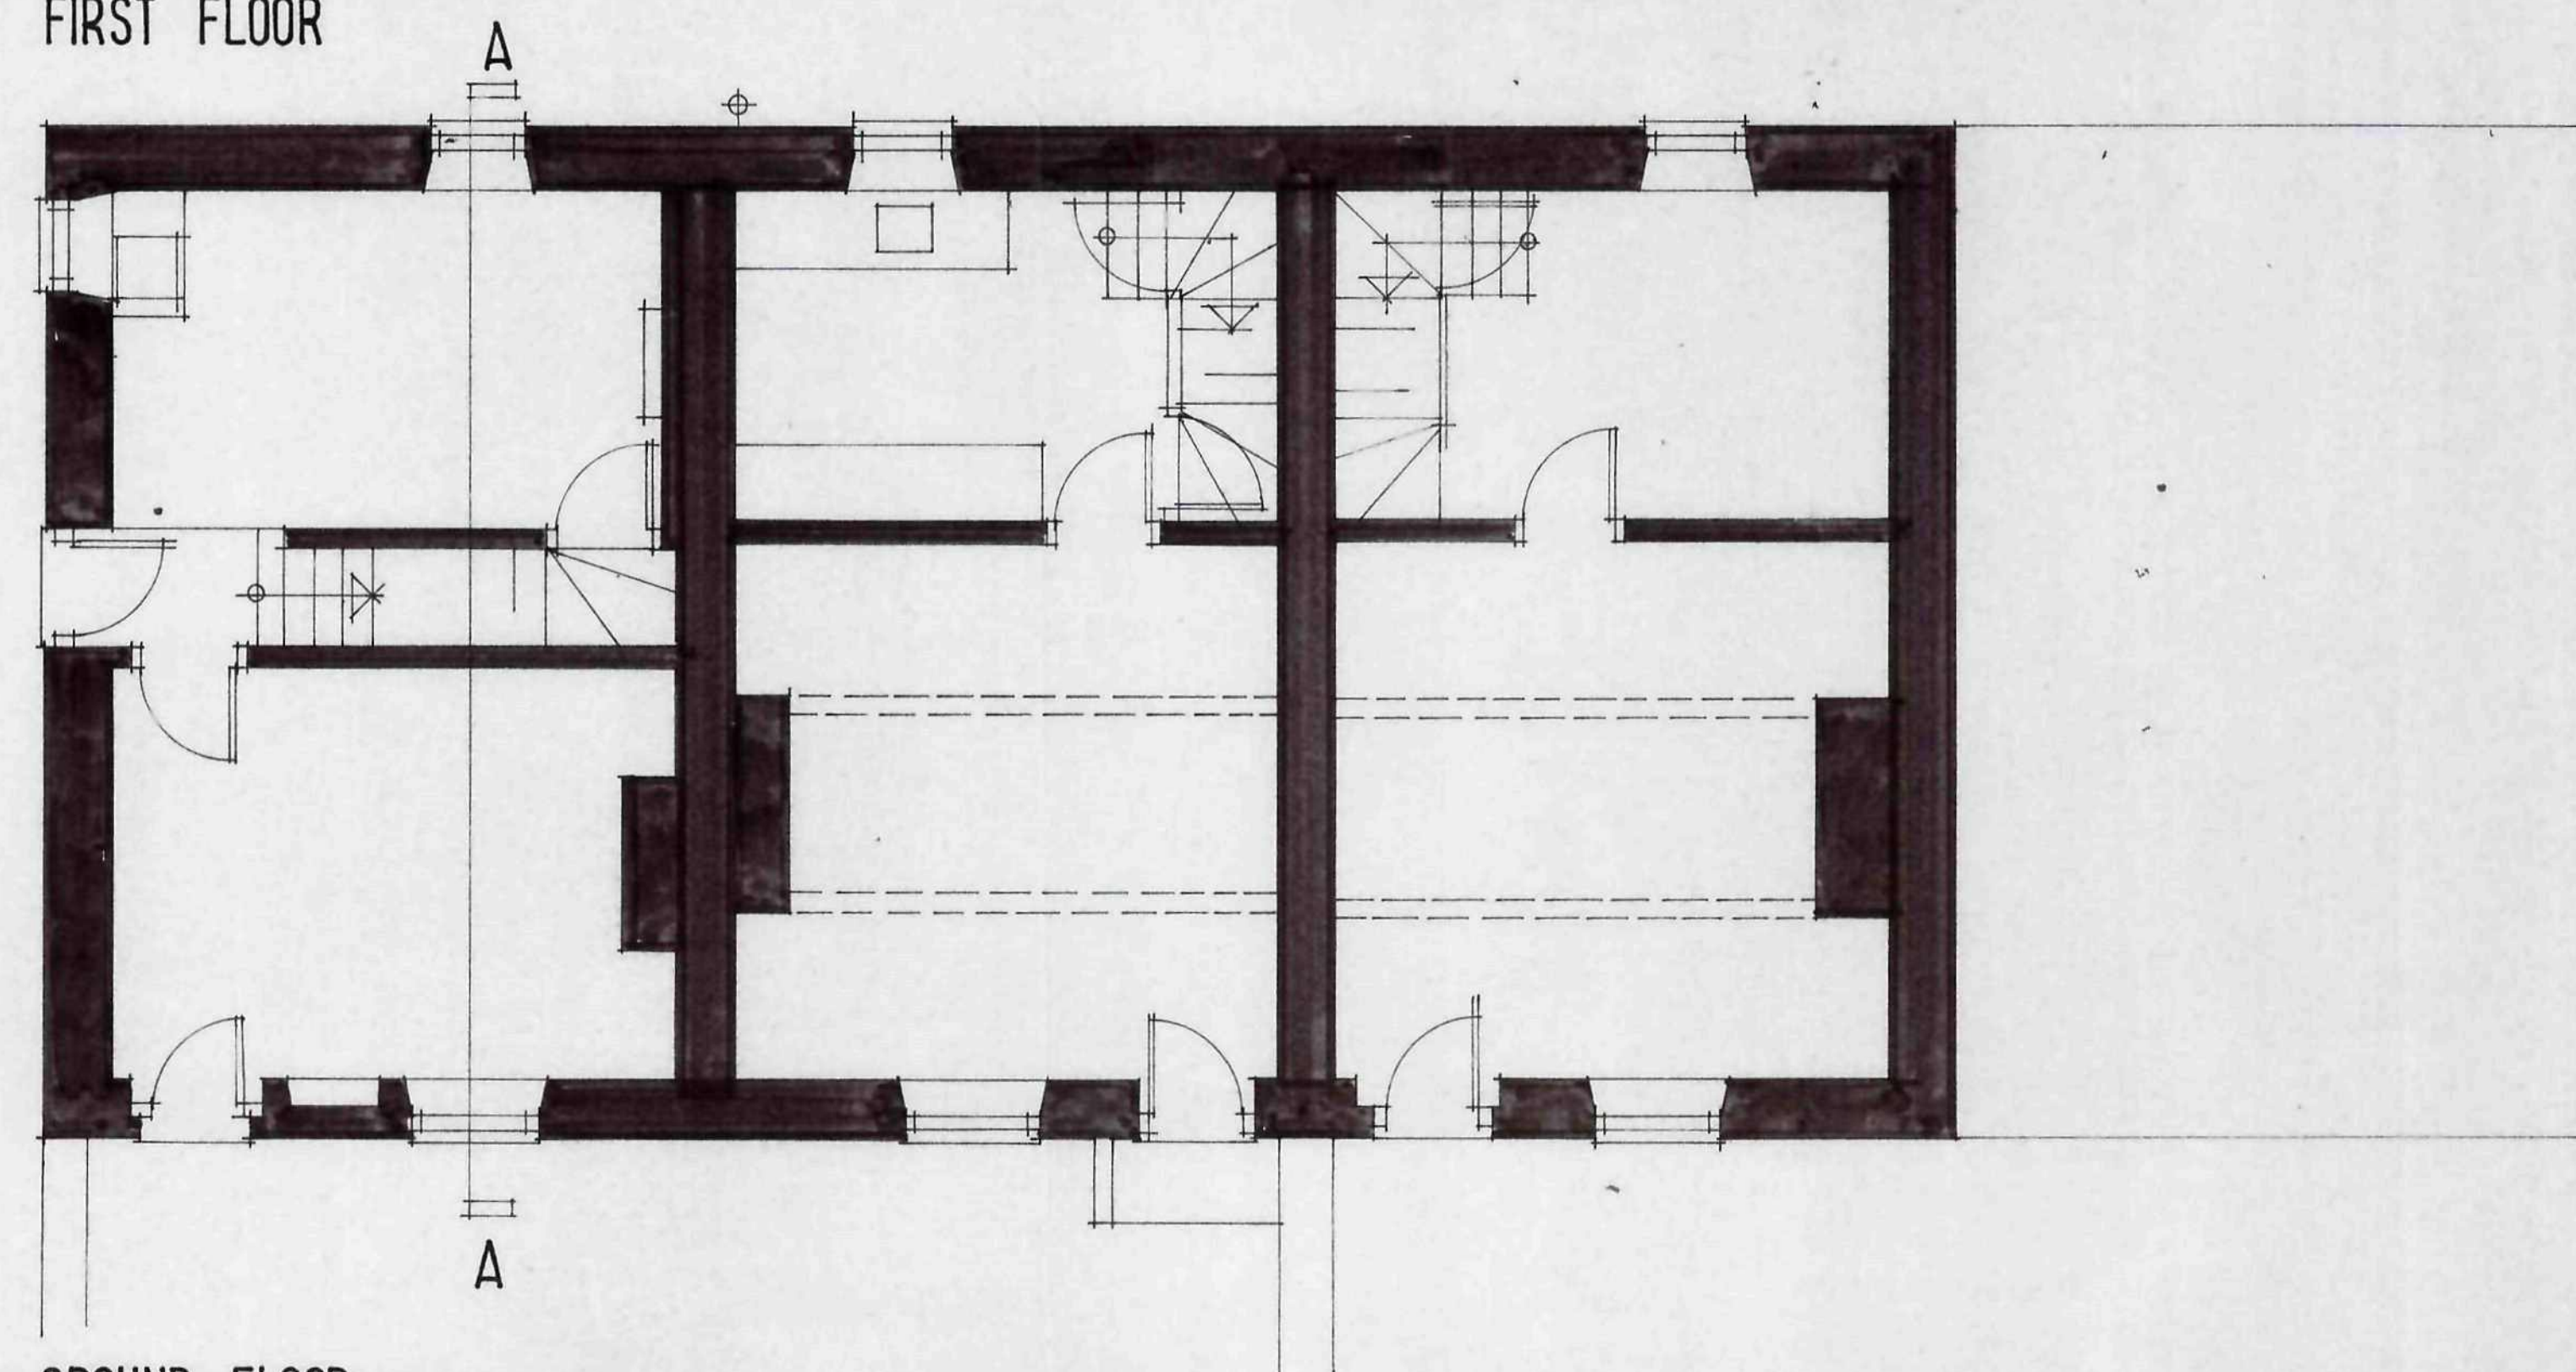

GROUND FLOOR

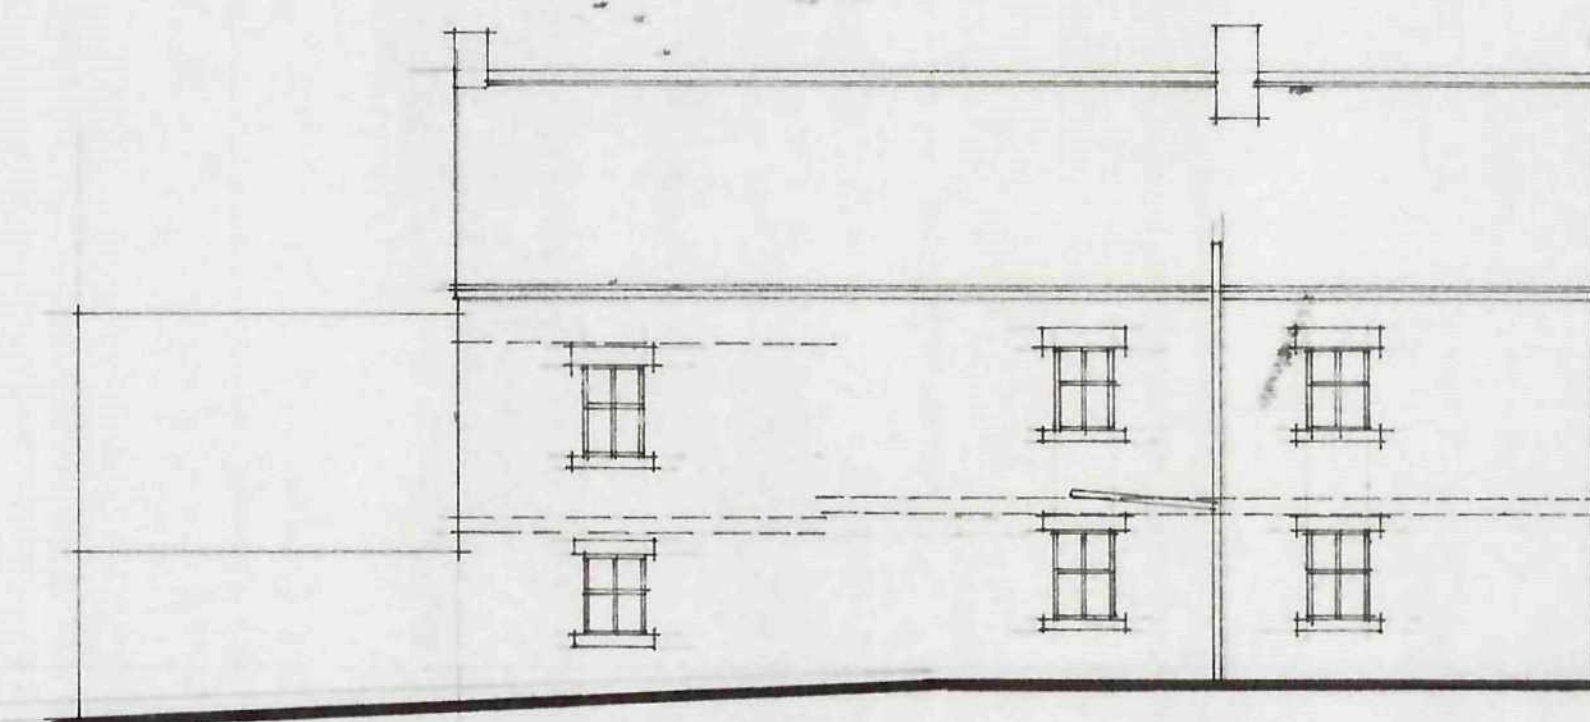


WEST ELEVATION

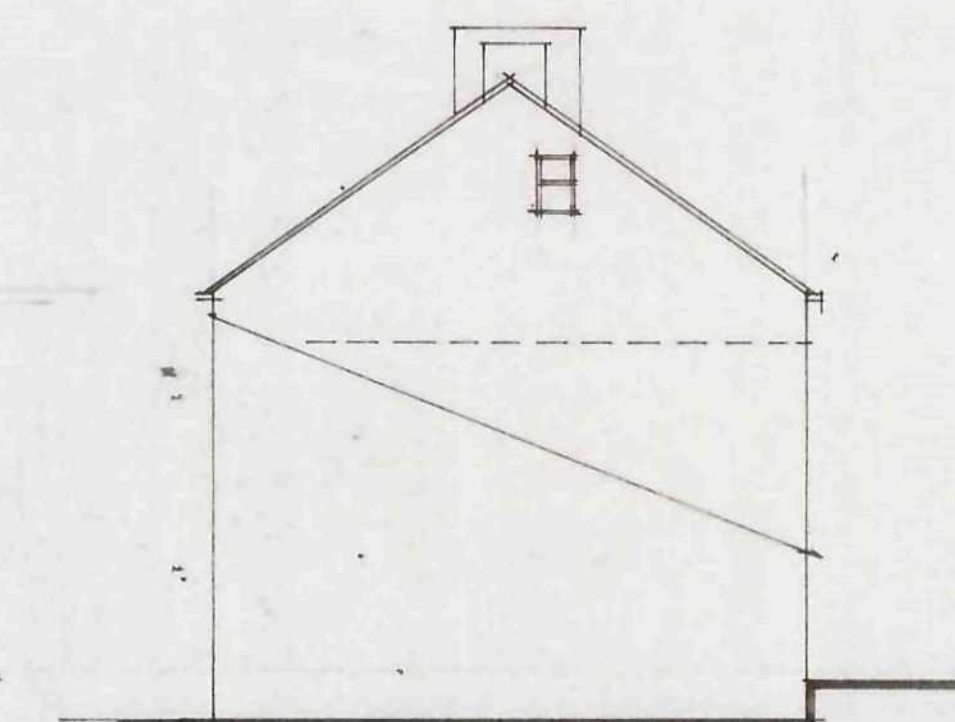


NORTH ELEVATION



EAST ELEVATION

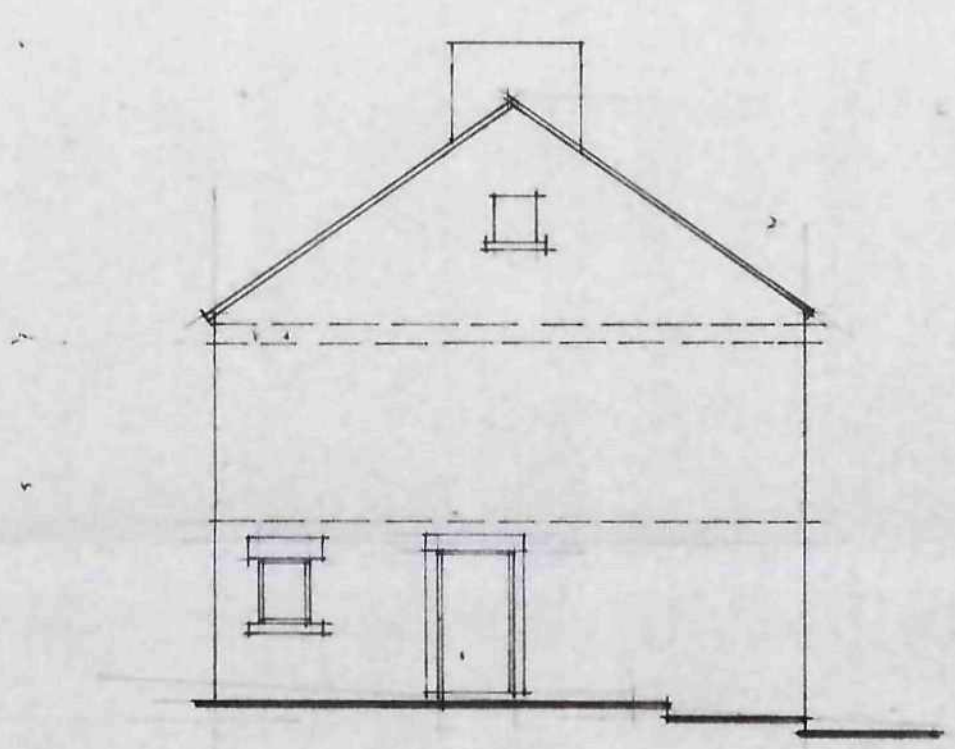

SOUTH ELEVATION

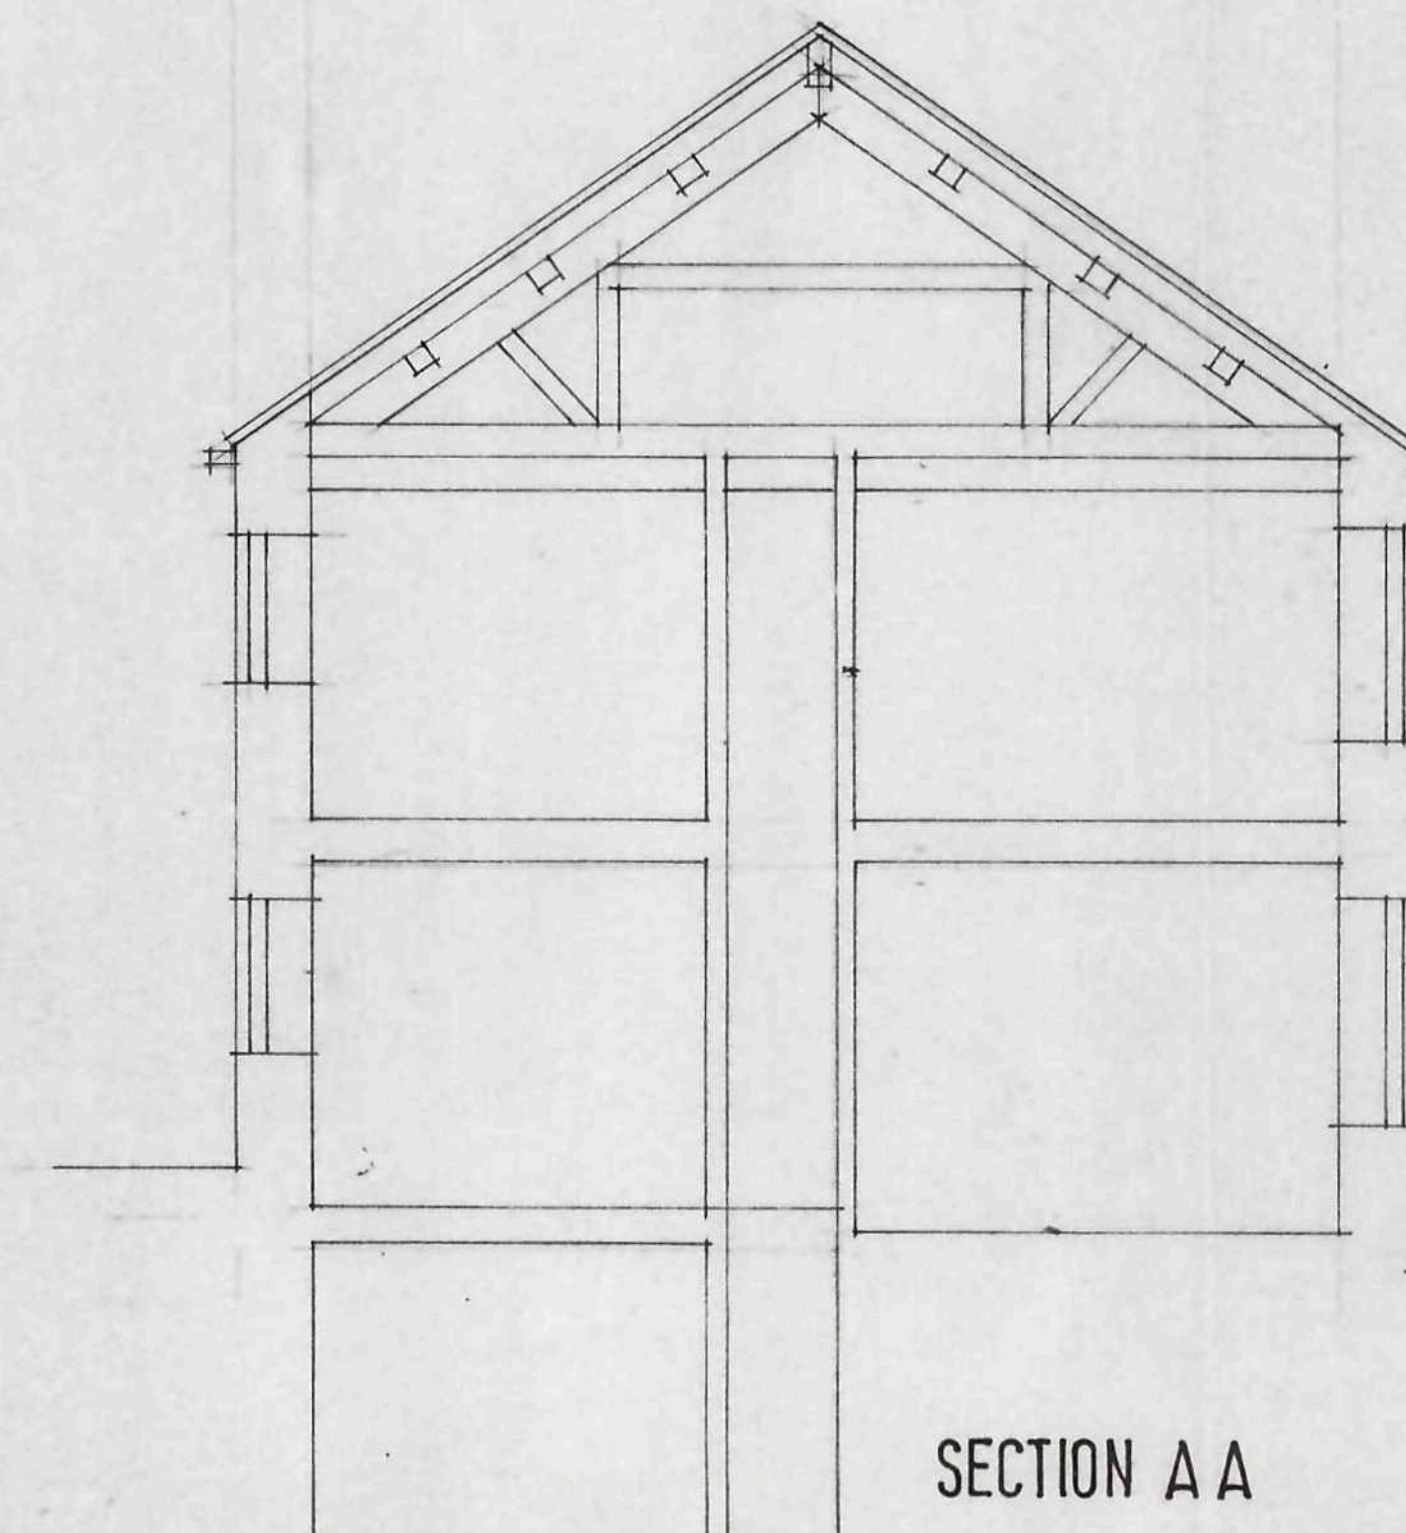

SECTION A A

17 SEP 2008
Corporate Mail Room

Ref.	Revision	Date
------	----------	------

Client
MR R RICHARDSON

Project
1-3 OLD CUBLEY
MORTIMER RD
PENISTONE

Title
SURVEY

Scale: 1:50 1:100 Drawn: SL
Date: JULY 08 Drawing No: P/3/2

BDS


BUILDING DESIGN SERVICES
15 Hunters Avenue Barnsley S70 6PL
Tel: 01226 733224

0051101.0014




REAR

SIDE

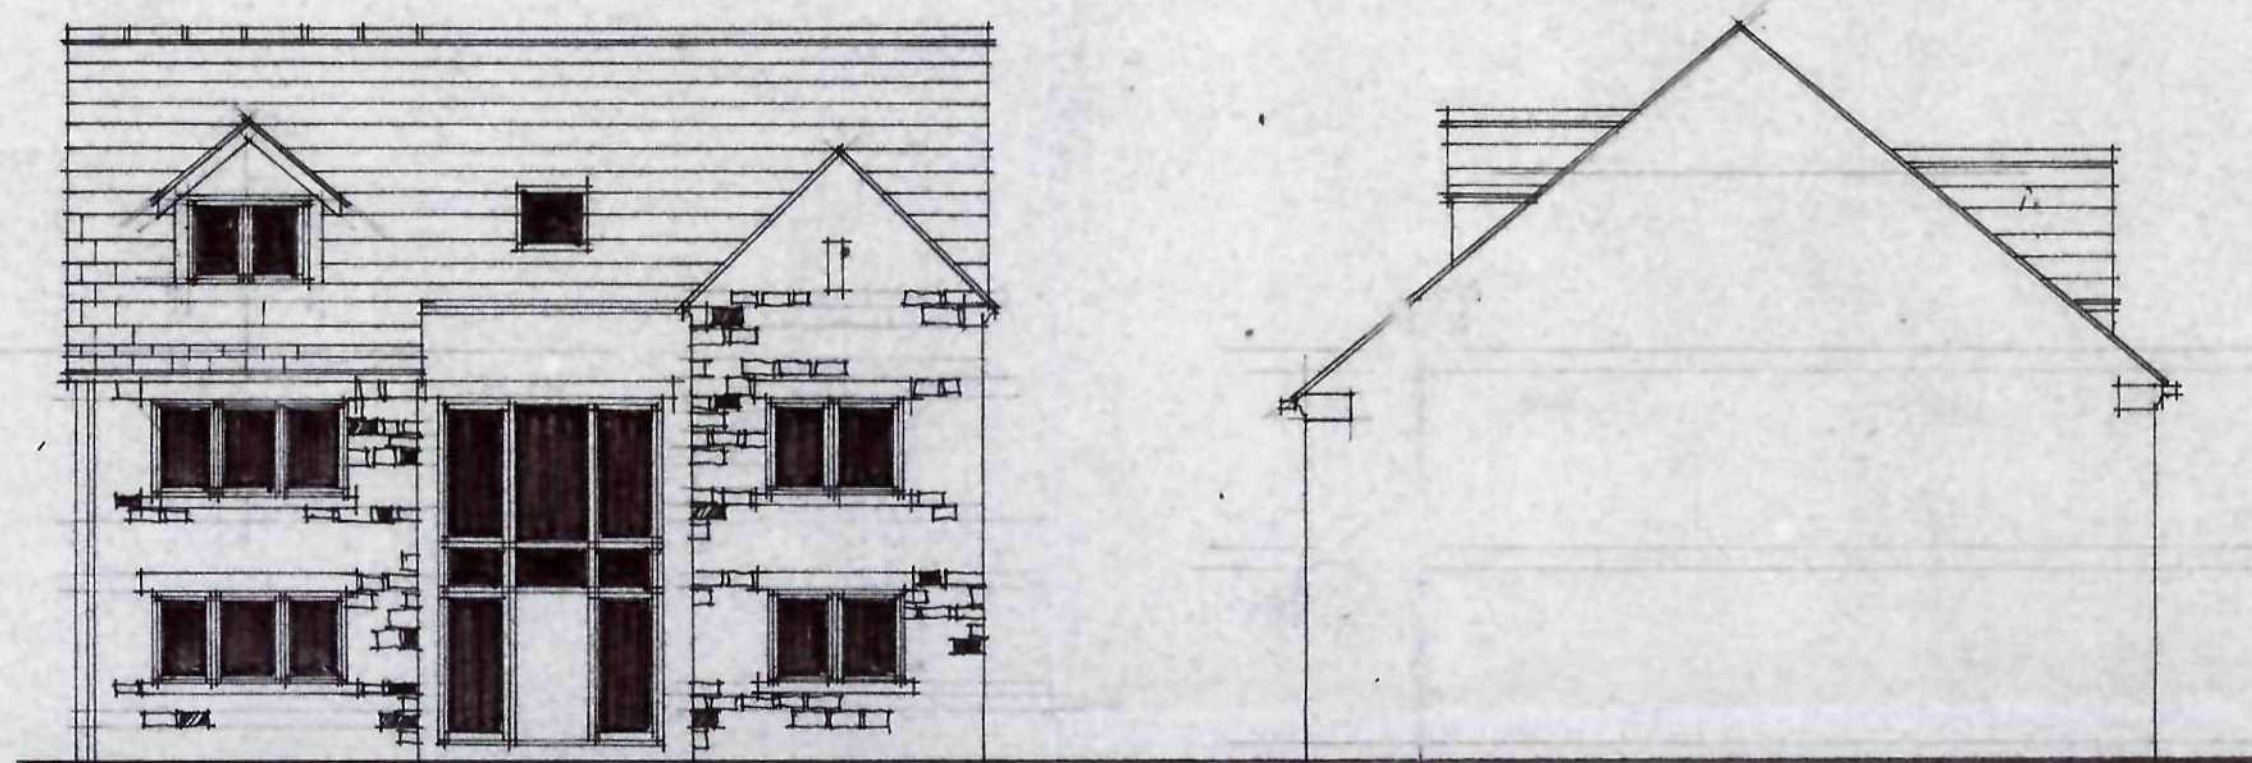


FRONT ELEVATION


SIDE

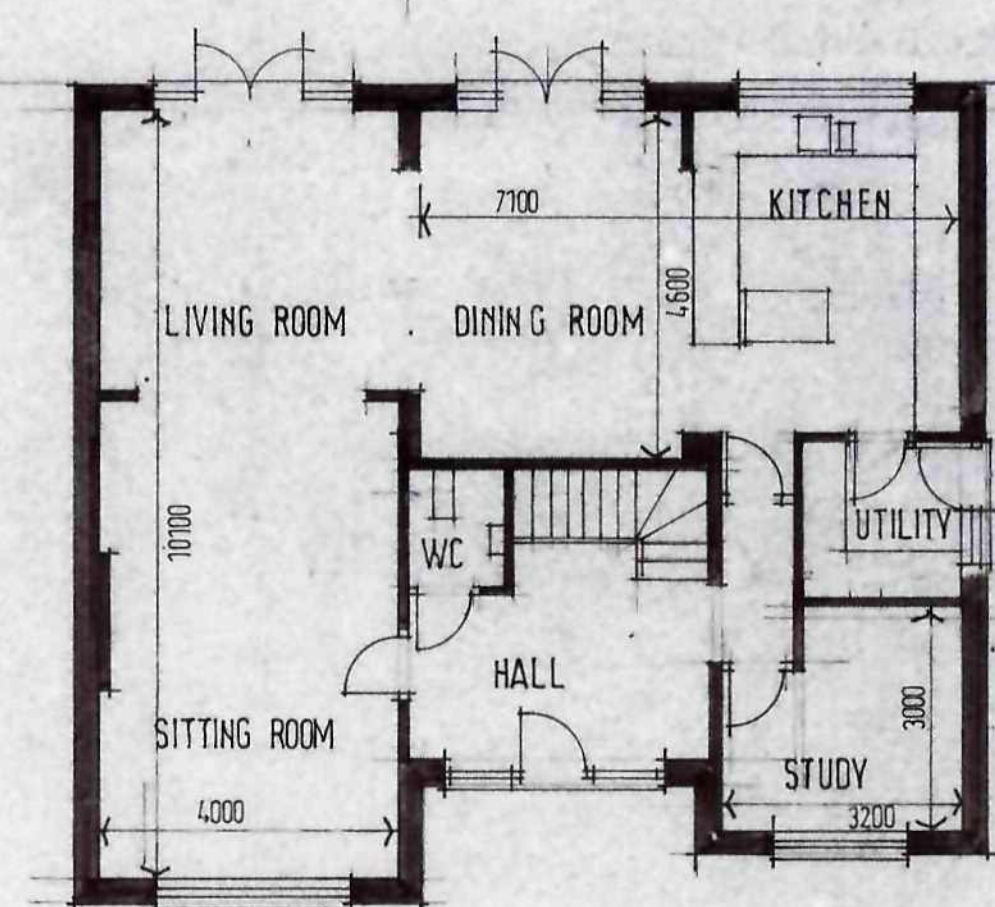

GROUND FLOOR PLAN

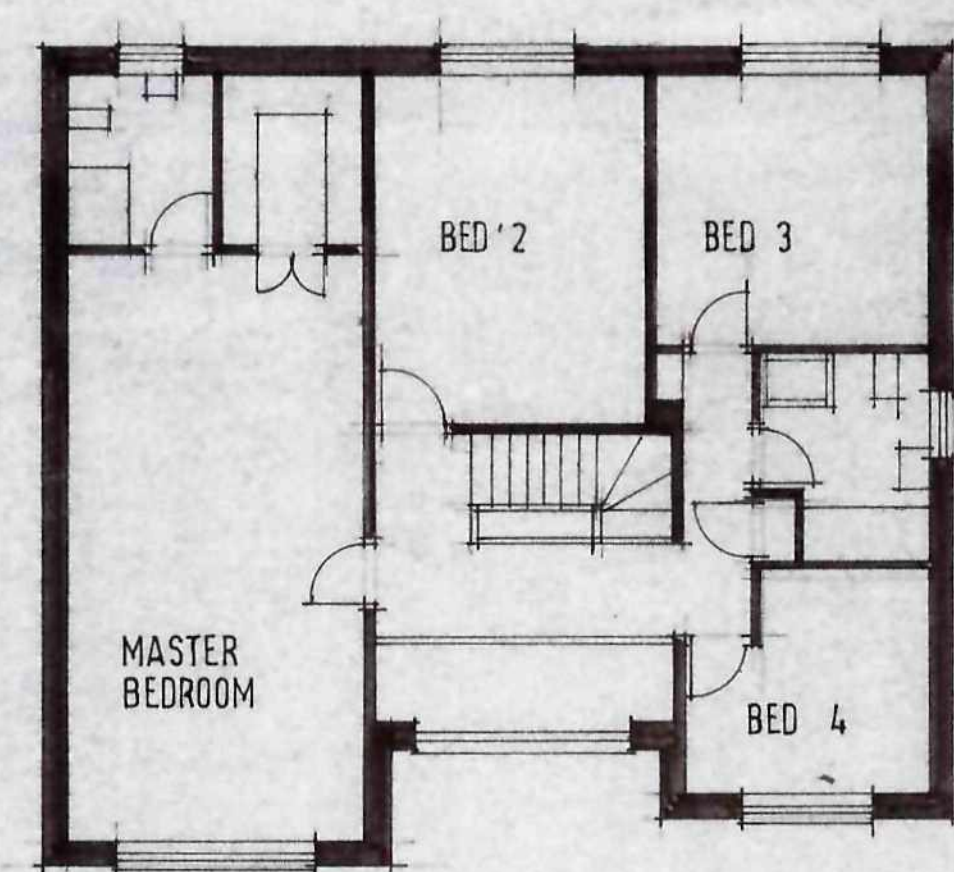

FIRST FLOOR PLAN

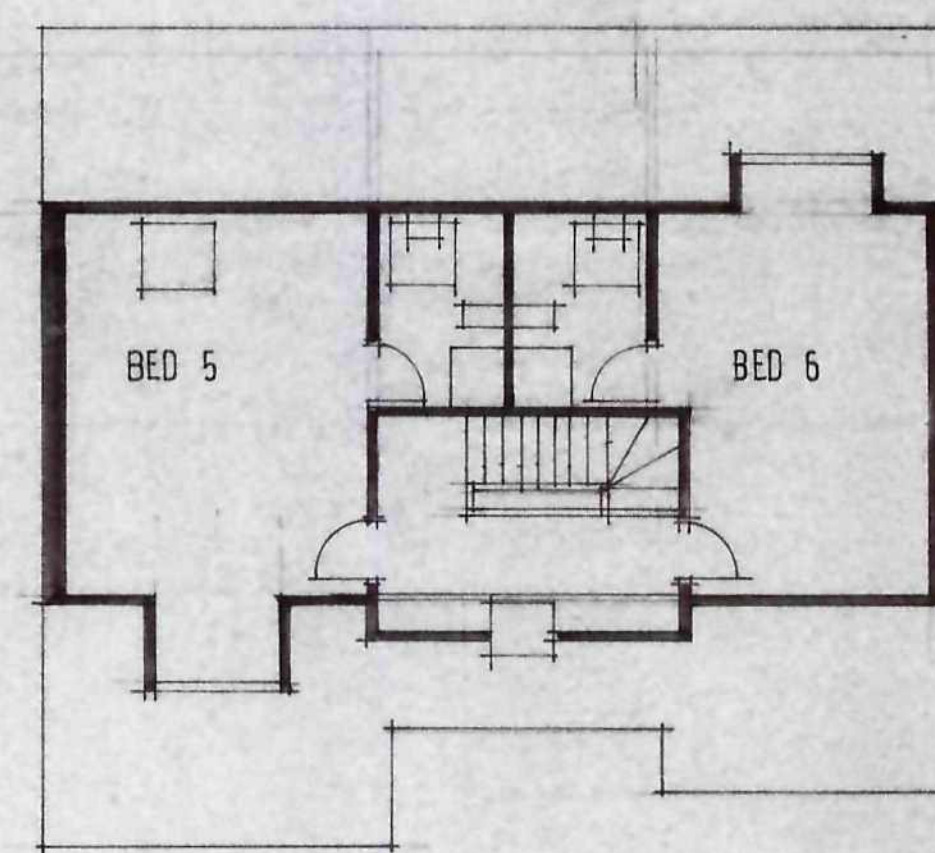

SECOND FLOOR PLAN

Barnsley Metropolitan
Borough Council
17 SEP 2008
Corporate main room

Ref.	Revision	Date
Client		

MR R RICHARDSON

Project
RESIDENTIAL DEVELOPMENT
MORTIMER RD
PENISTONE

Title
PLOT 3

2900 SQ. FT. NETT

Scale: 1:100


Drawn: SL

Date: JULY 08


Drawing No: P/3/3

BDS


BUILDING DESIGN SERVICES
15 Hunters Avenue Barnsley S70 6PL
Tel: 01226 733224

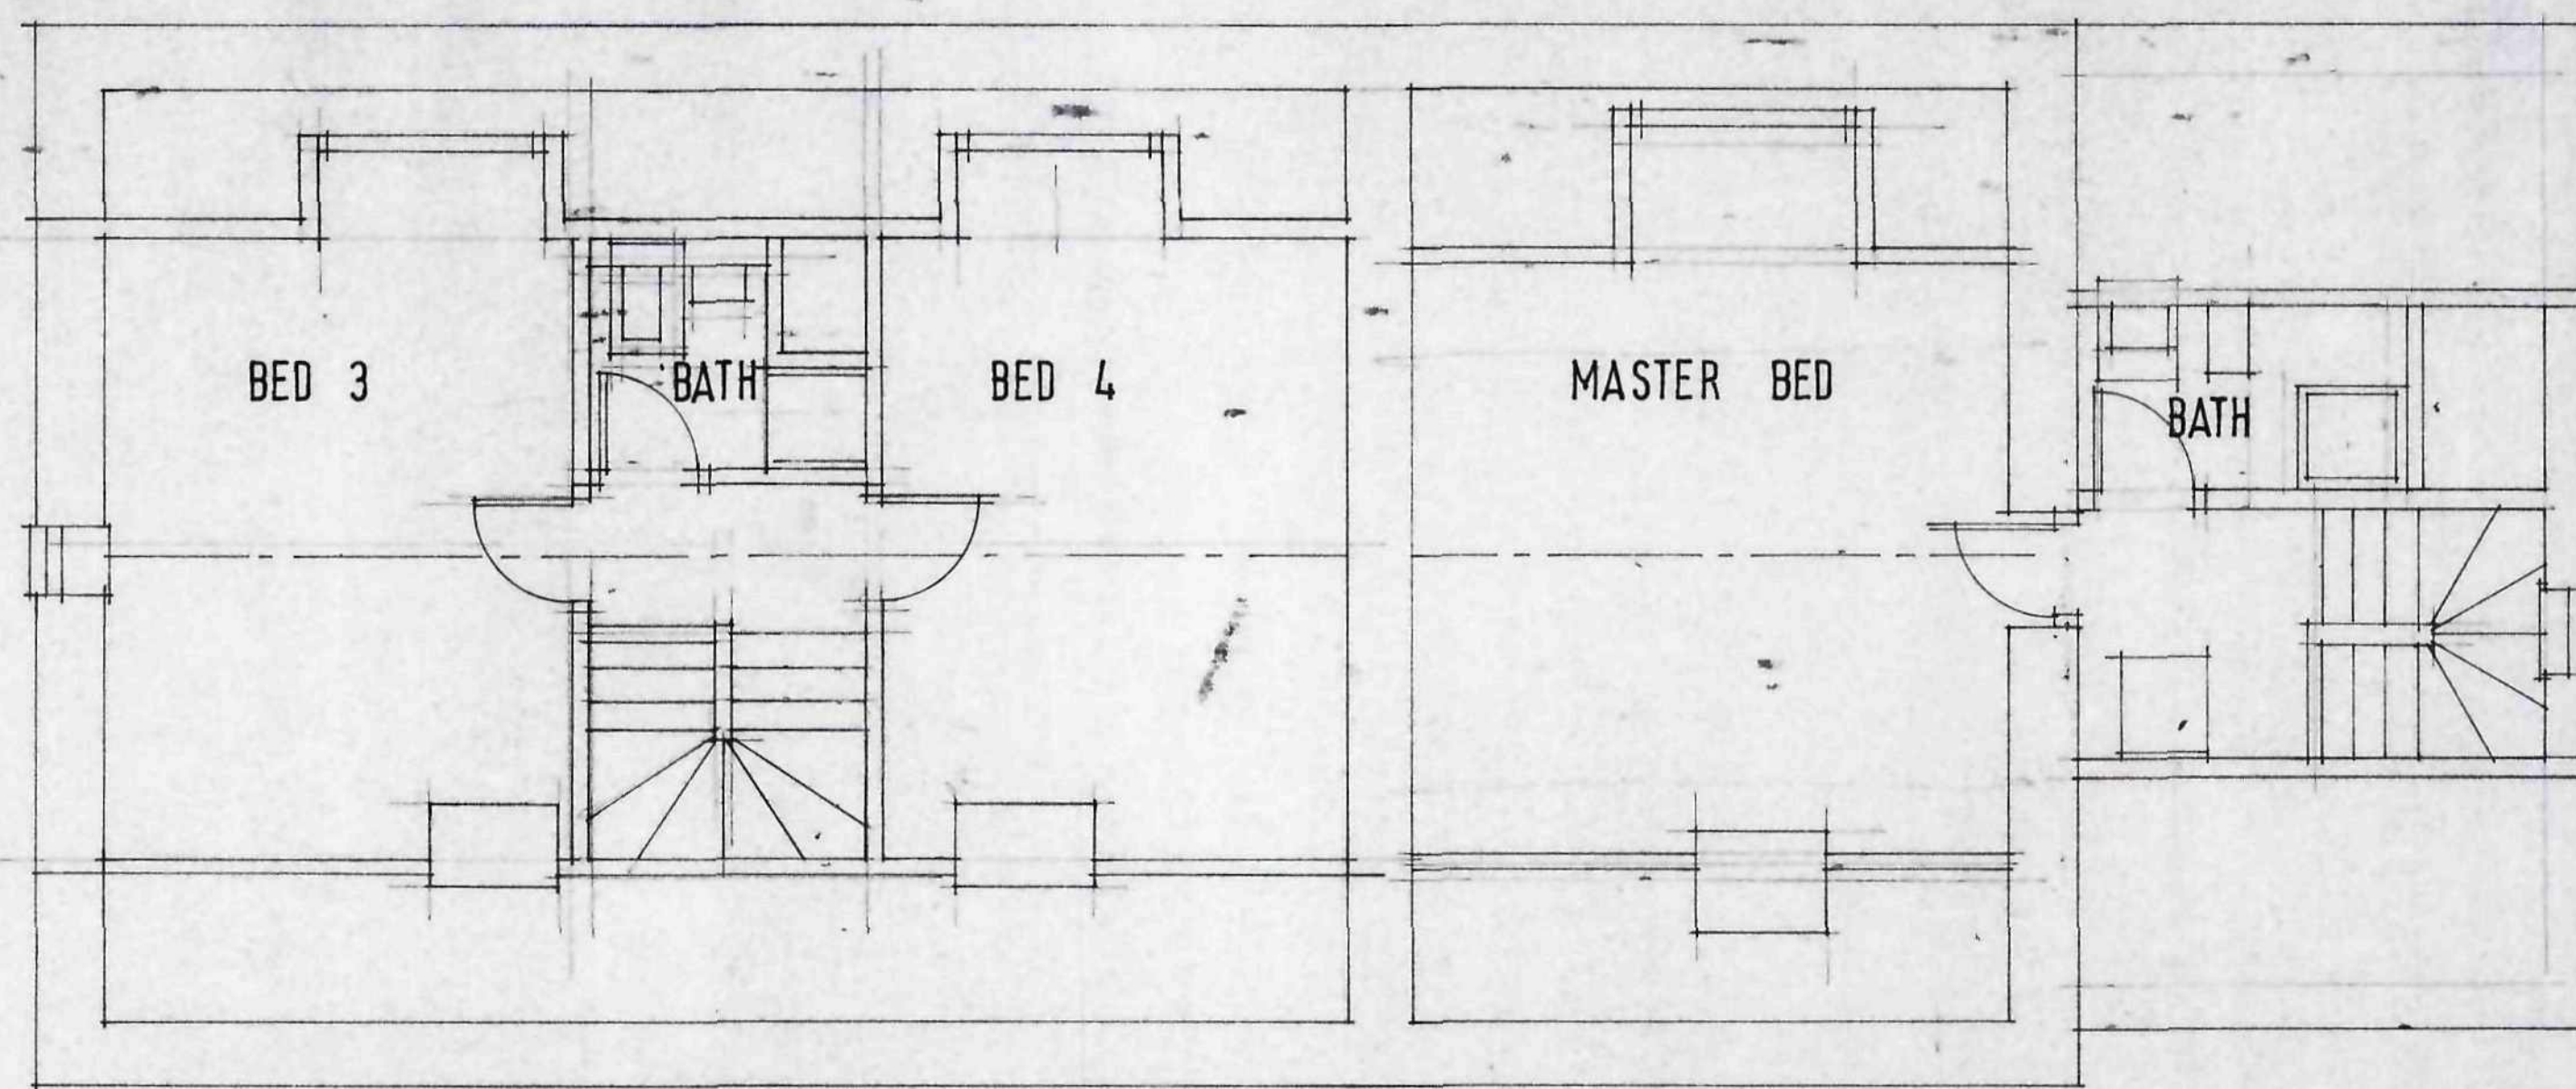

SECOND FLOOR PLAN

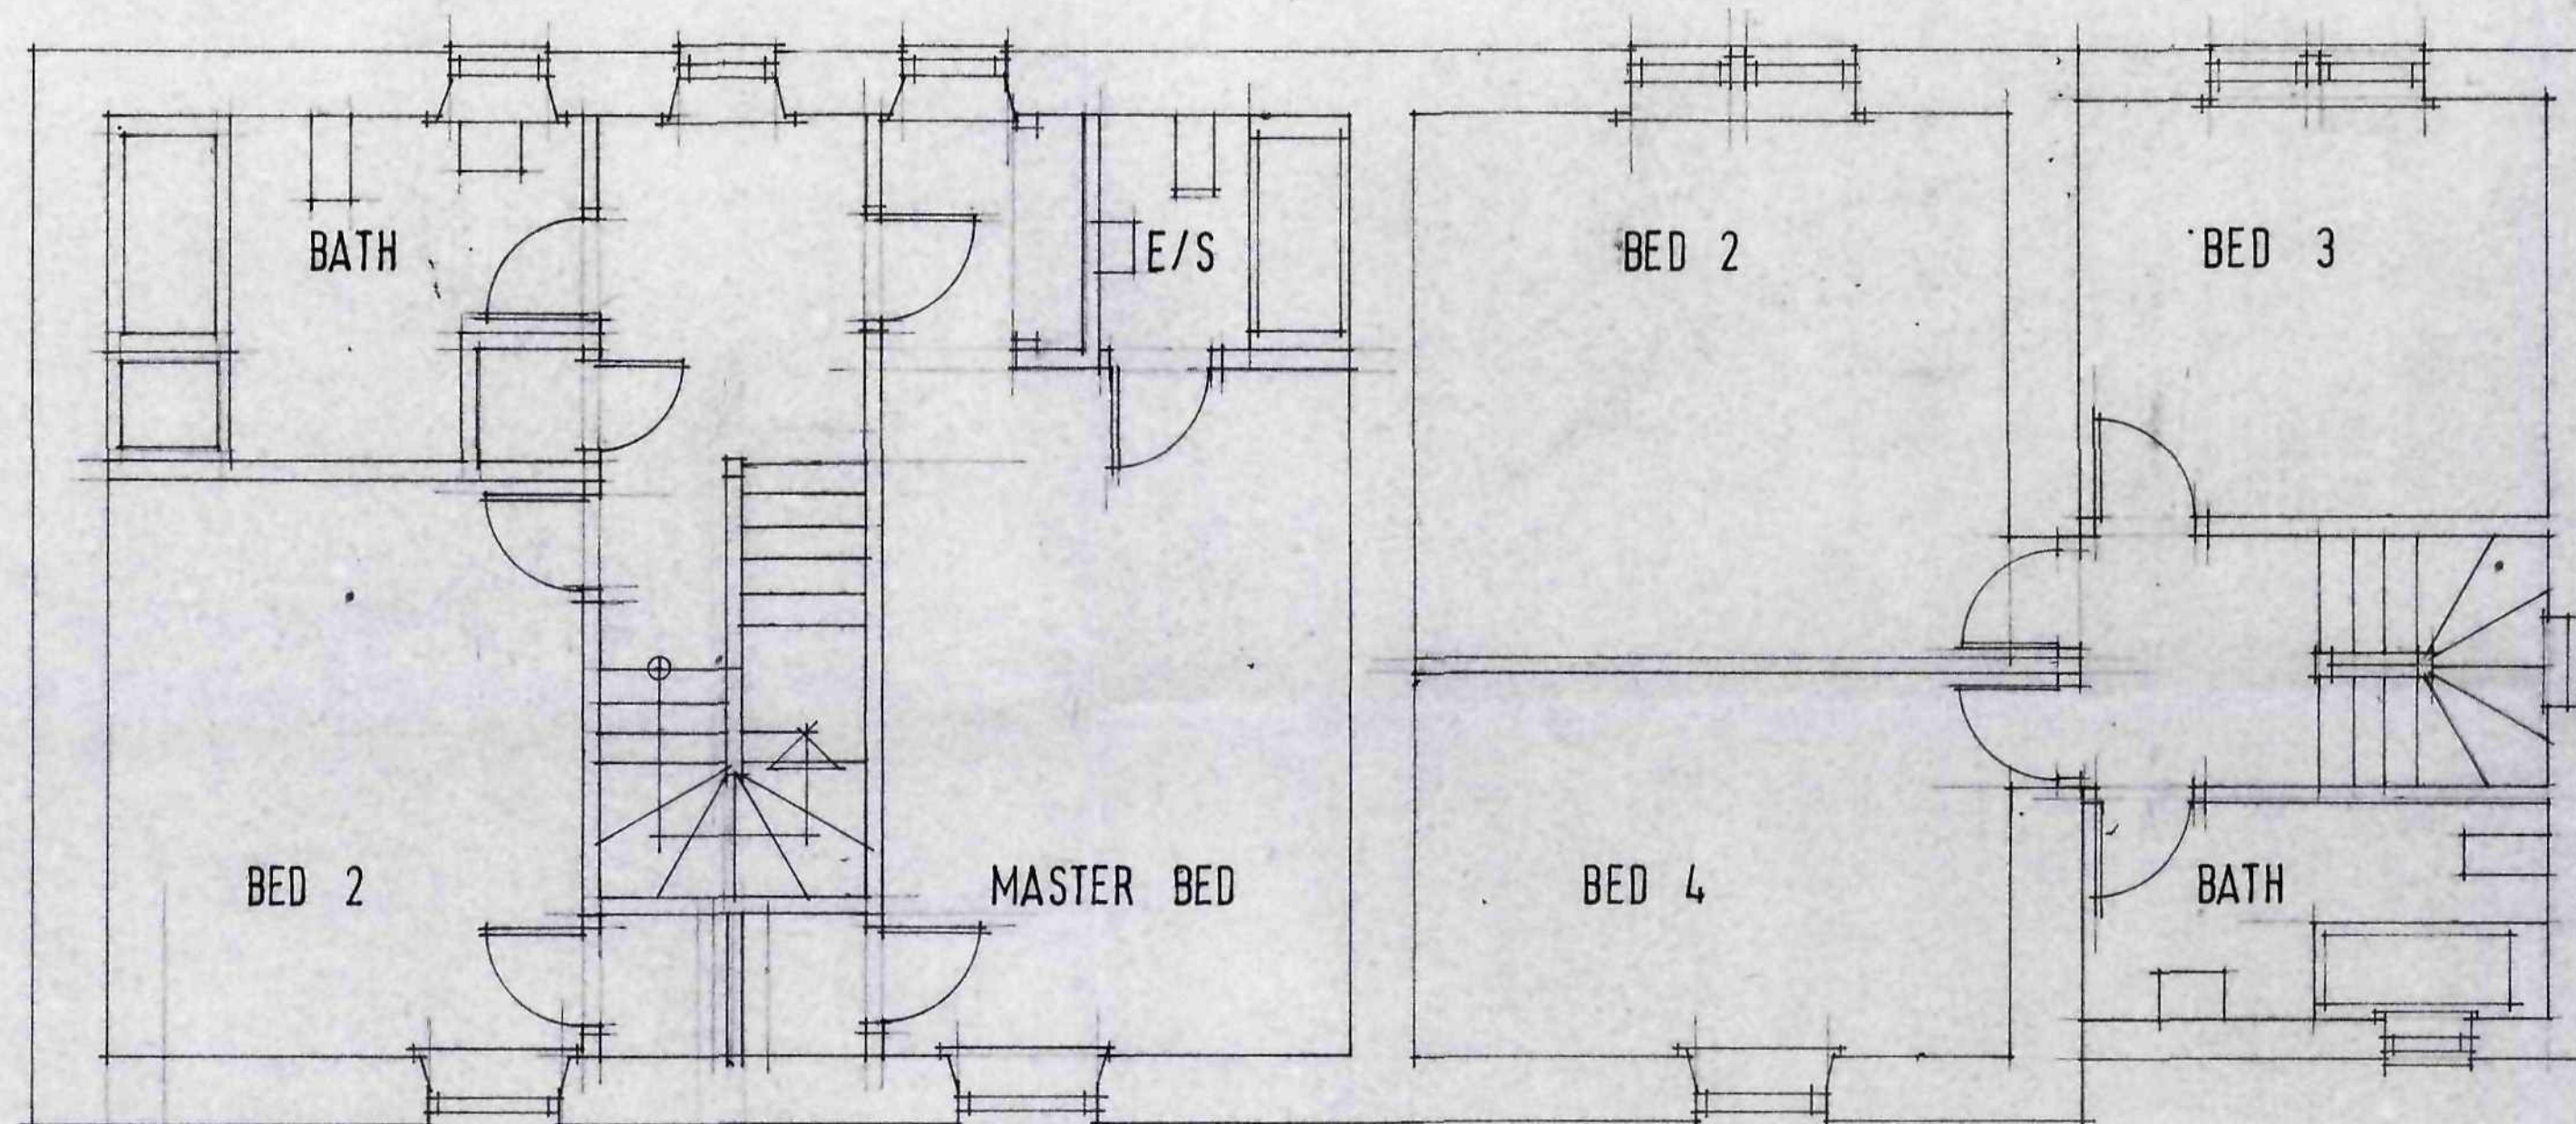


FIRST FLOOR PLAN

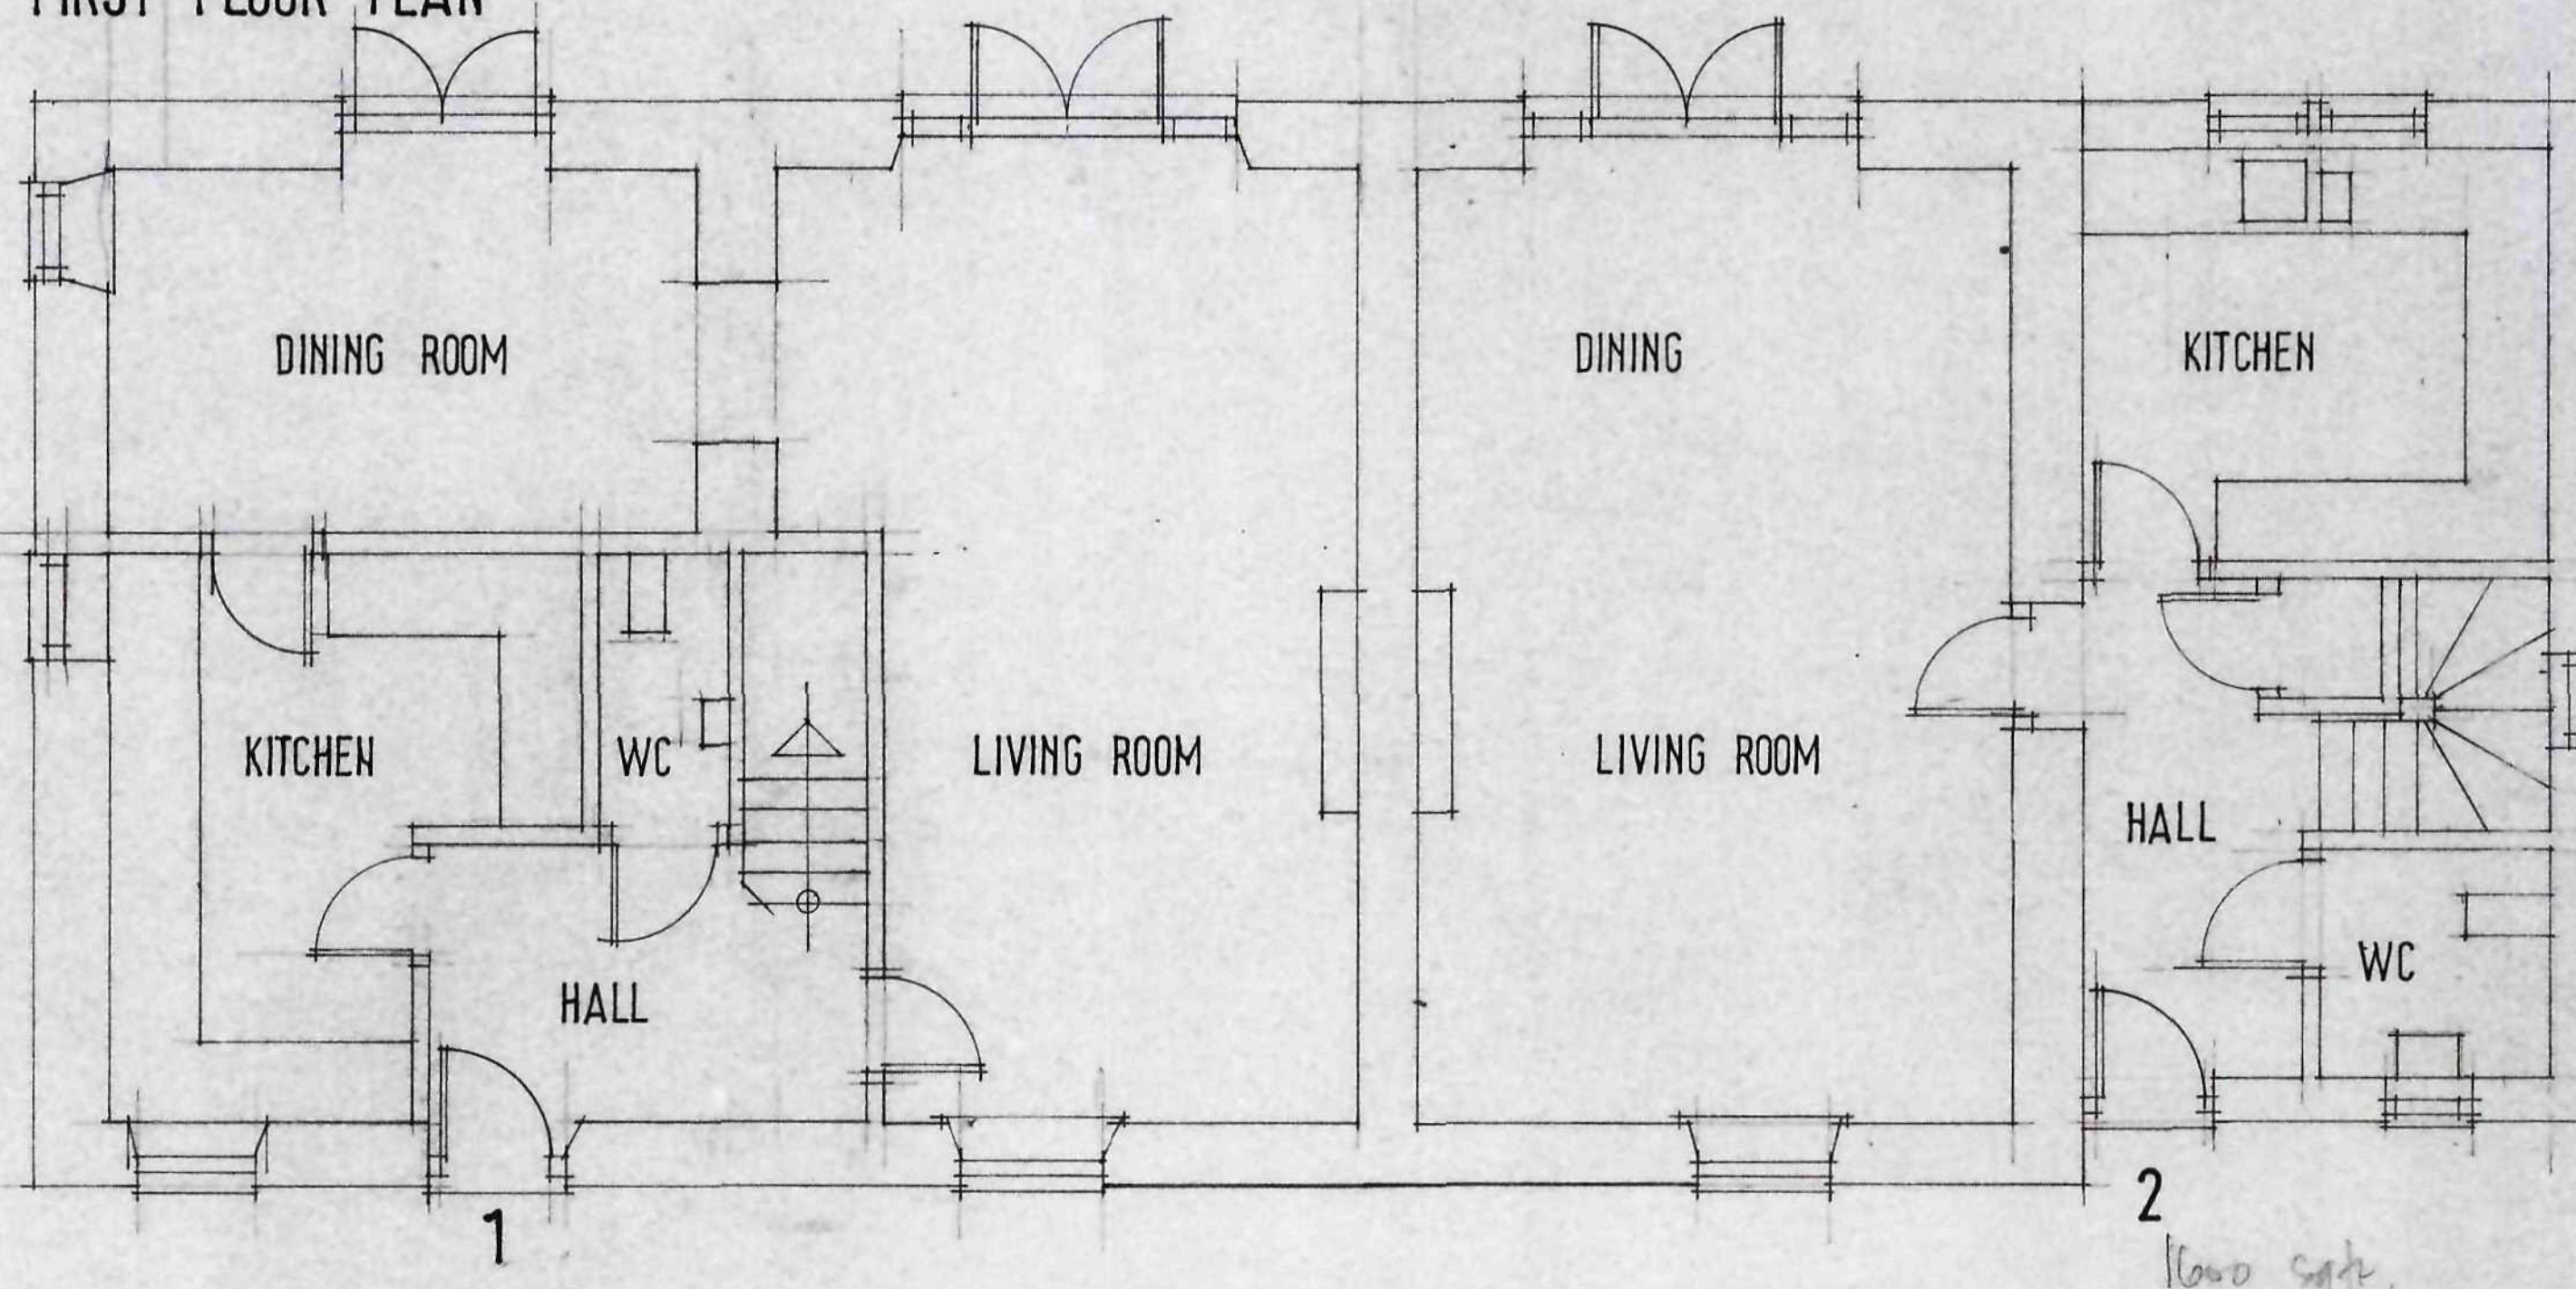


GROUND FLOOR PLAN.




WEST ELEVATION

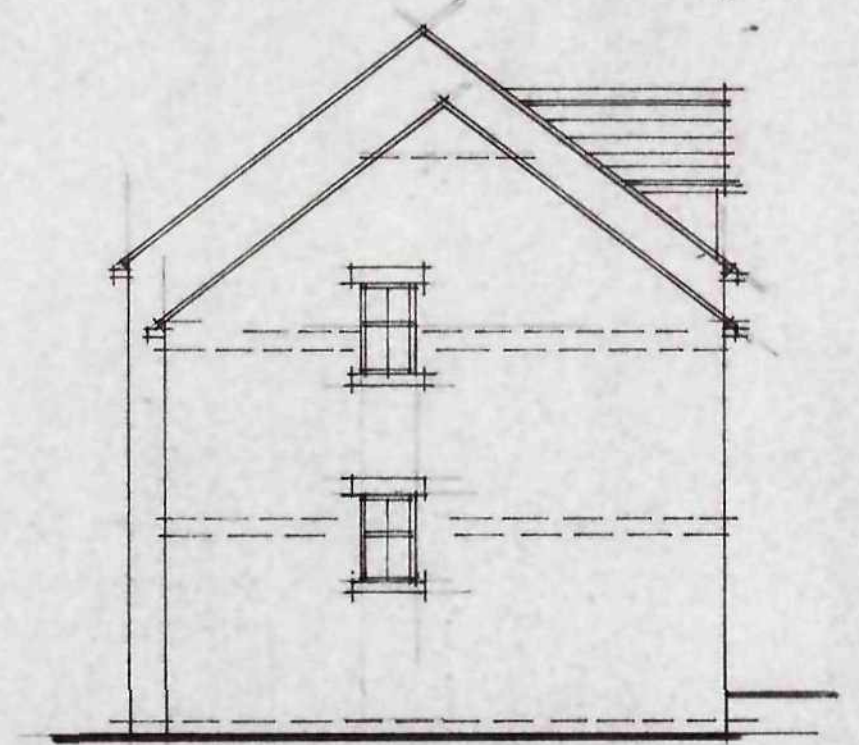

NORTH ELEVATION

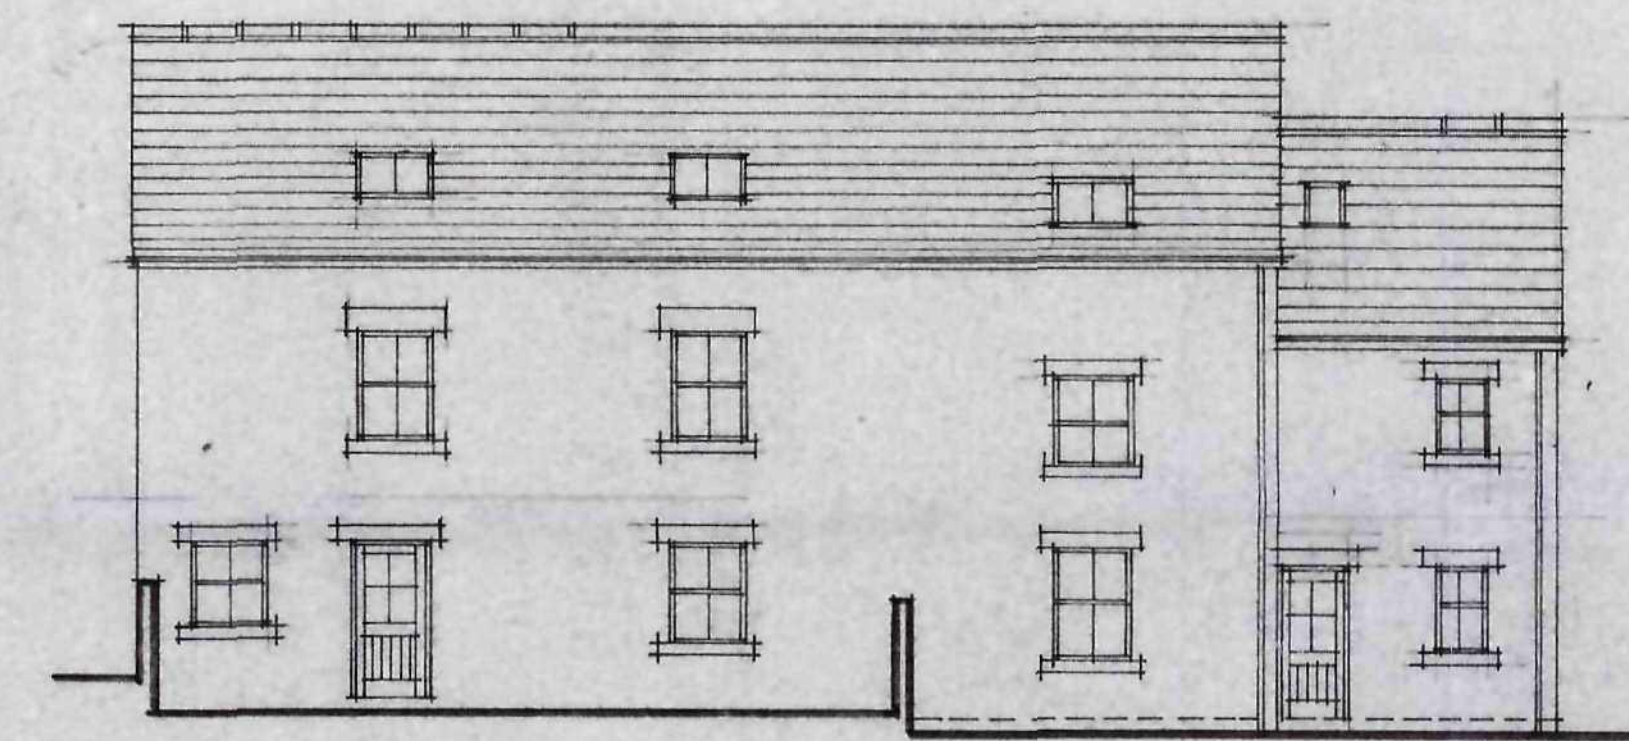

EAST ELEVATION

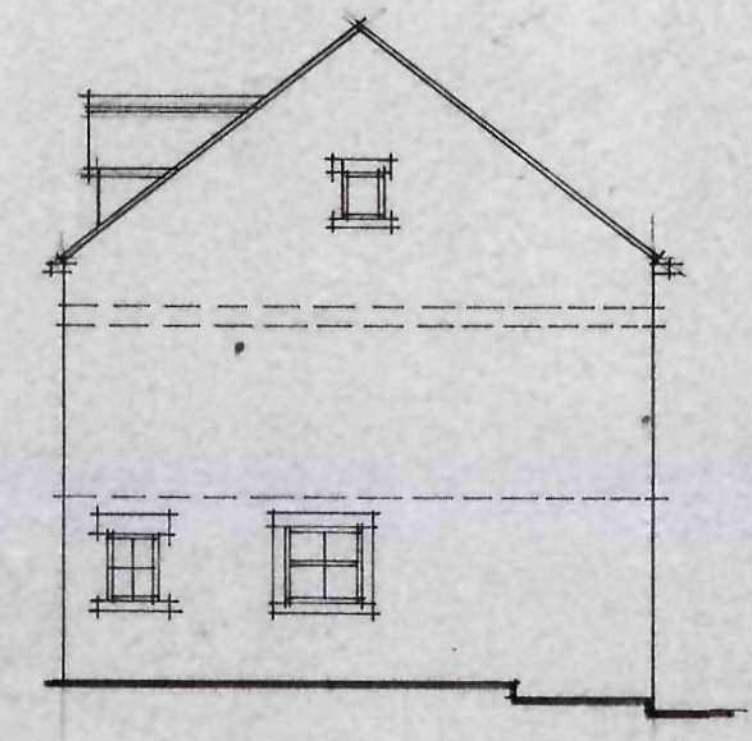

SOUTH ELEVATION

Barnsley Metropolitan
Borough Council
17 SEP 2008
Corporate Mail Room

Ref.	Revision	Date
Client		

MR R RICHARDSON

Project
RESIDENTIAL DEVELOPMENT
MORTIMER ROAD
PENISTONE


Units 1 & 2

PLOT 1 1750 SQ FT NETT
PLOT 2 1600 SQ FT NETT


Scale: 1:50 1:100 Drawn: SL
Date: JULY 08 Drawing No: P/3/6

BDS


BUILDING DESIGN SERVICES
15 Hunters Avenue Barnsley S70 6PL
Tel: 01226 733224

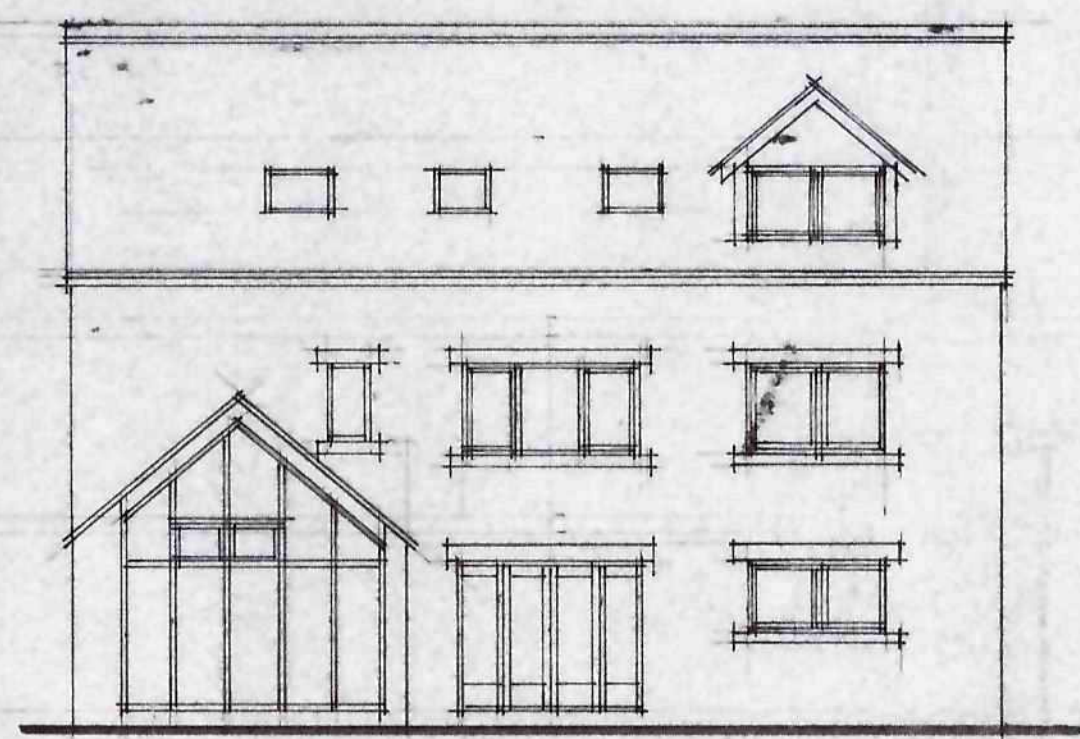


REAR

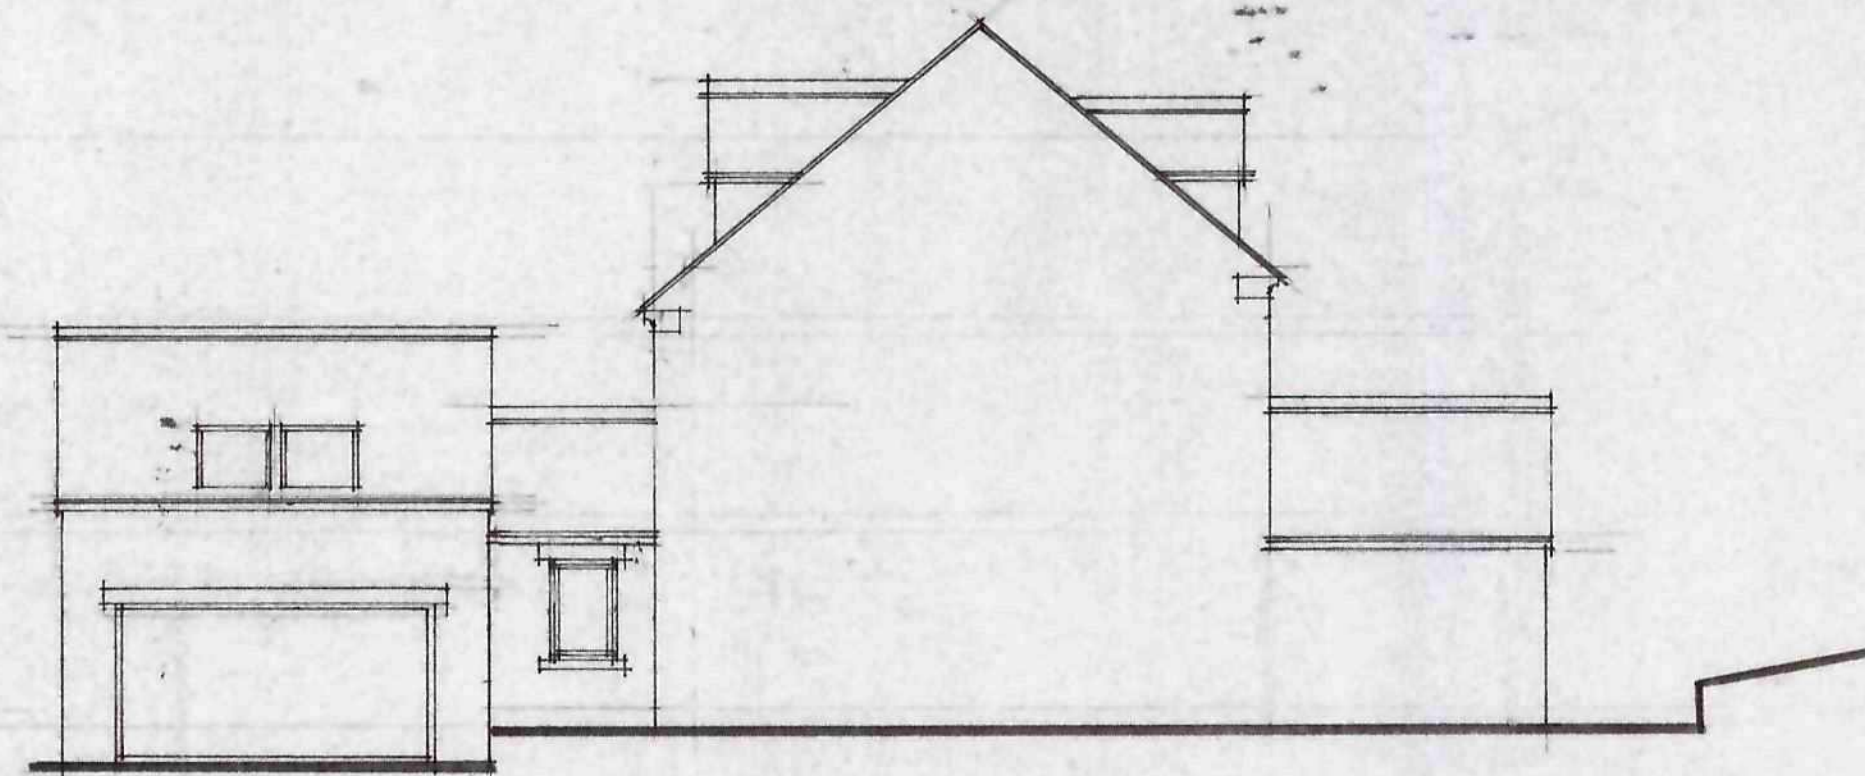


SIDE

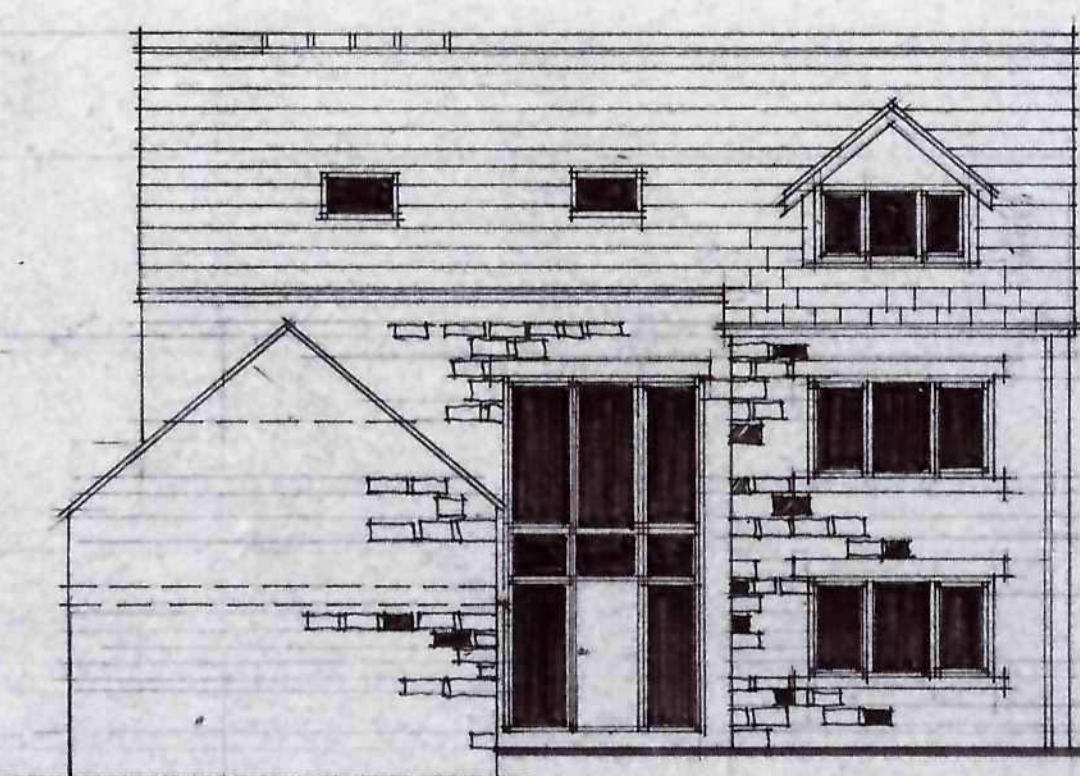

FRONT ELEVATION

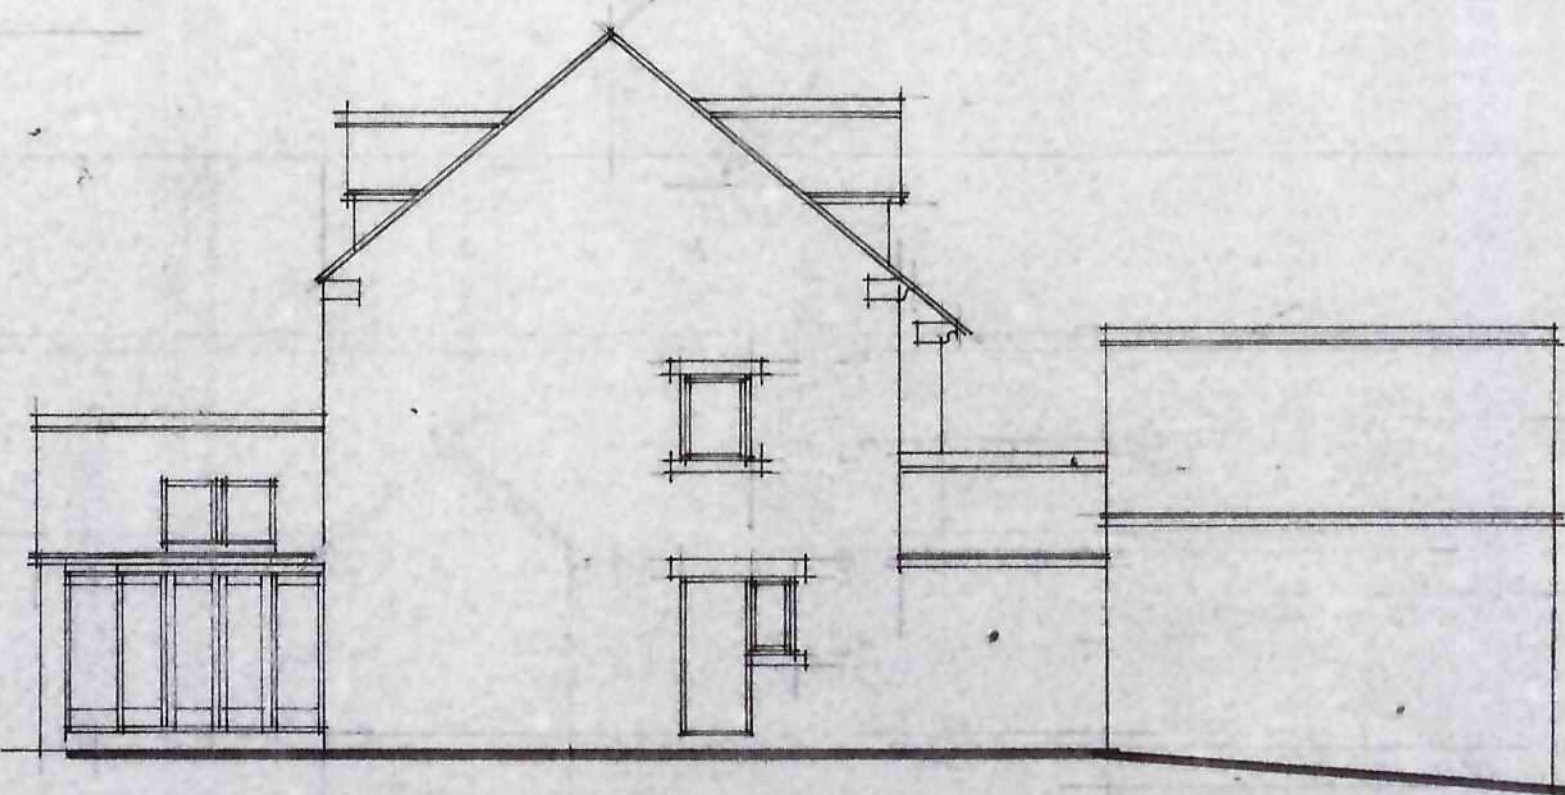


SIDE

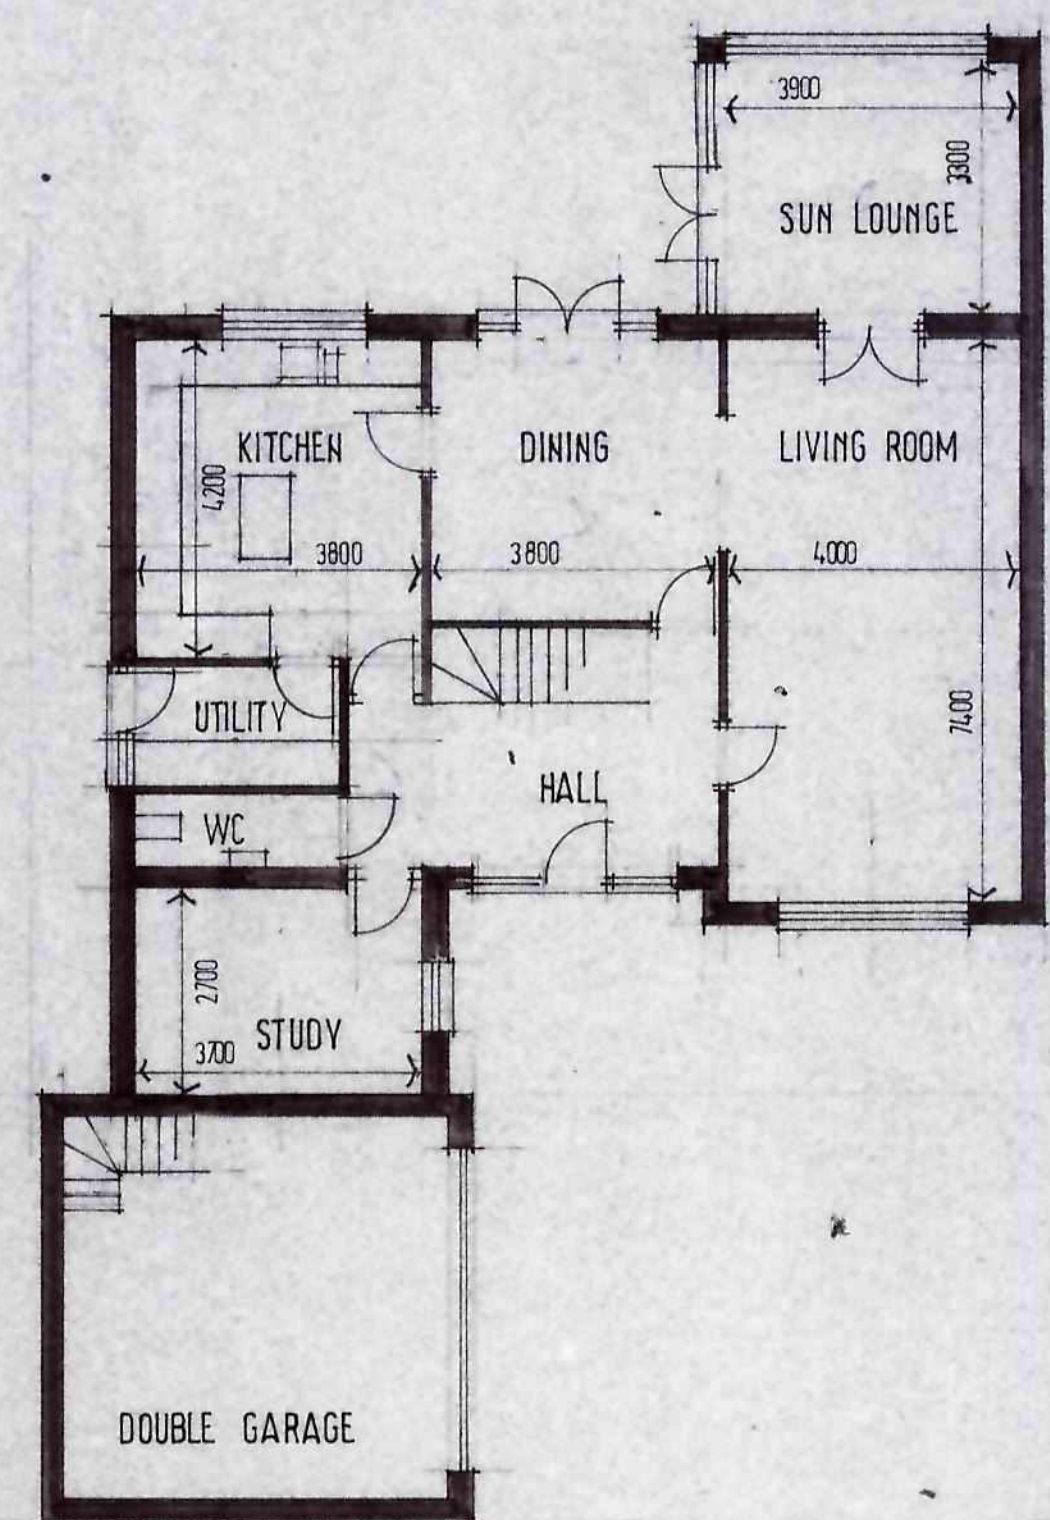

GROUND FLOOR PLAN



FIRST FLOOR PLAN

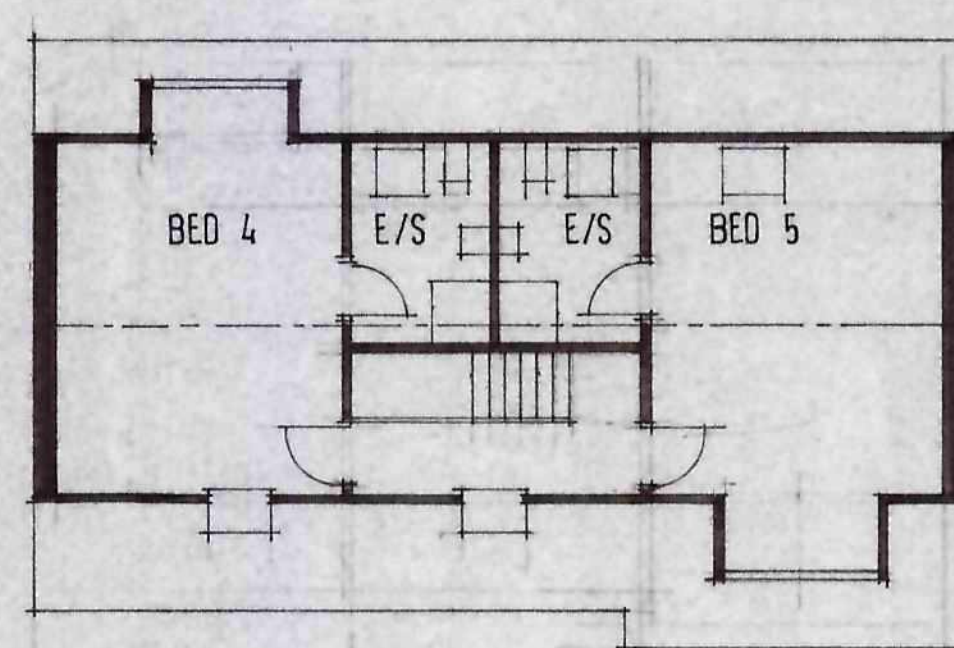

SECOND FLOOR PLAN

Barnsley Metropolitan
Borough Council
17 SEP 2008
Corporate main road

Ref.	Revision	Date
Client		

MR R RICHARDSON

Project
RESIDENTIAL DEVELOPMENT
MORTIMER RD
PENISTONE

Title
PLOT 5

2850 SQ. FT. NETT

Scale: 1:100

Drawn: SL

Date: JULY 08

Drawing No: P/3/4


BDS

BUILDING DESIGN SERVICES
15 Hunters Avenue Barnsley S70 6PL
Tel: 01226 733224


009.110.14014




REAR

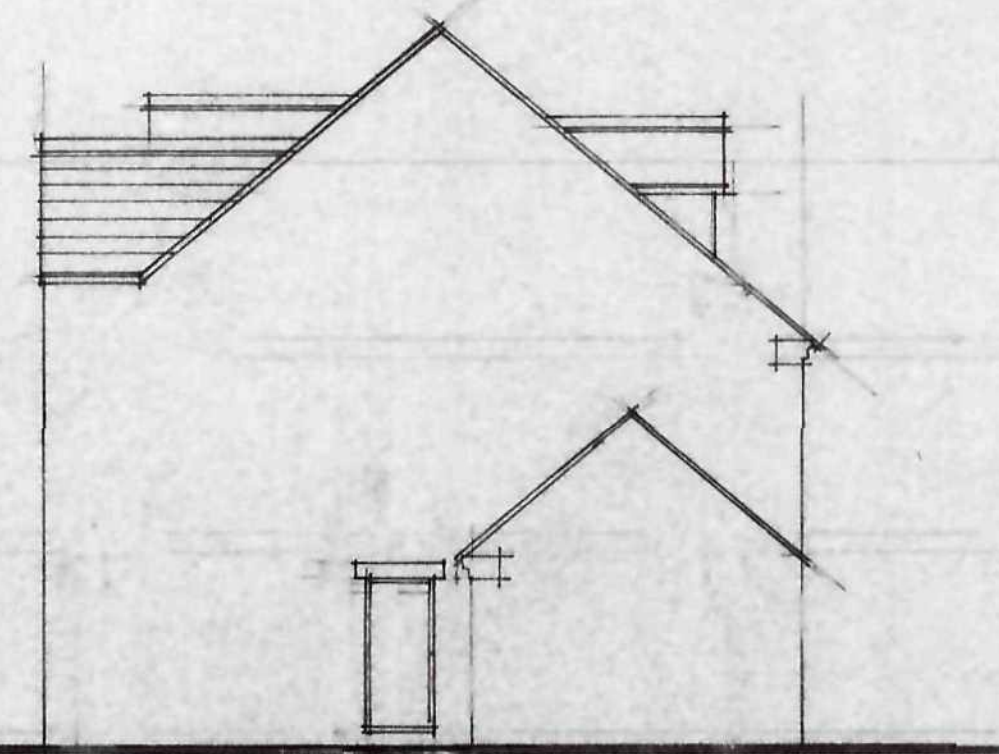


SIDE

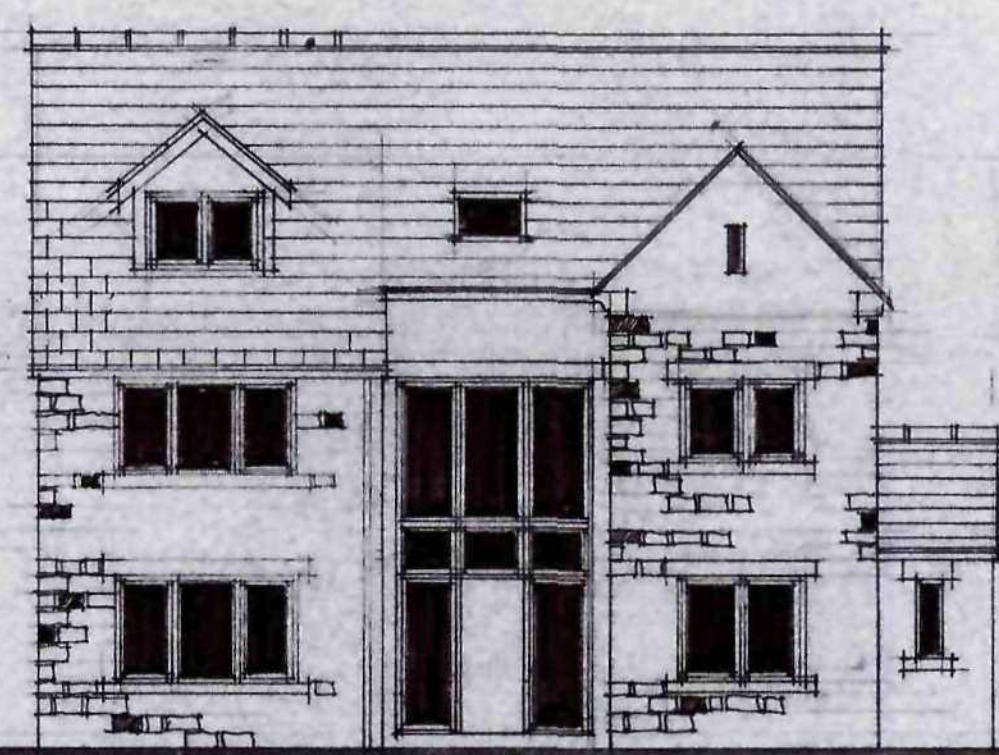


FRONT ELEVATION

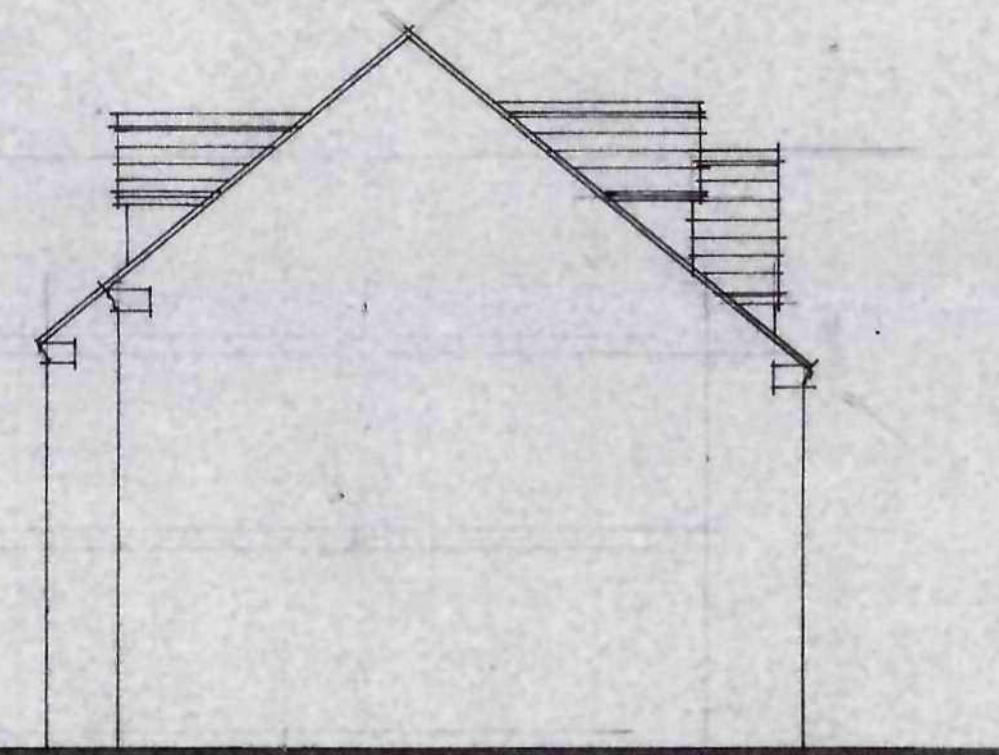


SIDE

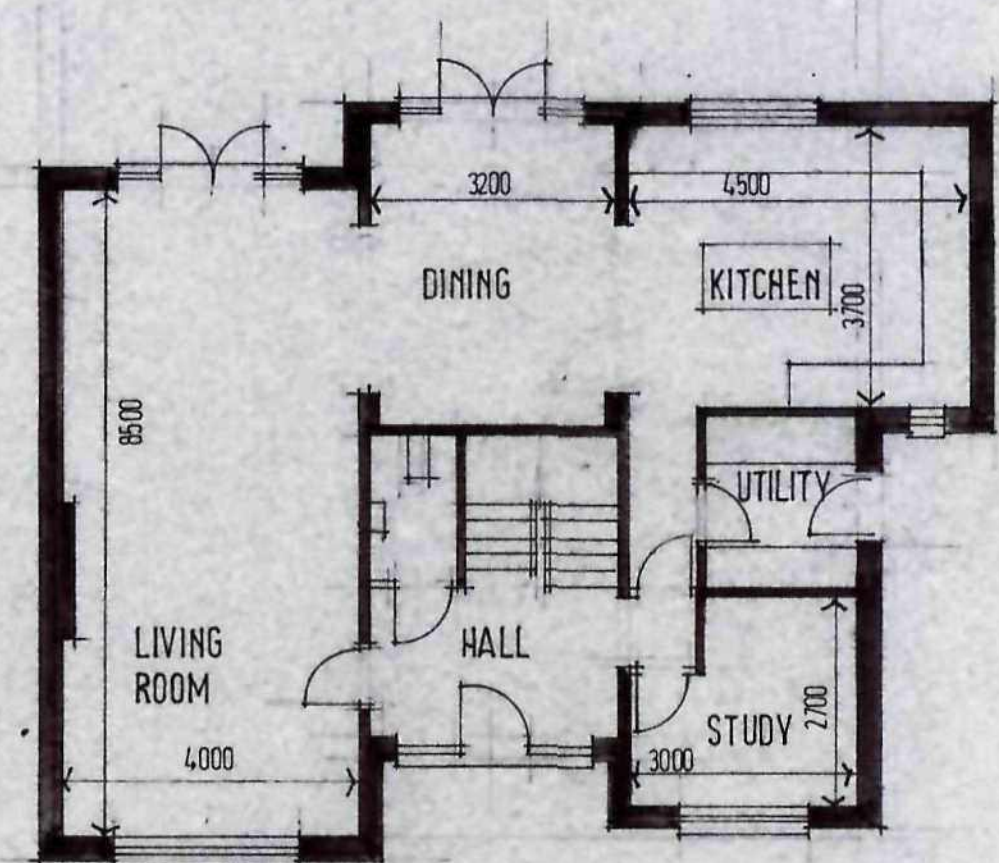

GROUND FLOOR PLAN

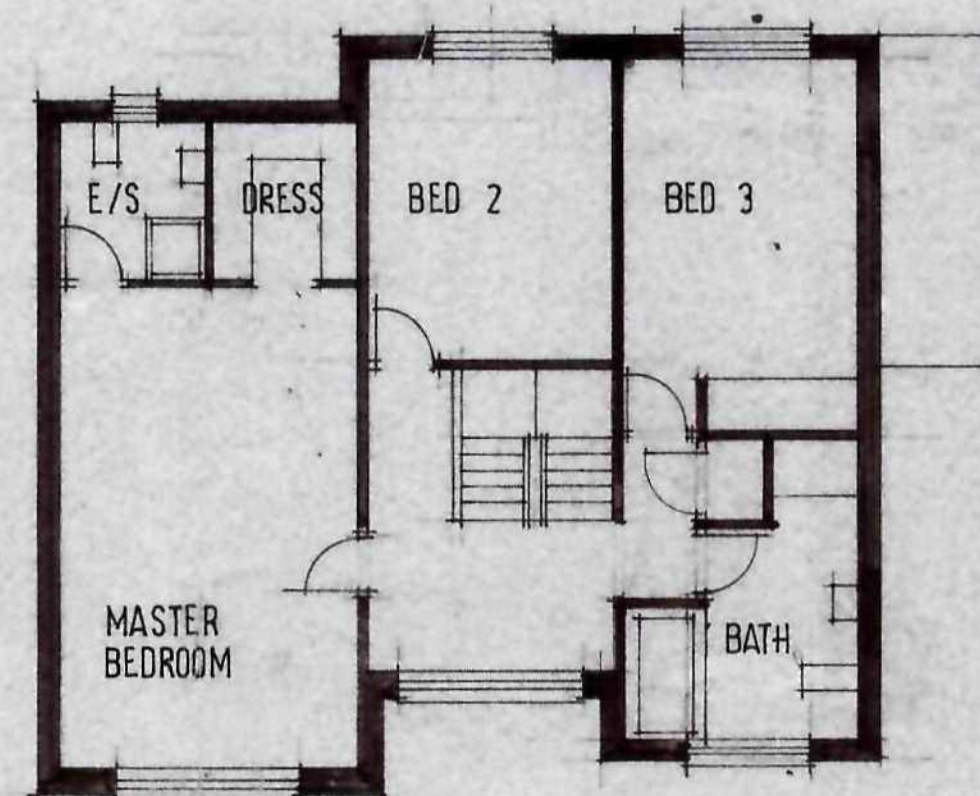

FIRST FLOOR PLAN

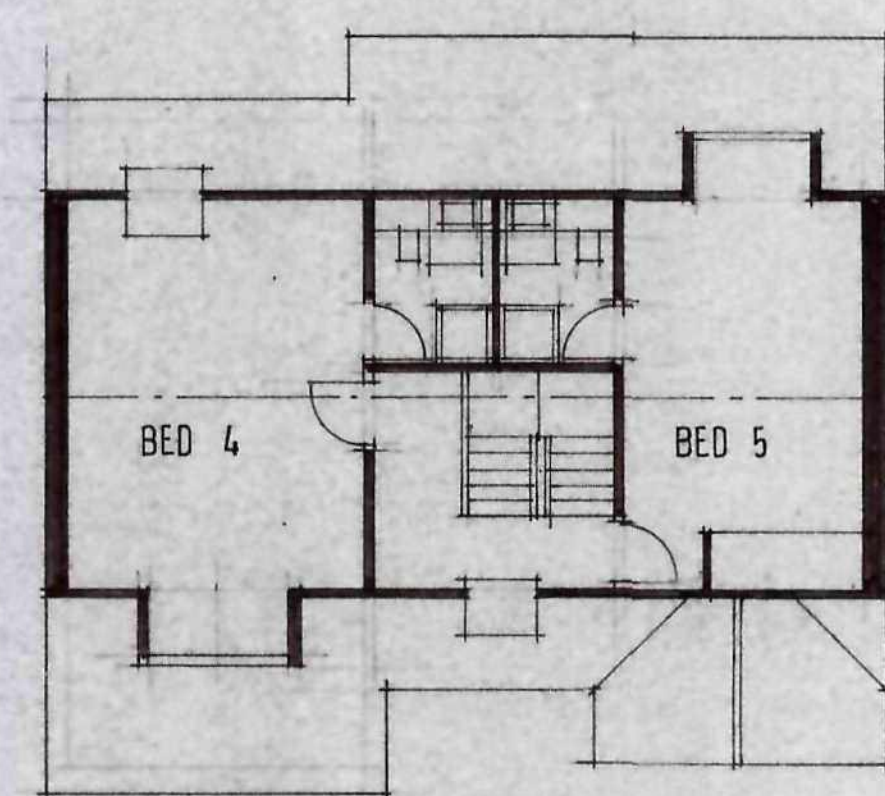

SECOND FLOOR PLAN

Barnsley Metropolitan
Borough Council
17 SEP 2008
Corporate main Room

Ref.	Revision	Date
Client		

MR R RICHARDSON

Project
RESIDENTIAL DEVELOPMENT
MORTIMER RD
PENISTONE

Title
PLOT 4

2525 SQ FT NETT


Scale: 1:100 Drawn: SL
Date: JULY 08 Drawing No: P/3/5

BDS

BUILDING DESIGN SERVICES
15 Hunters Avenue Barnsley S70 6PL
Tel: 01226 733224

C081101014

LOCATION PLAN 1:1250

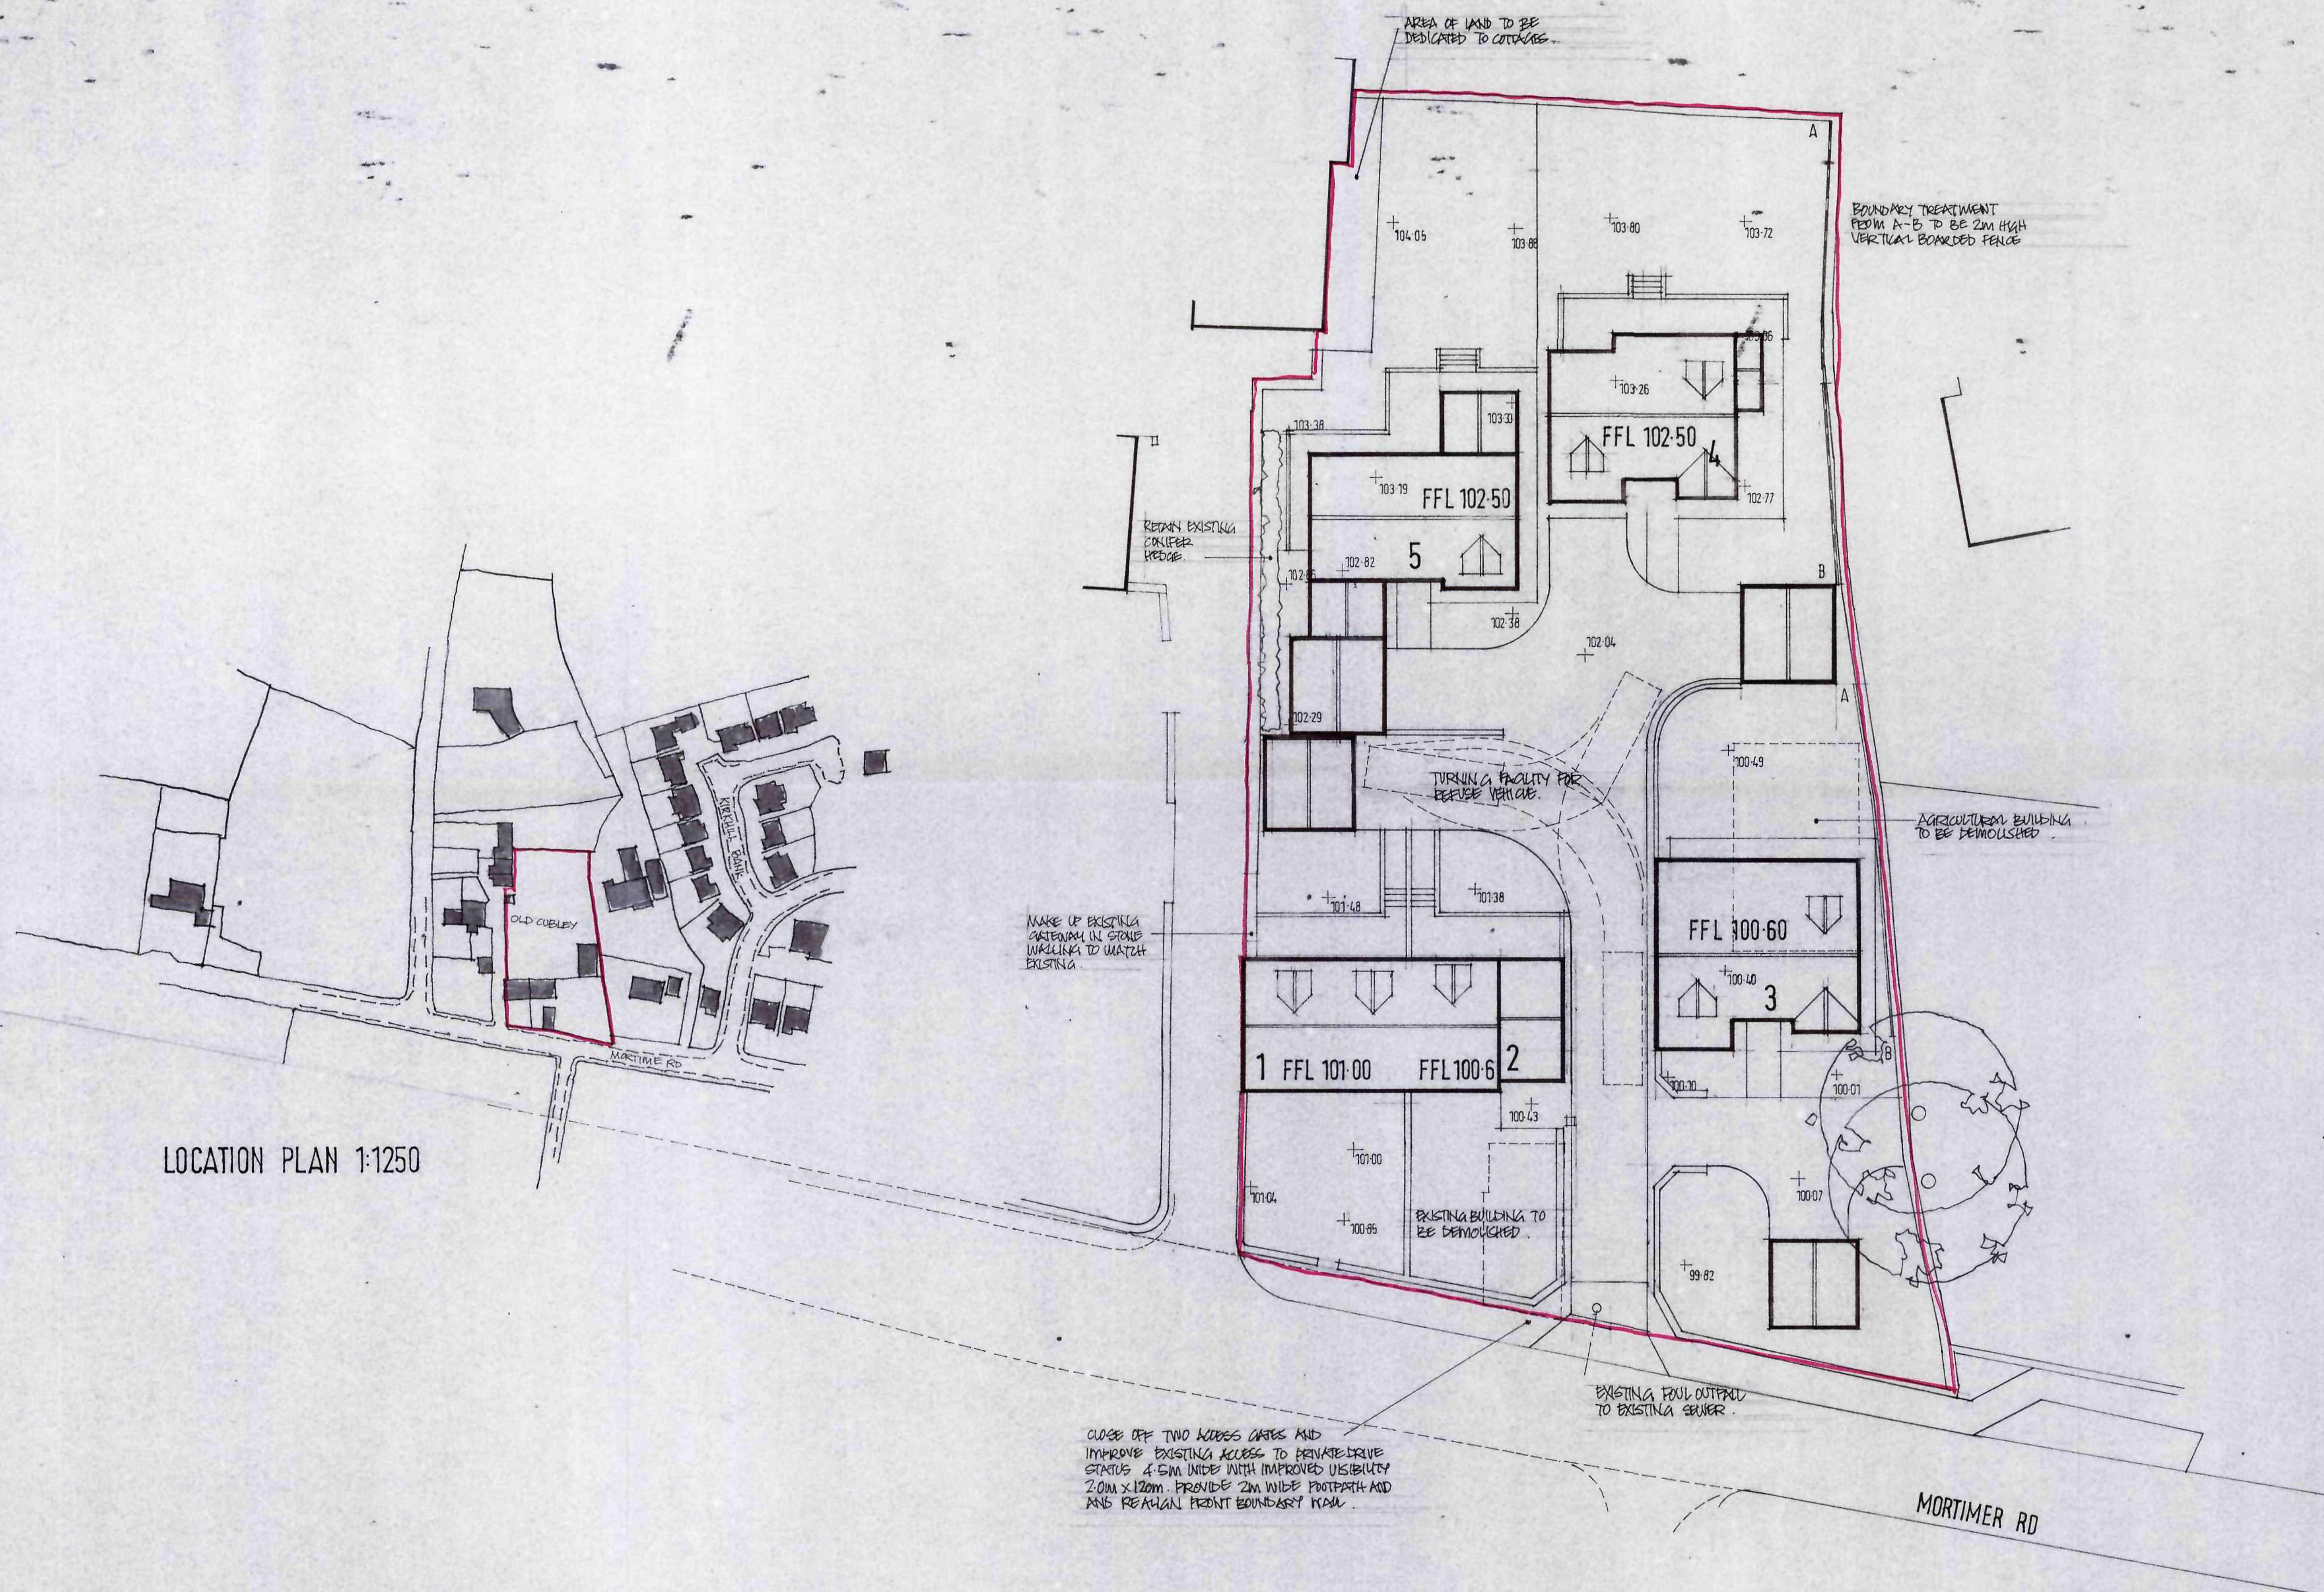

Barnsley Metropolitan
Borough Council
17 SEP 2008
Corporate mail room

Ref.	Revision	Date
Client		

MR R RICHARDSON

Project
RESIDENTIAL DEVELOPMENT
MORTIMER RD
PENISTONE

Title
SITE PLAN

Scale: 1:200 Drawn: SL
Date: JULY 08 Drawing No: P/3/7

BDS

BUILDING DESIGN SERVICES
15 Hunters Avenue Barnsley S70 6PL
Tel: 01226 733224

C081101011