


1) This drawing and the design and details depicted thereon are the copyright of Peter Dimberline Chartered Architect.
 2) All dimensions on this drawing are to be checked by the Contractor and any discrepancies are to be reported to the Architect.
 3) Do not scale critical dimensions off this drawing.
 4) Contractor to ensure that all Health & Safety requirements (CDM Regulations) in relation to this project will be complied with.

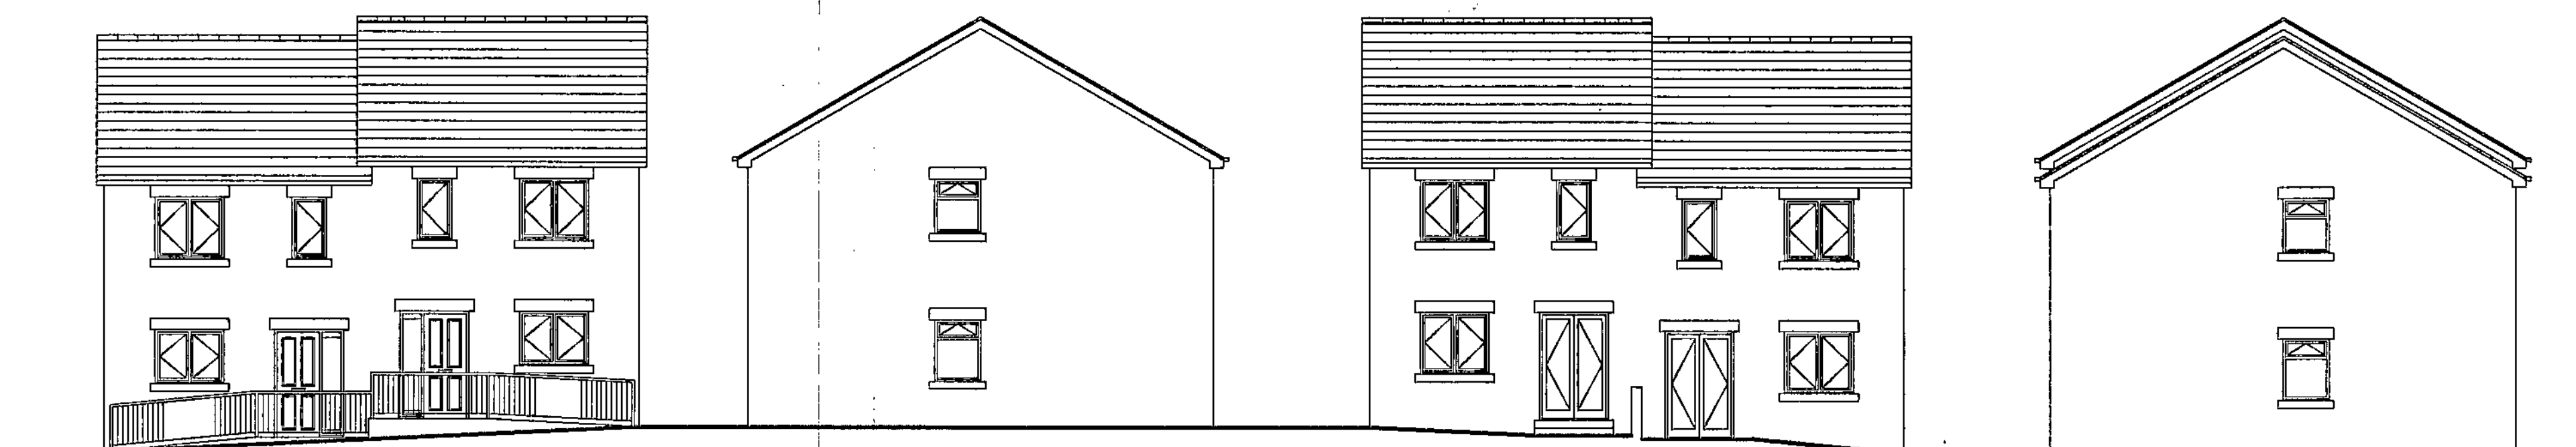

northwest elevation


southwest elevation

southeast elevation


northeast elevation

ELEVATIONS 1:100

Walls to be facing brickwork to match adjacent properties with feature heads and cills in stone.
 Roof to be concrete tiles to LA approval.


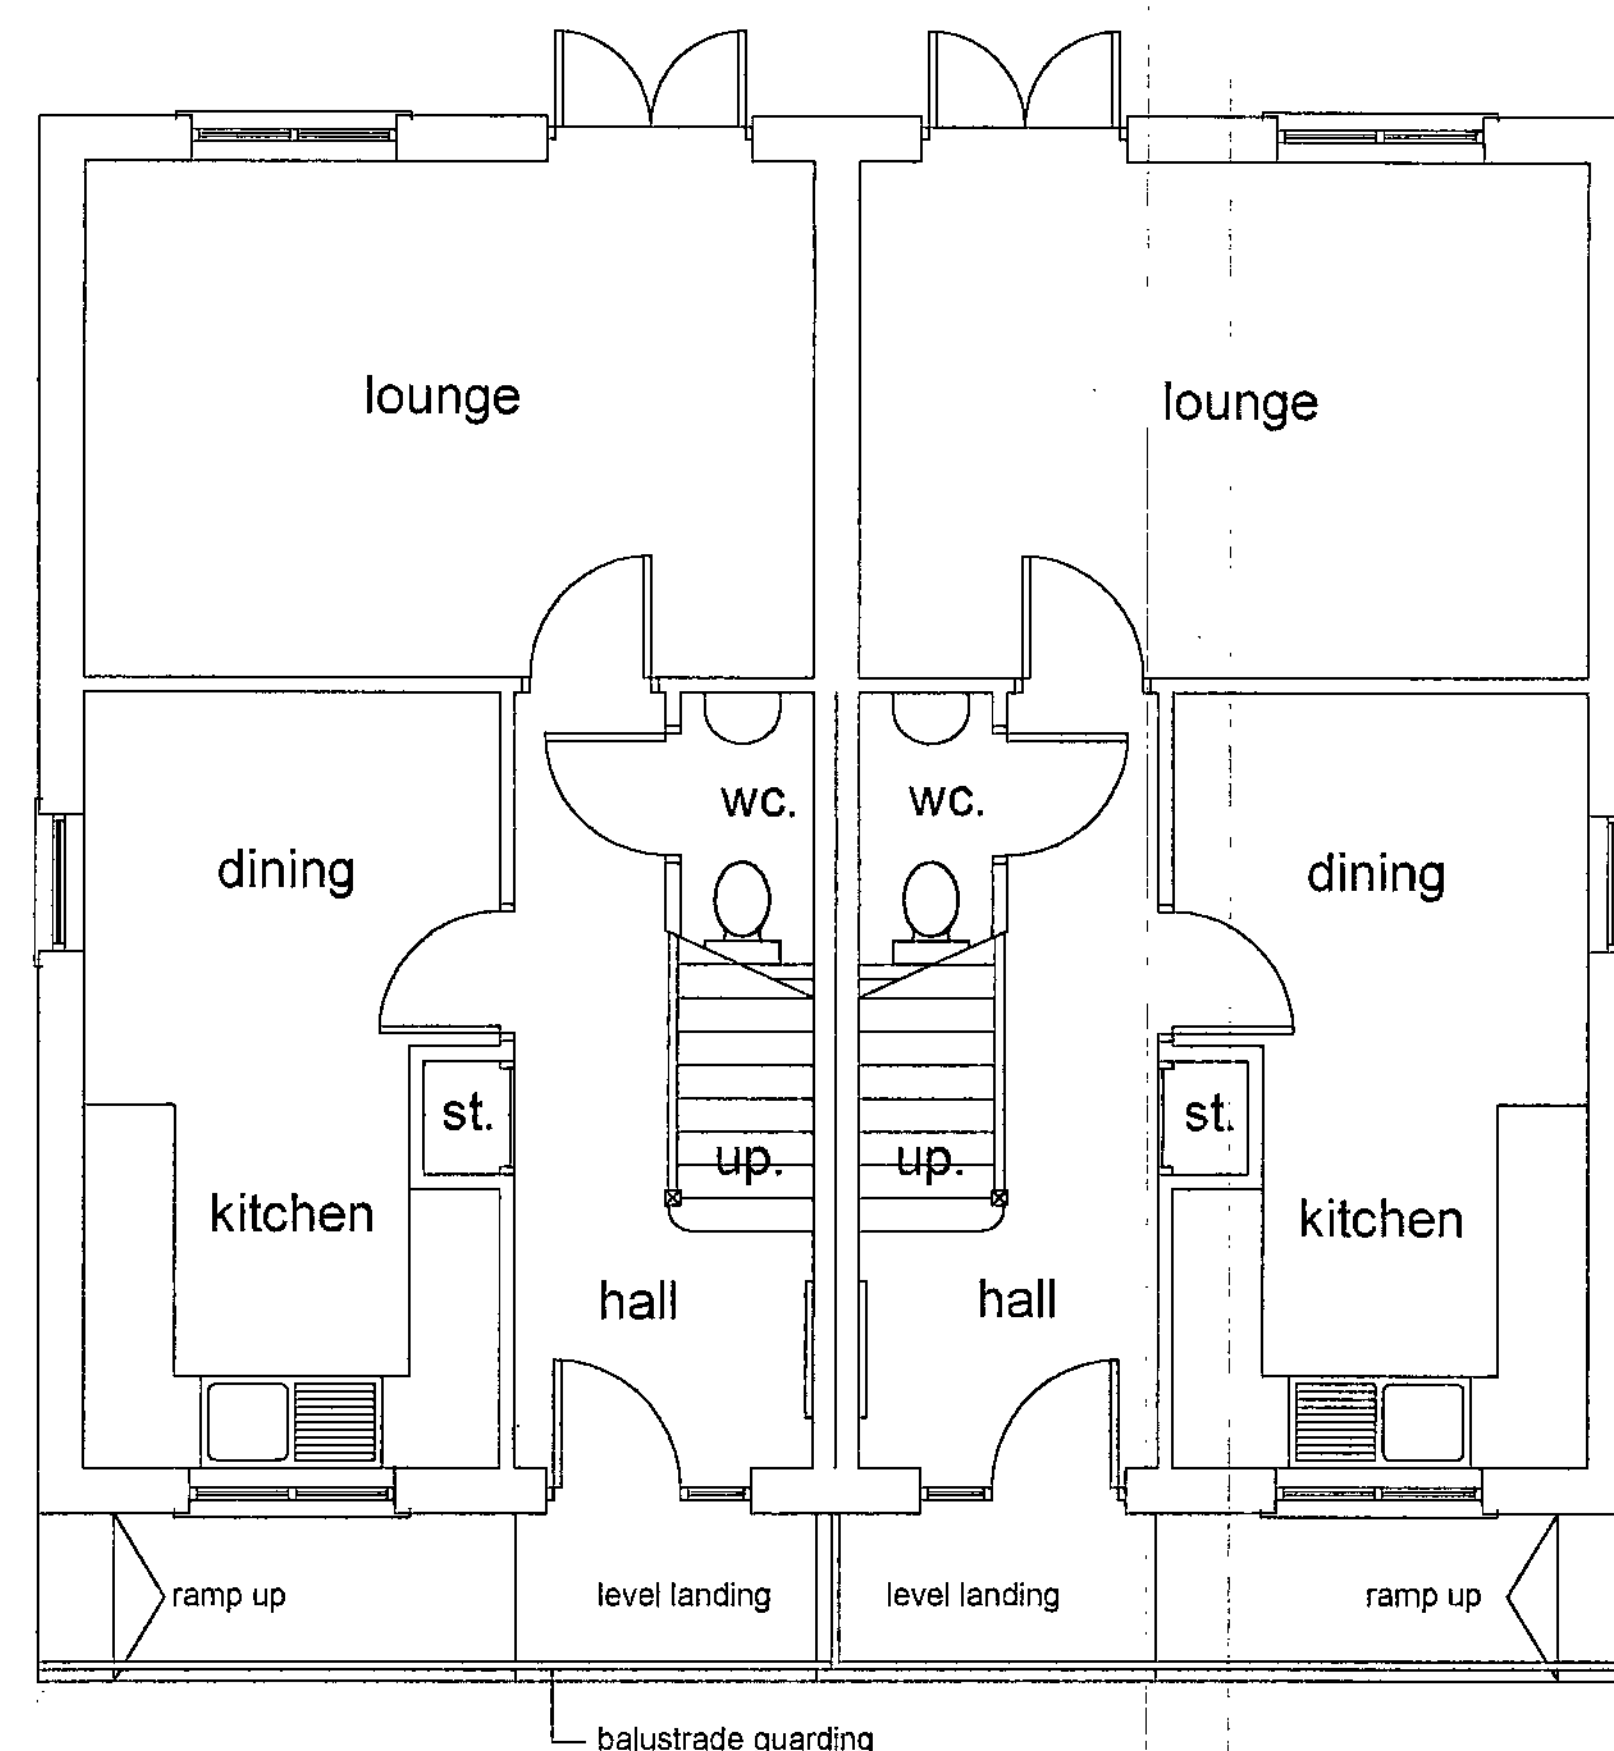


ground floor plan

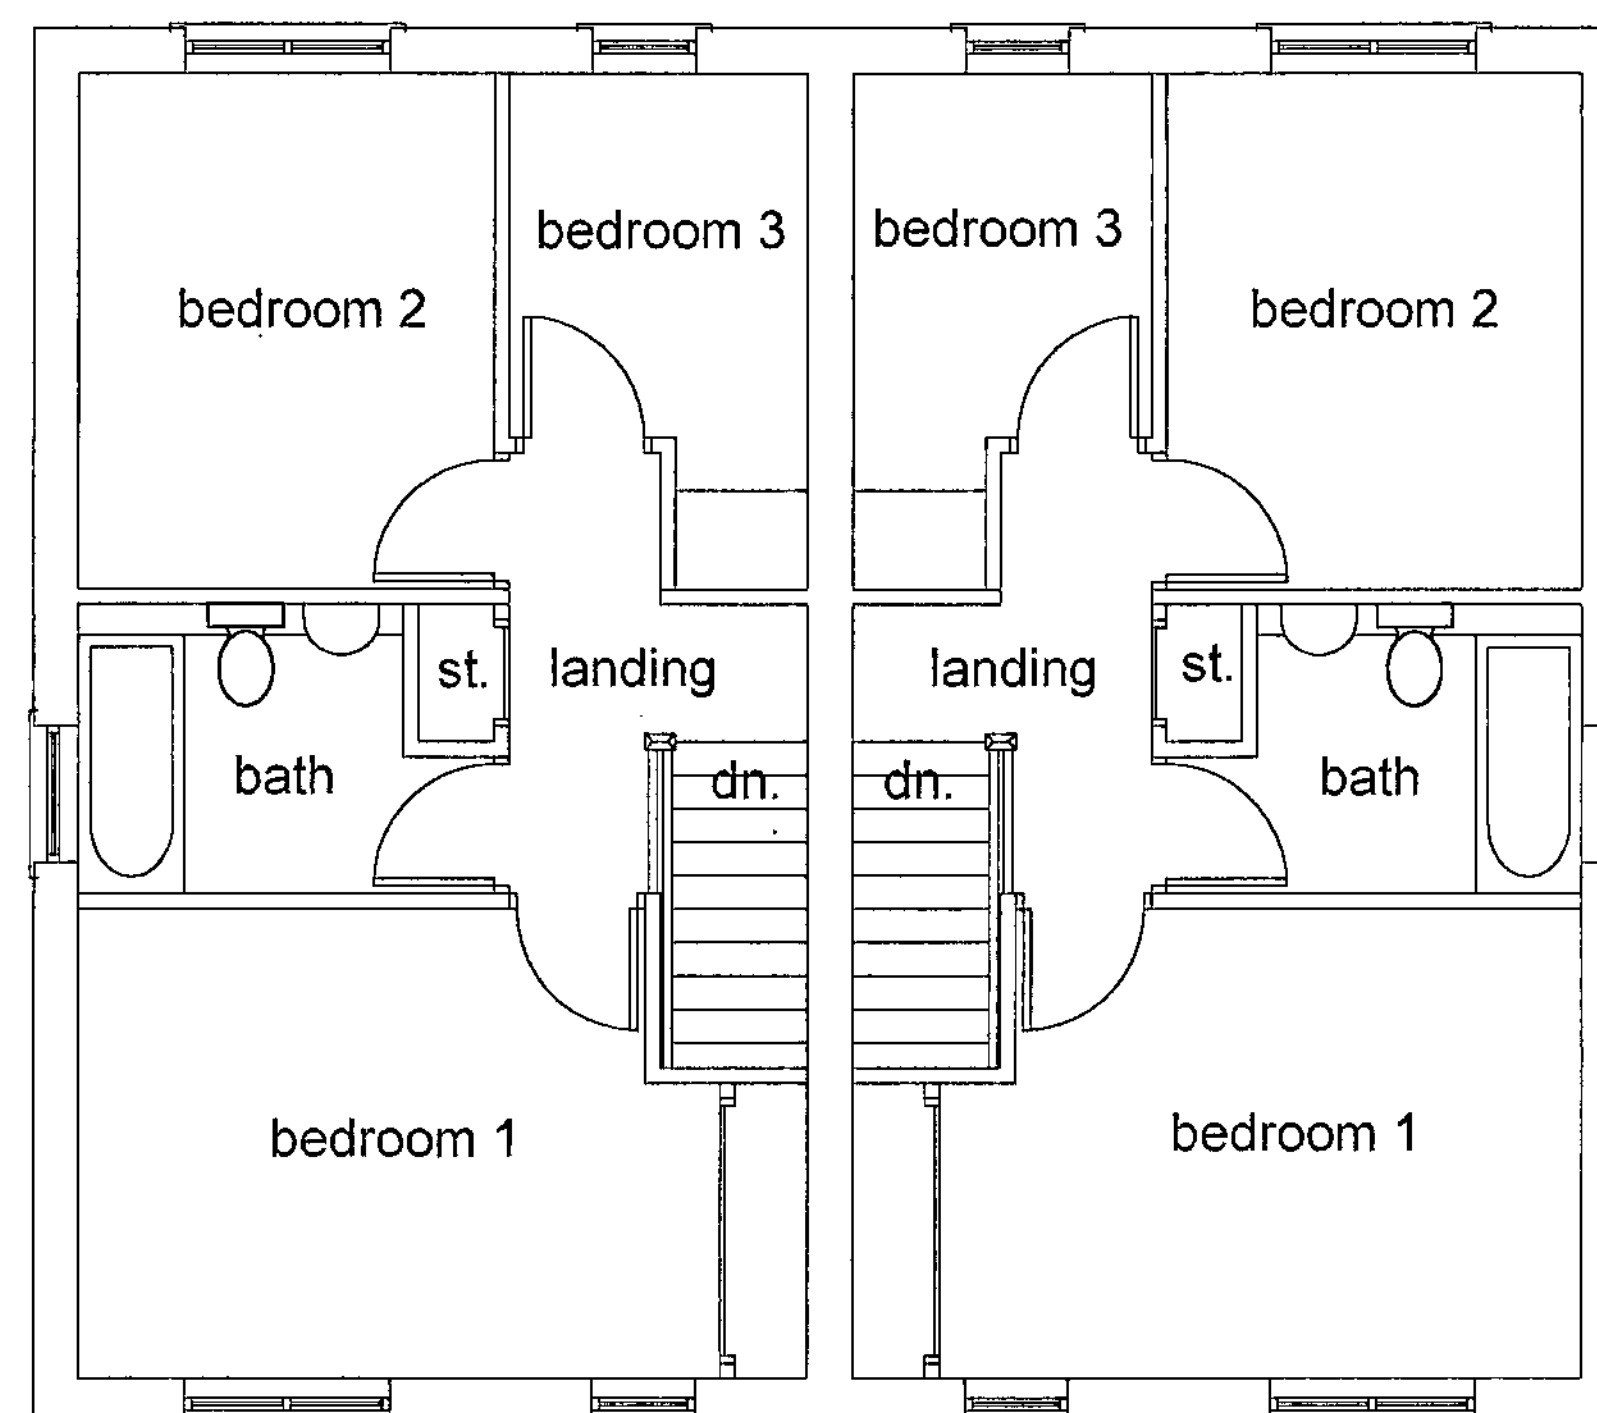

first floor plan

SITE LAYOUT 1:100

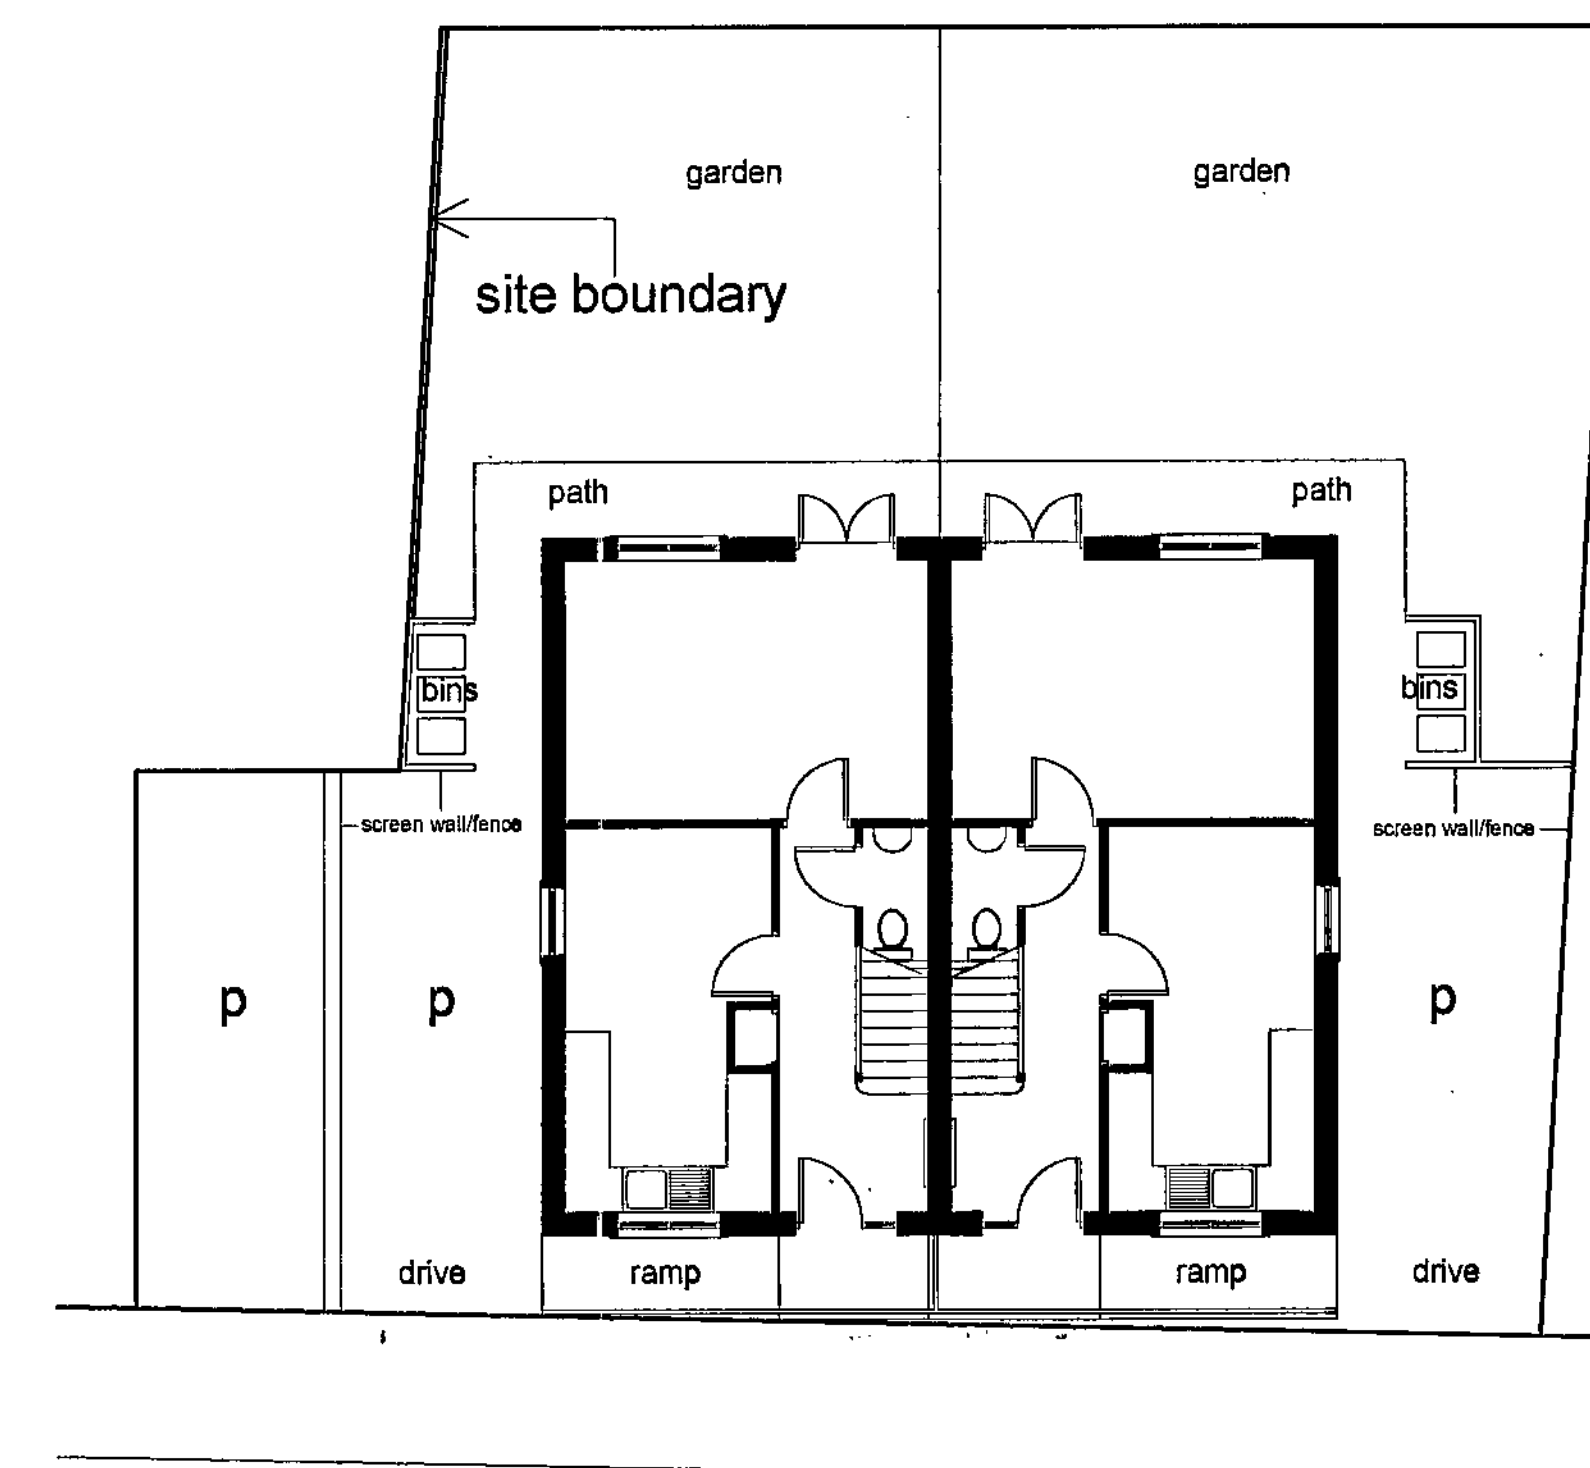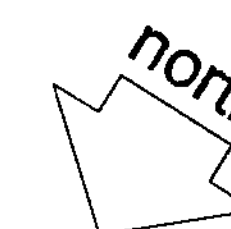

Newton Street

REVISIONS

PETER DIMBERLINE Dip Arch, RIBA
CHARTERED ARCHITECT

**2 TIPSEY COURT, STAINCROSS
 BARNSELY, S75 6FZ**

tel/fax (01226) 390947
 email: pdimberline@tiscali.co.uk

CLIENT
 Mr T Simpson

PROJECT
 Proposed residential development
 of a pair of semi-detached dwellings

LOCATION
 Site off Newton Street,
 Summer Lane, Barnsley

DRAWING
 Planning application details

SCALES 1:50 and 1:100 DATE May '11

DRWG No. 2010/025/01

DRAWN BY
 PD

REV.