


Ground Floor Plan
1 : 50

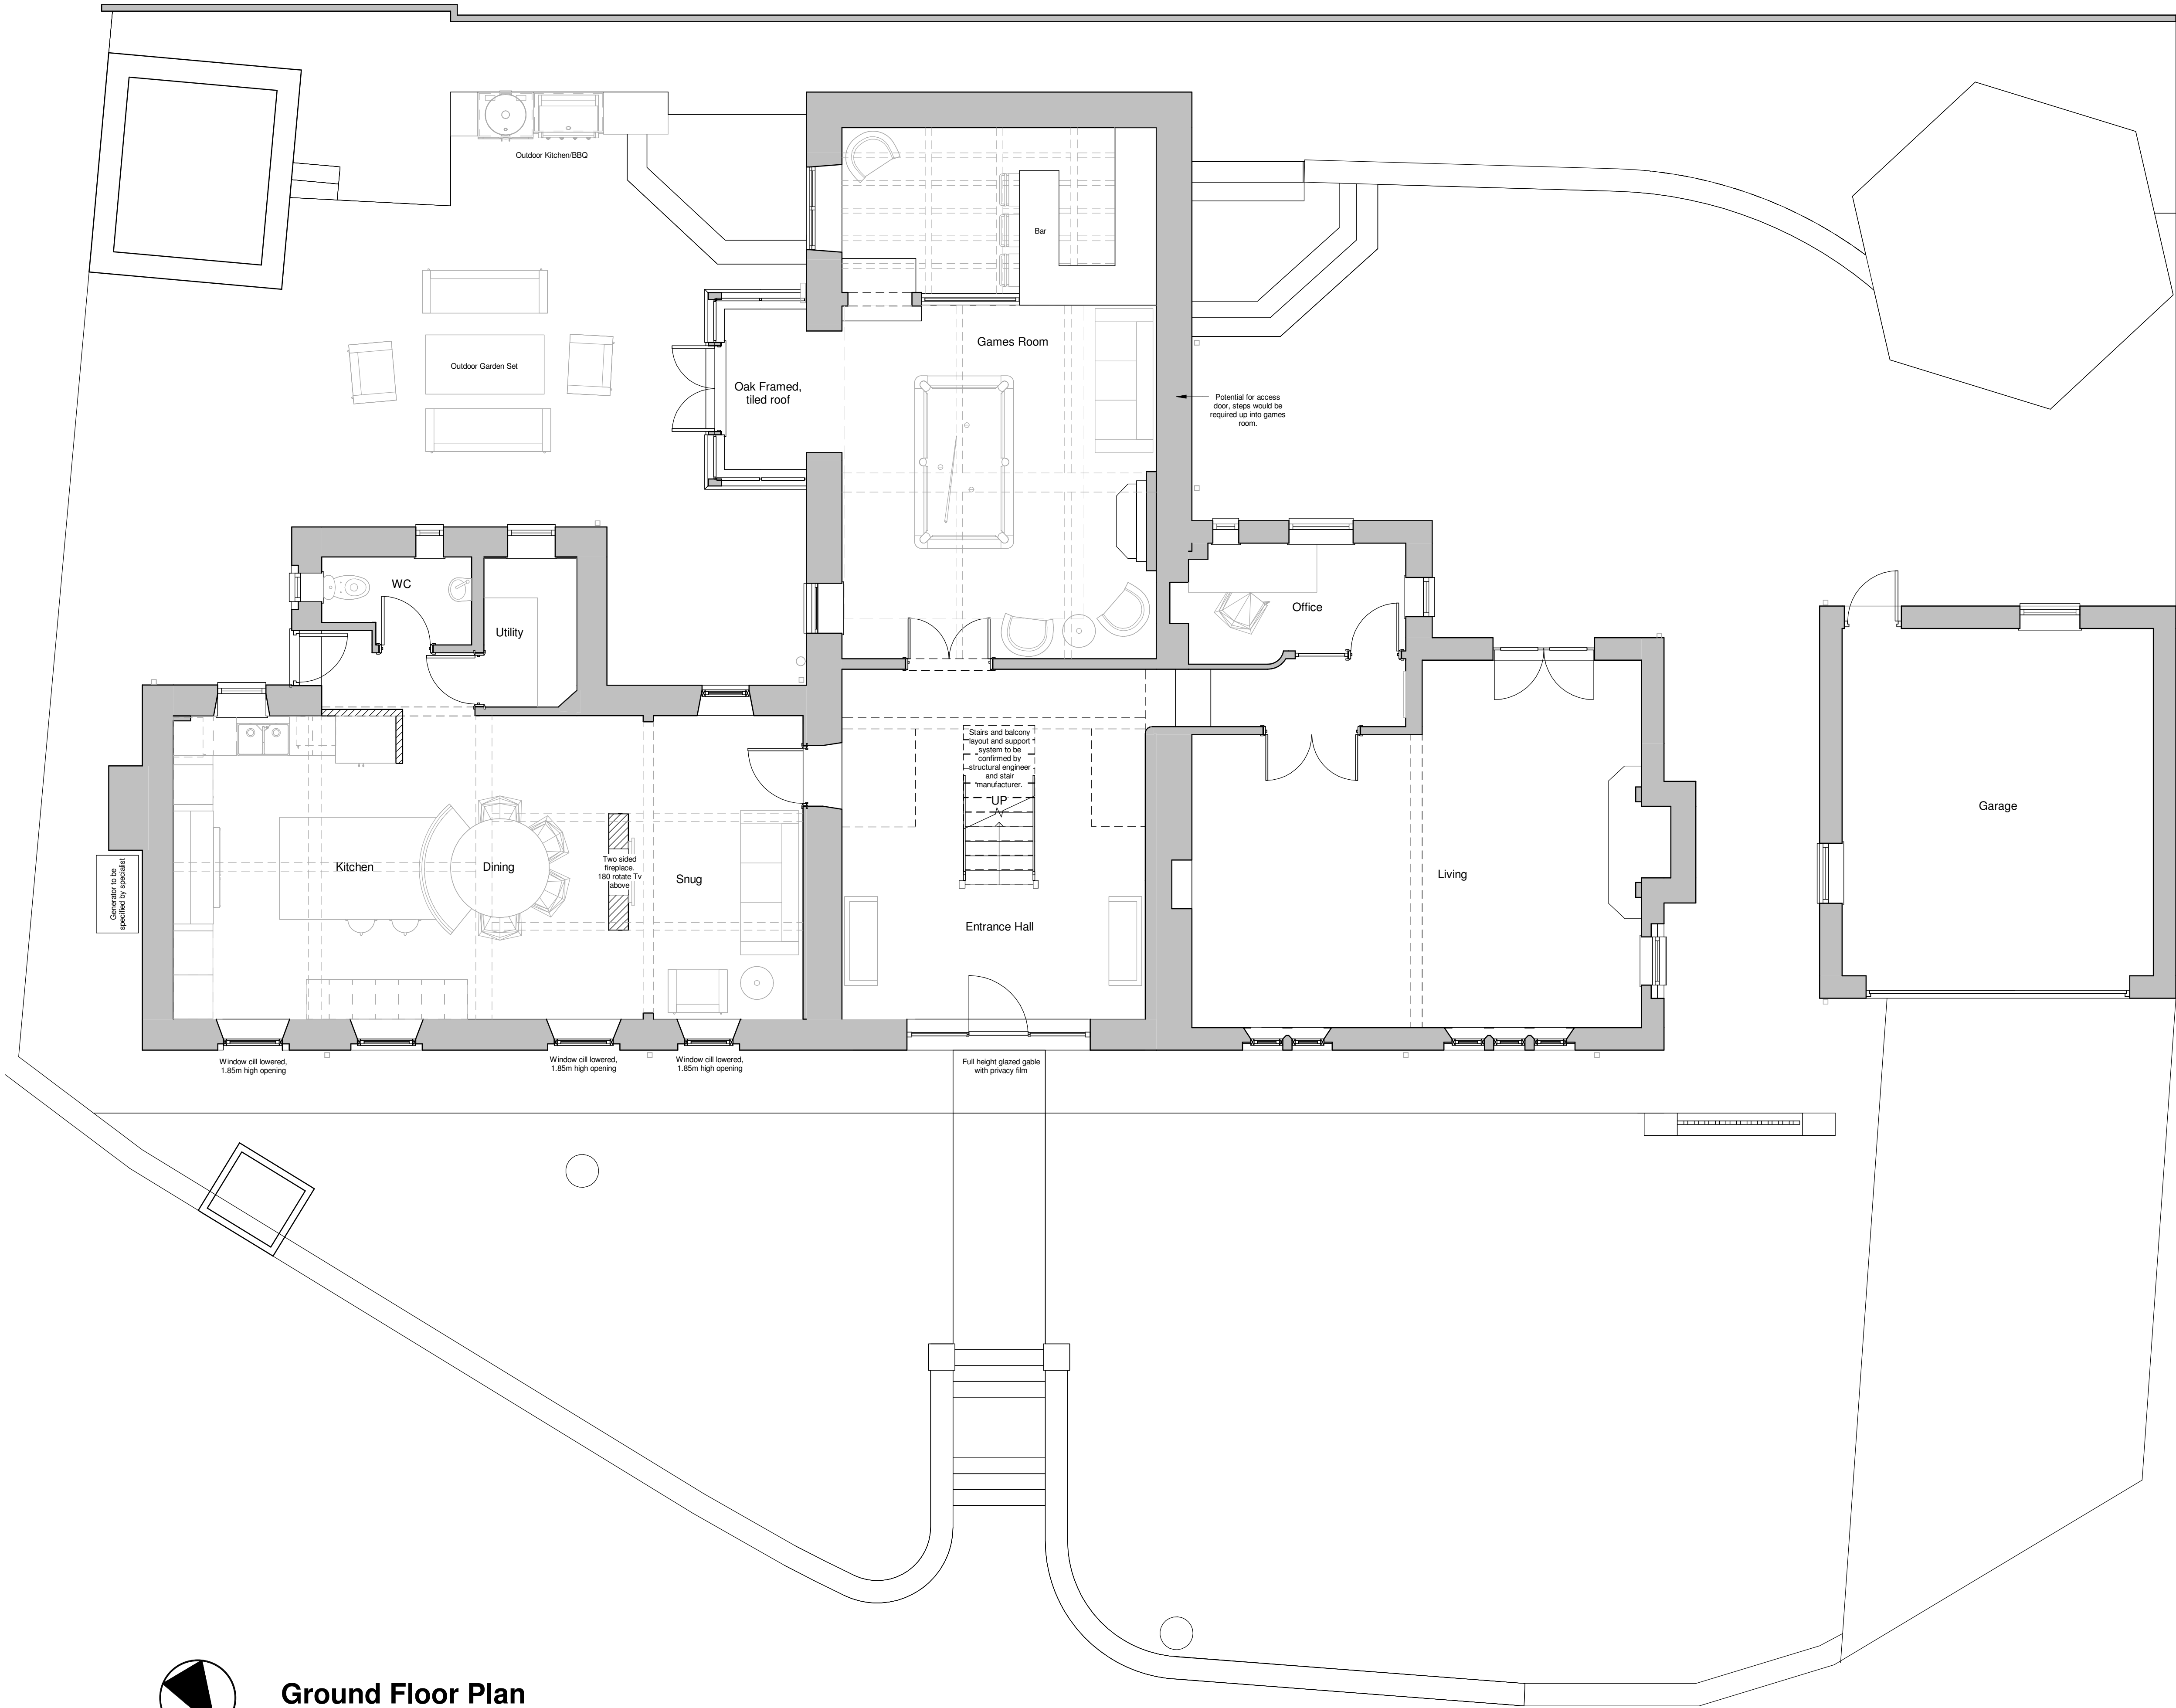

www.birchgrovearchitecture.com
amy.hirst@birchgrovearchitecture.com

Drawn	Date	Scale	Revision
ACH	07/07/2023	1 : 50 @ A1	A
Client	Emily & Herbie		
Project	Smithy Fold House		
Title	Concept 2 - Ground Floor Plan		
Dwg No.	23_04 - 23		


© COPYRIGHT EXISTS ON THE DESIGNS AND INFORMATION SHOWN ON THIS DRAWING.

The Contractor must verify all dimensions on site before making shop drawings or commencing work of any kind. No dimensions to be scaled from this drawing. Architect to be notified of any discrepancies in dimensions immediately.



Revision		Date	Drawn	Checked
A	Revised following client consultation	28/07/2023	ACH	



First Floor Plan
1 : 50

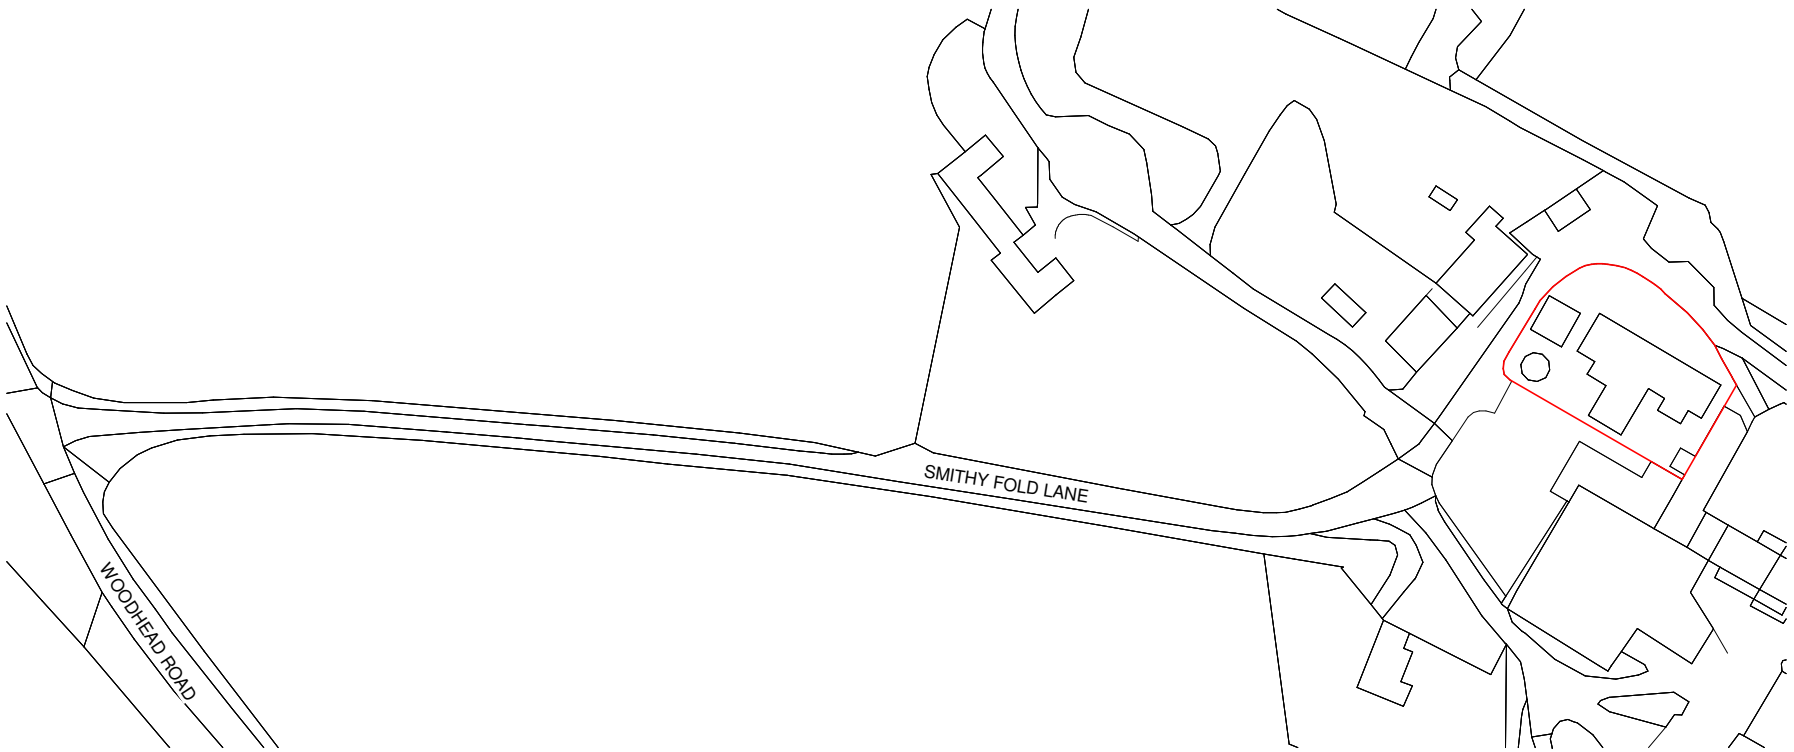

Location Plan
1 : 1250

 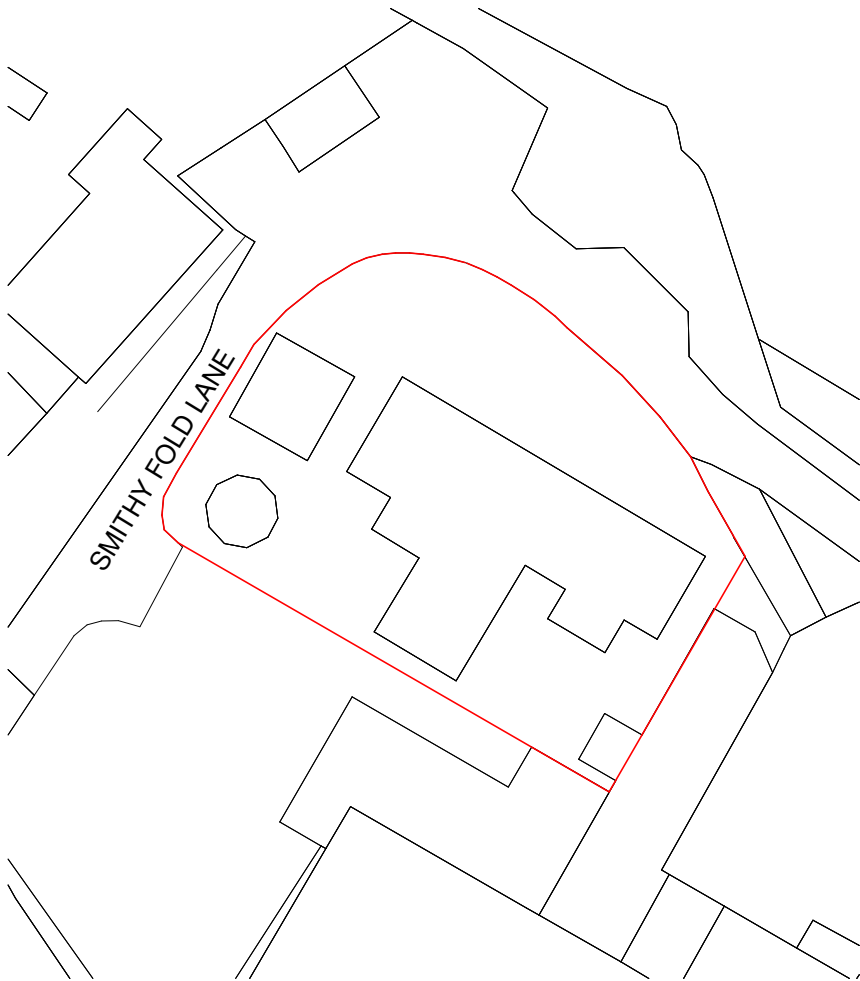

Block Plan
1 : 500



www.birchgrovearchitecture.com

amy.hirst@birchgrovearchitecture.com

	Drawn	Date	Scale	Revision
	ACH	07/07/2023	As indicated	A
Client	Emily & Herbie			
Project	Smithy Fold House			
Title	Concept 2 - First Floor Plan			
Dwg No.	23_04 - 24			

© COPYRIGHT EXISTS ON THE DESIGNS AND INFORMATION SHOWN ON THIS DRAWING.

The Contractor must verify all dimensions on site before making shop drawings or commencing work of any kind. No dimensions to be scaled from this drawing. Architect to be notified of any discrepancies in dimensions immediately.

Revision		Date	Drawn	Checked
A	First Issue Revised following client consultation	28/07/2023	ACH	ACH



North East Elevation
1 : 50



South East Elevation
1 : 50

	Drawn	Date	Scale	Revision
	ACH	07/07/2023	1 : 50 @ A1	A
Client	Emily & Herbie			
Project	Smithy Fold House			
Title	Concept 2 - Elevations 1			
Dwg No.	23_04 - 25			




South West Elevation
1 : 50



North West Elevation
1 : 50

Revision		Date	Drawn	Checked
A	First Issue Revised following client consultation	28/07/2023	ACH	ACH


	Drawn	Date	Scale	Revision
	ACH	07/07/2023	1 : 50 @ A1	A
Client	Emily & Herbie			
Project	Smithy Fold House			
Title	Concept 2 - Elevations 2			
Dwg No.	23_04 - 26			

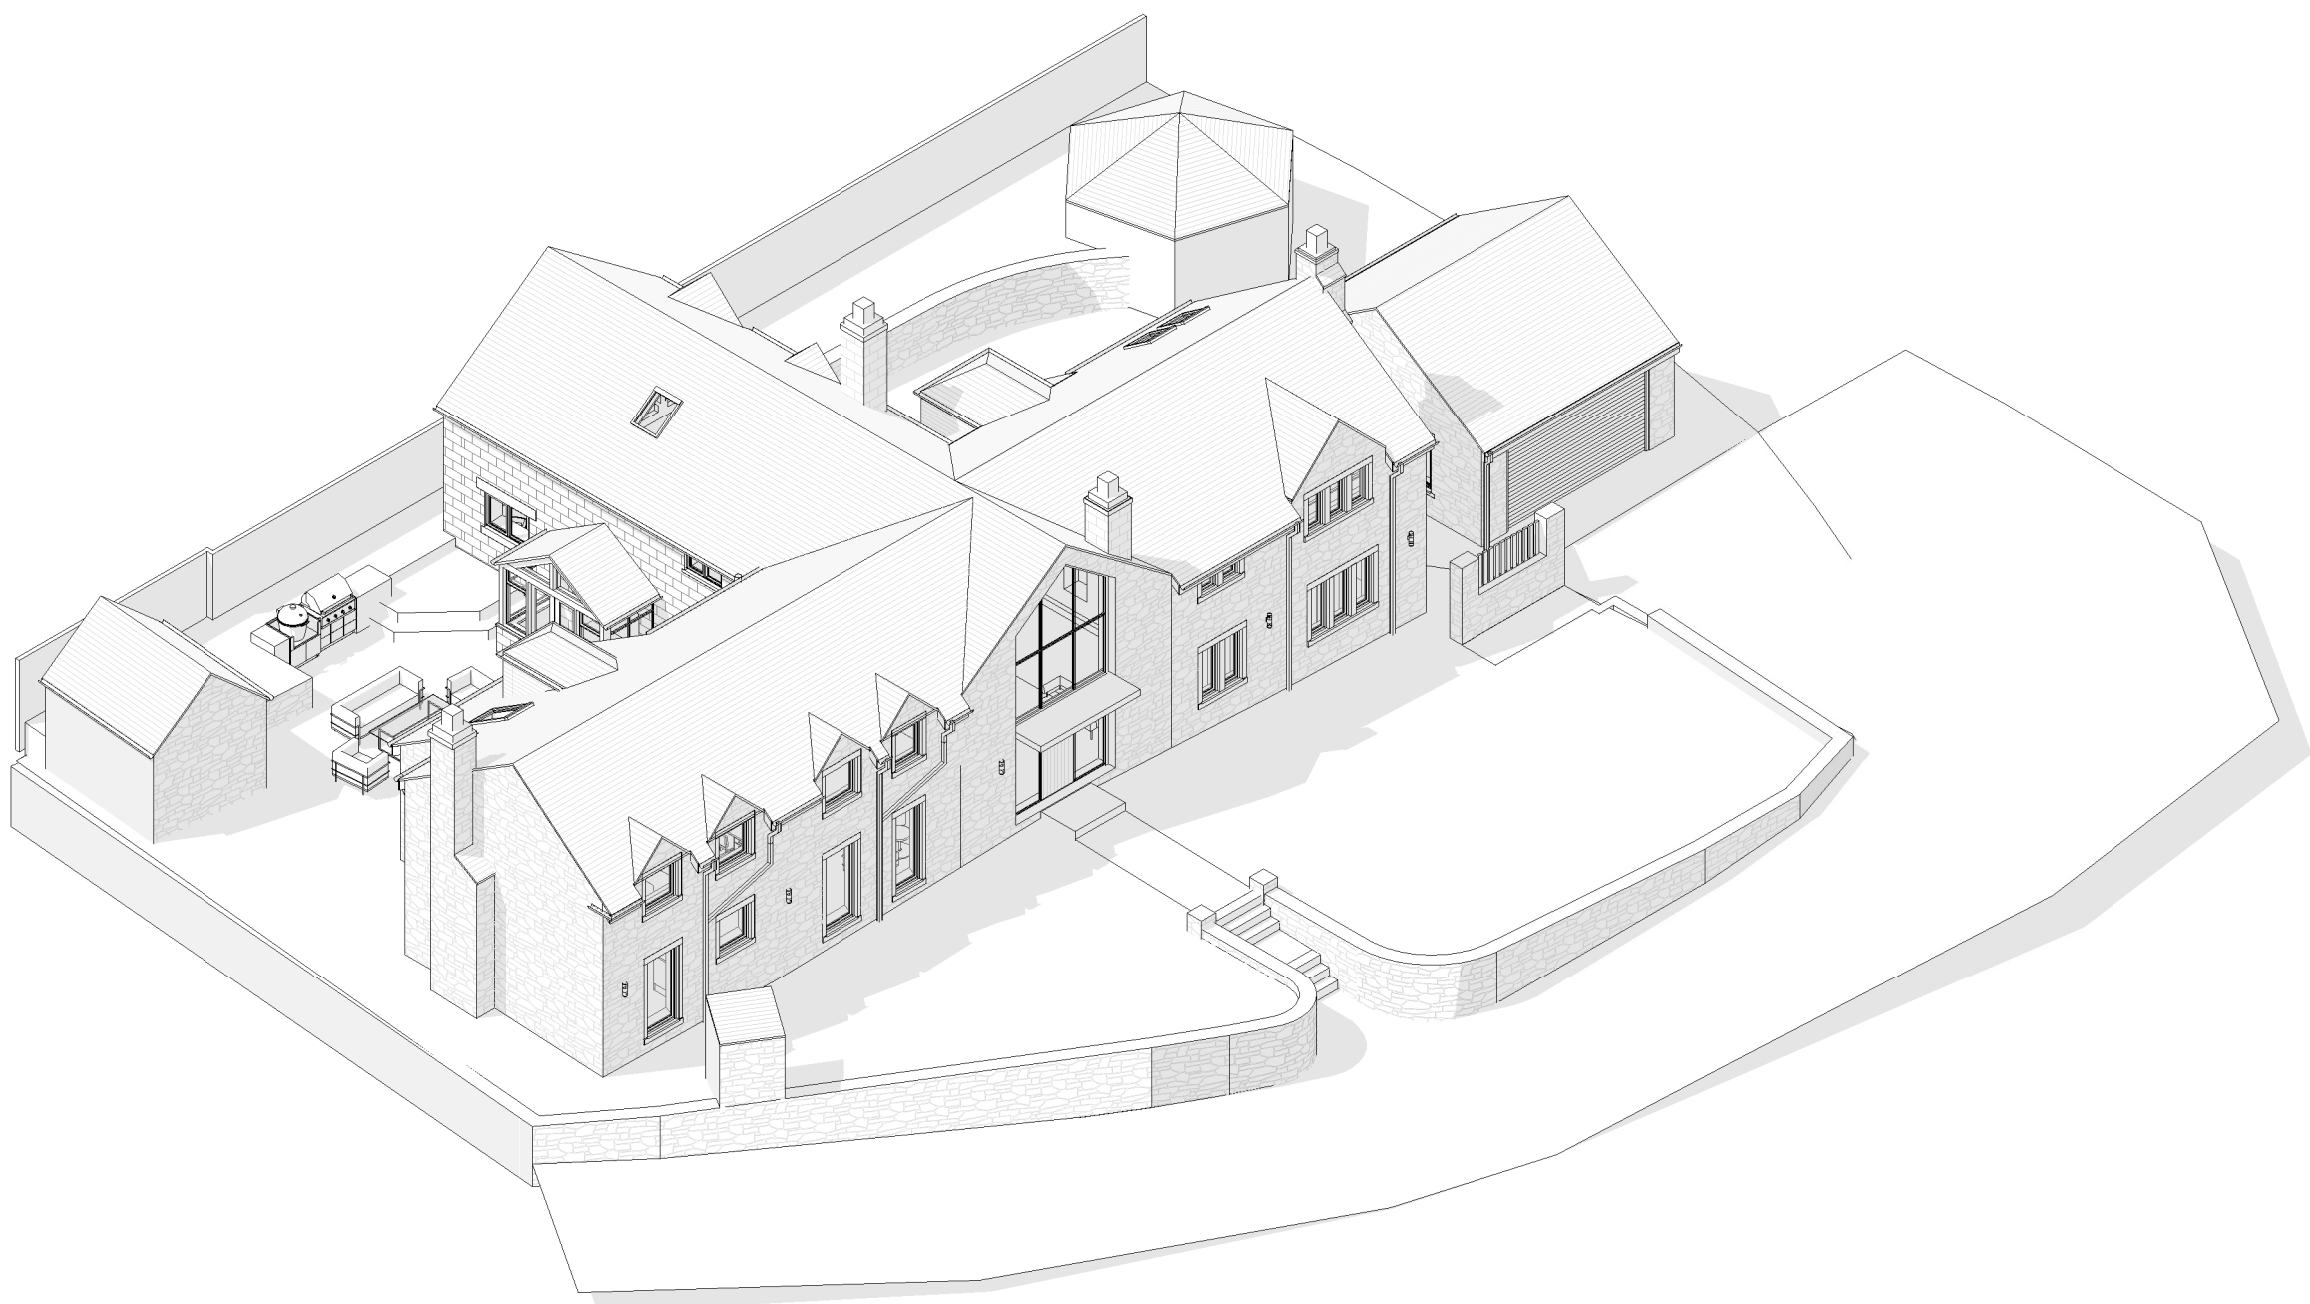

Aerial Perspective 1



Aerial Perspective 2

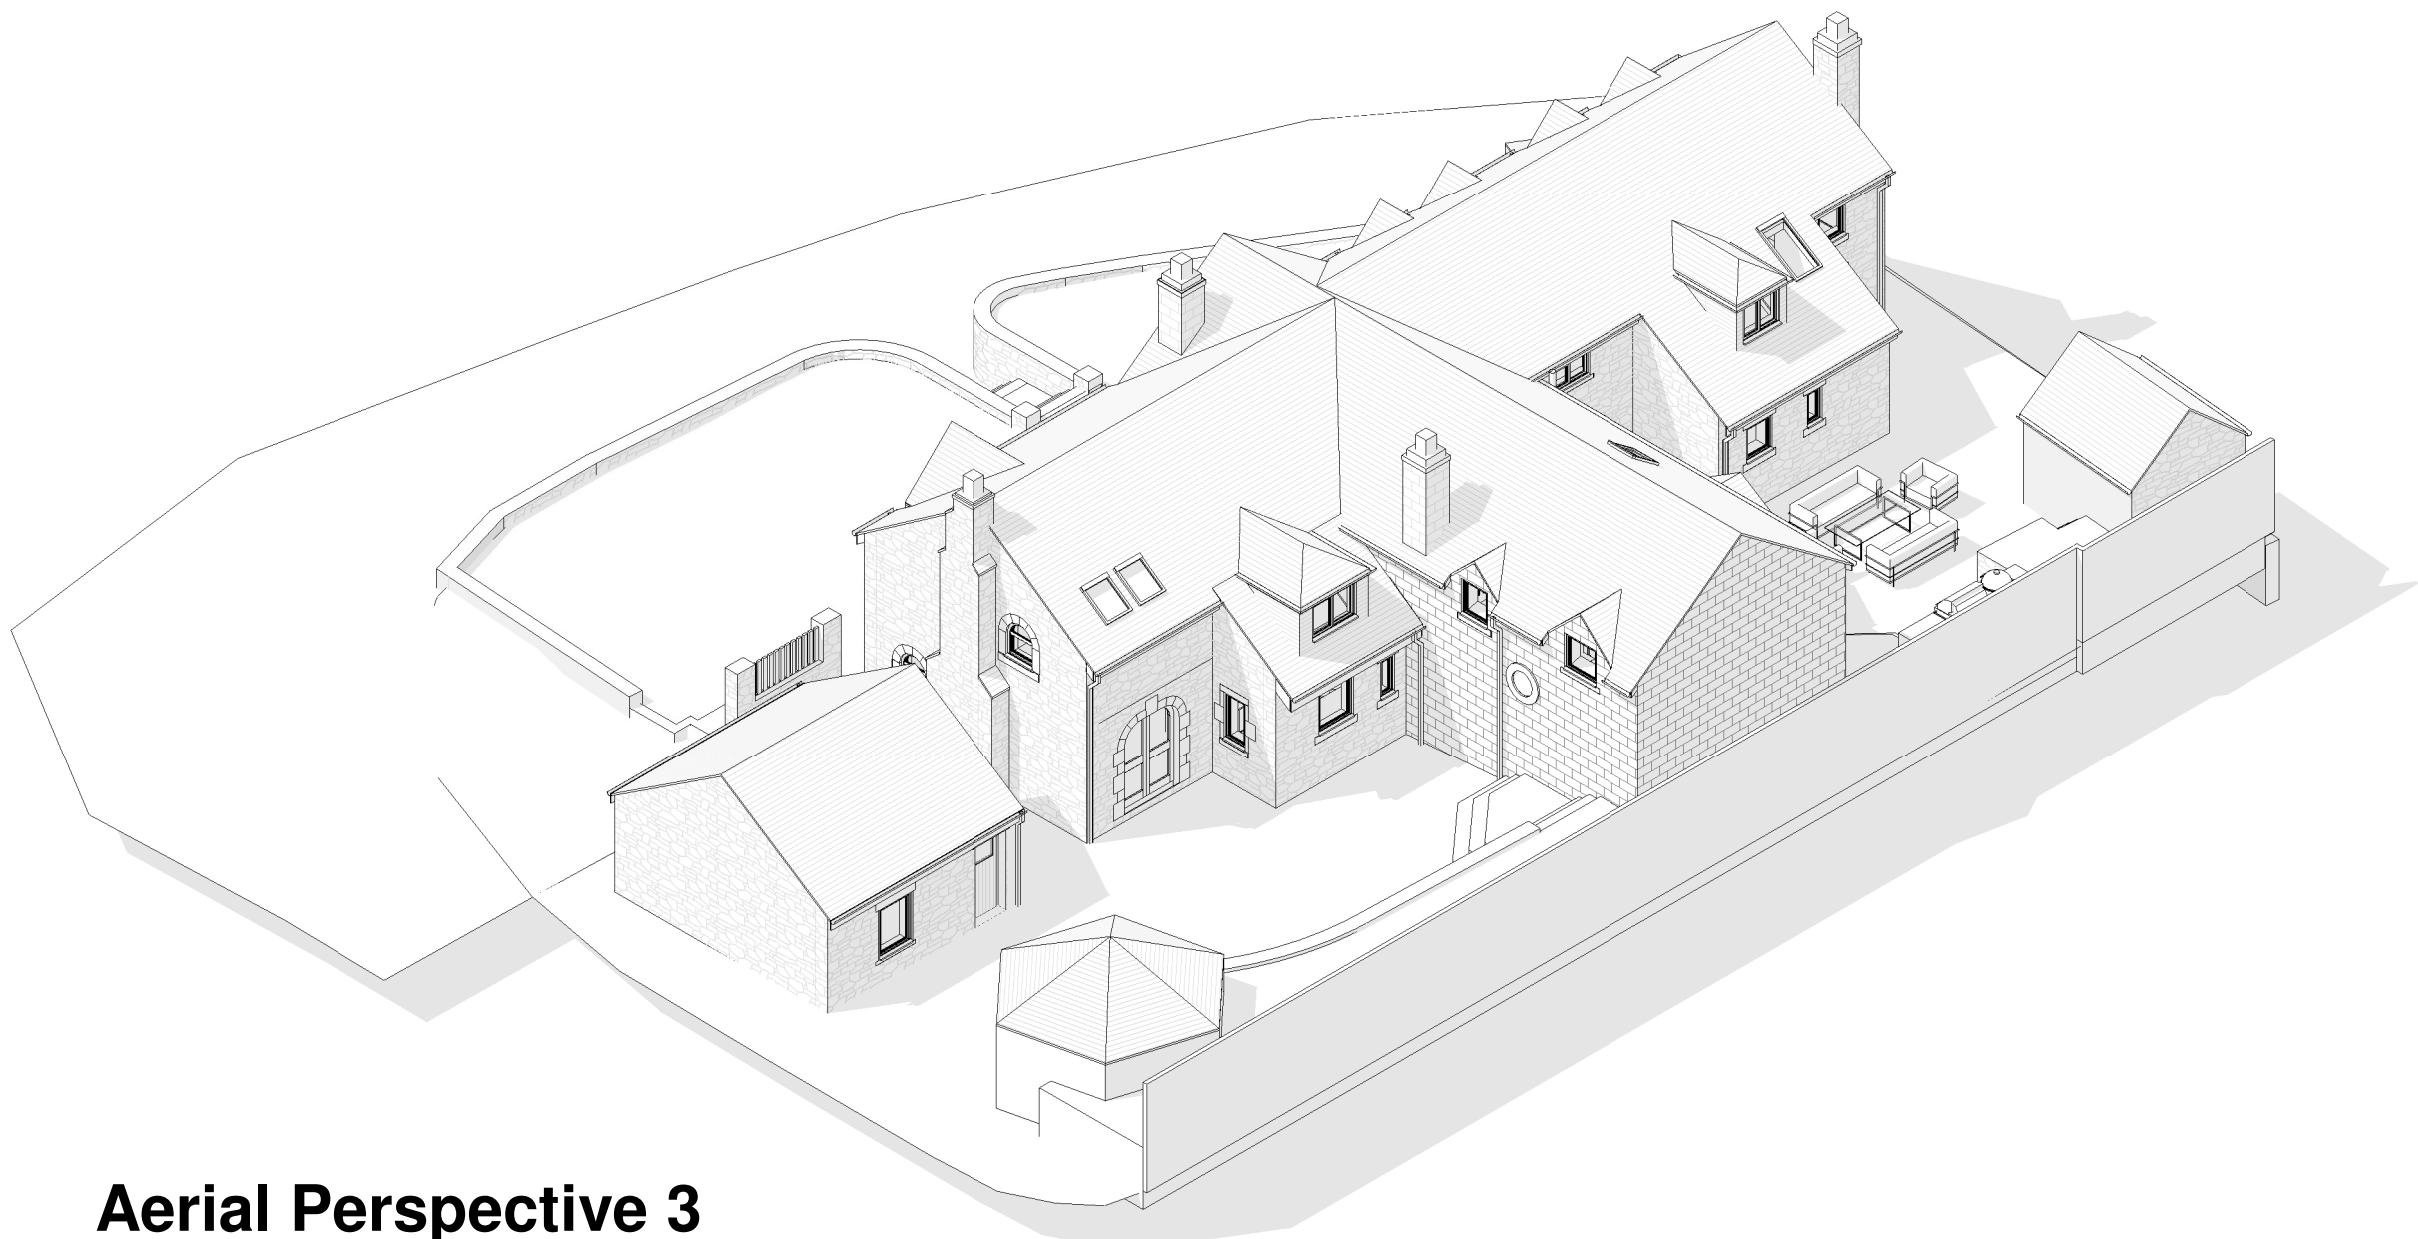

Aerial Perspective 3



Aerial Perspective 4

	Drawn	Date	Scale	Revision
	ACH	07/07/2023	@ A1	A
Client	Emily & Herbie			
Project	Smithy Fold House			
Title	Concept 2 - Aerial Perspective Views			
Dwg No.	23_04 - 29			



Perspective View 1



Perspective View 2



Perspective View 3



Perspective View 4