


Drawing No.	Rev No.
MJM001 -003	A

DO NOT SCALE: Contractor to check all dimensions and report any omissions or errors

NOTES




PROPOSED FRONT ELEVATION
SCALE 1:100 AT A3

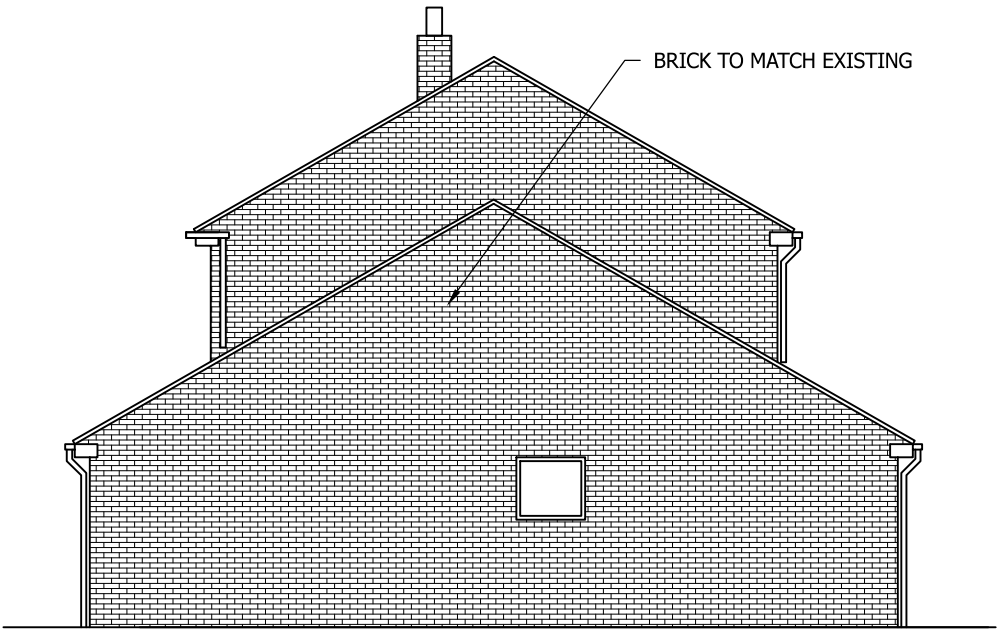

PROPOSED END ELEVATION
SCALE 1:100 AT A3



PROPOSED REAR ELEVATION
SCALE 1:100 AT A3

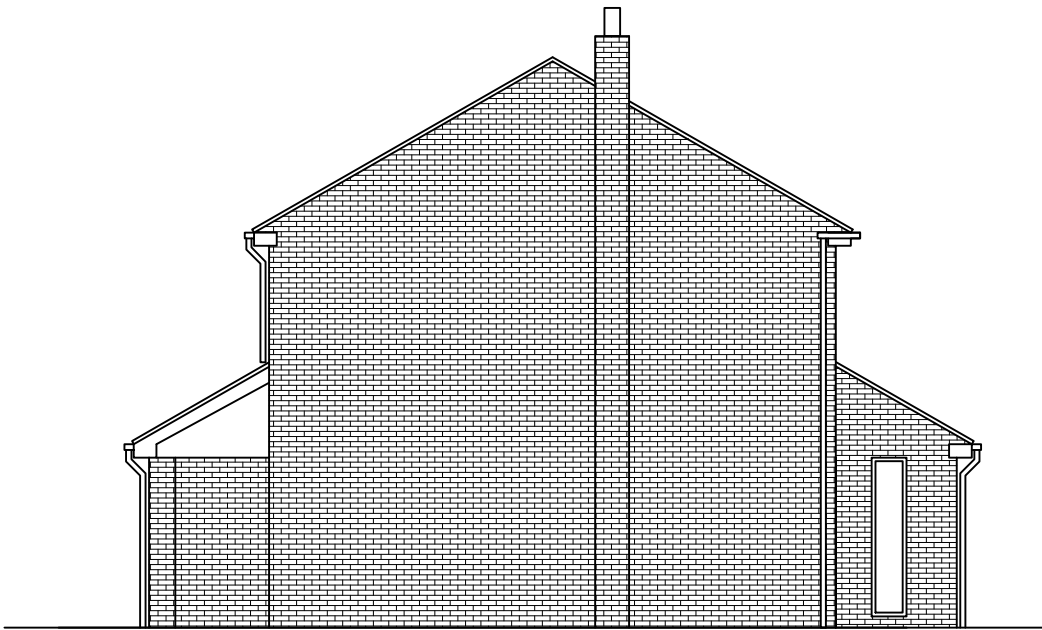

PROPOSED END ELEVATION
SCALE 1:100 AT A3

A	CHANGED TO SINGLE STOREY	JRB			29/01/18
Rev	Description	By	Chk	App	Date

JRB DESIGNS Ltd
1 Saville Road
Cudworth
Barnsley
S72 8LT
Tel: 01226 383542
Fax: 01226 380078
Mob: 07970 541192
Email: john@jrbdesigns.co.uk

This drawing is copyright. © jrbdesigns Ltd.

Client

MR. J MELLOR

Drawing Title

PROPOSED ELEVATIONS

Address

2 ELLISTON AVENUE
STAINCROSS
BARNSELY
S75 6LN

Project Title:

PROPOSED TWO STOREY
SIDE EXTENSION

Purpose of Issue:

PLANNING

Drawing Status

FIRST ISSUE

Scale at A3 AS SHOWN	Drawn By JRB	Date 20/12/2017		
Checked By	Date 20/12/2017	Approved By	Date 20/12/2017	Revision
Project No. MJM001		Drawing No. 003		Revision A
APPROVAL ☒ INFORMATION ☐ TENDER ☐ CONTRACT ☐ CONSTRUCTION ☐				