



This drawing/disk and the works depicted are the copyright of Buiding Design Group Ltd and may not be reproduced or amended, except by written permission. No liability will be accepted for any amendments made by other persons.

Do not scale figured dimensions only are to be taken from this drawing

NOTES

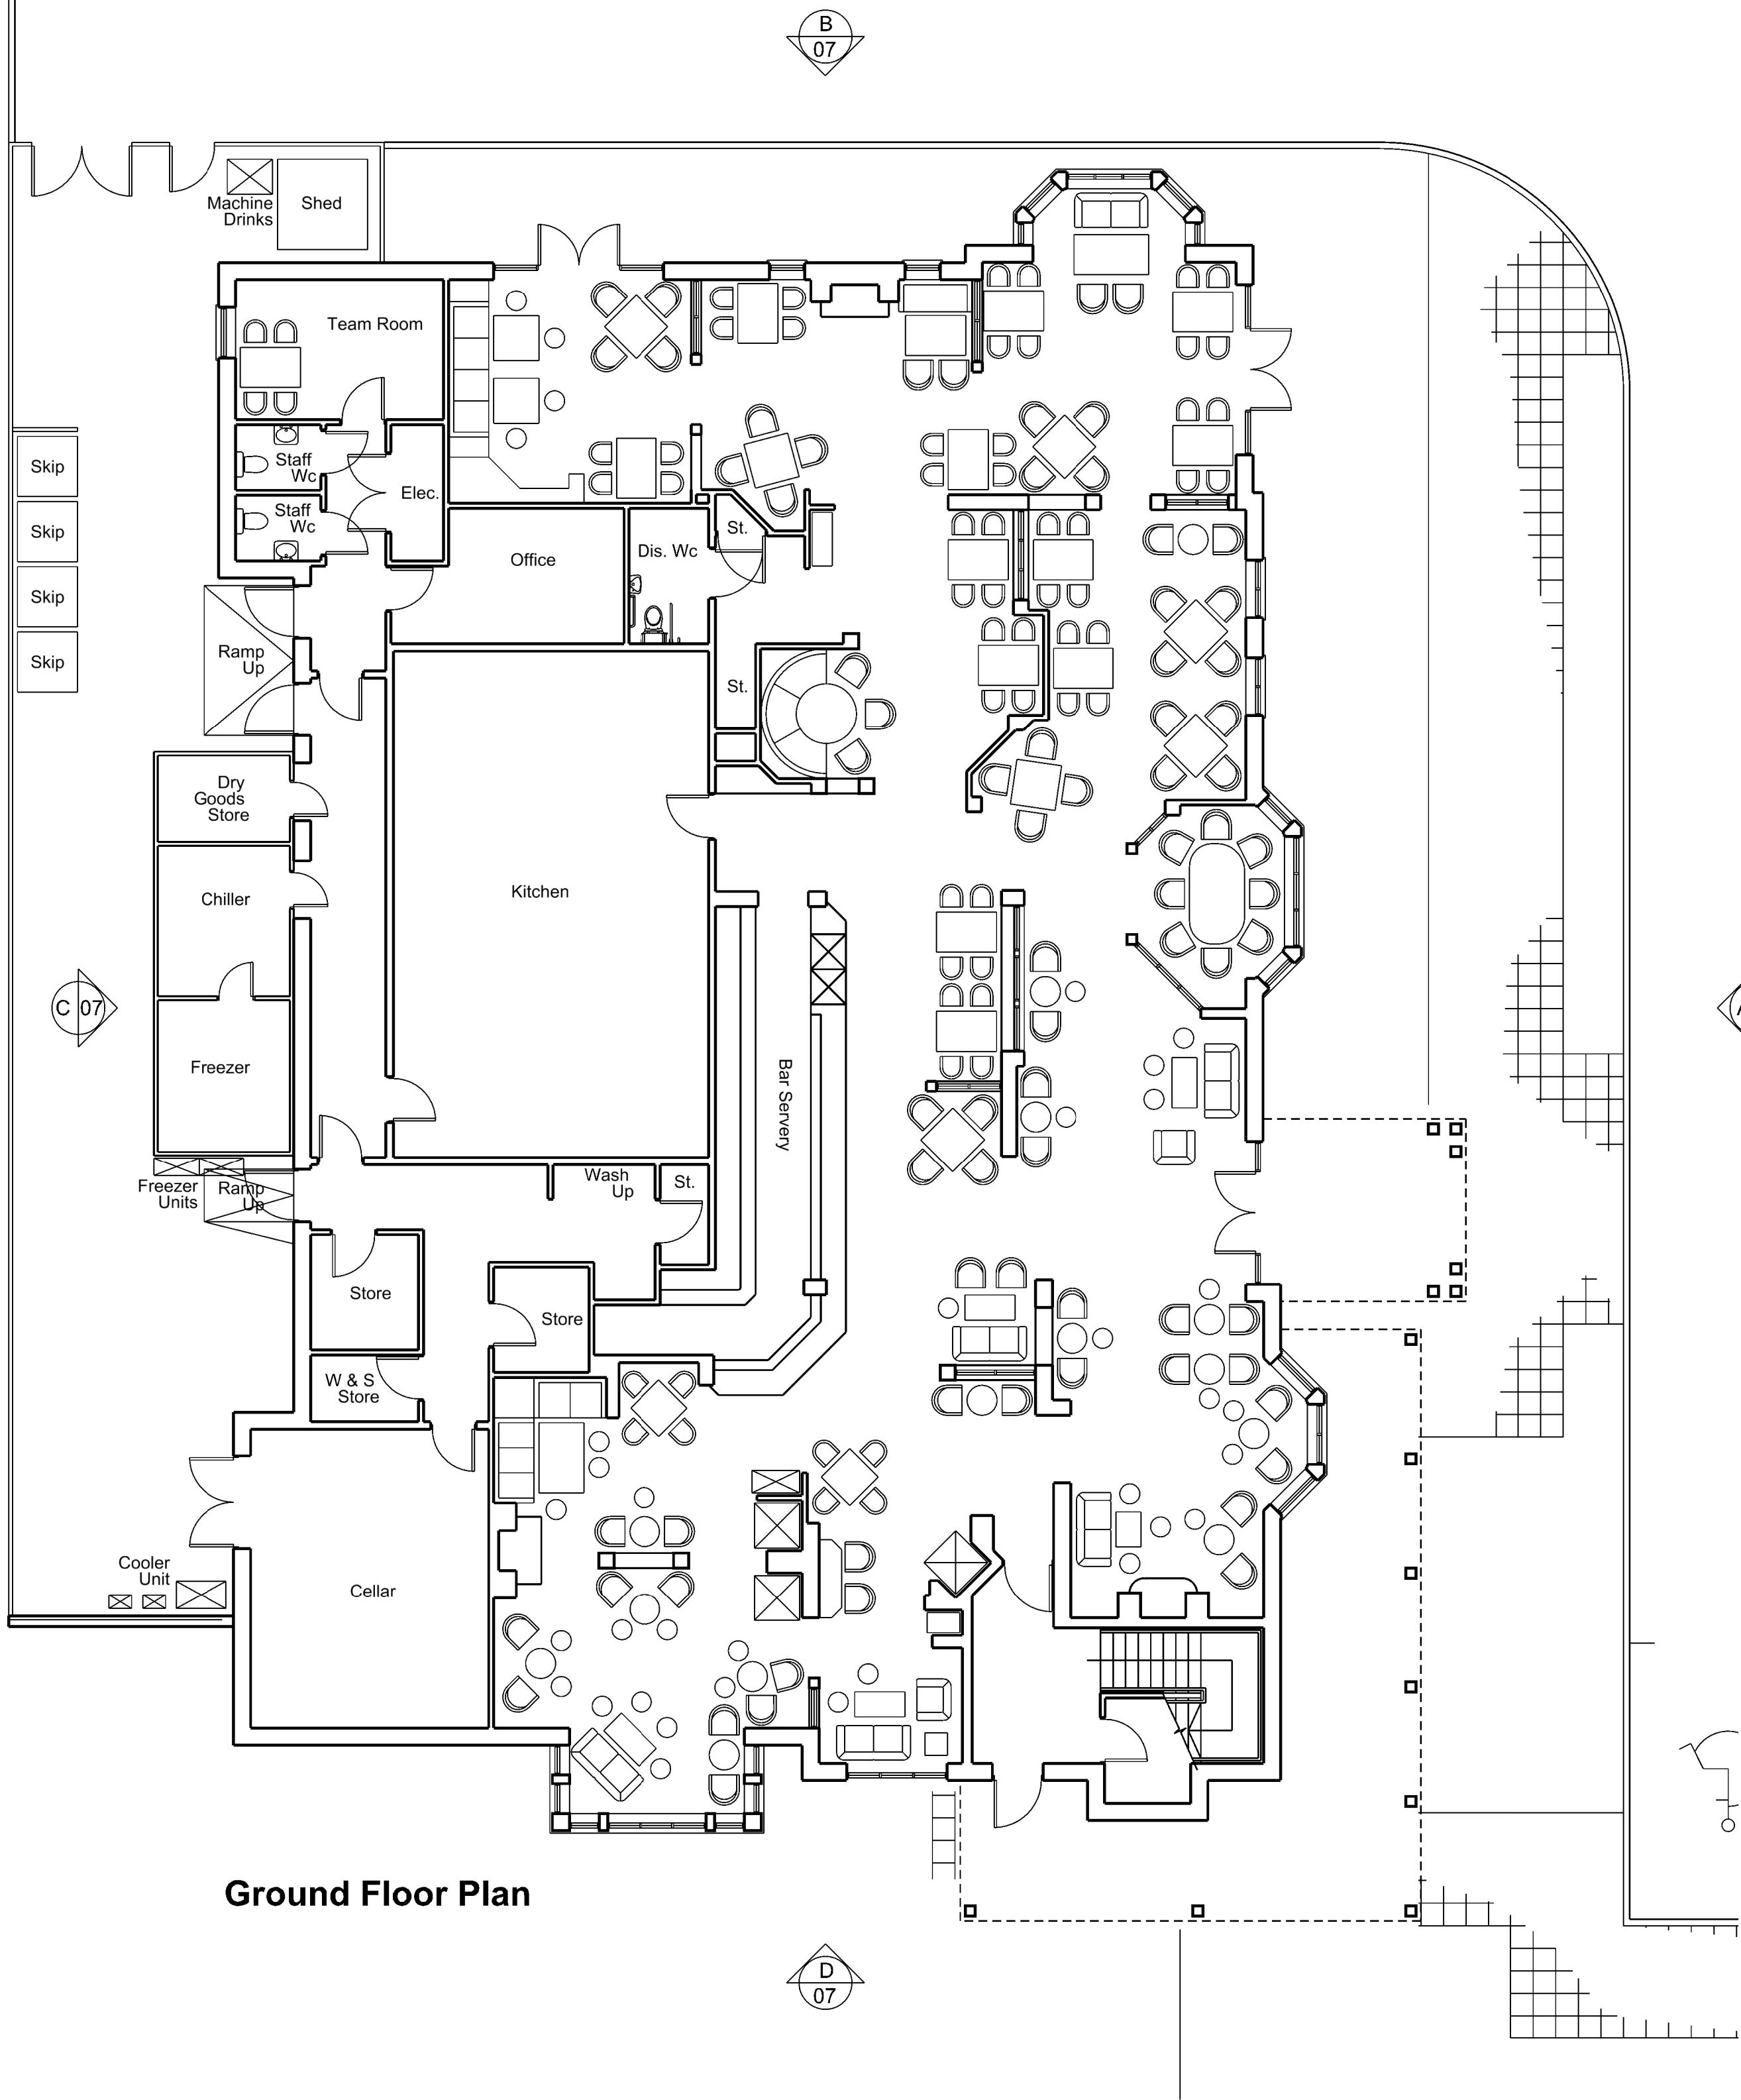

Ground Floor Plan

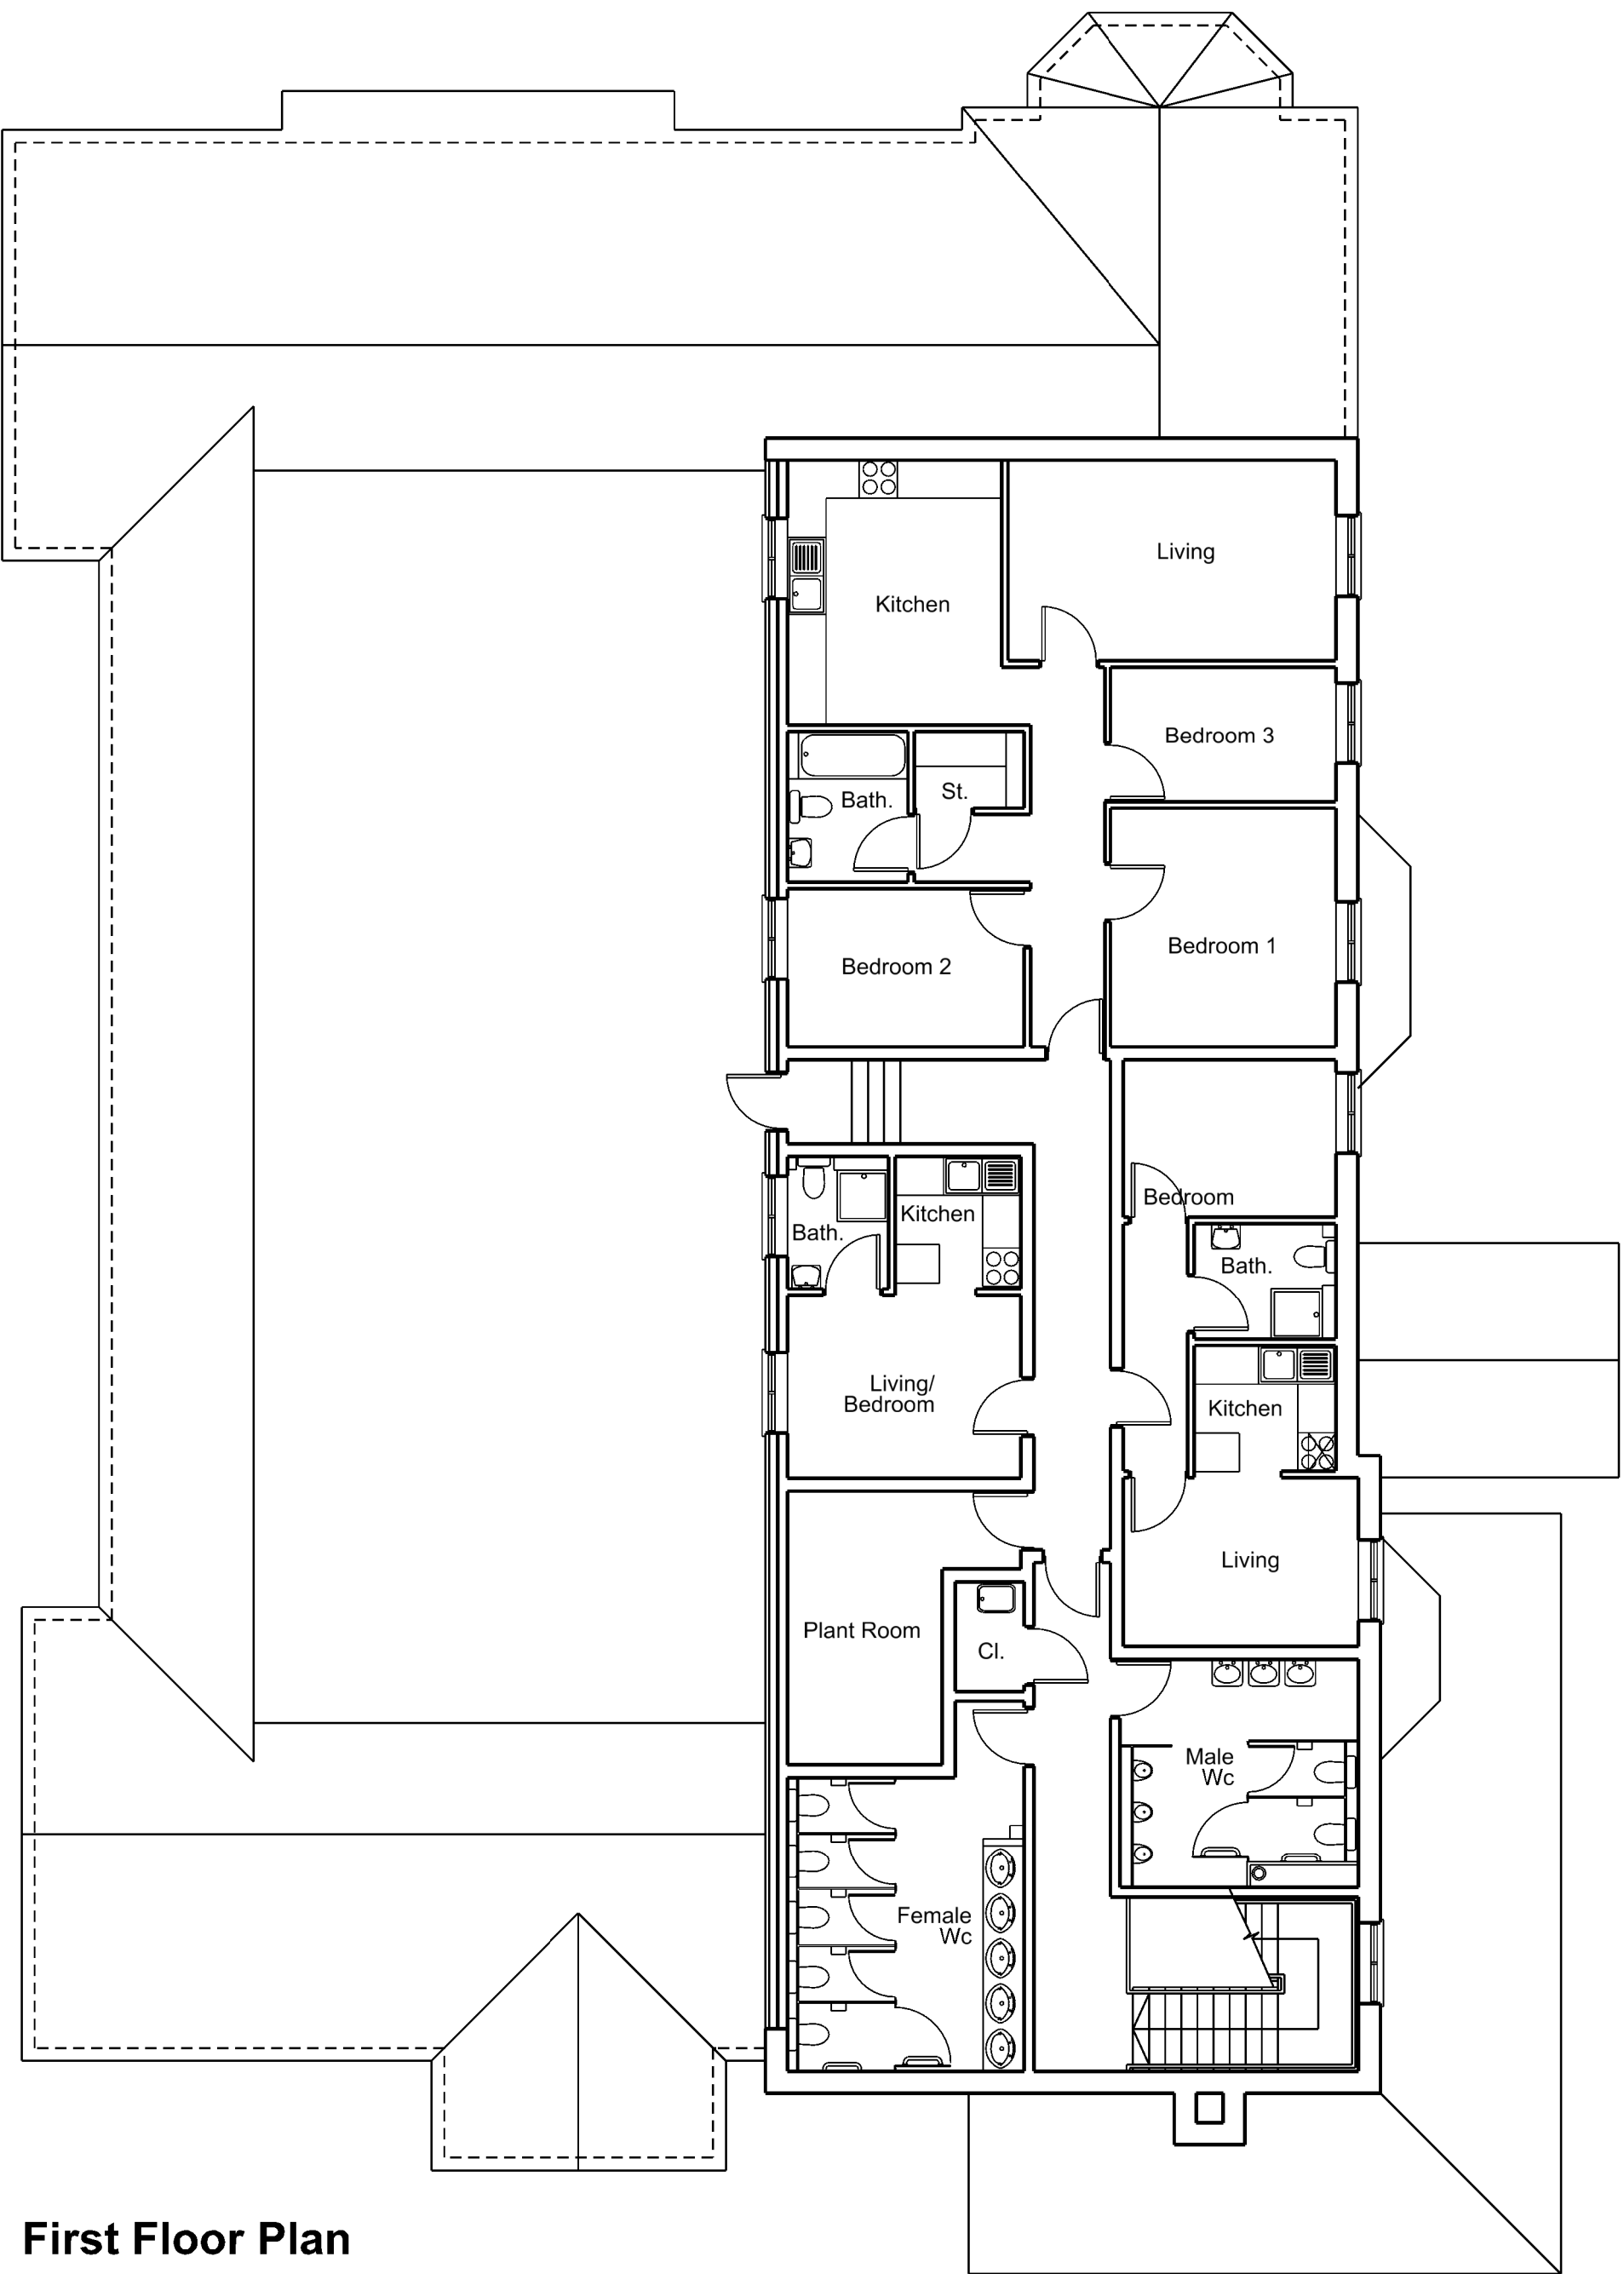

First Floor Plan



REVISION		DATE	BY
building design group		B D G	
CLIENT		P & DMJ Atkinson & Sons Ltd	
PROJECT		Proposed Development Barnsley Road Goldthorpe	
TITLE		Proposed Public House/ Restaurant Floor Plans	
SCALE @A1		1:100	DATE 08/09
DRAWN		AH	CHECKED
DRAWING NO.		2545 / 06	STATUS REVISION